


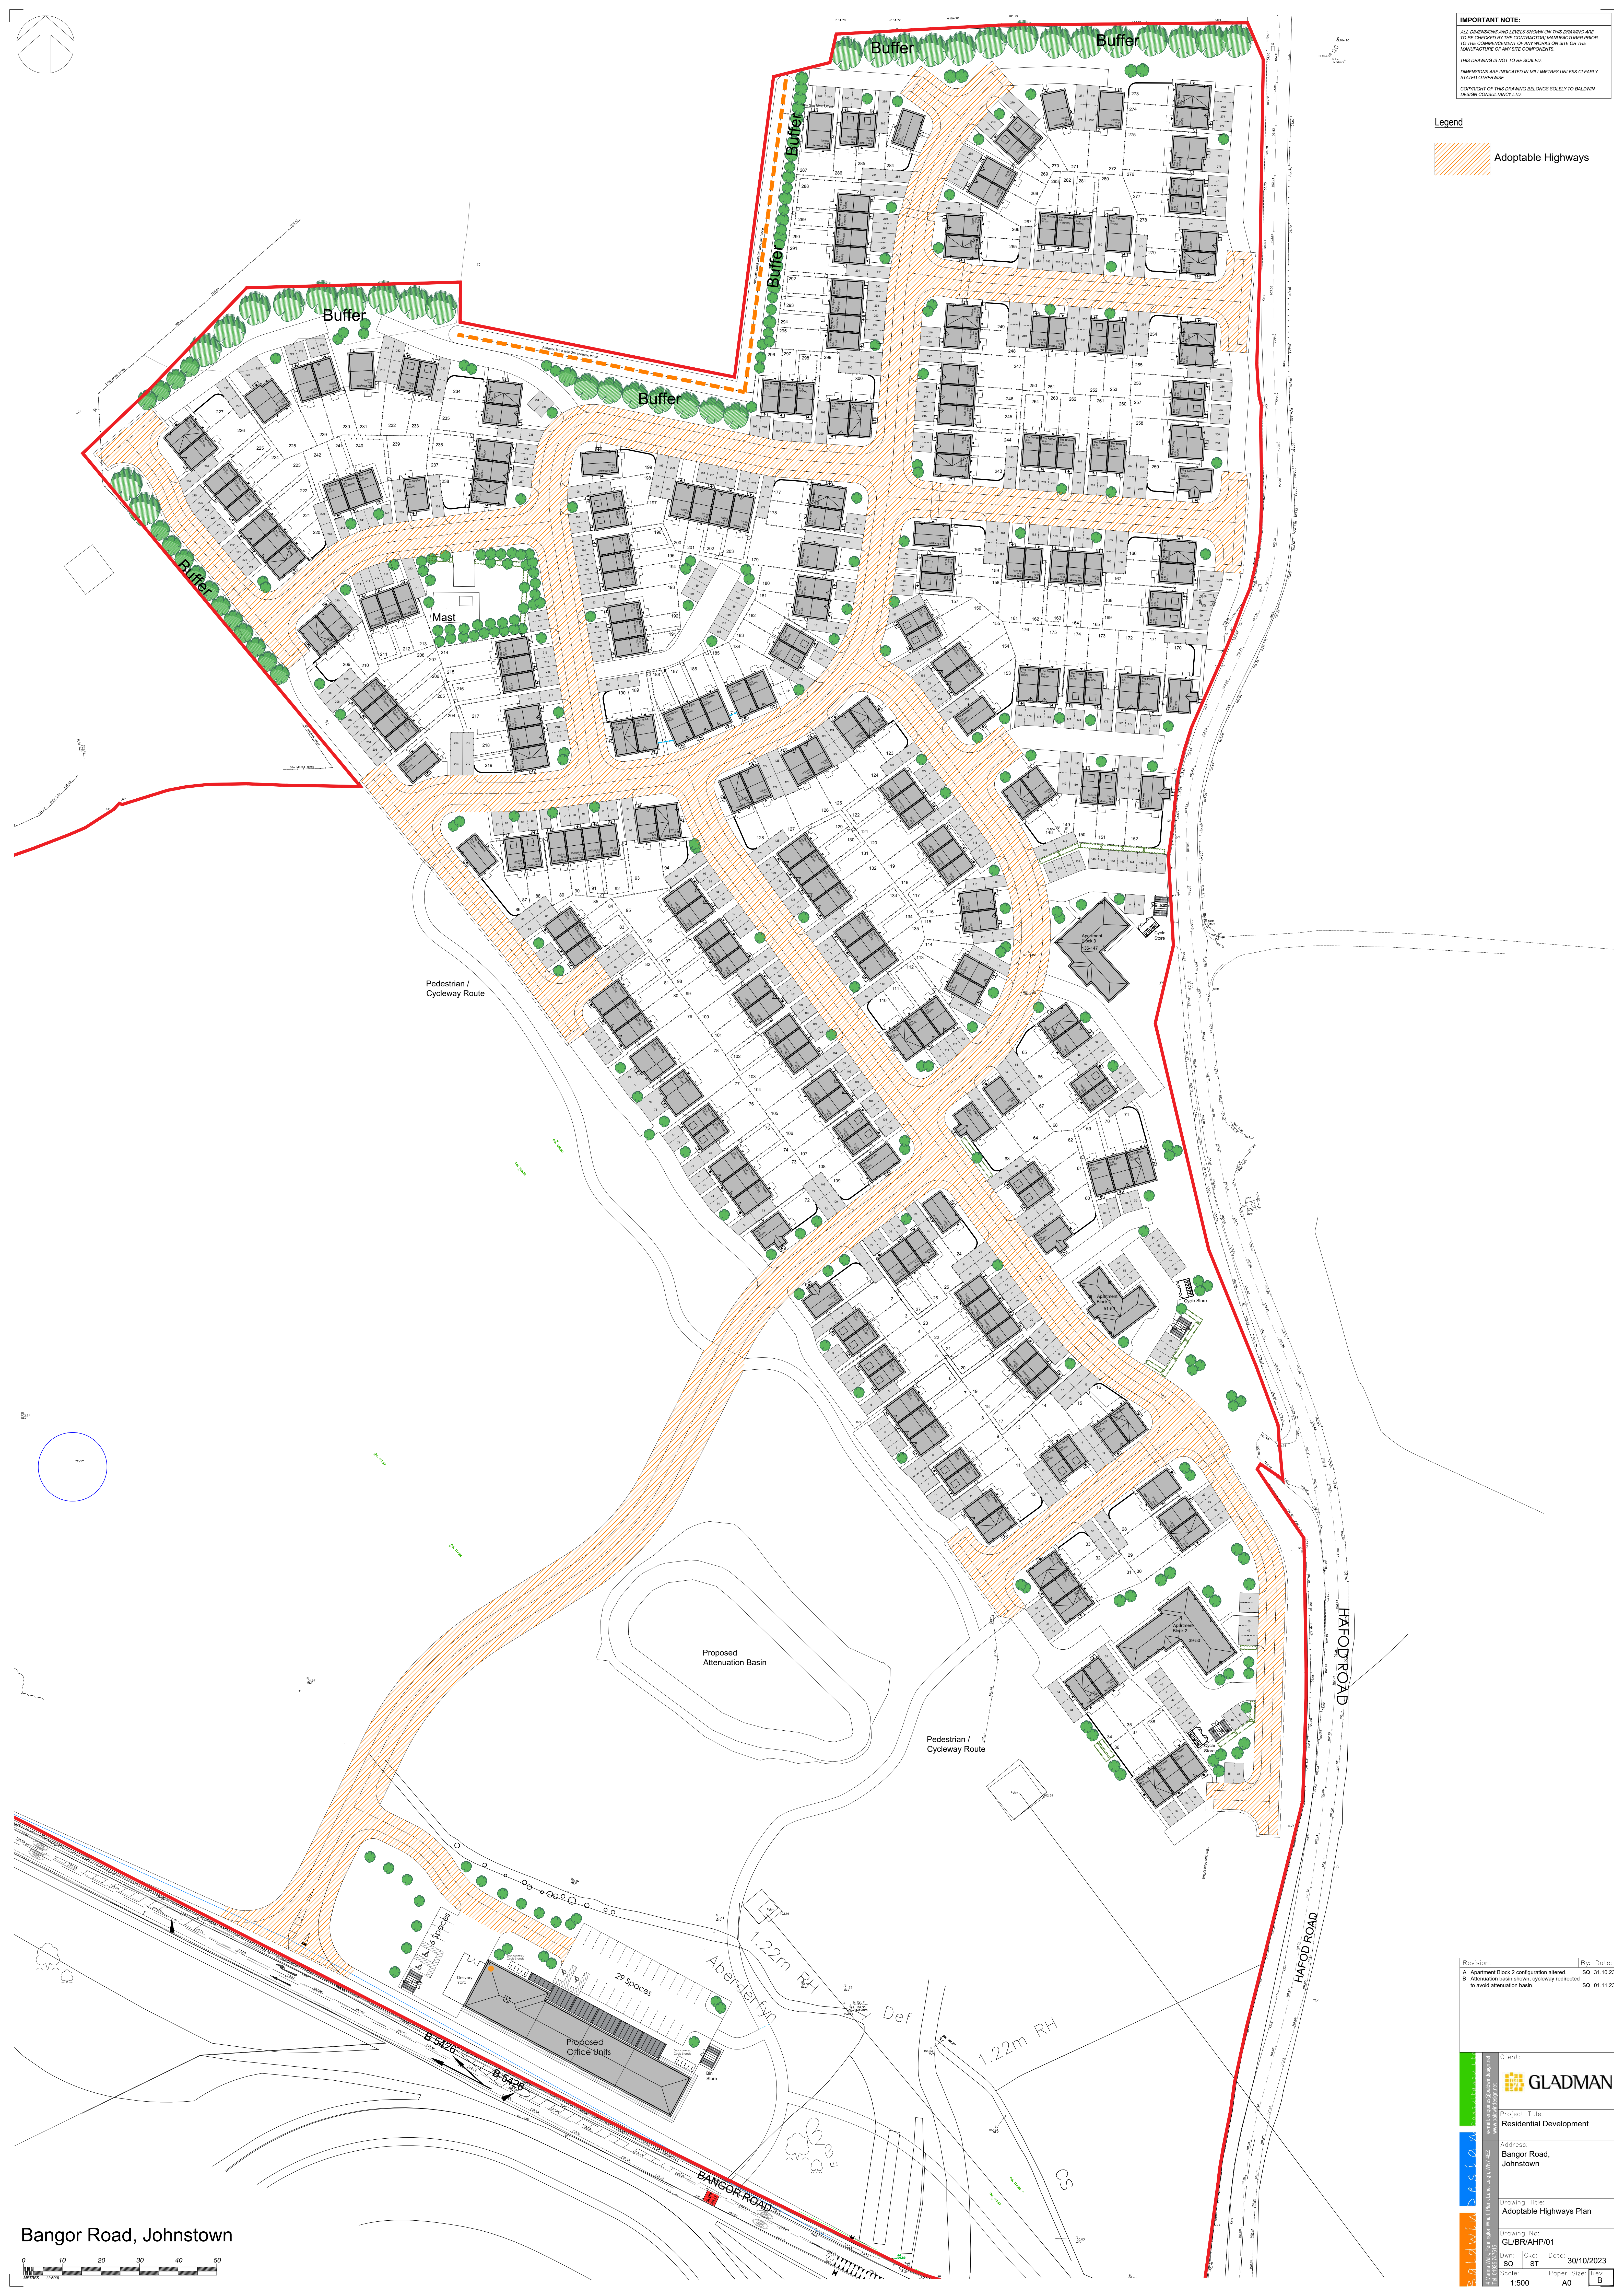

IMPORTANT NOTE:
ALL DIMENSIONS AND LEVELS SHOWN ON THIS DRAWING ARE TO BE CHECKED BY THE CONTRACTOR IMMEDIATELY PRIOR TO THE COMMENCEMENT OF ANY WORKS ON SITE OR THE MANUFACTURE OF ANY SITE COMPONENTS.
THIS DRAWING IS NOT TO BE SCALED.
DIMENSIONS ARE INDICATED IN MILLIMETRES UNLESS CLEARLY STATED OTHERWISE.
COPYRIGHT OF THIS DRAWING BELONGS SOLELY TO BALDWIN DESIGN CONSULTANTS LTD.

Legend

Adoptable Highways

Revision:	By:	Date:
A. Apartment Block 2 configuration altered.	SQ	31.10.23
B. Attenuation basin shown, cycleway redirected to avoid attenuation basin.	SQ	01.11.23

GLADMAN

Project Title:
Residential Development

Address:
Bangor Road,
Johnstown

Drawing Title:
Adoptable Highways Plan

Drawing No:
GL/BR/AHP/01

Dwn:	Ckd:	Date:
SQ	ST	30/10/2023

Scale:	Paper Size:	Rev:
1:500	A0	B

Bangor Road, Johnstown

