


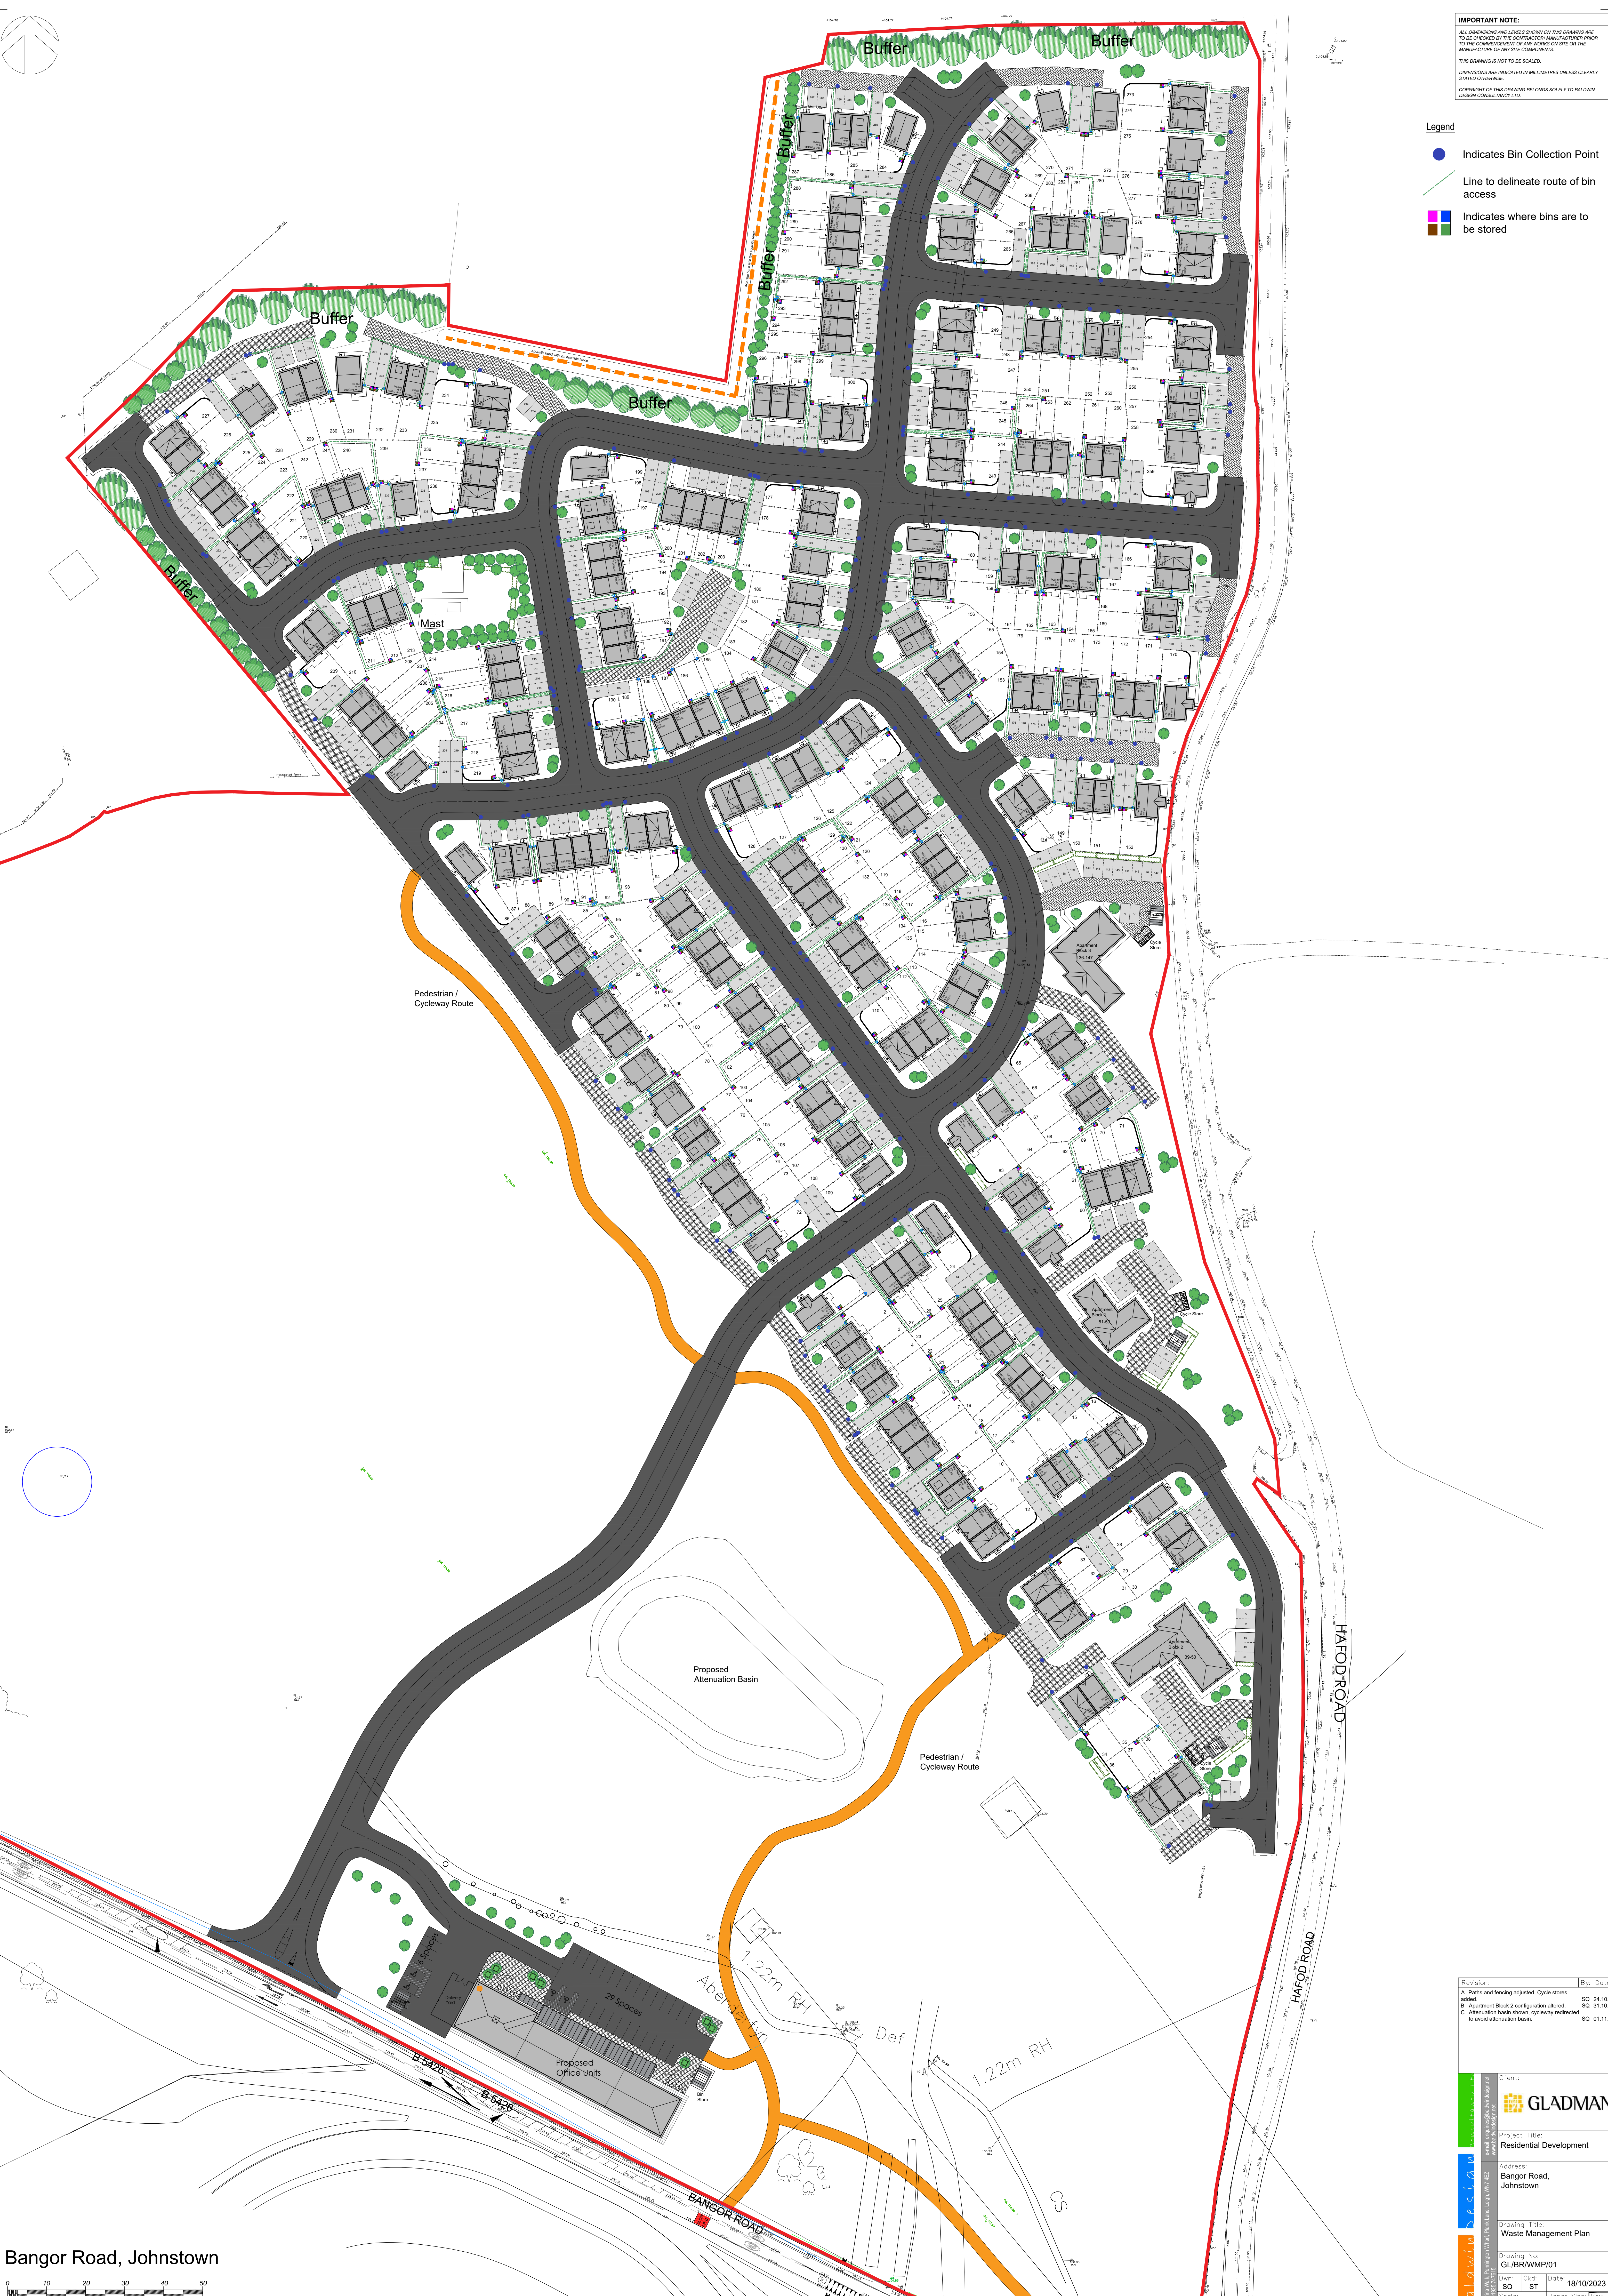

IMPORTANT NOTE:
ALL DIMENSIONS AND LEVELS SHOWN ON THIS DRAWING ARE TO BE CHECKED BY THE CONTRACTOR IMMEDIATELY PRIOR TO THE COMMENCEMENT OF ANY WORKS ON SITE OR THE MANUFACTURE OF ANY SITE COMPONENTS.
THIS DRAWING IS NOT TO BE SCALED.
DIMENSIONS ARE INDICATED IN MILLIMETRES UNLESS CLEARLY STATED OTHERWISE.
COPYRIGHT OF THIS DRAWING BELONGS SOLELY TO BALDWIN DESIGN CONSULTANTS LTD.

- Legend**
- Indicates Bin Collection Point
 - Line to delineate route of bin access
 - Indicates where bins are to be stored

Revision:	By:	Date:
A. Paths and fencing adjusted. Cycle stones added.	SQ	24.10.23
B. Apartment Block 2 configuration altered.	SQ	31.10.23
C. Attenuation basin shown, cycleway redirected to avoid attenuation basin.	SQ	01.11.23

BALDWIN DESIGN CONSULTANTS LTD

Client:

GLADMAN

Project Title:

Residential Development

Address:

Bangor Road, Johnstown

Drawing Title:

Waste Management Plan

Drawing No:

GL/BR/WMP/01

Dwn:

SQ

Ckd:

ST

Date:

18/10/2023

Scale:

1:500

Paper Size:

A0

Rev:

C

Bangor Road, Johnstown

