


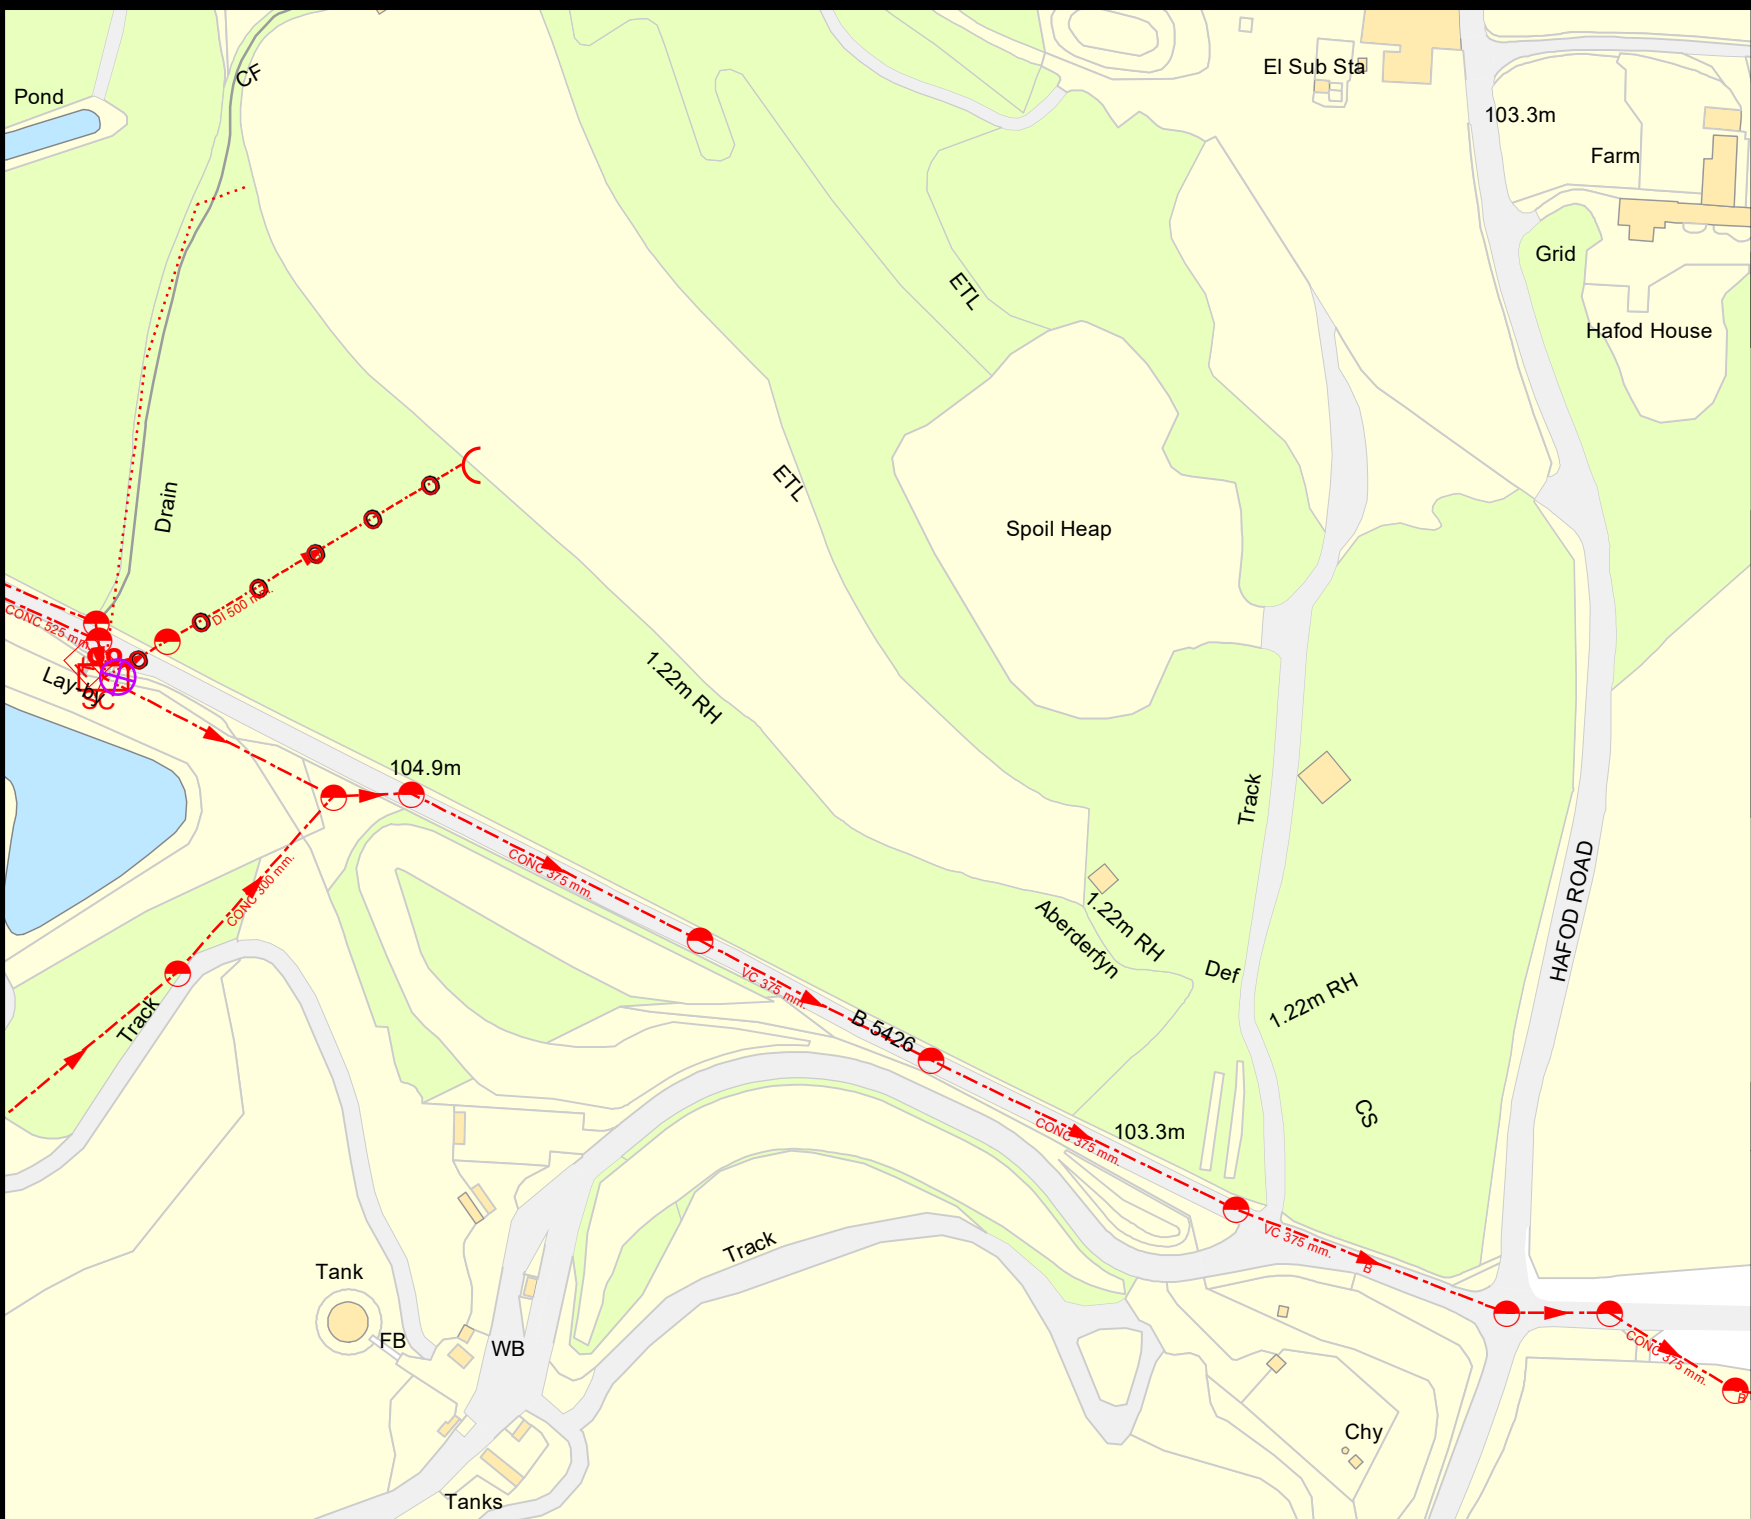

PLA0076758 Public Sewer Record



LEGEND(Representative of most common features)

- | | | | | | | | | | | | | | | |
|---|----------------|-----------------------|------------------|---|-------------------------|-----------------|-----------------|-------------|---------------|---------------|---|------------------------|---------------|--------------------|
| Waste networks | Foul chamber | Surface water chamber | Combined chamber | Combined sewer overflow | Special purpose chamber | Treatment works | Pumping station | | | | | | | |
| NB: Sewer symbol colour indicates the type. | RED - Combined | GREEN - Surface Water | BROWN - Foul | Purple - Former S24 sewers (for indicative purposes only) | Outfall | Lamphole | Storm Overflow | Rising main | Gravity sewer | Private sewer | Private sewer subject to Sect. 104 adoption agreement | Private Sewer Transfer | Lateral Drain | Inspection Chamber |

Notes:

Whilst every reasonable effort has been taken to correctly record the pipe material of DCNW assets, there is a possibility that in some cases pipe material (other than Asbestos Cement or Pitch Fibre) may be found to be asbestos cement (AC) or Pitch Fibre (PF). It is therefore advisable that the possible presence of AC or PF pipes be anticipated and considered as part of any risk assessment prior to excavation

Dŵr Cymru Cymru (The Company) gives this information as to the position of its underground apparatus by way of general guidance only and on the understanding that it is based on the best information available and no warranty as to its correctness is relied upon in the event of excavations or other works made in the vicinity of the company's apparatus. The user of this information is advised to carry out any excavations made within its own. The information which is supplied by the Company is done so in accordance with statutory requirements of sections 105 and 106 of the Water Industry Act 1991 which in turn opens the best information available and, in particular, but without prejudice to the generality of the foregoing, it should be noted that the records that are available to the Company may not disclose the existence of a water main, service pipe, sewer, lateral drain or other underground apparatus and any associated apparatus, but before 1 September 1990, or if they do, the particular detail including the position underground may not be accurate. It must be understood that the furnishing of this information is solely without prejudice to the provisions of the new Roads and Street Works Act 1991 and the Company's right to be compensated for any damage to its apparatus.

EXACT LOCATIONS OF ALL APPARATUS TO BE DETERMINED ON SITE.

Reproduced by permission of the Ordnance Survey on behalf of HMSO. © Crown copyright and database right 2017. All rights reserved. Ordnance Survey Licence number 100019534

Map Ref: 331006,345899
Map scale: 1:2268
Printed by: Jeremy Hackman
Printed on: 27 Nov 2023