



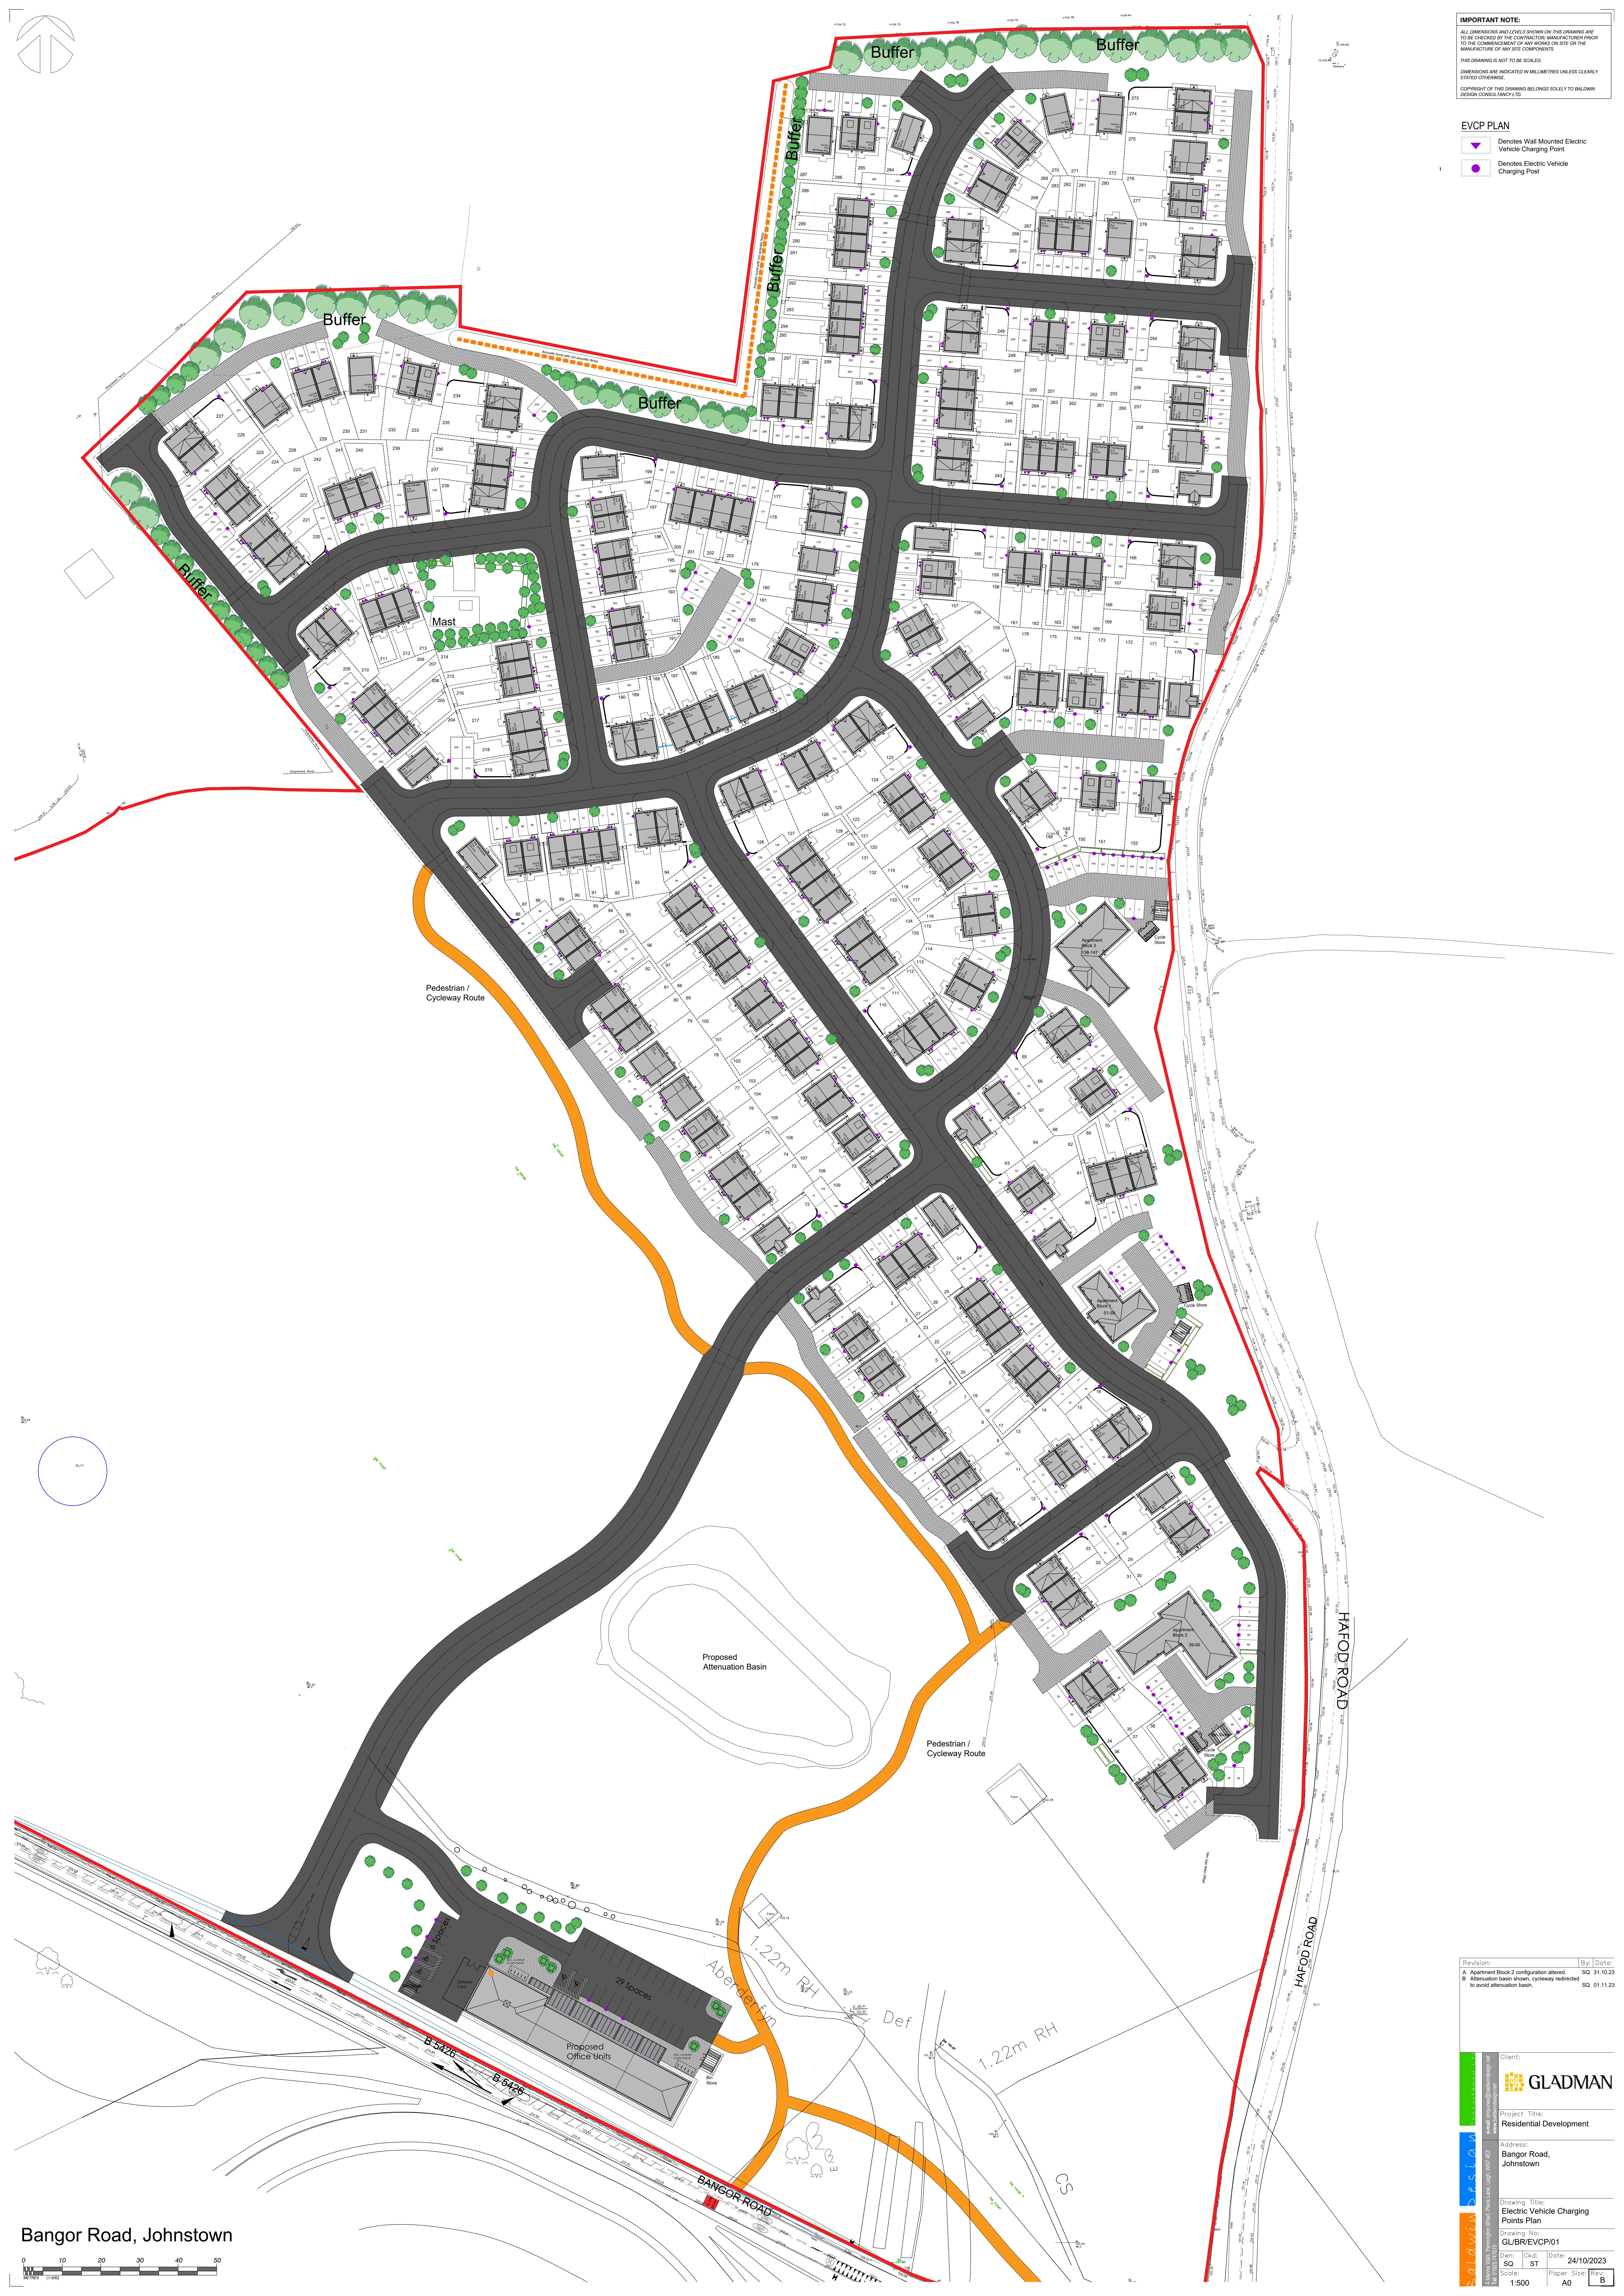

IMPORTANT NOTE:
ALL DIMENSIONS AND LEVELS GIVEN ON THIS DRAWING ARE TO BE CHECKED BY THE CONTRACTOR IMMEDIATELY PRIOR TO THE COMMENCEMENT OF ANY WORKS ON SITE OR THE MANUFACTURE OF ANY SITE COMPONENTS.
THIS DRAWING IS NOT TO BE SCALED.
DIMENSIONS ARE INDICATED IN MILLIMETRES UNLESS CLEARLY STATED OTHERWISE.
COPYRIGHT OF THIS DRAWING BELONGS SOLELY TO BALDWIN DESIGN CONSULTANTS LTD.

- EVCP PLAN**
- Denotes Wall Mounted Electric Vehicle Charging Point
 - Denotes Electric Vehicle Charging Post

Bangor Road, Johnstown

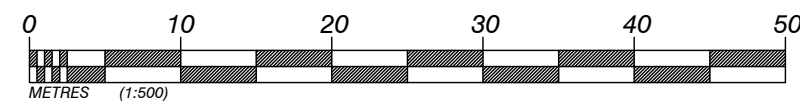

Revision:	By:	Date:
A. Apartment Block 2 configuration altered.	SQ	31.10.23
B. Attenuation basin shown, cycleway redirected to avoid attenuation basin.	SQ	01.11.23

GLADMAN

Residential Development

Address:
Bangor Road,
Johnstown

Drawing Title:
Electric Vehicle Charging
Points Plan

Drawing No:
GL/BR/EVCP/01

Dwn:
SQ

Ckd:
ST

Date:
24/10/2023

Scale:
1:500

Paper Size:
A0

Rev:
B