



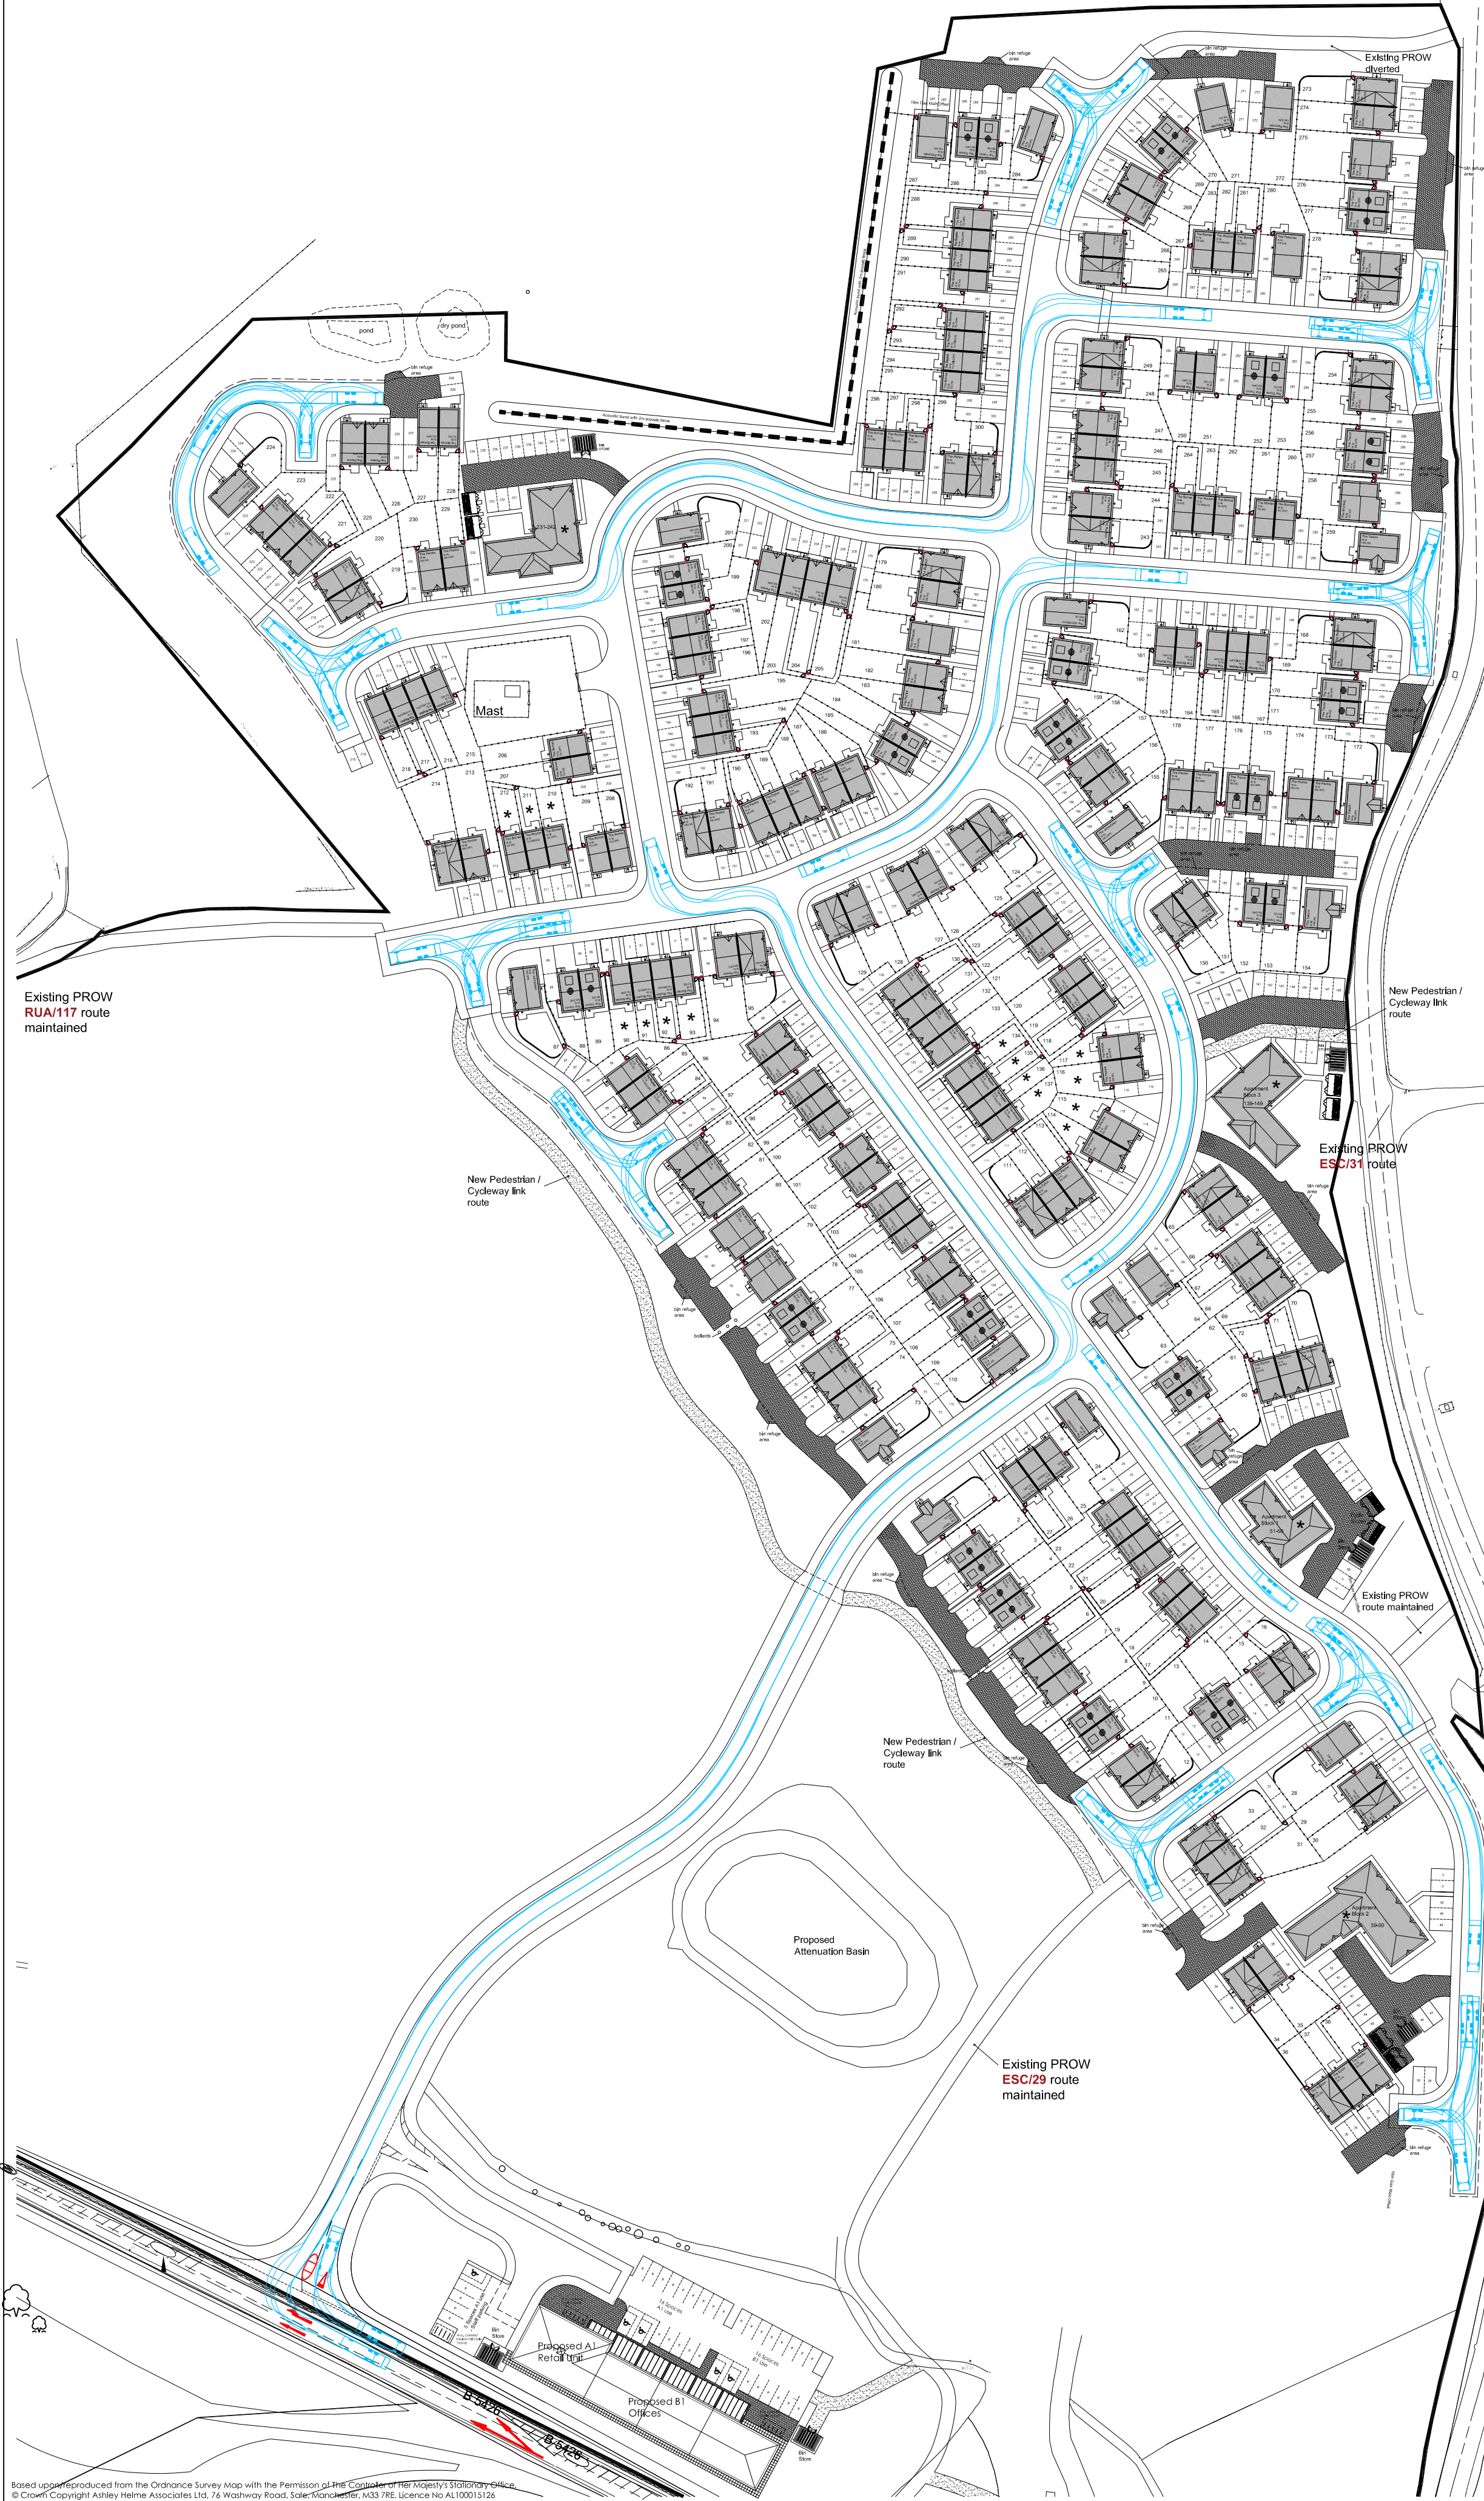

- Notes:
1. Do not scale from this drawing
 2. This drawing is copyright and may not be copied or given to a third party without written authority from Ashley Helme Associates Ltd
 3. Subject to detailed design
 4. Based upon topographical survey

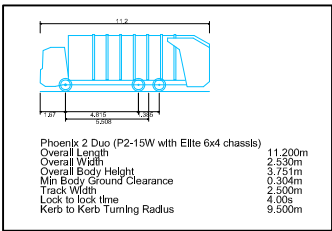

Based upon reproduced from the Ordnance Survey Map with the Permission of the Controller of Her Majesty's Stationary Office.
© Crown Copyright Ashley Helme Associates Ltd, 76 Washway Road, Sale, Manchester, M33 7RE. Licence No AL100015126

Project	BANGOR ROAD, JOHNSTOWN	Title	SWEPT PATH ANALYSIS: REFUSE VEHICLE	Drawing No	1232/SP/02	Rev	B	Telephone	0161 972 0552
Client	GLADMAN DEVELOPMENTS LTD			Date	NOVEMBER 2024	Scale	1:1000@A2	Email	aha@ashleyhelme.co.uk
								Website	www.ashleyhelme.co.uk
								Address	76 Washway Road, Sale, Manchester, M33 7RE

