


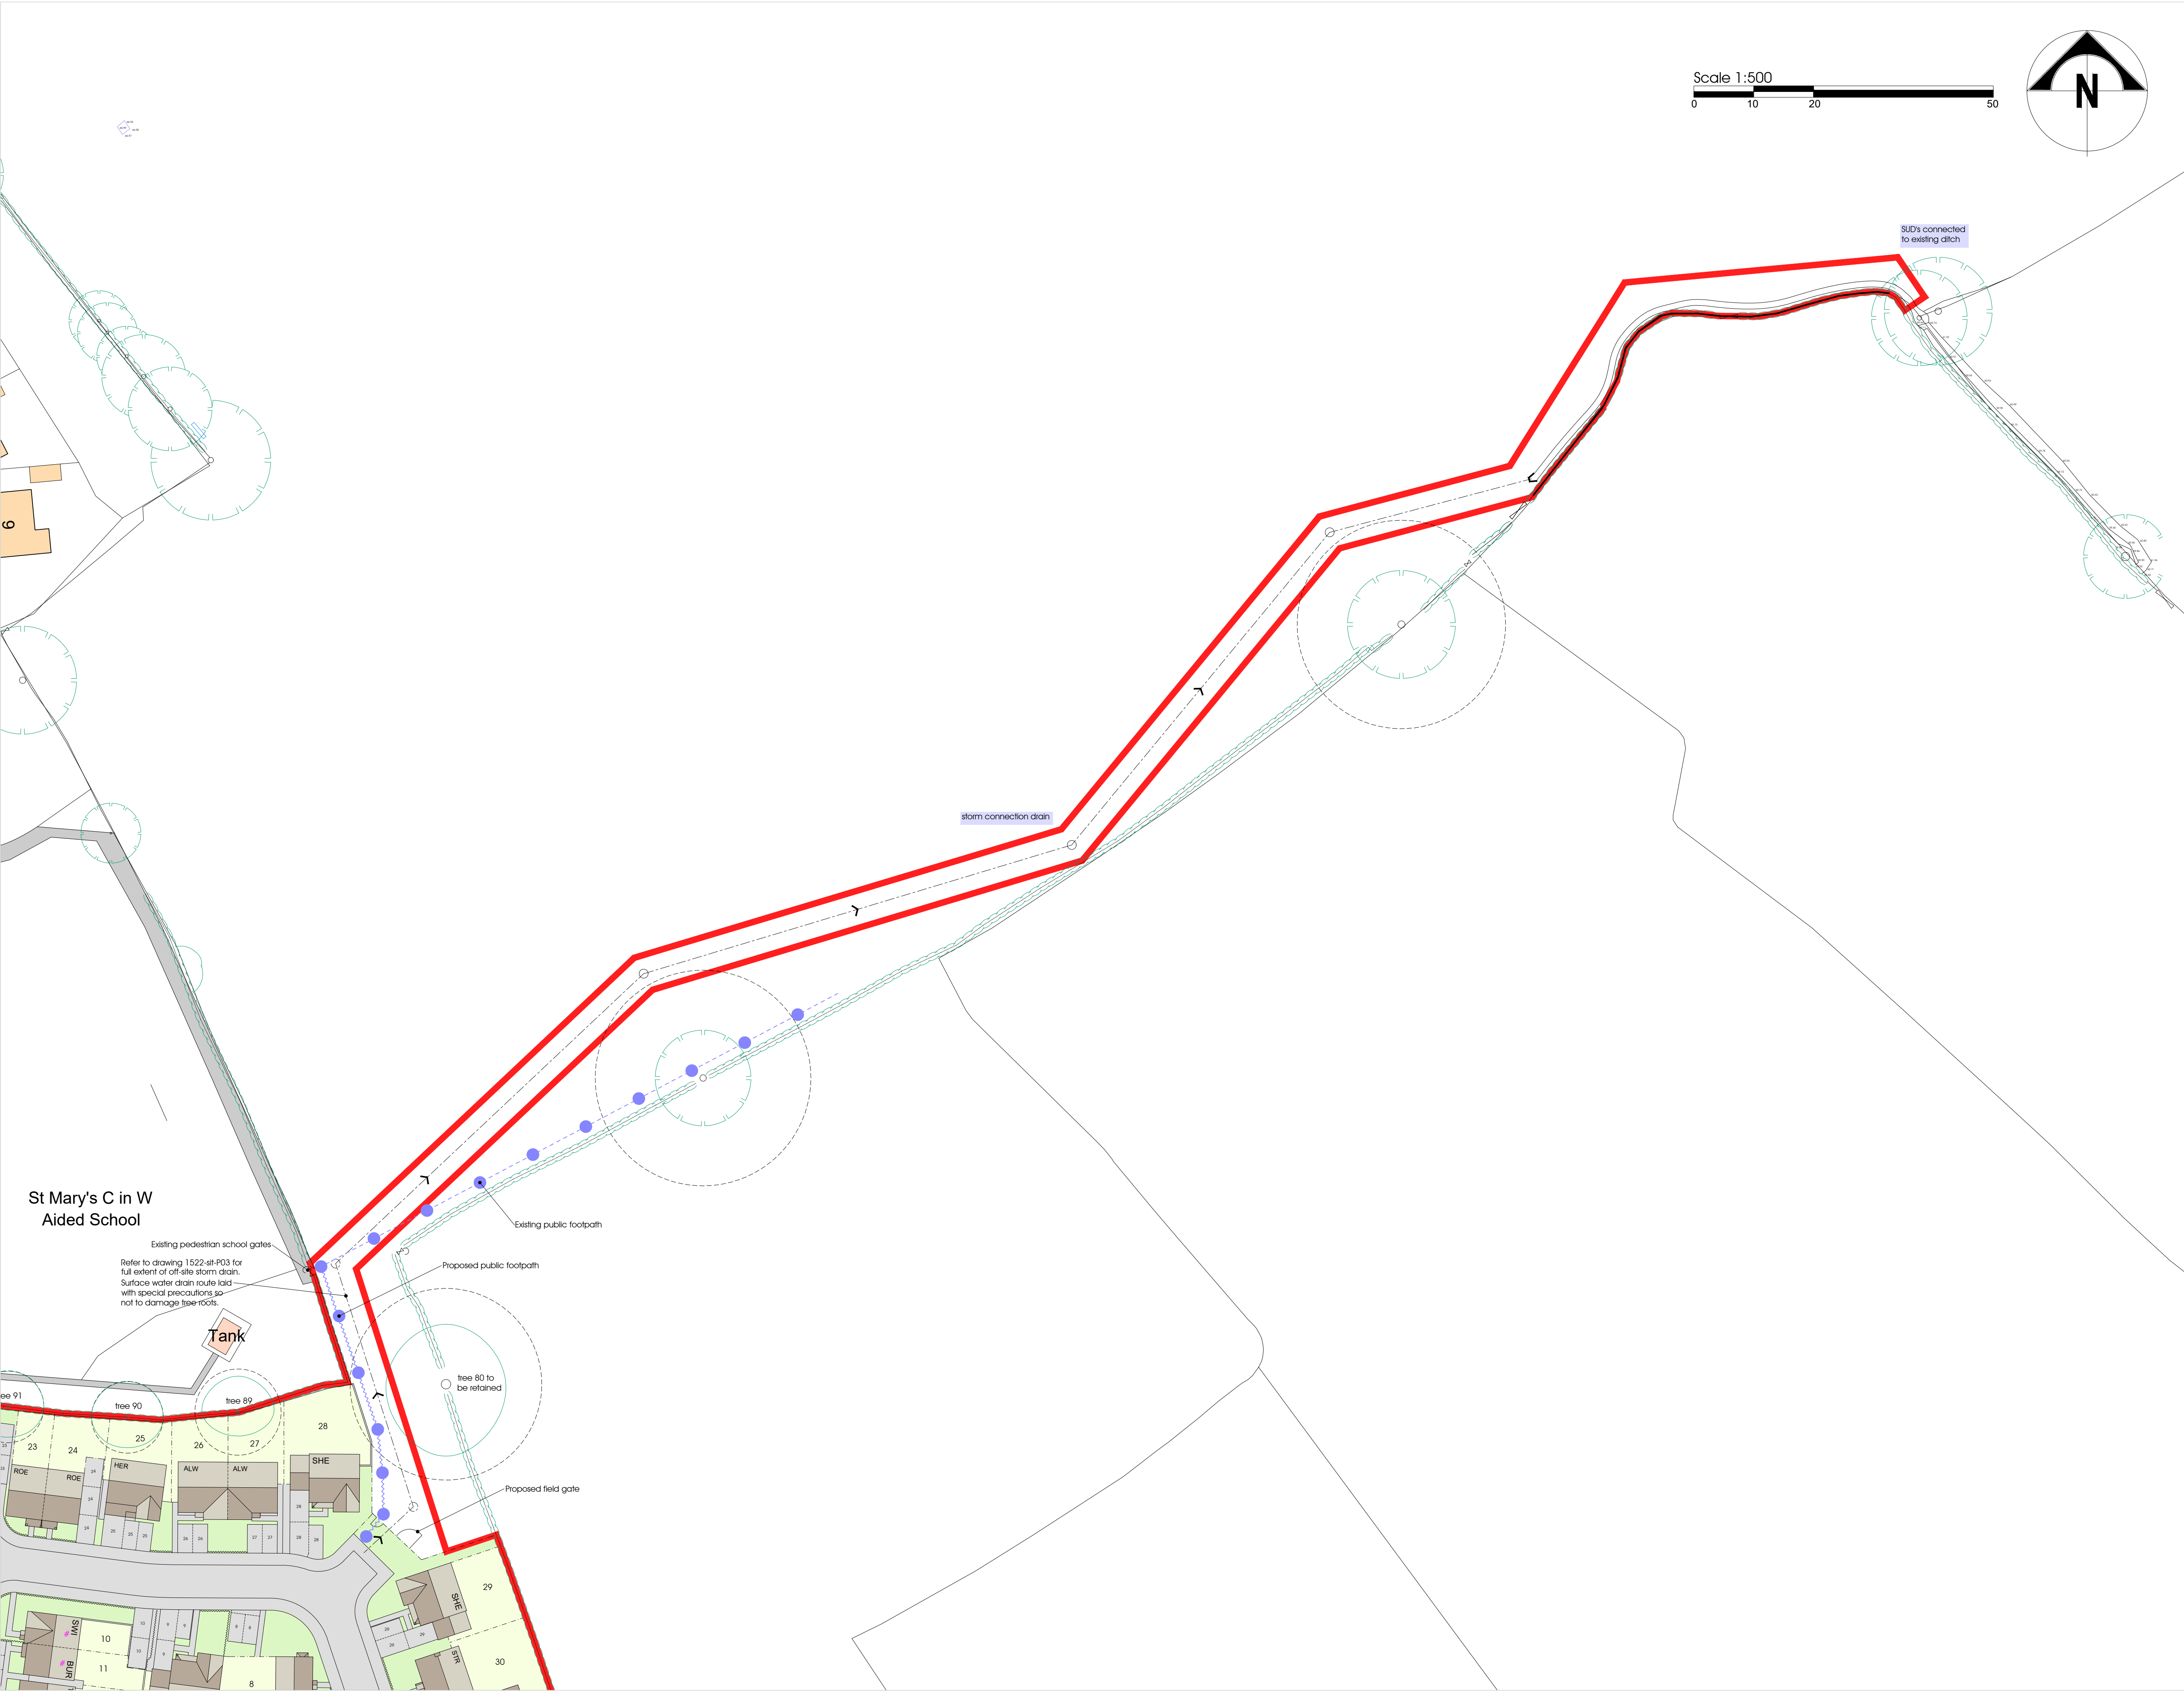

NOTES

Do not scale from drawing. All figured dimensions in mm and to be checked on site.

Copyright of the design and / or drawings remains solely with Pickstock Homes.

This drawing does not form part of a contract and is subject to change at developer's discretion.

rev.	description	date	by
A	Red line boundary amended. Public footpath now shown.	21.02.23	J

status: PLANNING		
 17 Mile Oak, Maresbury Road, Oswestry, Shropshire, SY10 8GA Tel: No. 01691 670788 www.pickstockhomes.com		
project: Proposed Residential Development Land Off St Mary's Avenue, Overton, Wrexham.		
drawing: Off-Site Storm Drain Layout		
scale: 1:500 @ A1	date: DECEMBER 2022	drawn: JE
drwg no: 1522-slt-P03		rev: A