


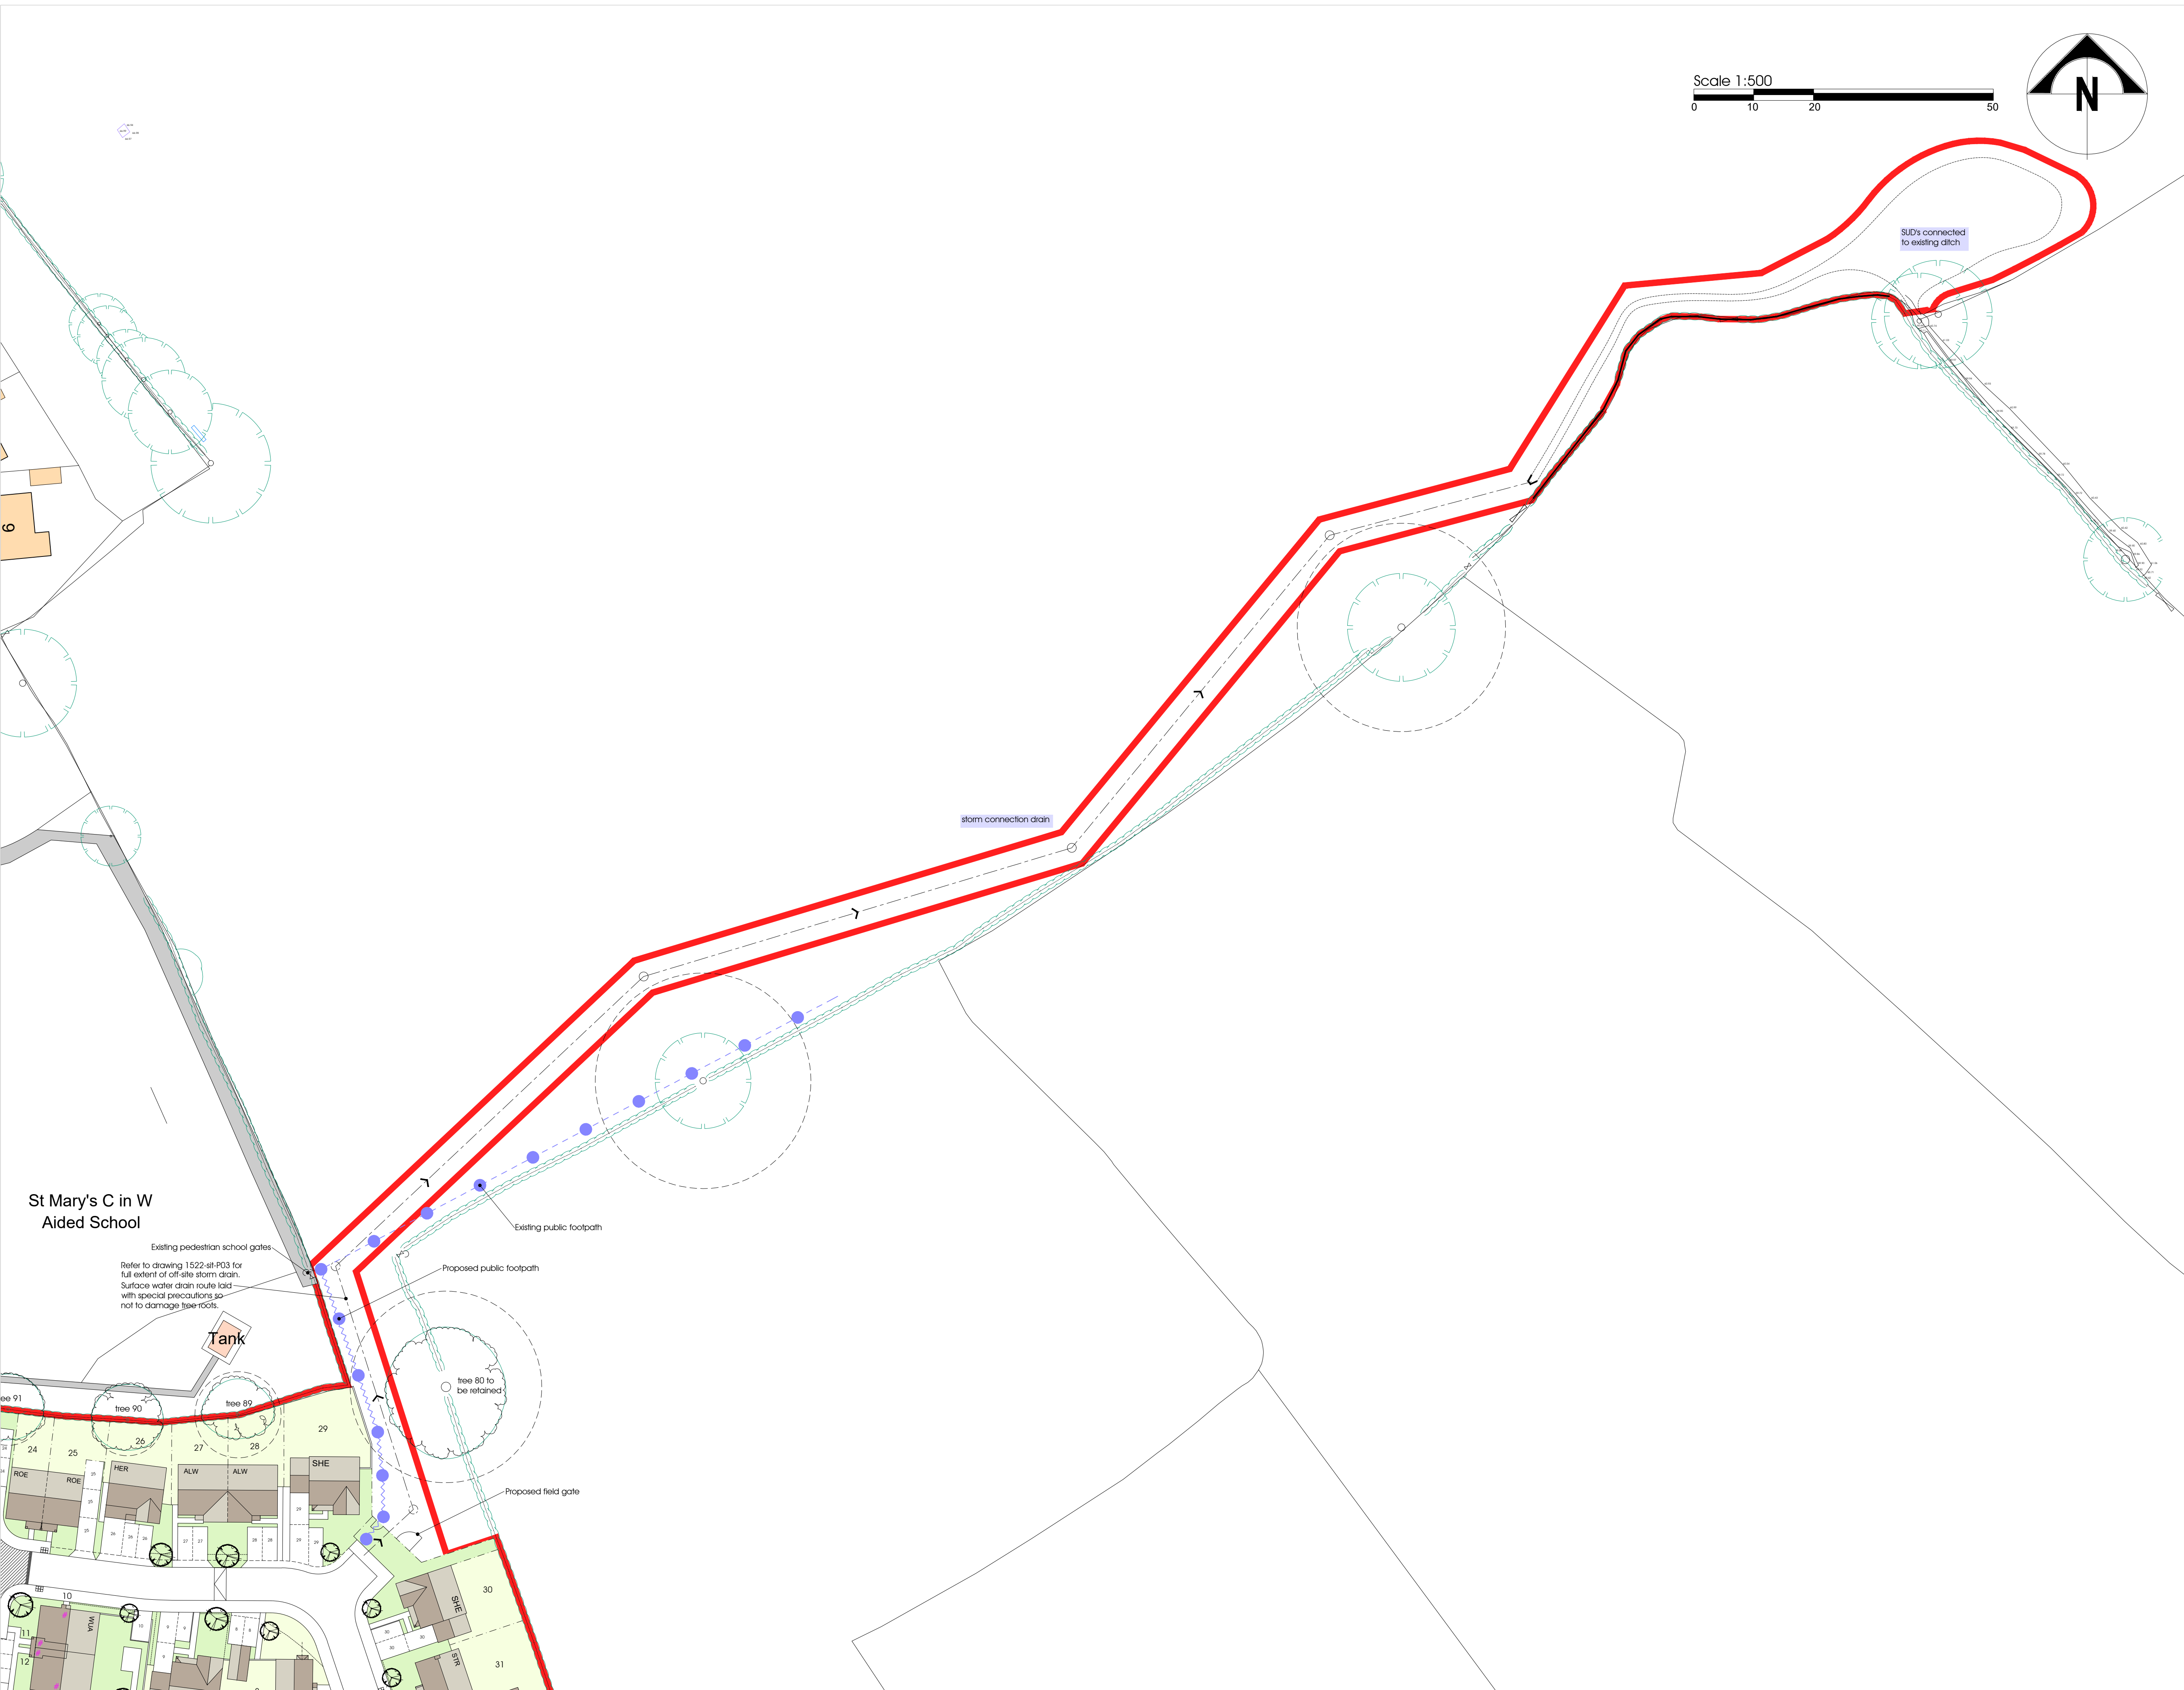

NOTES

Do not scale from drawing. All figured dimensions in mm and to be checked on site.

Copyright of the design and / or drawings remains solely with Pickstock Homes.

This drawing does not form part of a contract and is subject to change at developer's discretion.

rev.	description	date	by
A	Red line boundary amended. Public footpath now shown.	21.02.23	JF
B	Red line boundary amended for wetland / pond area.	04.08.23	JF

status: PLANNING



17 Mile Oak Maresbury Road Oswestry Shropshire SY10 8GA
Tel: No. 01691 670788 www.pickstockhomes.com

project:
Proposed Residential Development
Land Off St Mary's Avenue,
Overton, Wrexham.

drawing:
Off-Site Storm Drain Layout

scale: 1:500 @ A1	date: DECEMBER 2022	drawn: JE
drwg no: 1522-slt-P03		rev: B