


Dwr Cymru Tanker (6x2)
Overall Length 12.250m
Overall Width 2.550m
Overall Body Height 2.959m
Min Body Ground Clearance 0.612m
Track Width 2.550m
Lock to lock time 6.00s
Max Wheel Angle 44.00°

B	14.03.23	Updated with Layout Rev E	CP
A	04.01.23	Updated with Layout Rev D	CP
Mark	Date	Details	By

Drawing originator:

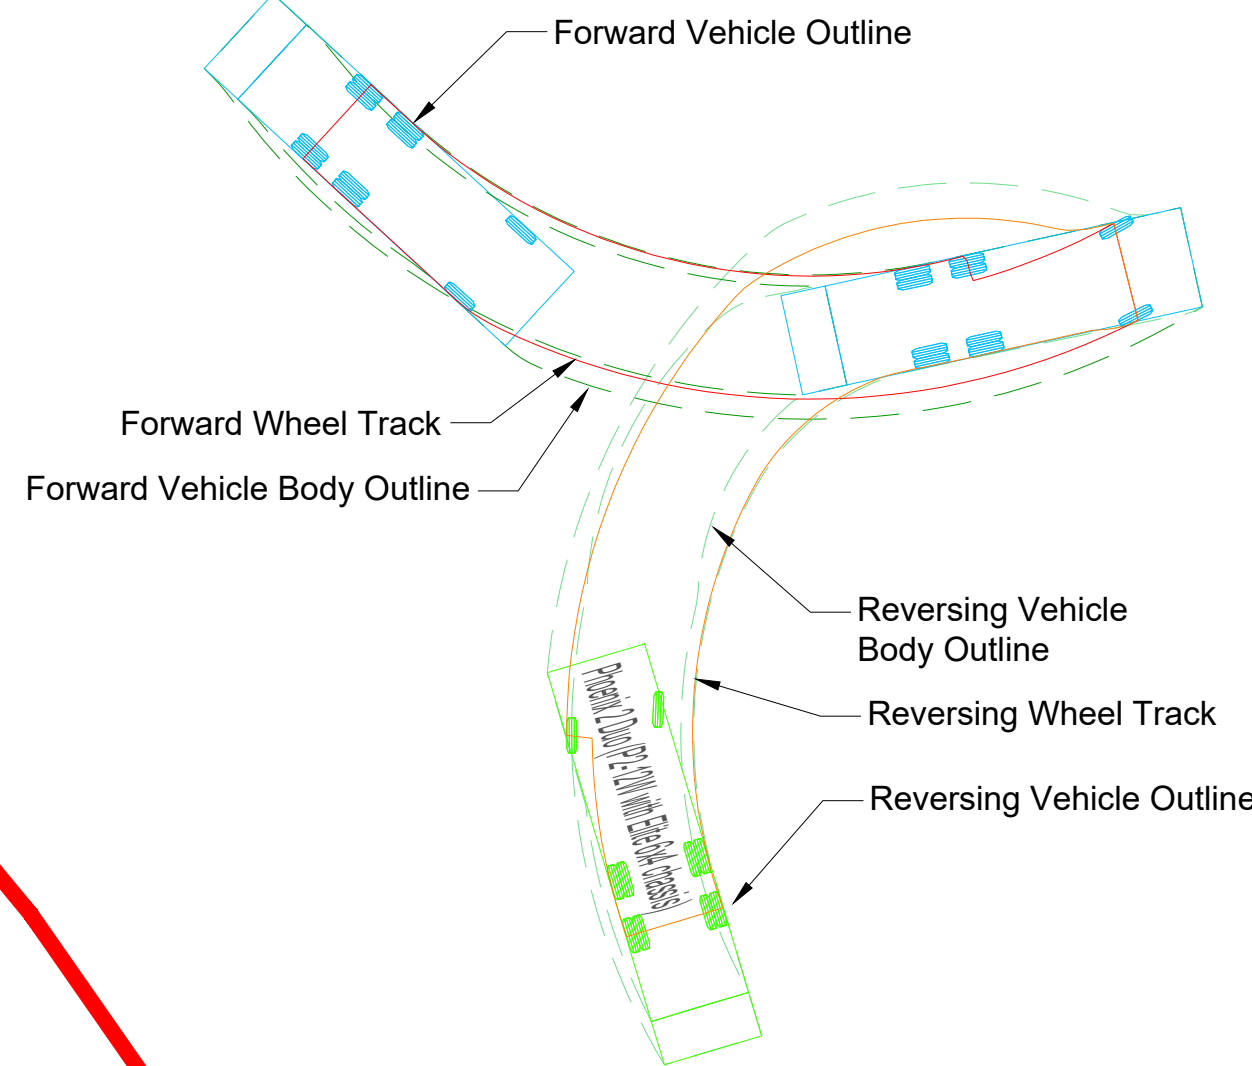

Project title:
St.Marys Avenue
Overton, Wrexham

Drawing title:
Vehicle Tracking
Pumping Station

Scale: 1:250 for the original size of A1
Drawn by: CP | Checked by: RA | Passed by: RA | Date: Dec 2022
Drawing status: Preliminary

Job No:	Drawing No:	Project:	Origin:	Volume:	Level:	Type:	Discip.	Number:	Revision:
PSH06	xx	BET	xx	xx	xx	C	015	B	

Do not scale this drawing
6-7 Old Marsh Farm Barns, Welsh Road, Sealand, Flintshire, CH5 2LY
enquiries@betts-associates.co.uk
Chester 01244 288178 | Altrincham 0161 413531 |