



MATERIALS KEY

3M long 1800mm high facing brick wall with art stone copings tied to barn wall terminating in 440mm pier with coping

1200mm high post and rail fence with hawthorn, blackthorn, beech or yew planted behind

1800mm high hit and miss fence with hawthorn, blackthorn, beech or yew planted behind

Estate fencing 1M high with indigenous hedging behind


Bw Permeable block paving - warm

BL Permeable block paving - light


IS Indian Stone or equal to 3m patios and 1200mm wide paths

Gr Areas laid to lawn

G Granite strip

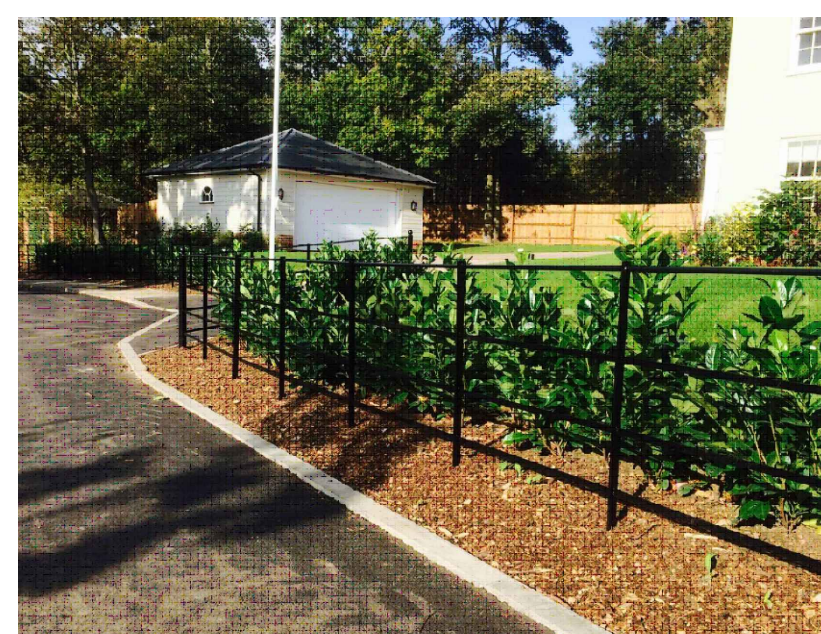

ESTATE FENCING 1M HIGH WITH INDIGENOUS HEDGING

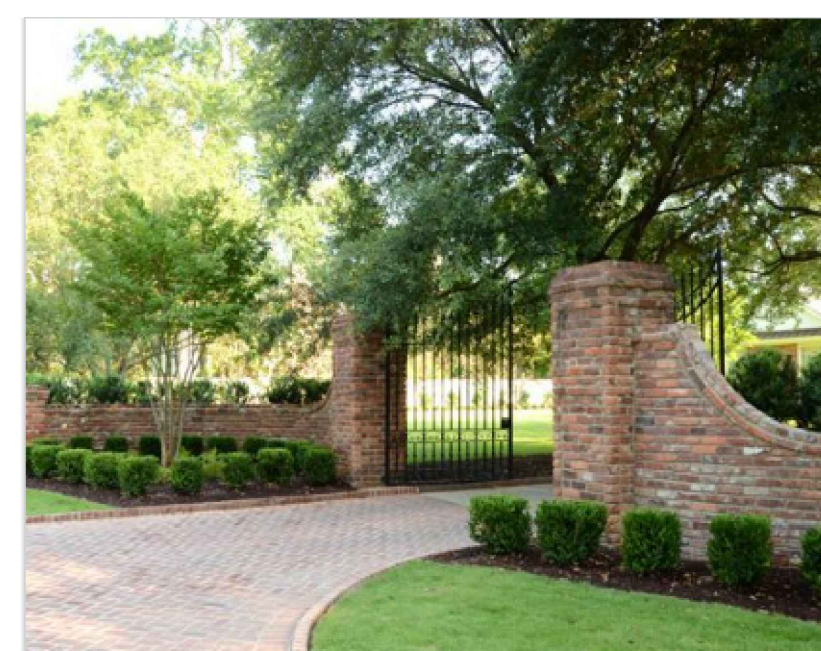

ESTATE ENTRANCE GATES 2.0M HIGH

willacy horsewood architects

client
NATHAN CUNNINGHAM

job
PROPOSED REDEVELOPMENT OF GAMFORD FARM,
GAMFORD LANE ROSSET

title
PROPOSED HARD LANDSCAPE AND BOUNDARY DETAILS

scale	date	job no.	drawing no.	rev
1 : 500/A1	07 NOV'23	MSW 110	L02	

Penmon House, 76, Hoole Road, Hoole, Chester CH2 3NL
www.willacyhorsewood.co.uk
Tel: 07973322953 Or 01244 853 891 E-Mail: mark@willacyhorsewood.co.uk