

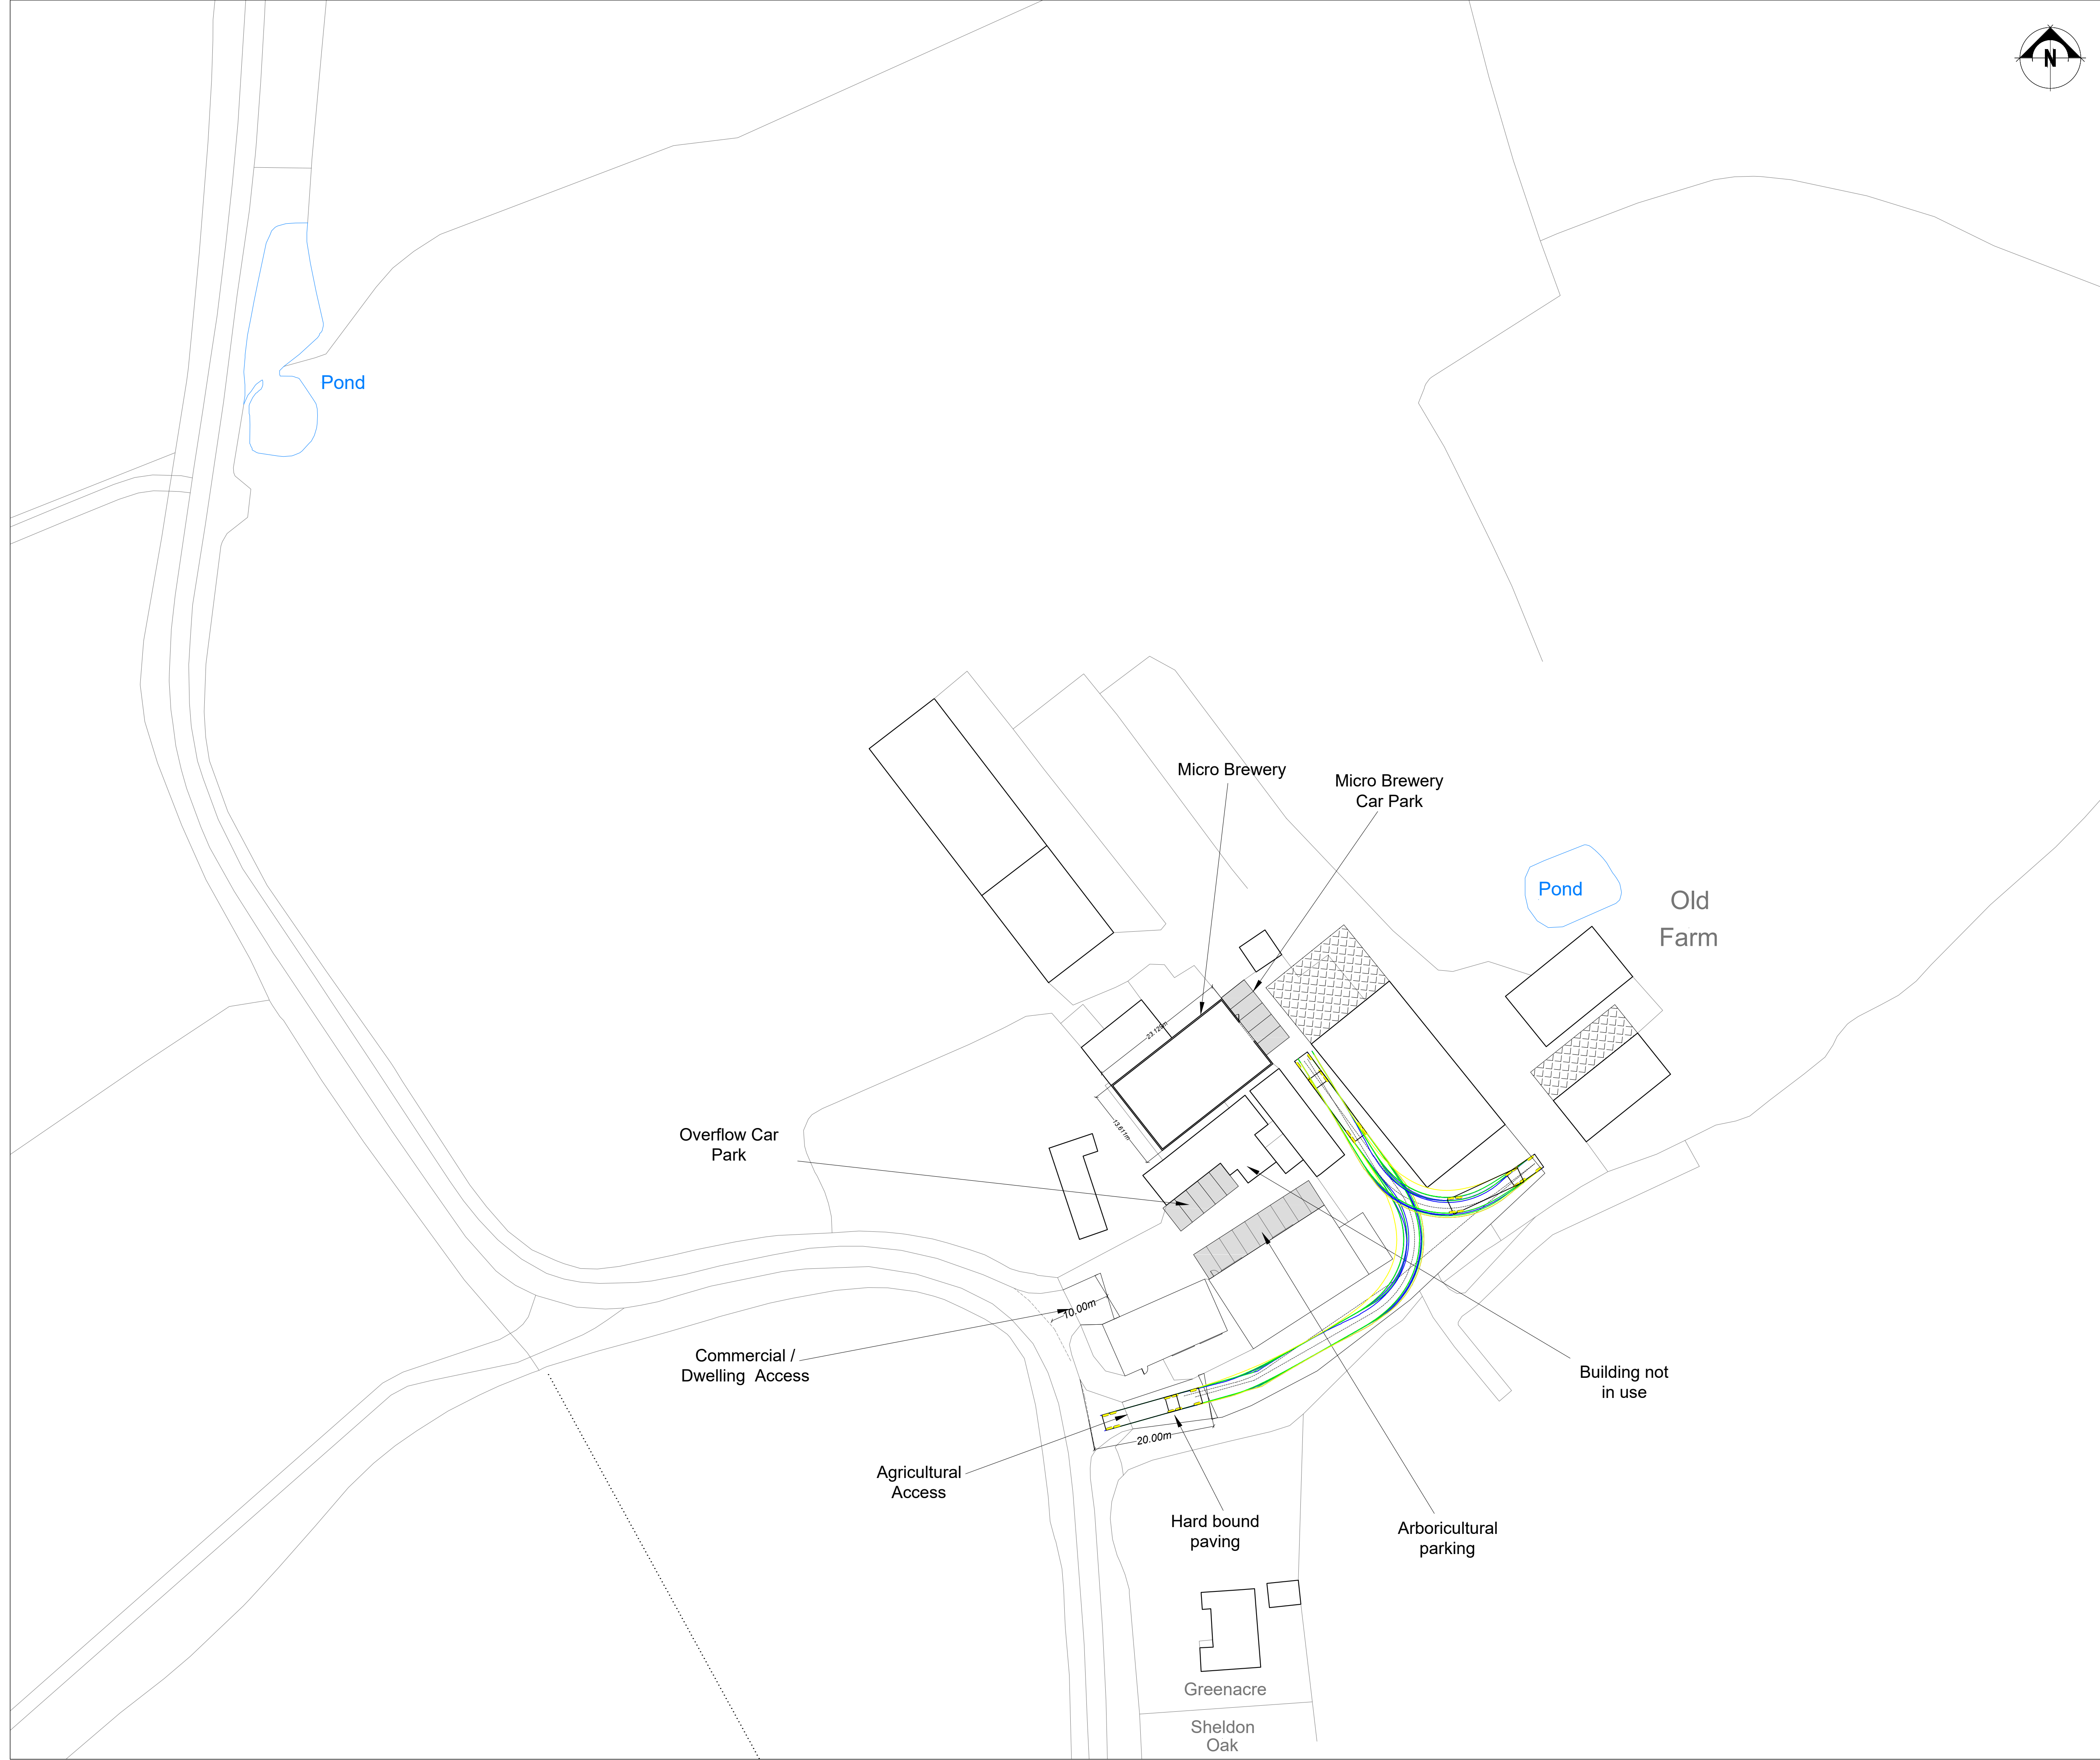


THIS DRAWING IS TO BE READ IN CONJUNCTION WITH ALL RELATED DRAWINGS. ALL DIMENSIONS MUST BE CHECKED AND VERIFIED ON SITE BEFORE COMMENCING ANY WORK OR PRODUCING SHOP DRAWINGS. THE ORIGINATOR SHOULD BE NOTIFIED IMMEDIATELY OF ANY DISCREPANCY. THIS DRAWING IS COPYRIGHT AND REMAINS THE PROPERTY ROGER PARRY & PARTNERS.

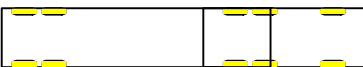

16.5m length vehicle

Rev	Description	Date	Dr by	App by
Original by				

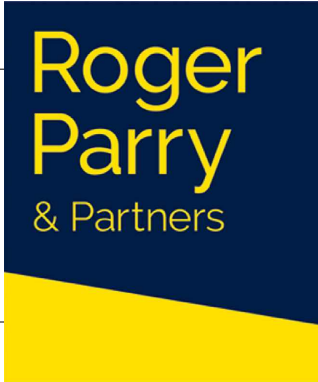

Residential - Agricultural - Commercial				
Job	Change of use to Micro Brewery			
Title	Vehicle Turning Plan			
Location	Old Farm Bowling Bank Wrexham Clwyd LL13 9RT			
Client	R Williams			
Scales	1:500 @ A1			
Drawing No.	RJC-MZ712-12	Rev C		
Drawn by	AZ	Date	20/03/2023	

HOGSTOW HALL, MINSTERLEY
SHREWSBURY, SHROPSHIRE. SY5 0HZ
Tel: 01743 791336 Fax: 01743 792770
email: mail@rogerparry.net
Web address: www.rogerparry.net
Roger Parry & Partners LLP partnership no. OC12201
Registered Office: Hoggston Hall, Minsterley, Shrewsbury, SY5 0HZ
Registered in England and Wales
A list of members of the LLP is available at the above address.