


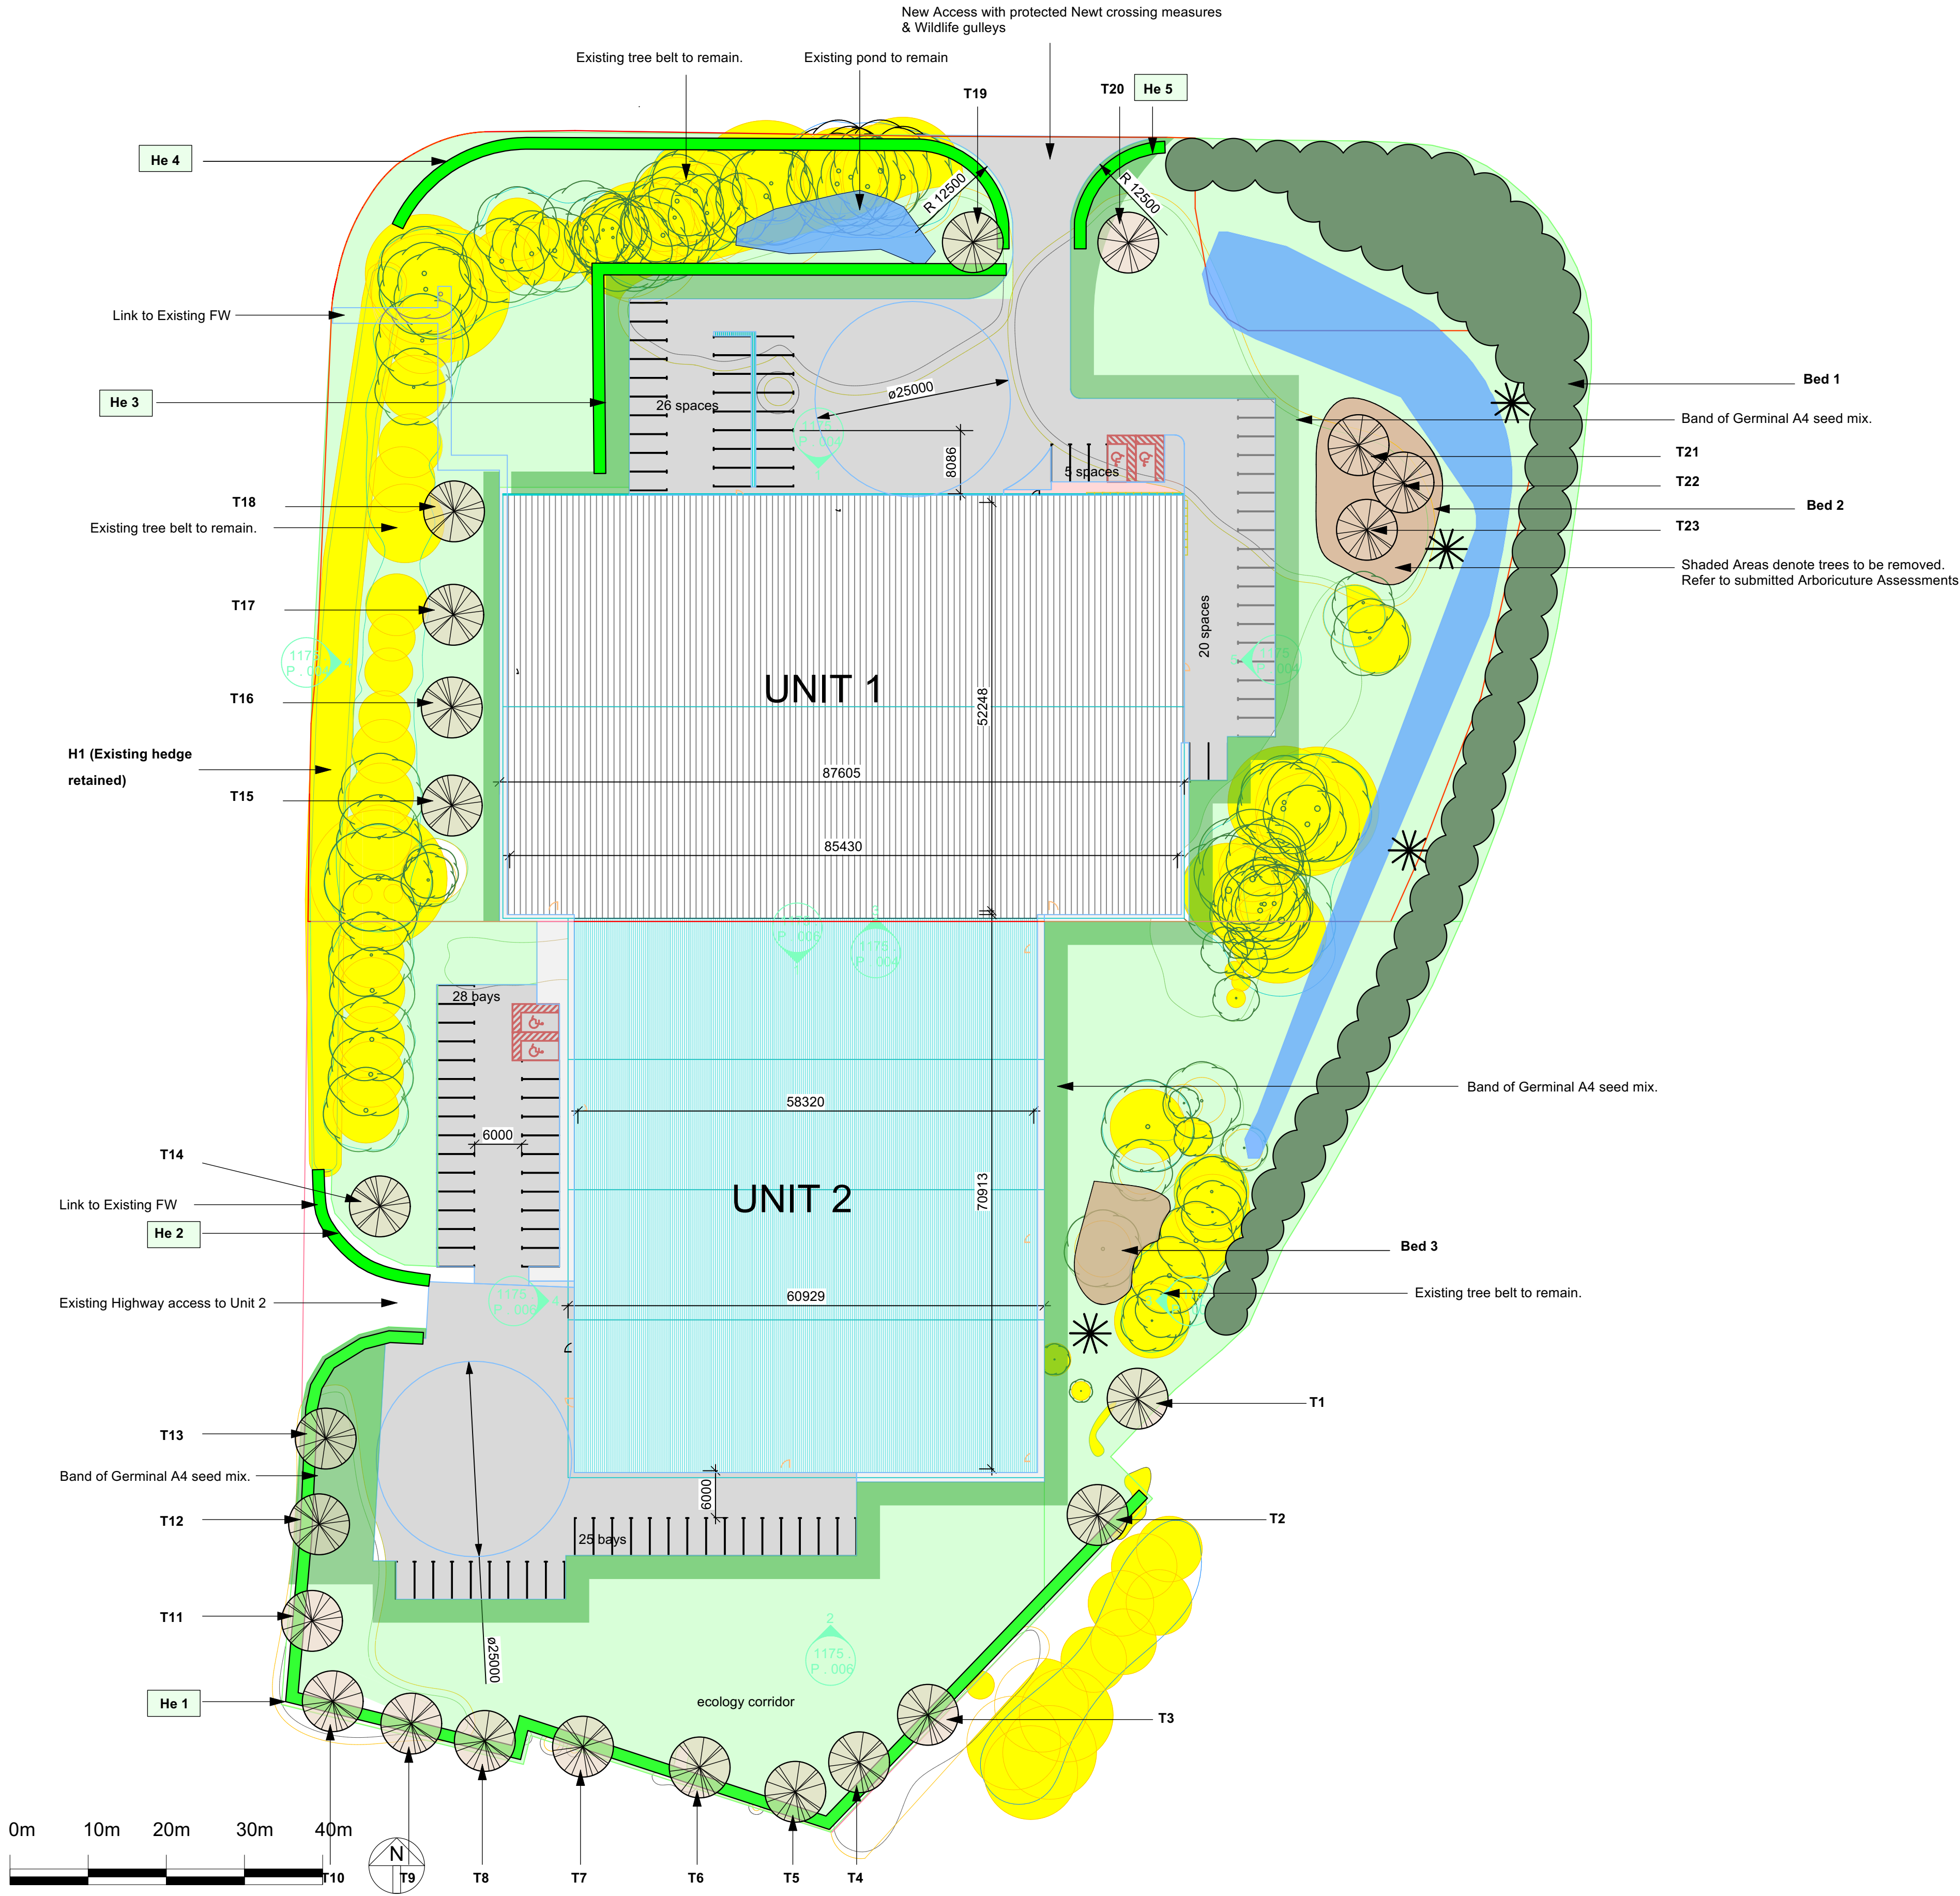

BRYN LANE Planting AND SEEDING Schedule													
HEDGES			HEDGE 1 (192m)	HEDGE 2 (20 m2)	HEDGE 3 (36 m2)	HEDGE 4 (94 m2)	HEDGE 5 (34 m2)						
	Area m ²												
HEDGE SPECIES		SPACING per m2											
Crataegus monogyna		Hedge- See Note 1	650	65	240	300	100						
Prunus spinosa		below	250	40		100	50						
Corylus avellana			200	10		100	25						
Ilex aquifolium	2		100	20		50	25						
Lonicera periclymenum			50	5		25	10						
Rosa canina			50	5		50	15						
	Total plants		1300	135		625	225						
		b/r 45/60cms @ 1m spacing											
NATIVE SCRUB PLANTING			BED 1 (1500m2)										
Crataegus monogyna			750										
Corylus avellana			250										
Malus sylvestris			250										
Pyrus communis			250										
TREE SPECIES		extra heavy 14/16cms standards	TREE Nos.										
Pinus sylvestris			T17,T21,T22,T23										
Sorbus torminalis			T2,T6,T7,T15,T18										
Acer campestre			T10,T11,T13,T14										
			T1,T3,T4,T5,T8,T9,T12,T16,T19,T20										
Carpinus betulus			0										
BUTTERFLY GRASSLAND			BED 2 (306m2)	BED 3(246 m2)	BED 4 (127 m2)								
(See note 3 below)													
Notes													
1. Hedges	Plant b/ r plants in prepared, cultivated ground as a double row hedge, 300mm between plants and 300mm between rows. Plant holly in 2.0l pots. Lay a 50mm thick layer of coarse bark mulch following planting		2. Trees	Plant trees in pits , staked and tied with irrigation root pipe and surface mulch with 50mm coarse bark layer. NB All tree planting and establishment should comply with BS8545:2014 ' Trees from Nursery to Independence within the Landscape.'		3. Butterfly grassland :	Sow the following mix at 4gms / m2 consisting 50% grass and 50% wildflower seed. Seed to be obtained from Emorsgate seeds. Grasses: Festuca rubra, briza media , cynosurus cristatus. Wildflowers: lotus corniculatus; ajuga reptans; leucanthemum vulgare; potentilla reptans; vicia sativa and potierium sanguisorba. Mix to be sown on a gentle mound 300mm high max. on a cultivated mix of 50% topsoil and 50% subsoil.		4. Meadow grassland	Sow Emorsgate EMI basic general purpose meadow mix on cultivated soil at 4gms/m2. Do not cultivate any land within existing retained trees RPAs.		5.Amenity grassland	Sow Germinall A4 amenity grass seed at 35gms to establish low closely mown sward

Key

- Germinal A4 low maintenance grass seed sown at 35gm/m² onto prepared topsoil
- Emorsgate EM1 Basic general purpose meadow mixture sown on 50/50 mix of topsoil / subsoil at 4gms/m².
- Mass planting of native scrub species eg. hawthorn, hazel, crab apple and wild pear.
- Existing trees and hedges
- Butterfly grassland mounds, bed 2 & 4
- 1.5m Wide hedge
- New trees
- Hibernacular (to follow design as published in the GCN guidelines)
- Newts. All kerbs will be dropped for at least 1m either side of all gully pots.

1:500 Scale bar in metres

Do not scale from this drawing.

Verify all dimensions on site before commencing work. Any discrepancies should be reported without delay to Chris Burnett Associates.

Date	Details	Revision

© Chris Burnett Associates 2022. This plan should not be reproduced in whole or in part without prior written permission.

Bryn Lane

Landscape Architects

White House Farm
Shocklach, Malpas
Chester SY14 7BN
Tel: 01829 250646
Mob: 07809 029810
chris@chrisburnettassociates.co.uk
www.chrisburnettassociates.co.uk

Client
Pochin

Project
New Industrial Units at Cheshire Green
Plot 10

Scale 1:500 @ A1

Date
30.03.23

Drawn

Checked

Dwg No.
BL01/04

Revision