





Section A - Post Construction - Year 3 Plant Growth  
Scale: V 1:200  
H 1:200

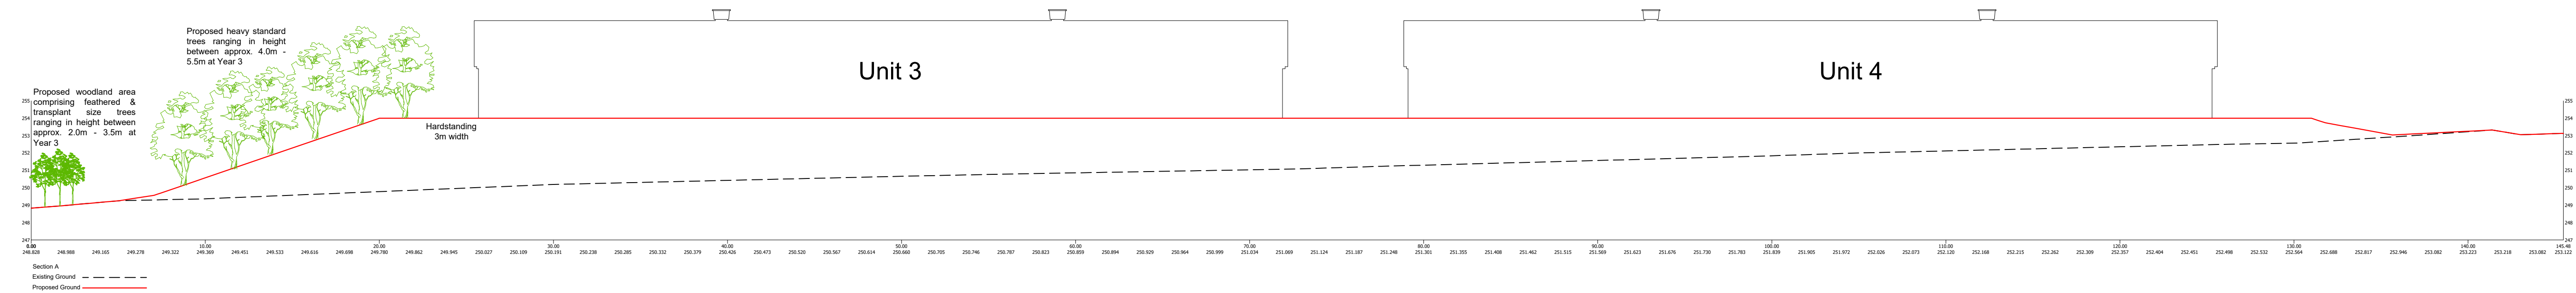

Section B - Post Construction - Year 3 Plant Growth  
Scale: V 1:200  
H 1:200

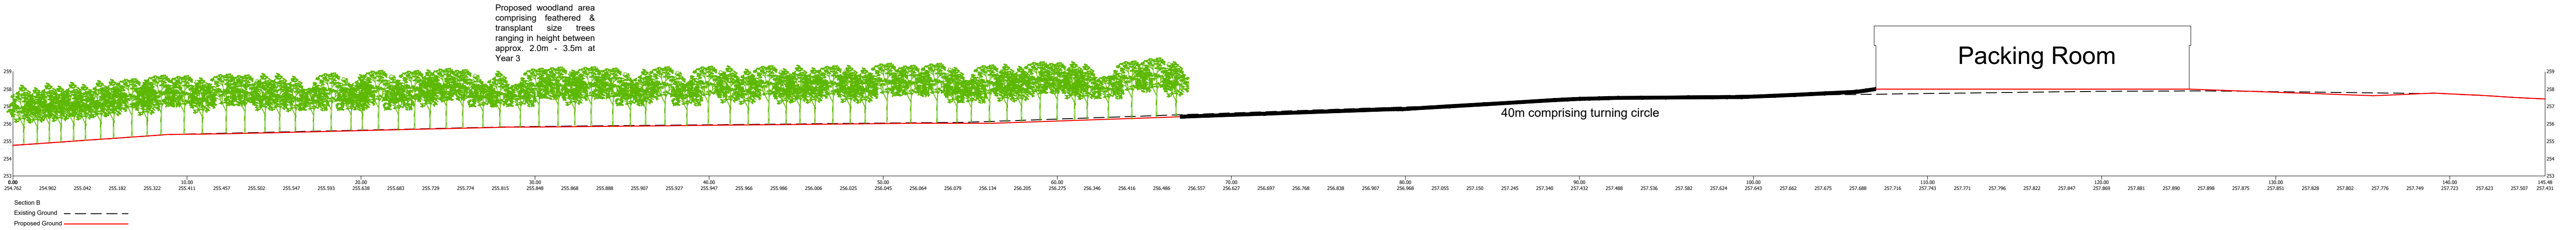

Section C - Post Construction - Year 3 Plant Growth  
Scale: V 1:200  
H 1:200

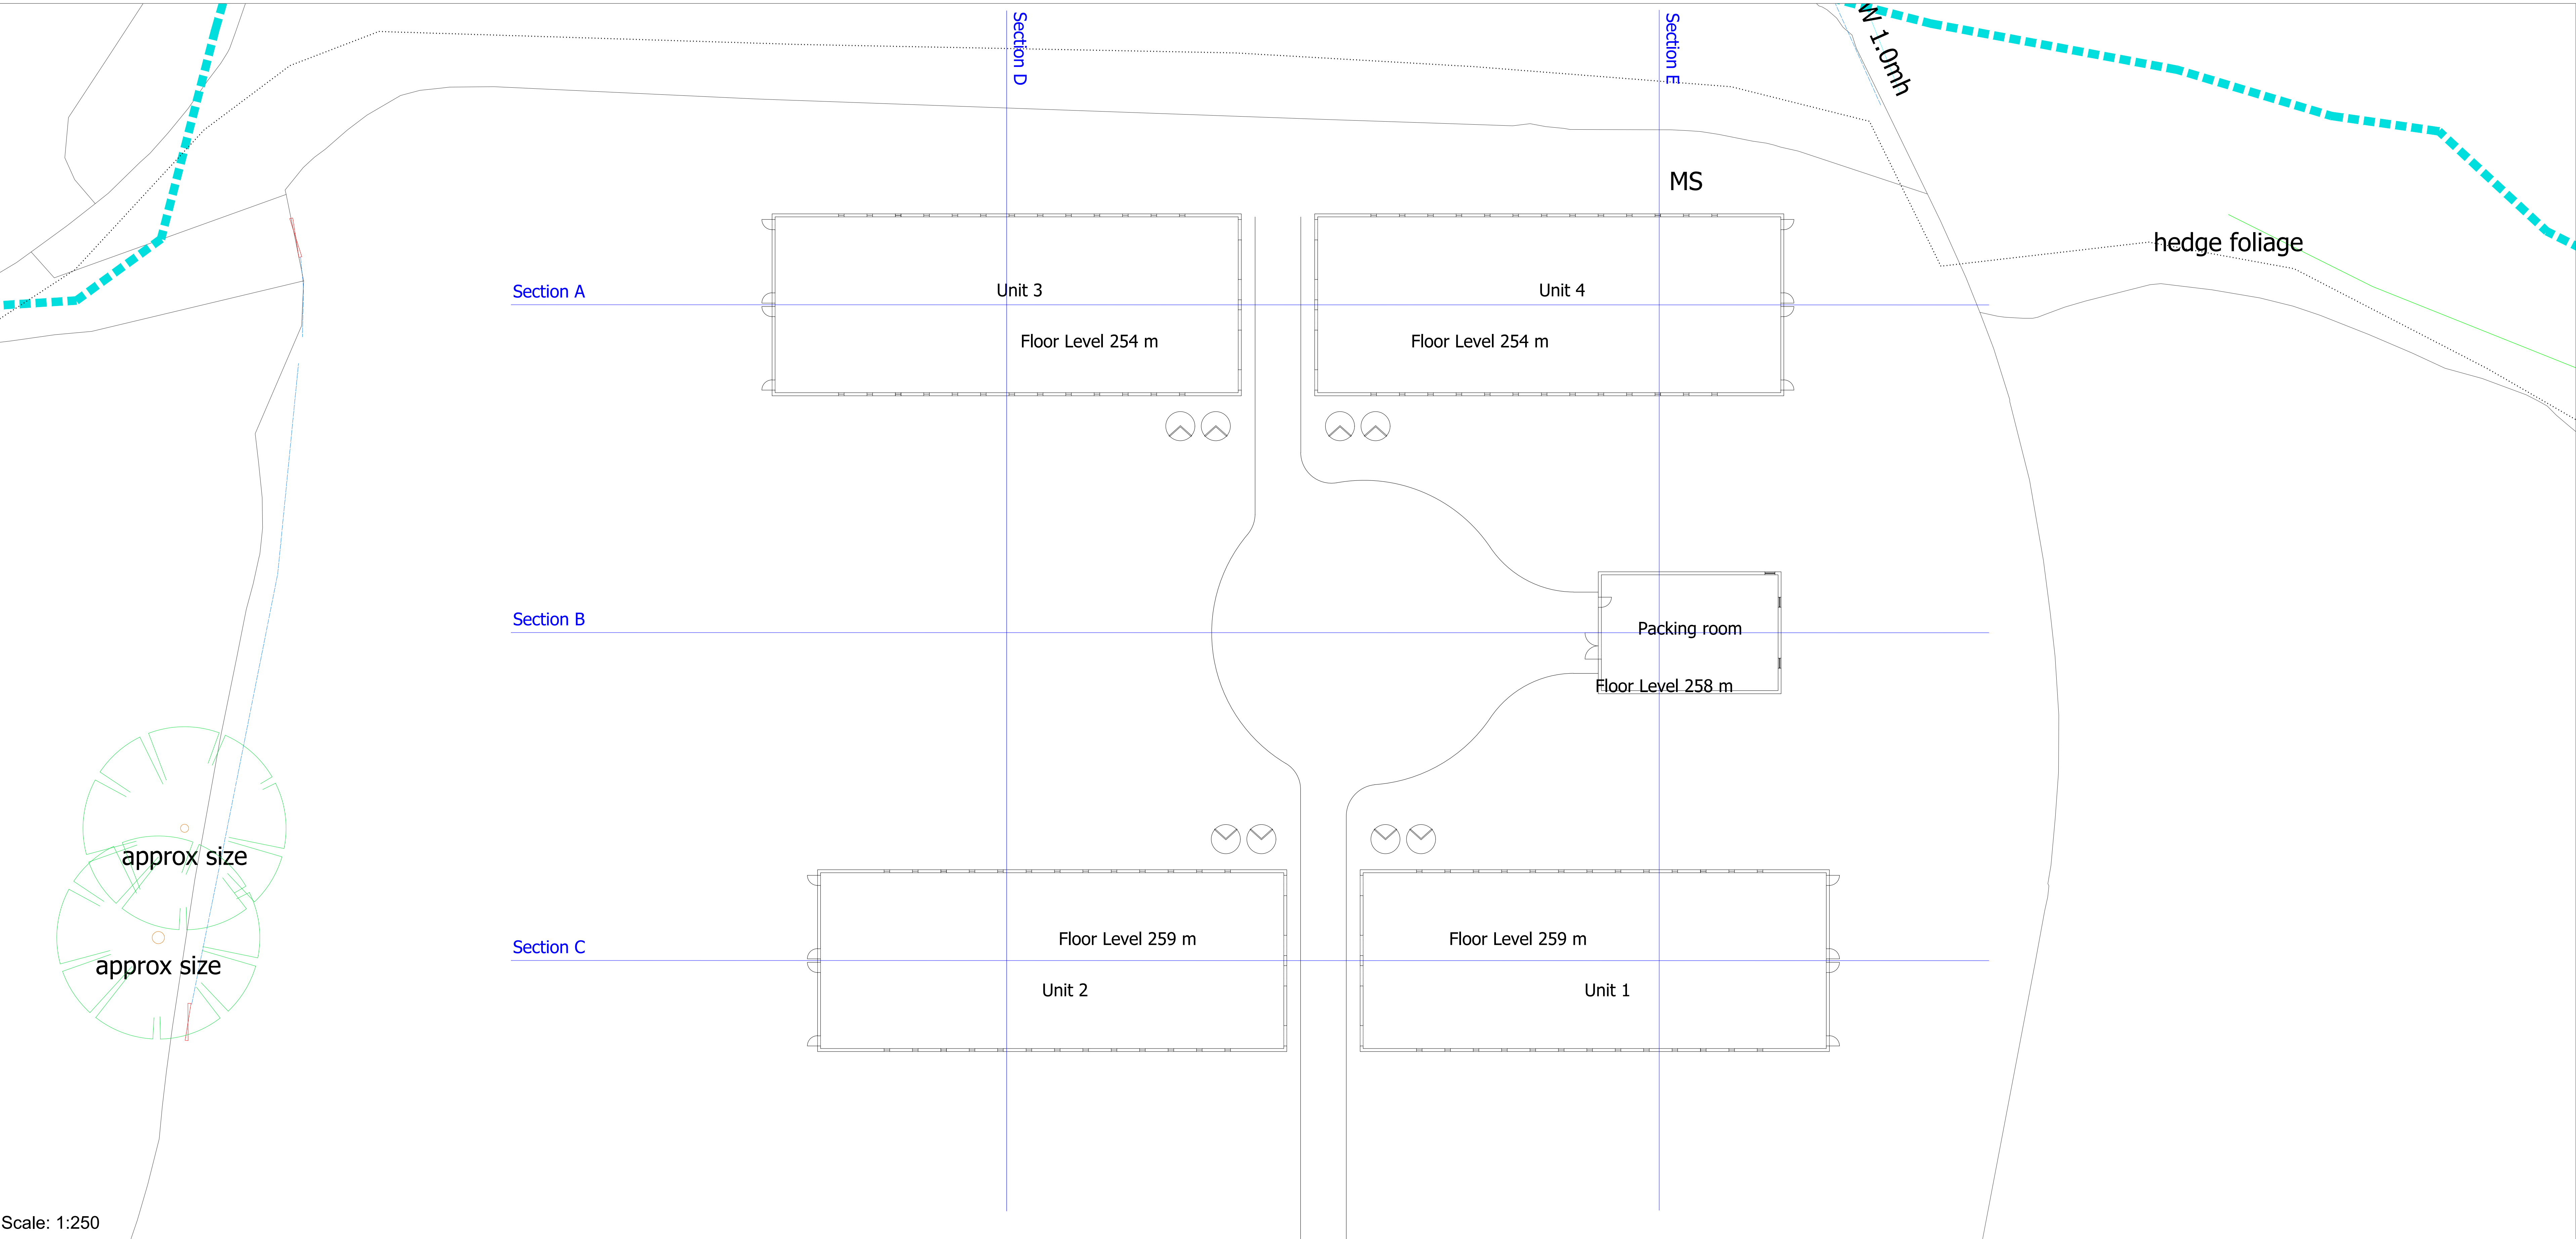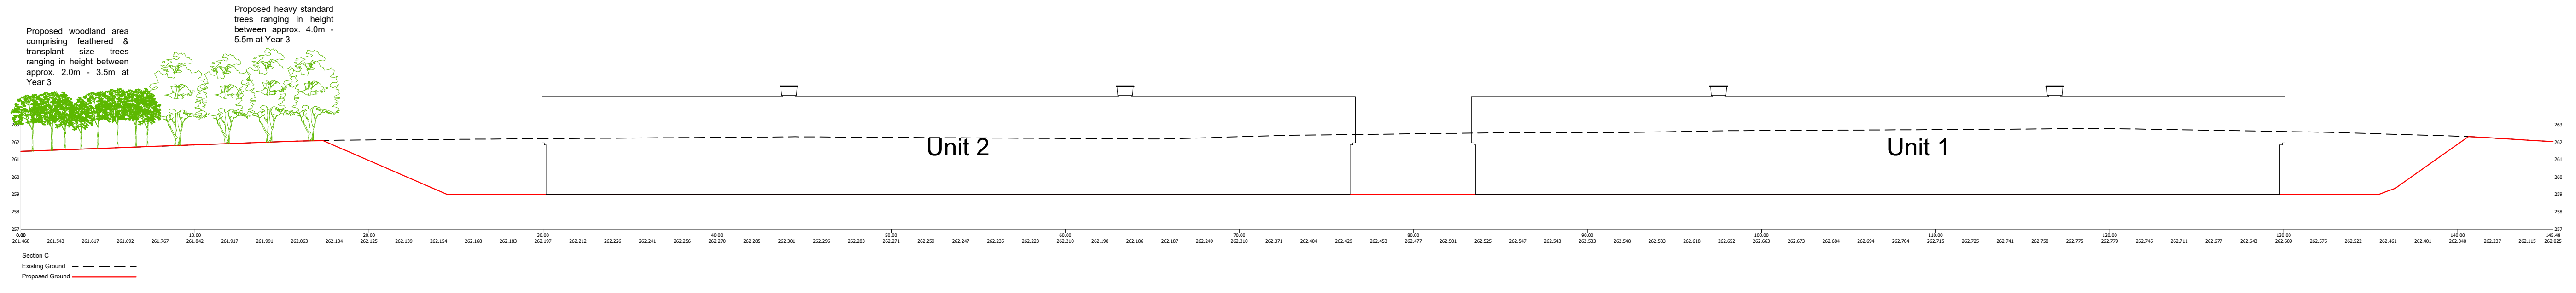

Scale: 1:250

THIS DRAWING IS TO BE READ IN CONJUNCTION WITH ALL RELATED DRAWINGS. ALL DIMENSIONS MUST BE CHECKED AND VERIFIED ON SITE BEFORE COMMENCING ANY WORK OR PRODUCING SHOP DRAWINGS. THE ORIGINATOR SHOULD BE NOTIFIED IMMEDIATELY OF ANY DISCREPANCY. THIS DRAWING IS COPYRIGHT AND REMAINS THE PROPERTY ROGER PARRY & PARTNERS.

| Rev/Description | Date | Dr by | App by |
|-----------------|------|-------|--------|
| Original by     |      |       |        |



|   |                                                        |      |            |
|---|--------------------------------------------------------|------|------------|
| Residential - Agricultural - Commercial   |                                                        |      |            |
| Job   | Proposed organic poultry unit at Cae Mor               |      |            |
| Title   | Sections Plan: Sections A, B, C at Year 3 Plant Growth |      |            |
| Location   | Cae Mor<br>Llwynmawr<br>Llangollen<br>LL20 7BE         |      |            |
| Client   | Cae Mor Poultry                                        |      |            |
| Scales   | See Plan @ A0                                          |      |            |
| Drawing No.   | RB-MZ555-07 Plan B                                     |      |            |
| Drawn by   | AZ                                                     | Date | 16/09/2021 |
| HOGSTOW HALL, MINSTERLEY<br>SHREWSBURY, SHROPSHIRE, SY5 0HZ<br>Tel: 01743 791336 Fax: 01743 792770<br>email: mail@rogerparry.net<br>Web address: www.rogerparry.net<br><small>Registered Office: Registered Office, Wrexham, Shropshire, SY1 1AD<br/>A set of drawings of the LLP is available at the above address.</small> |                                                        |      |            |