




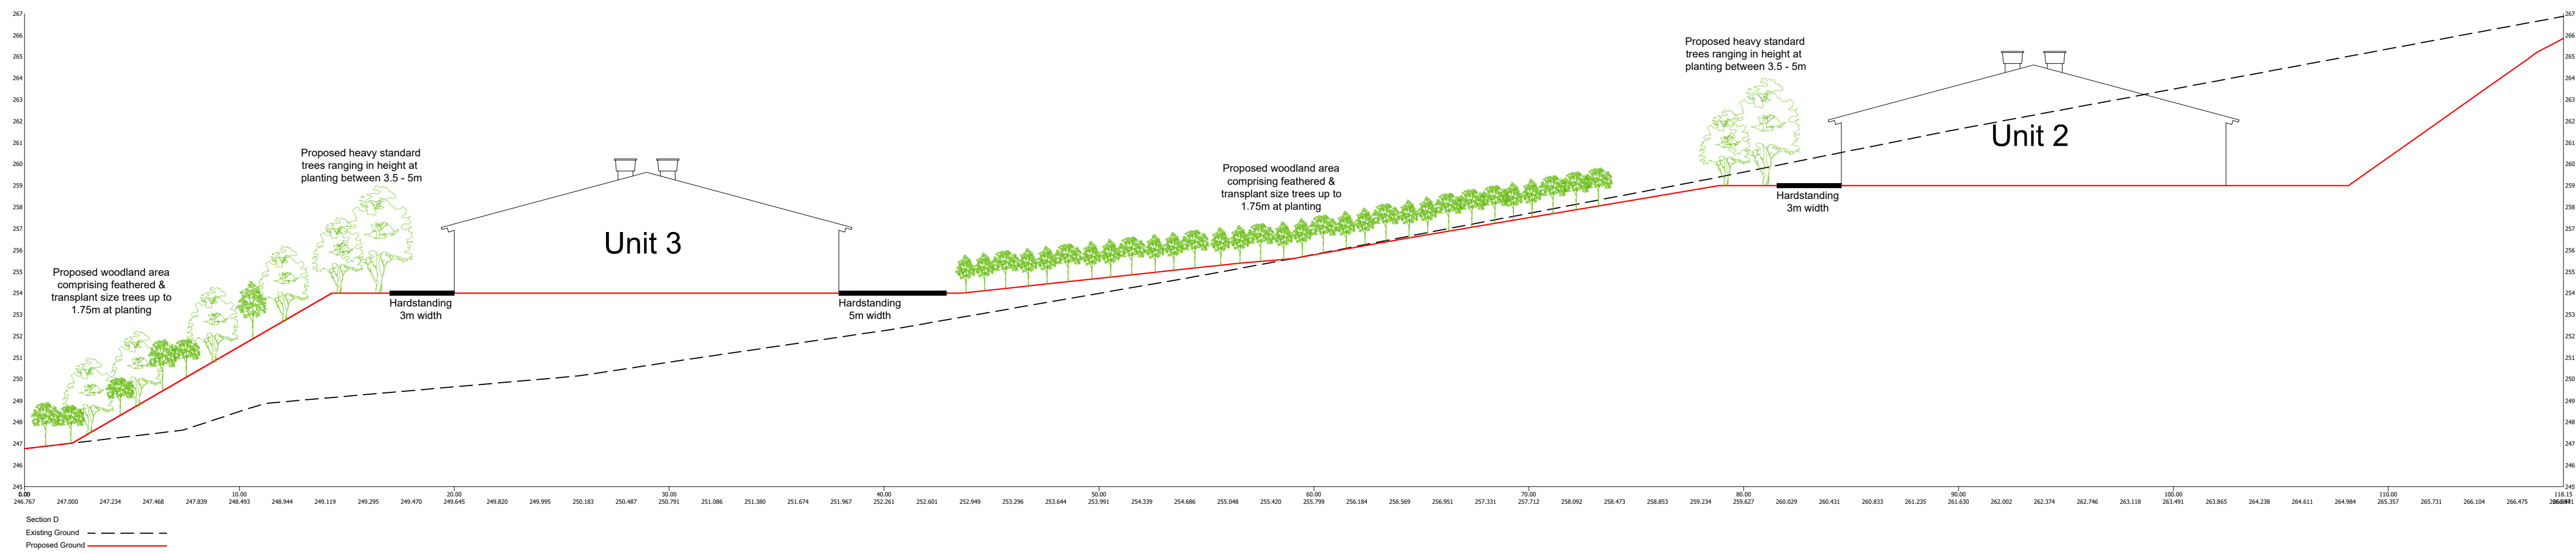

Section D - At Completion of Construction
Scale: V 1:200
H 1:200

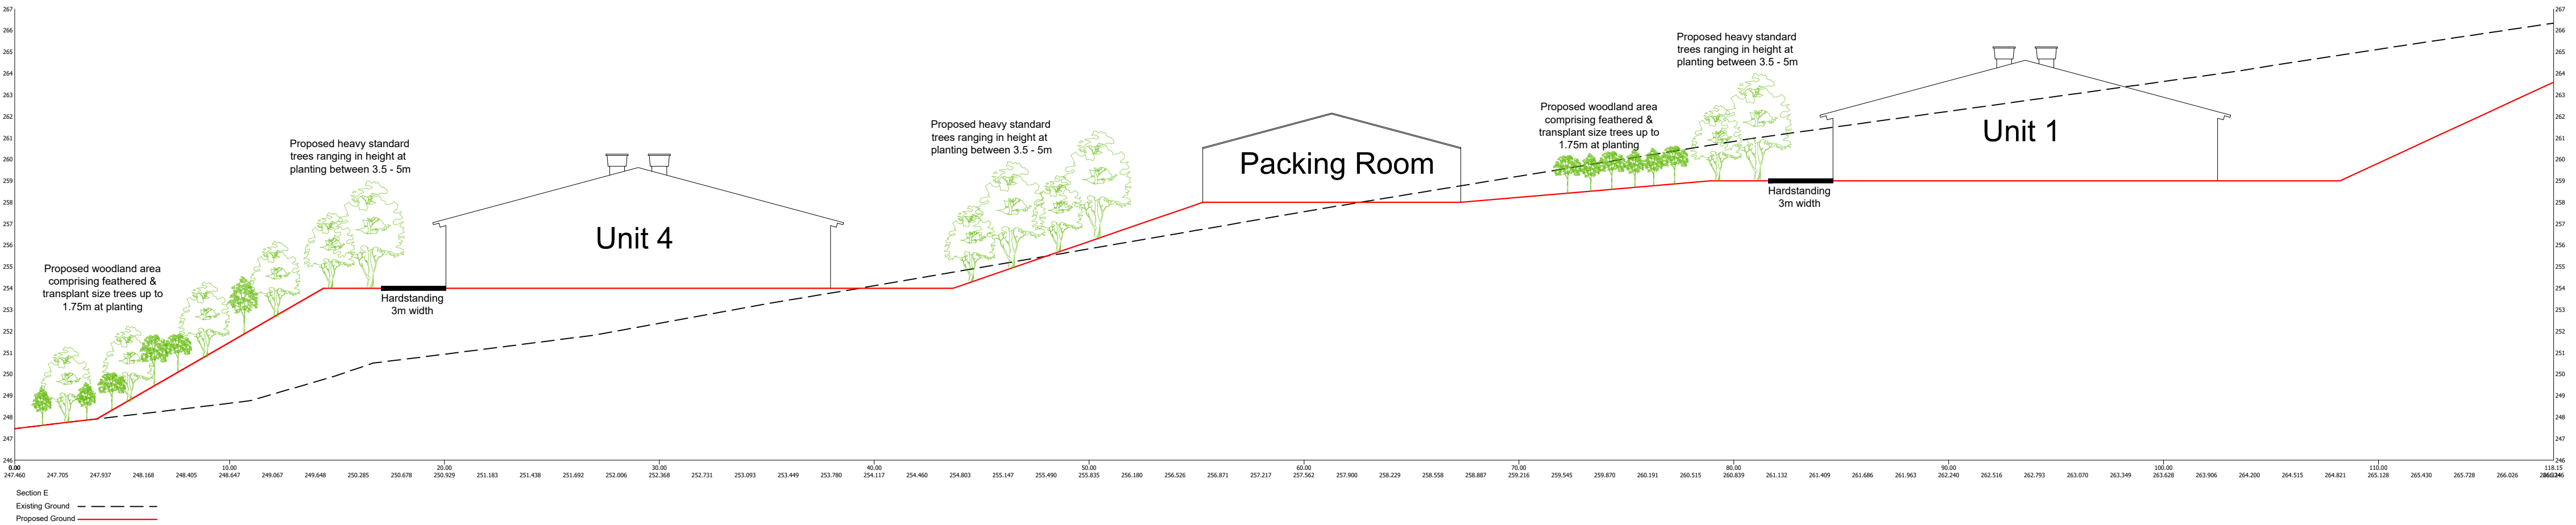

Section E - At Completion of Construction
Scale: V 1:200
H 1:200

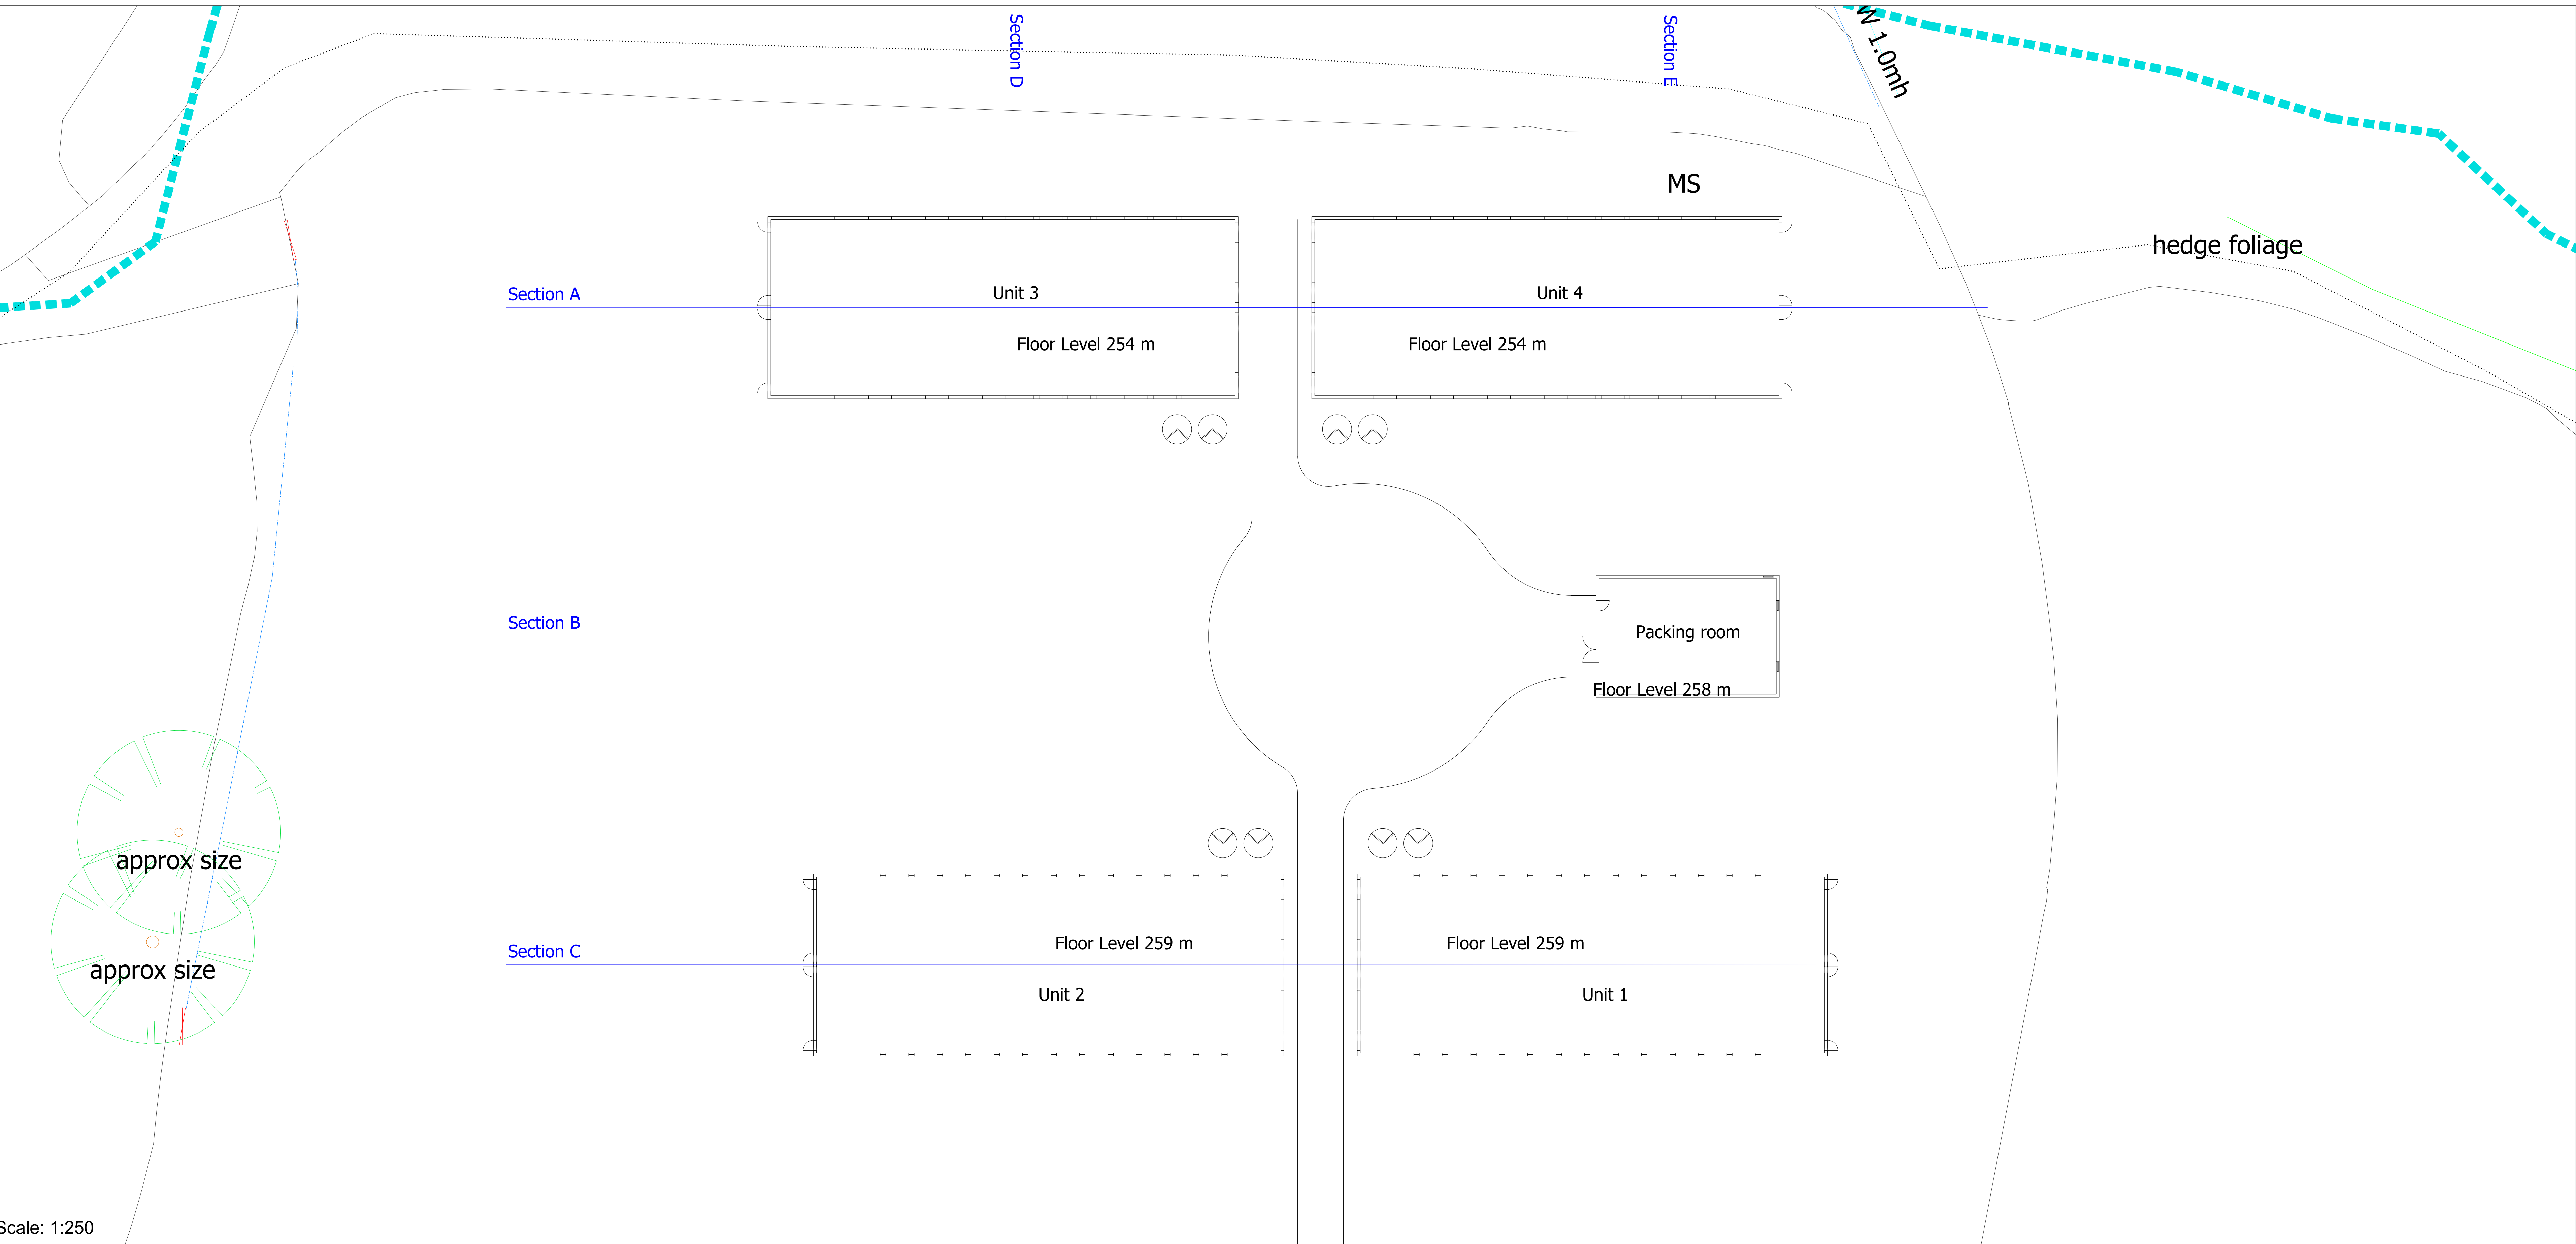

Scale: 1:250

THIS DRAWING IS TO BE READ IN CONJUNCTION WITH ALL RELATED DRAWINGS. ALL DIMENSIONS MUST BE CHECKED AND VERIFIED ON SITE BEFORE COMMENCING ANY WORK OR PRODUCING SHOP DRAWINGS. THE ORIGINATOR SHOULD BE NOTIFIED IMMEDIATELY OF ANY DISCREPANCY. THIS DRAWING IS COPYRIGHT AND REMAINS THE PROPERTY ROGER PARRY & PARTNERS.

Rev	Description	Date	Dr by	App by
Original				



Residential - Agricultural - Commercial	
Job	Proposed organic poultry unit at Cae Mor
Title	Sections Plan: Sections D & E - At Completion of Construction
Location	Cae Mor Llwynmawr Llangollen LL20 7BE
Client	Cae Mor Poultry
Scales	See Plan @ A0
Drawing No.	RB-MZ555-08 Plan A
Drawn by	AZ
Date	17/09/2021
HOGSTOW HALL, MINSTERLEY SHREWSBURY, SHROPSHIRE, SY5 0HZ Tel: 01743 791336 Fax: 01743 792770 email: mail@rogerparry.net Web address: www.rogerparry.net	
Roger Parry & Partners Ltd is a limited liability company (112021) Registered Office: Hoggston Hall, Minsterley, Shrewsbury, SY5 0HZ Registered in England and Wales A list of members of the LLP is available at the above address.	