
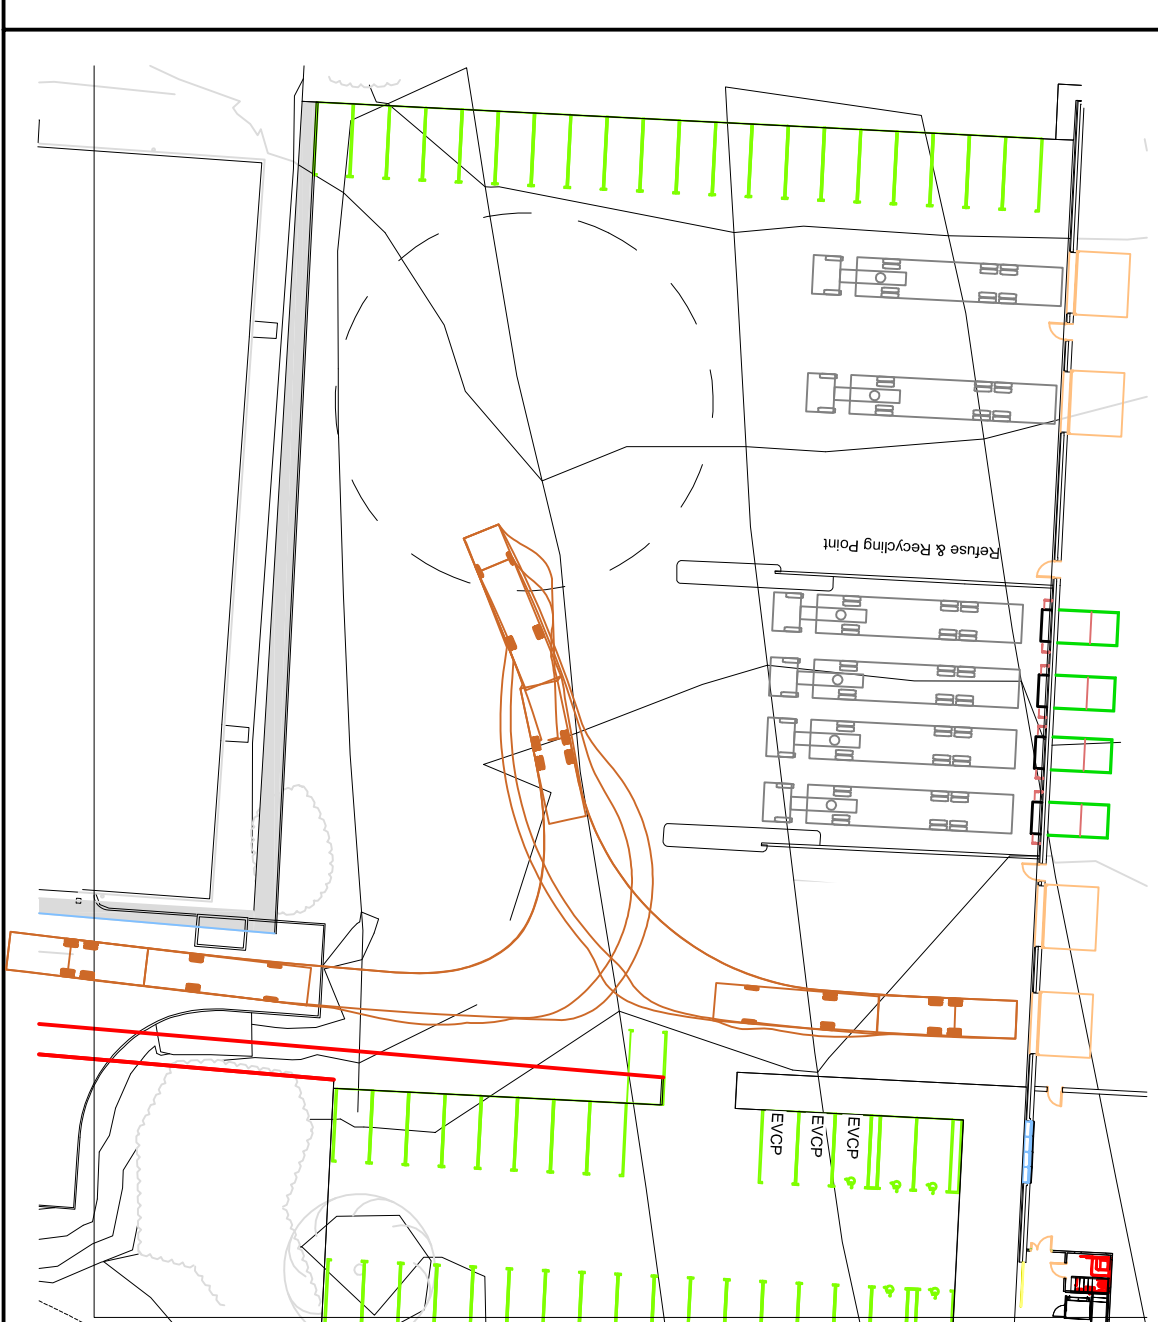
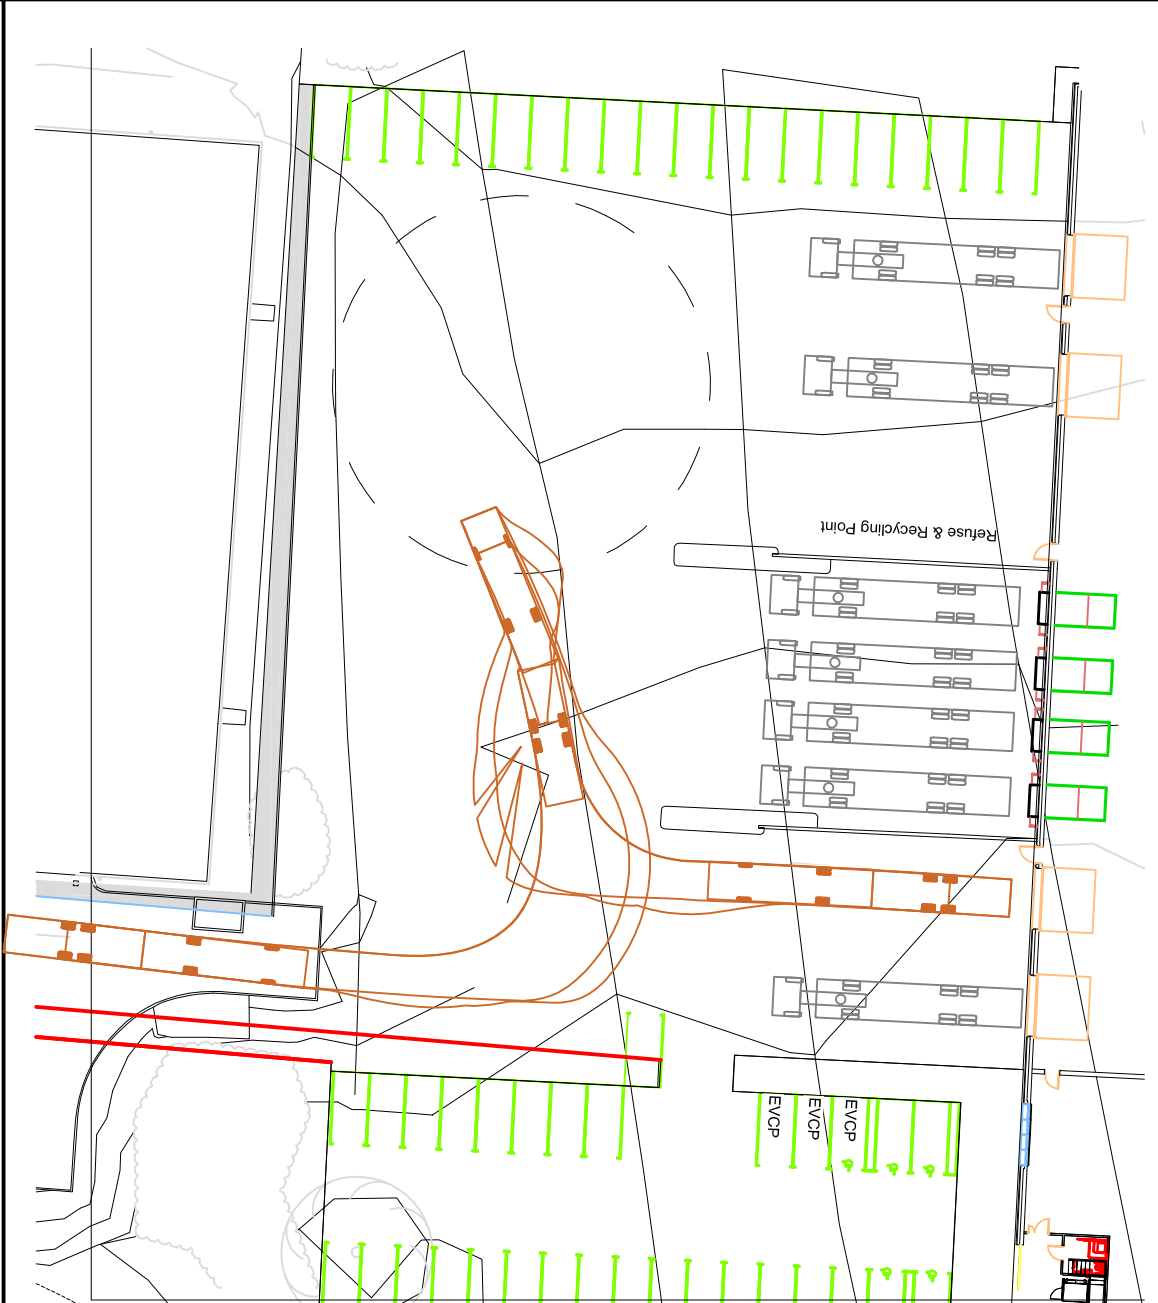
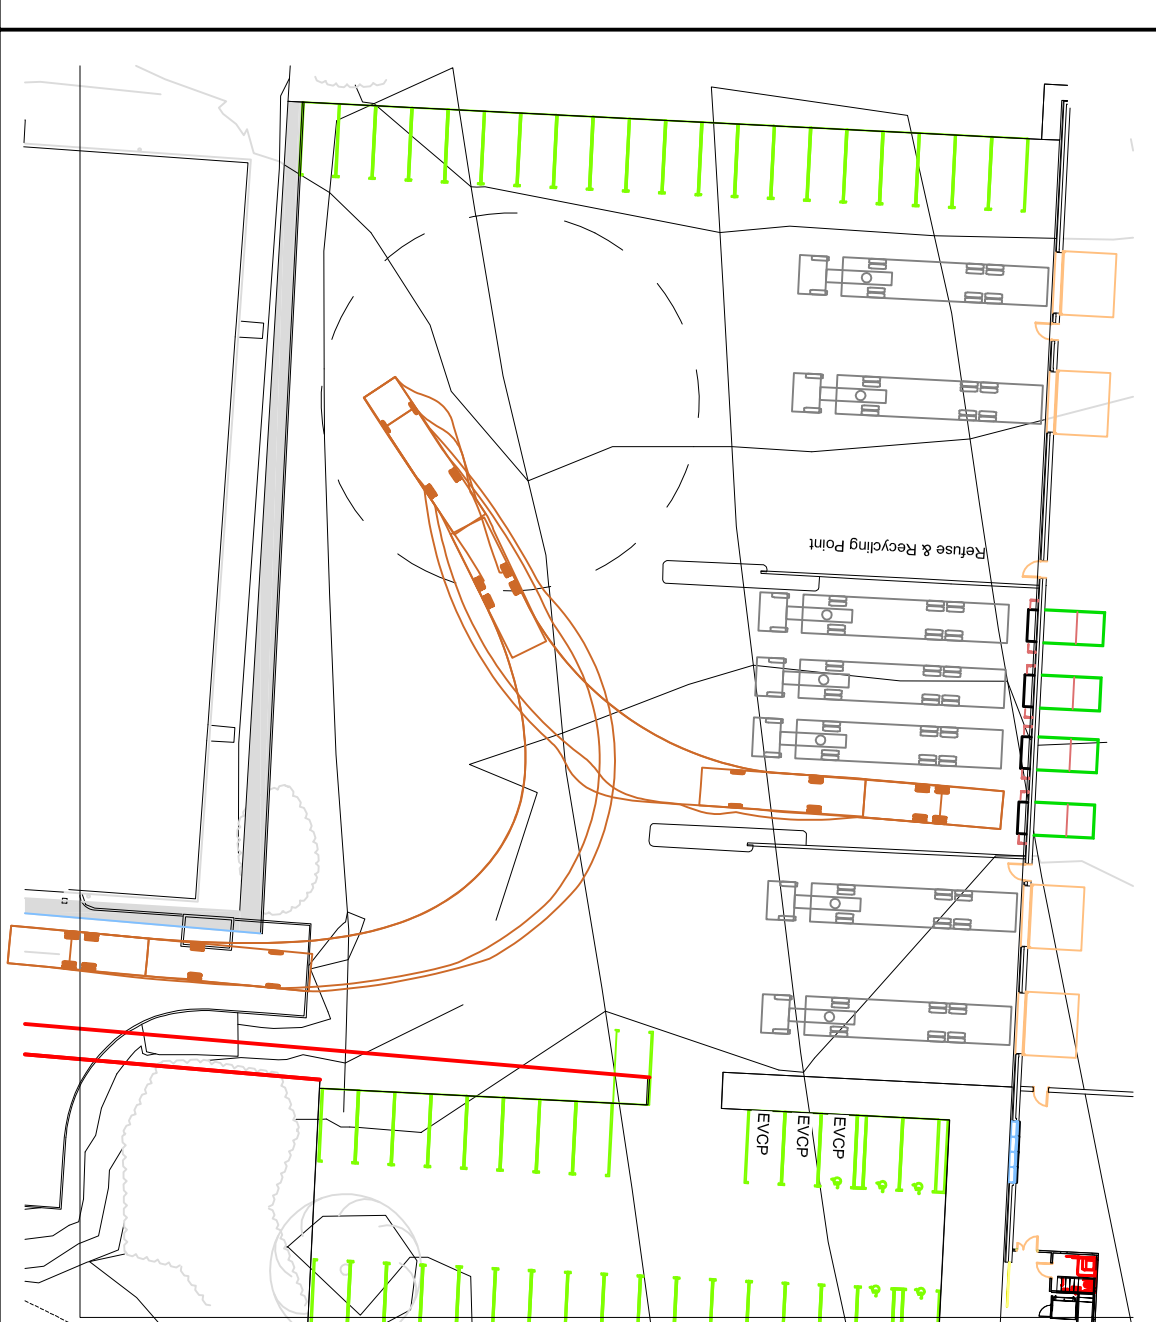
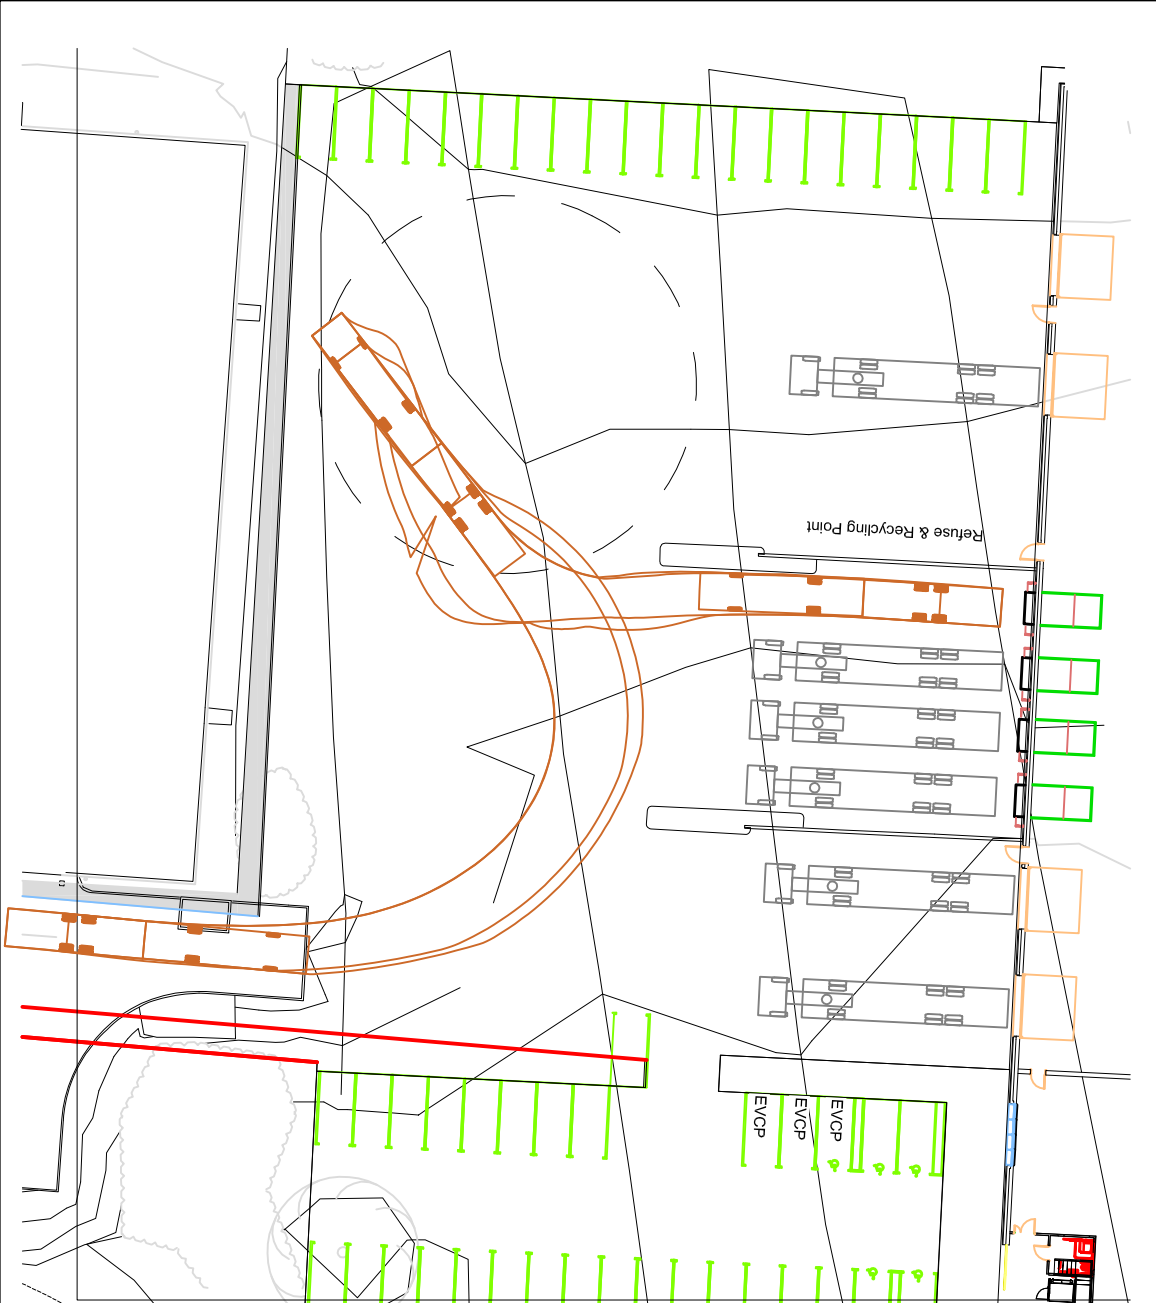


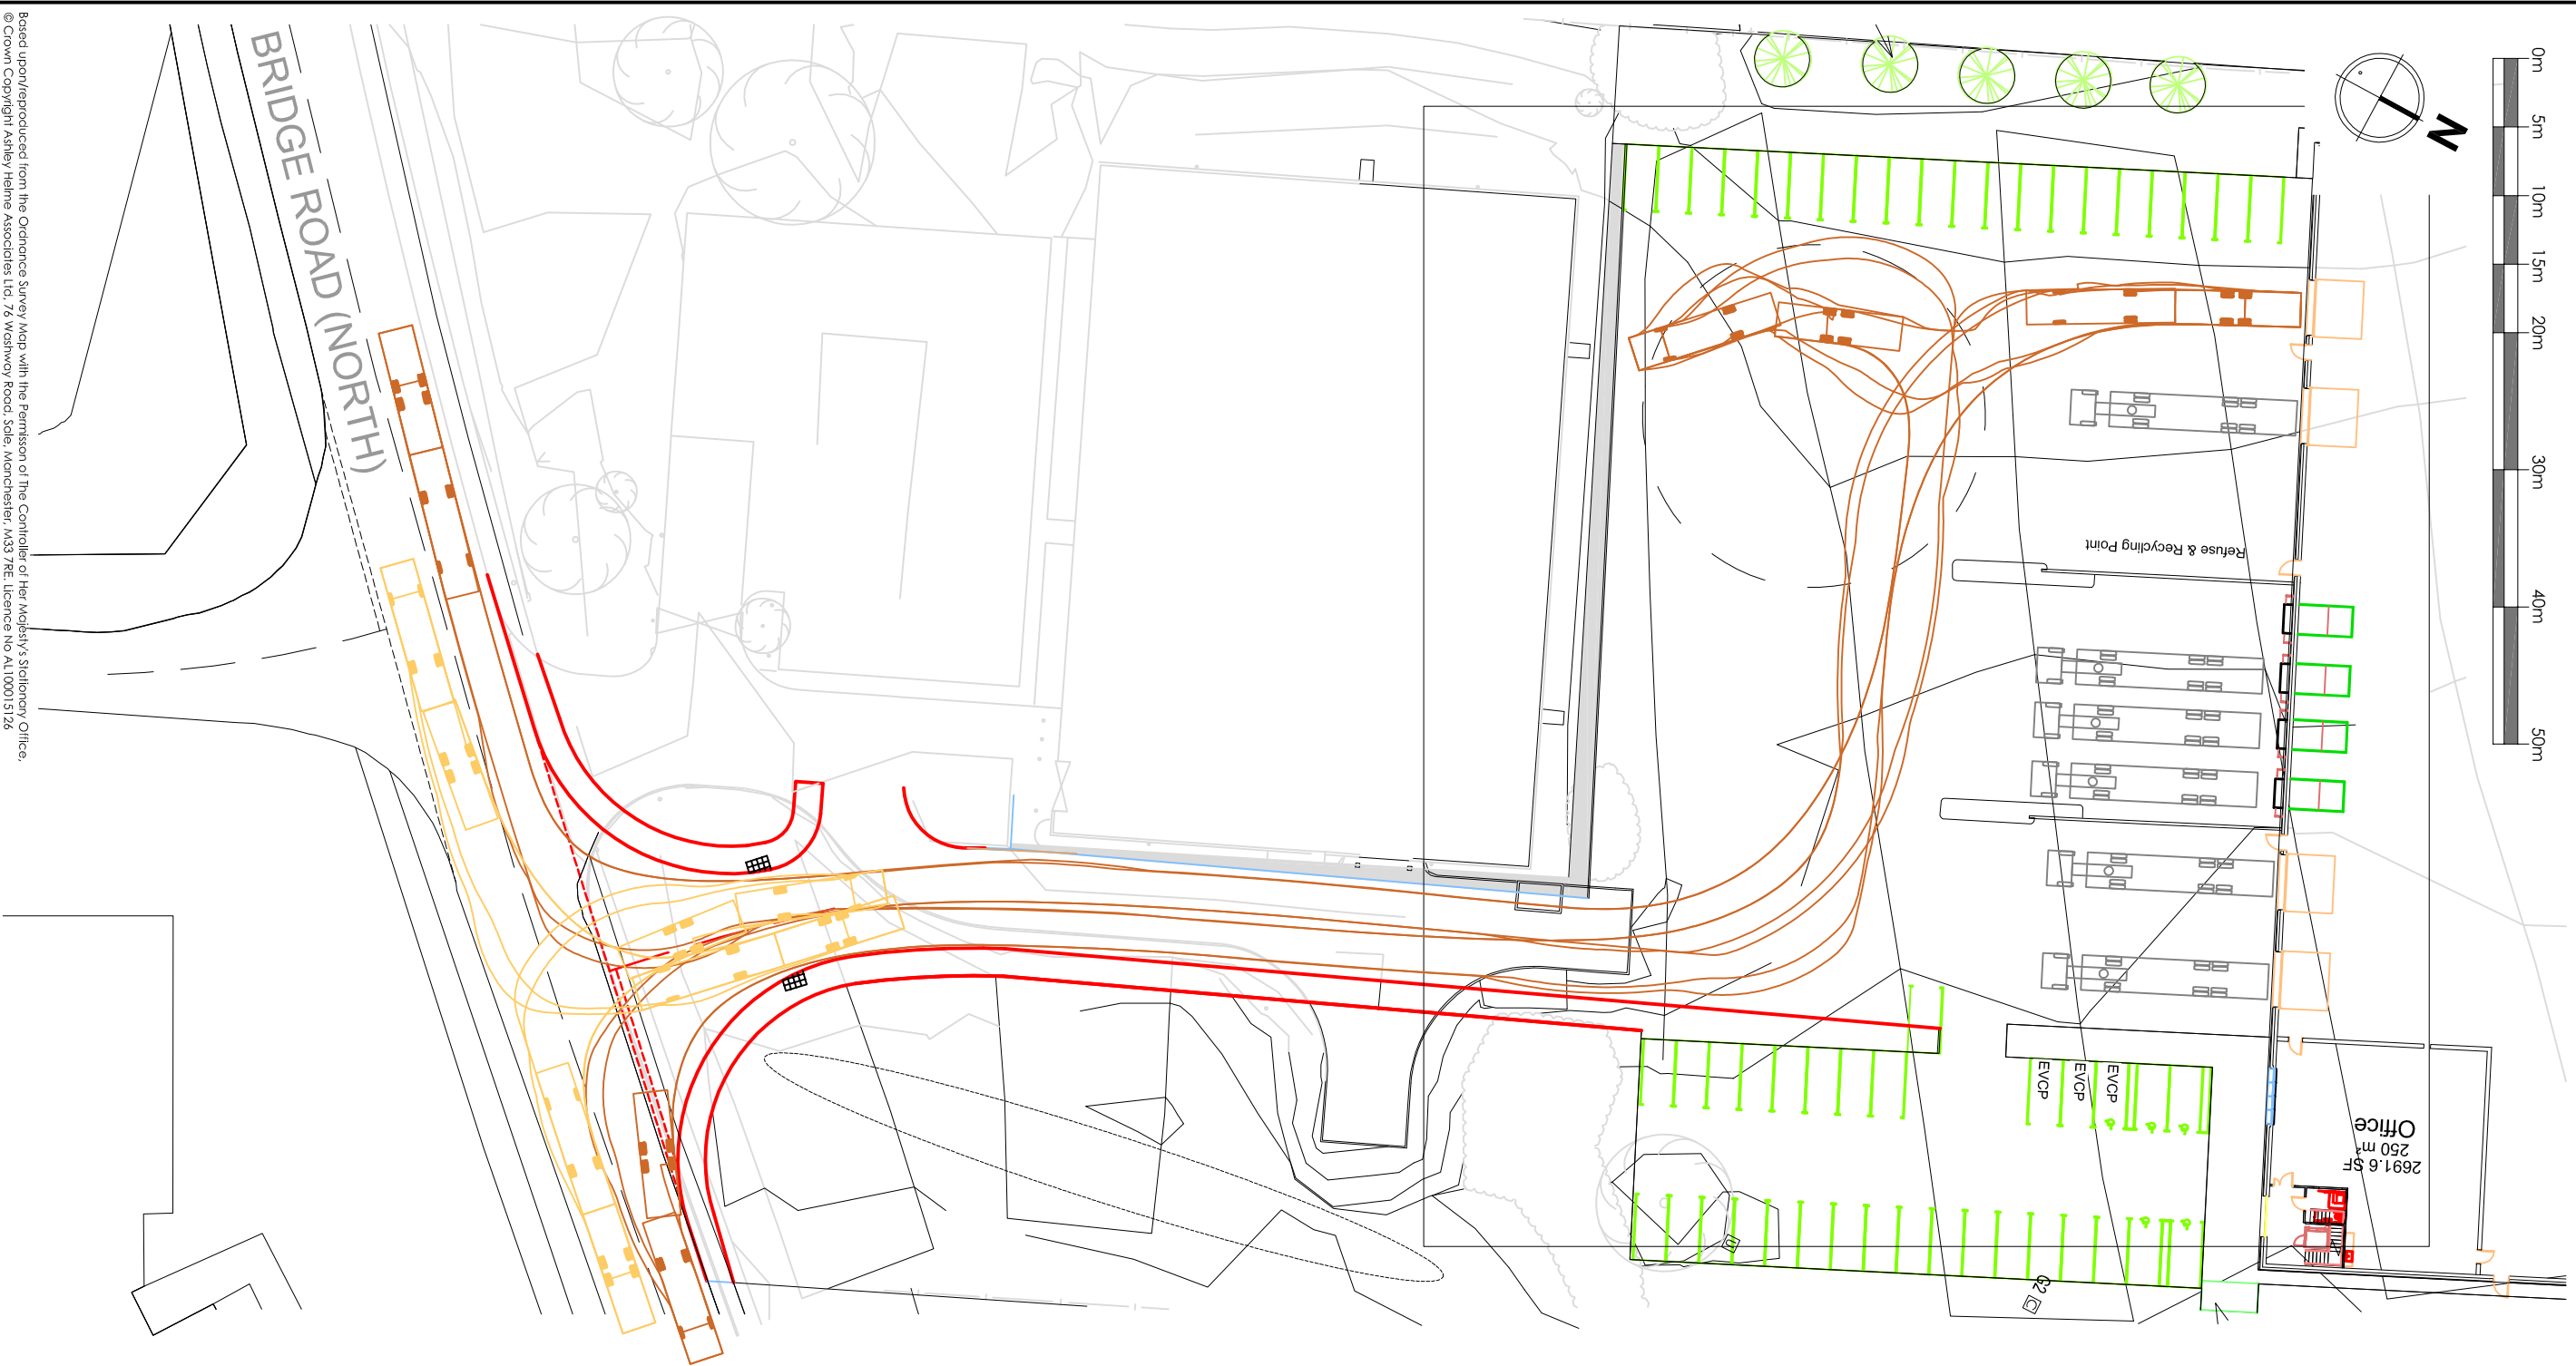



Client	JCP INVESTMENTS
Project	BRIDGE ROAD NORTH, WREXHAM INDUSTRIAL ESTATE

Title	SWEPT PATH ANALYSIS: 20m CAR TRANSPORTER
-------	--

Dwg No	1798/SP/04
Date	OCTOBER 2023

Rev	Scale
	1:500@A2

Telephone	0161 972 0552
Email	enquiries@ashleyhelme.co.uk
Website	www.ashleyhelme.co.uk
Address	76 Watnway Road, Salf, Manchester, M33 7RE

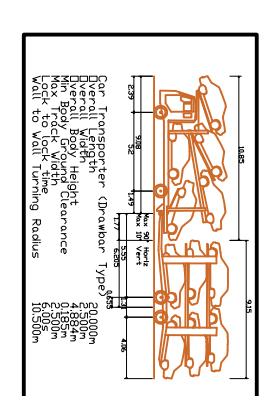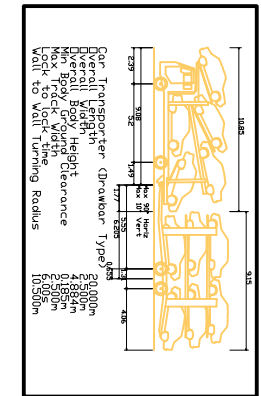

- Notes:
1. Do not scale from this drawing
 2. This drawing is copyright and may not be copied or given to a third party without written authority from Ashley Helme Associates Ltd
 3. Subject to detailed design
 4. Based upon digitised OS plan, accuracy can not be guaranteed until checked with topographical survey