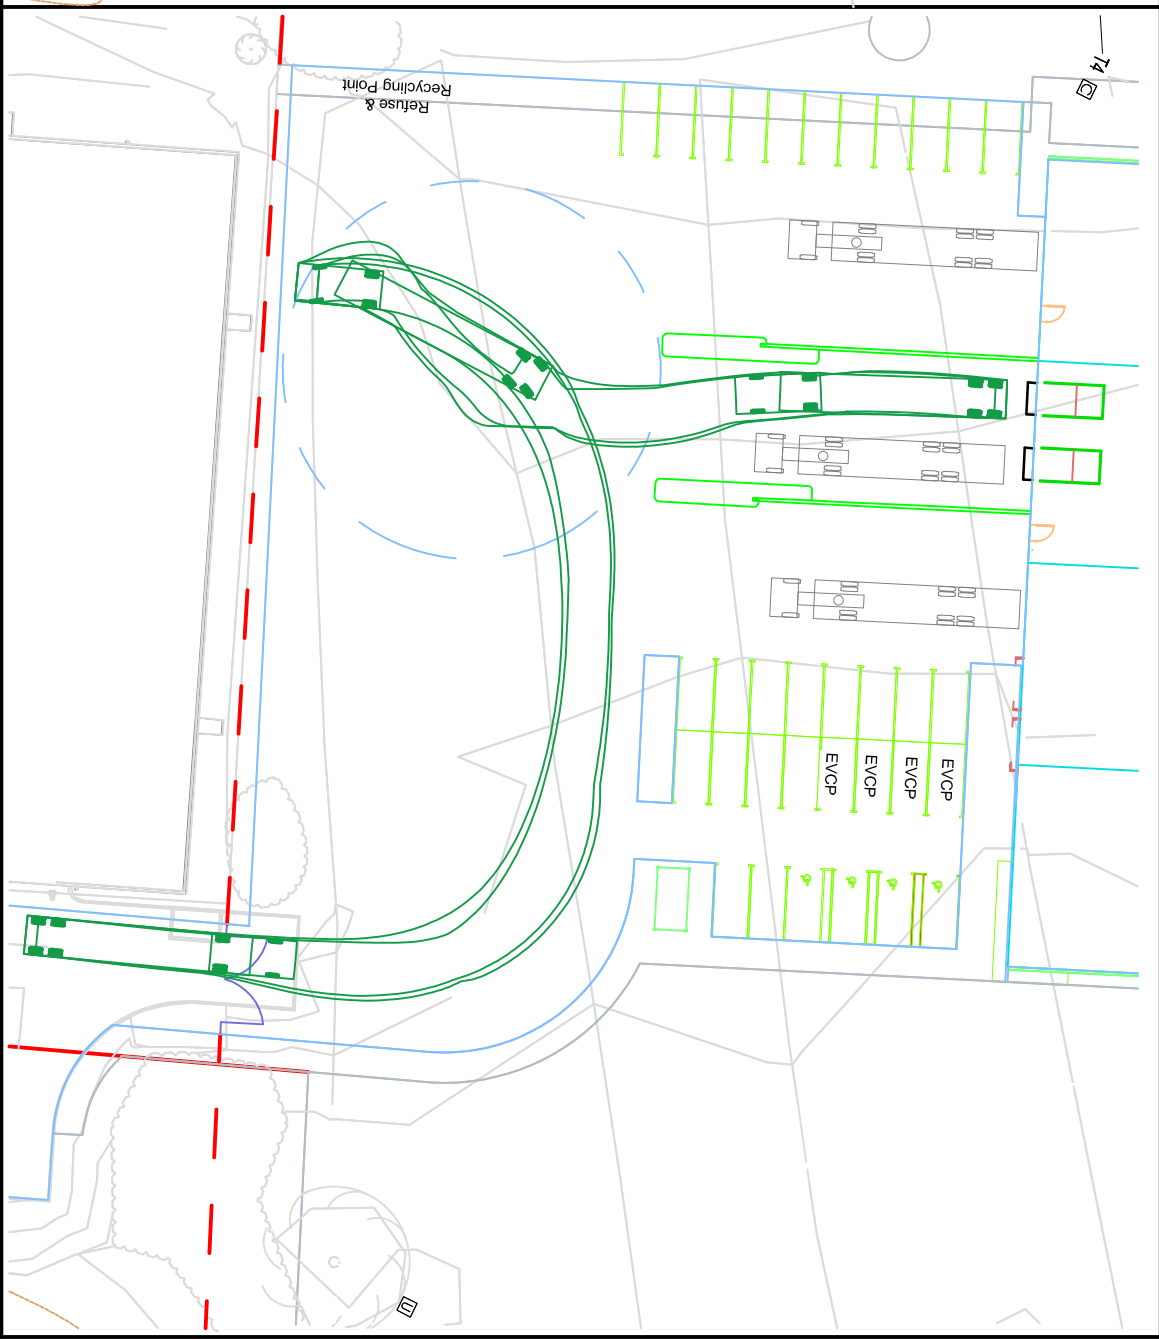
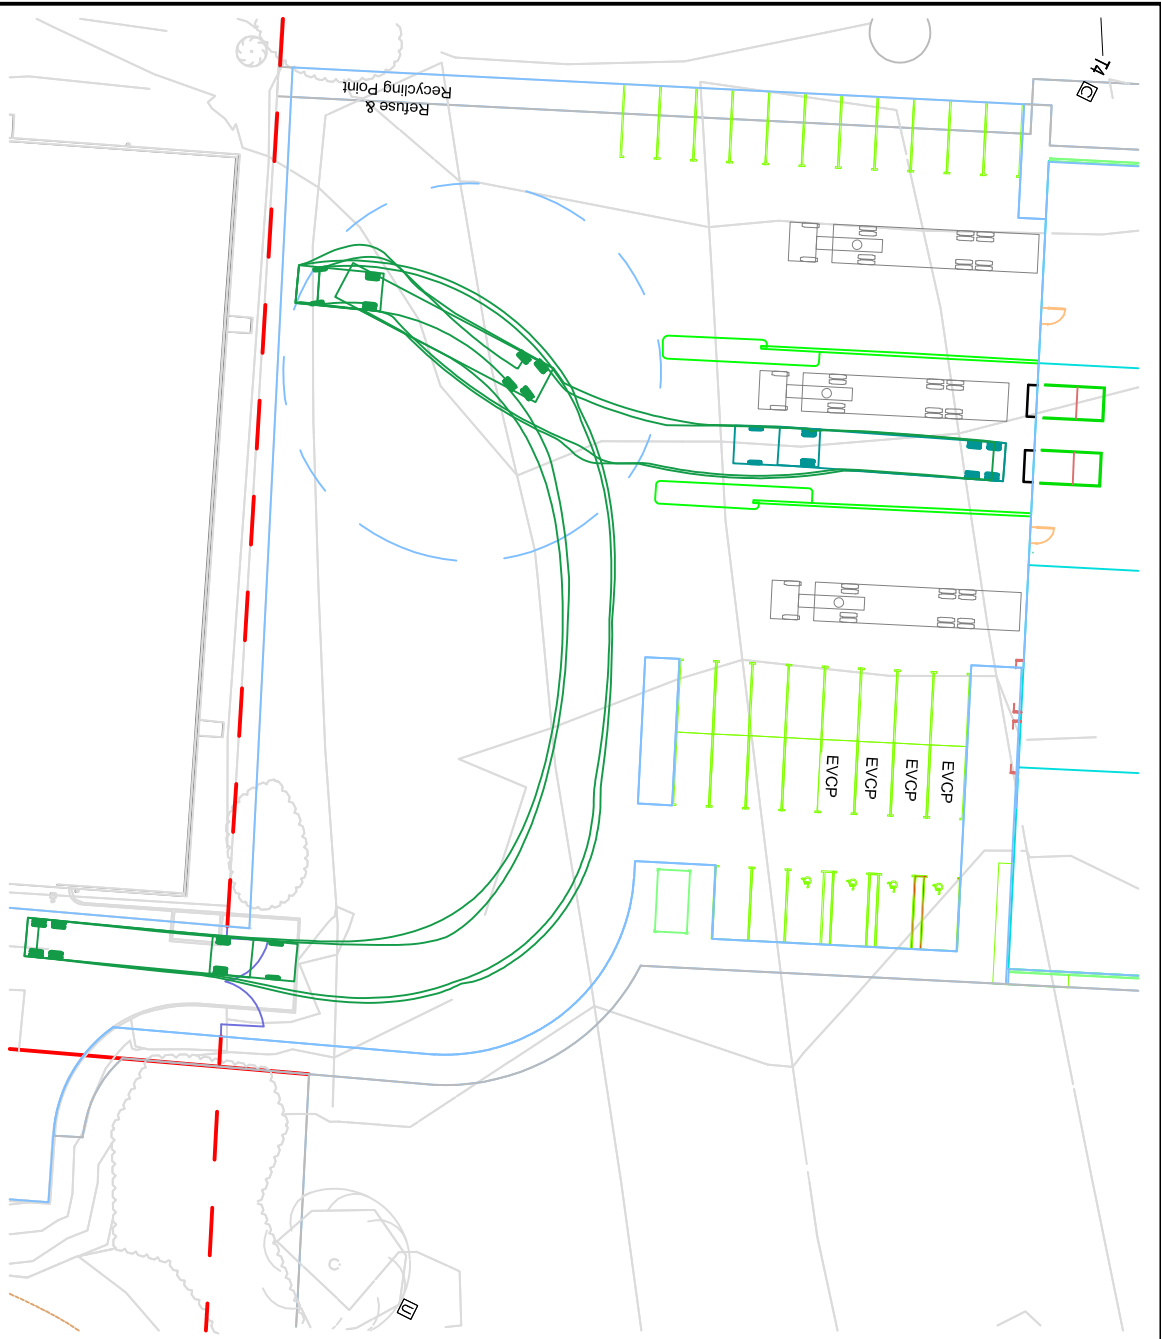
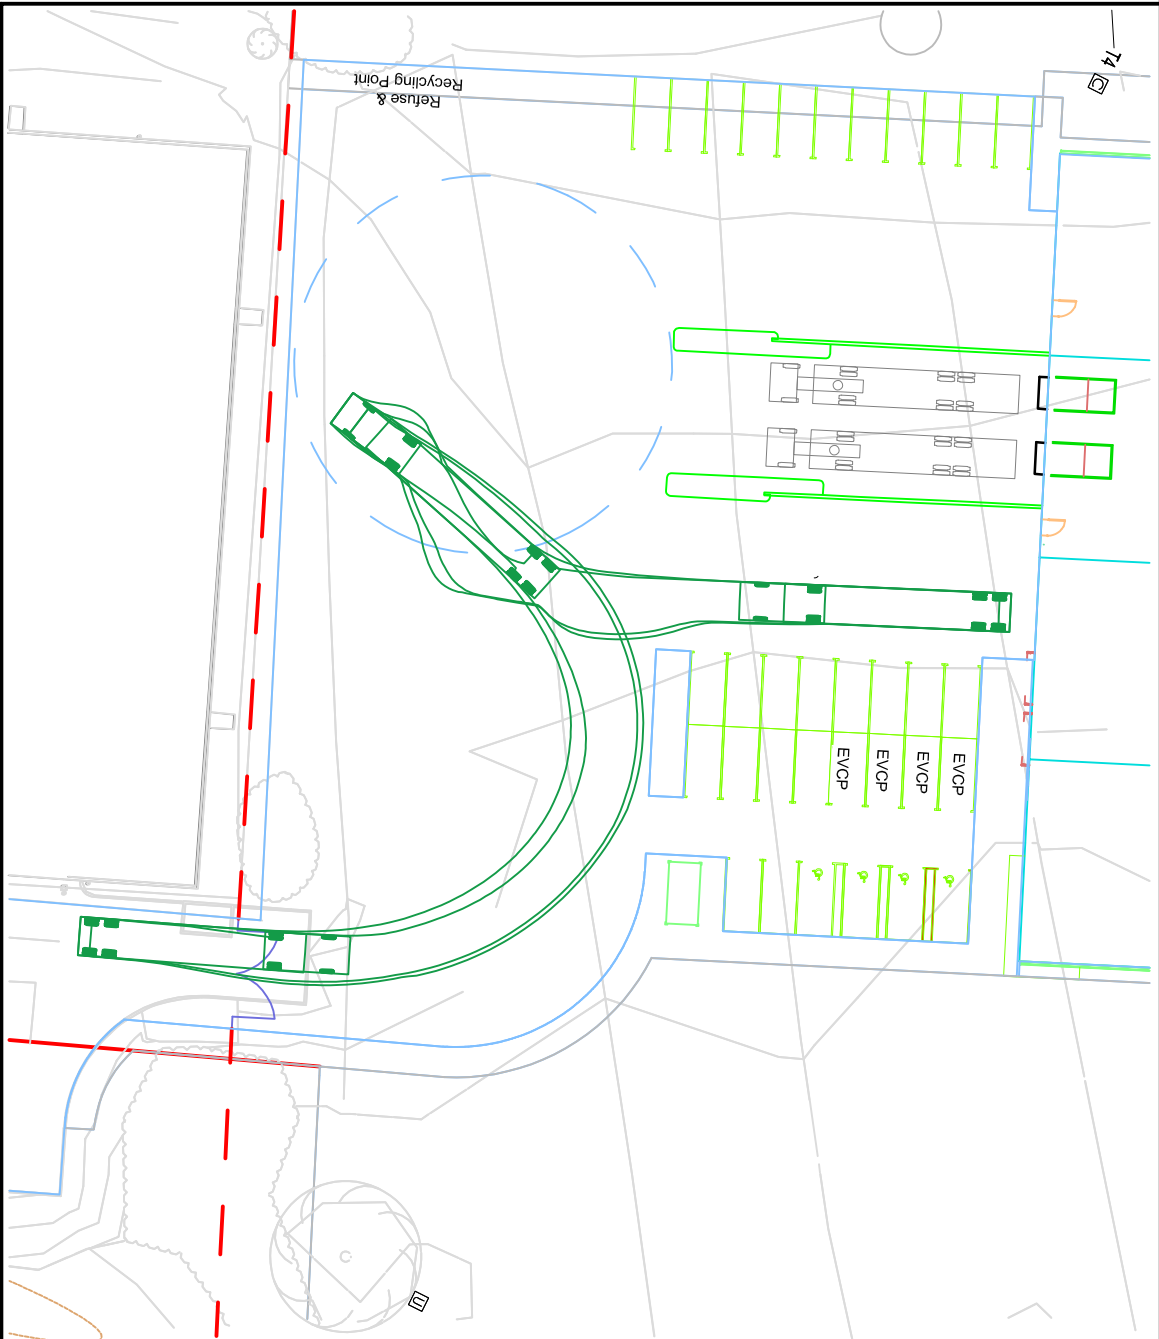
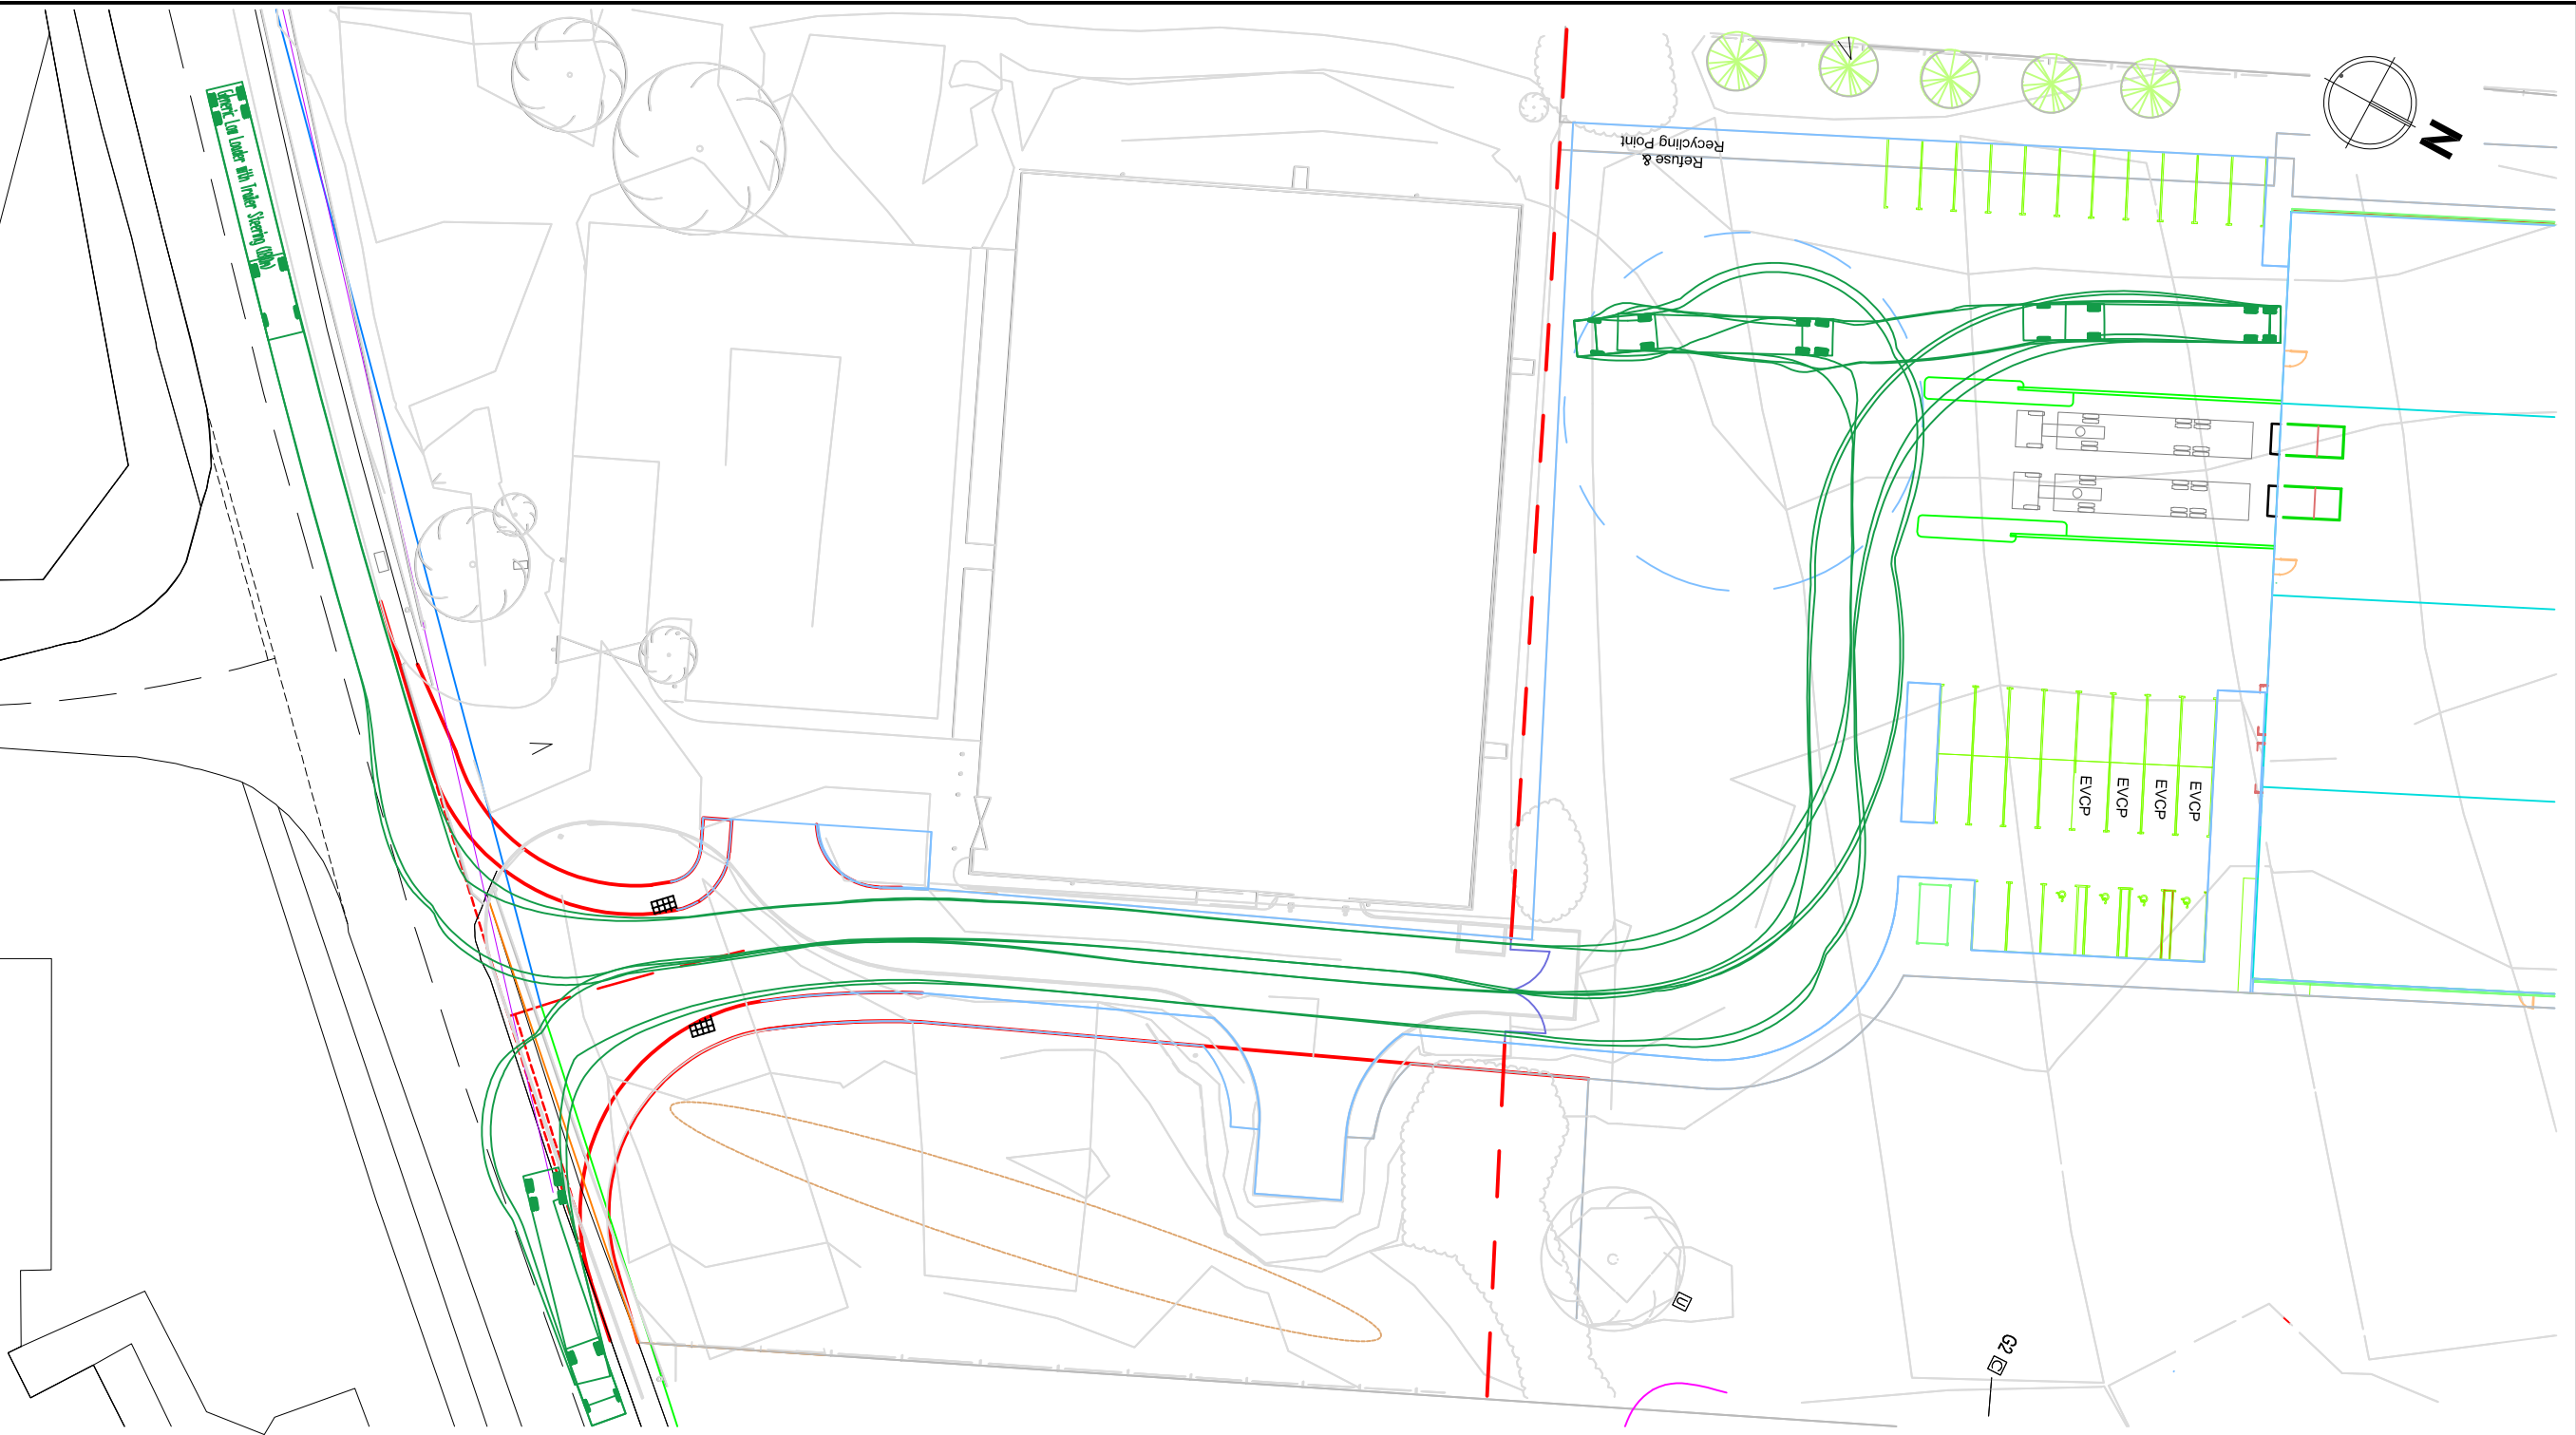


- Notes:
1. Do not scale from this drawing
 2. This drawing is copyright and may not be copied or given to a third party without written authority from Ashley Helme Associates Ltd
 3. Subject to detailed design
 4. Based upon digitised OS plan, accuracy can not be guaranteed until checked with topographical survey

Based upon/reproduced from the Ordnance Survey Map with the Permission of the Controller of Her Majesty's Stationery Office.
© Crown Copyright Ashley Helme Associates Ltd, 76 Westway Road, Sale, Manchester, M33 7RE. Licence No. AL10015126.

Project
BRIDGE ROAD NORTH, WREXHAM INDUSTRIAL ESTATE

Client
JCP INVESTMENTS

Title
SWEPT PATH ANALYSIS: 18m LOW LOADER

Dwg No
1798/SP/03

Date
APRIL 2023

Rev
A

Scale
1:500@A2

Telephone
0161 972 0552

Email
enquiries@ashleyhelme.co.uk

Website
www.ashleyhelme.co.uk

Address
**76 Westway Road,
Sale, Manchester, M33 7RE**

