

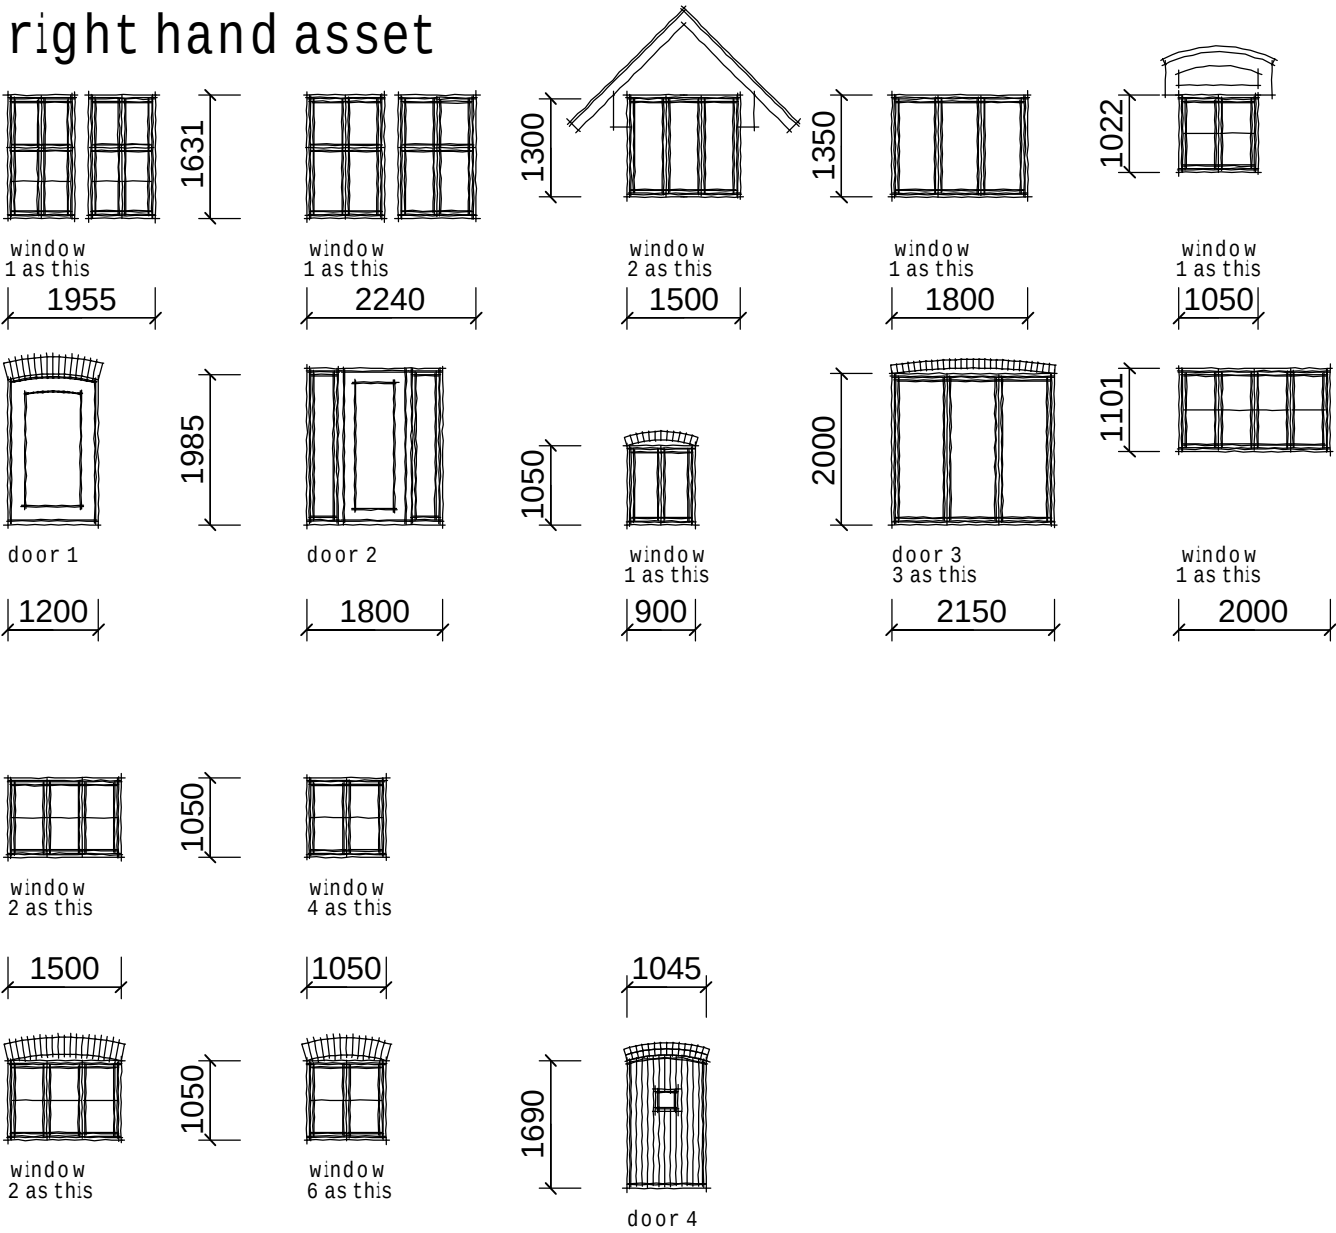


right hand asset

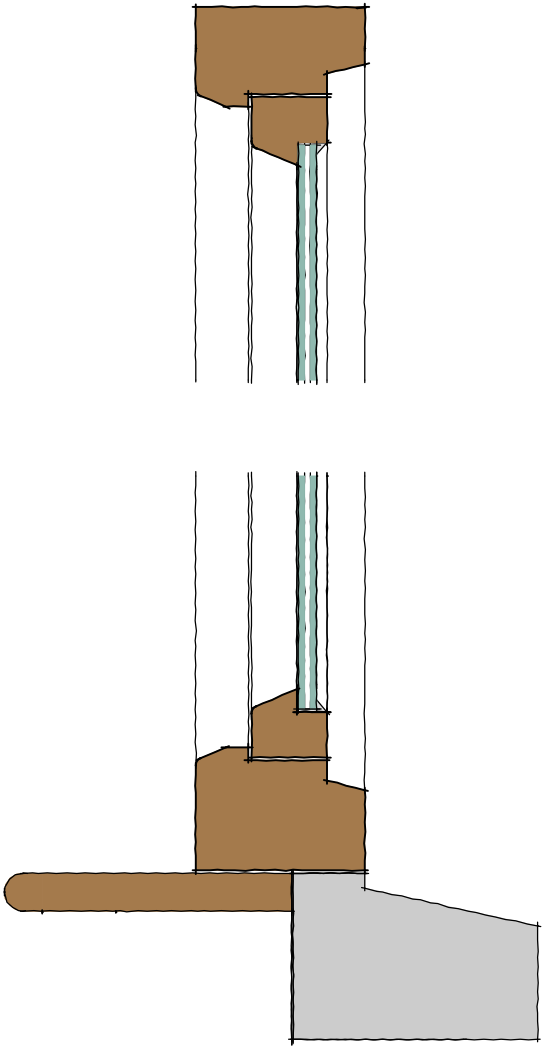


left hand asset

TYPICAL SECTIONS SCALE 1.10

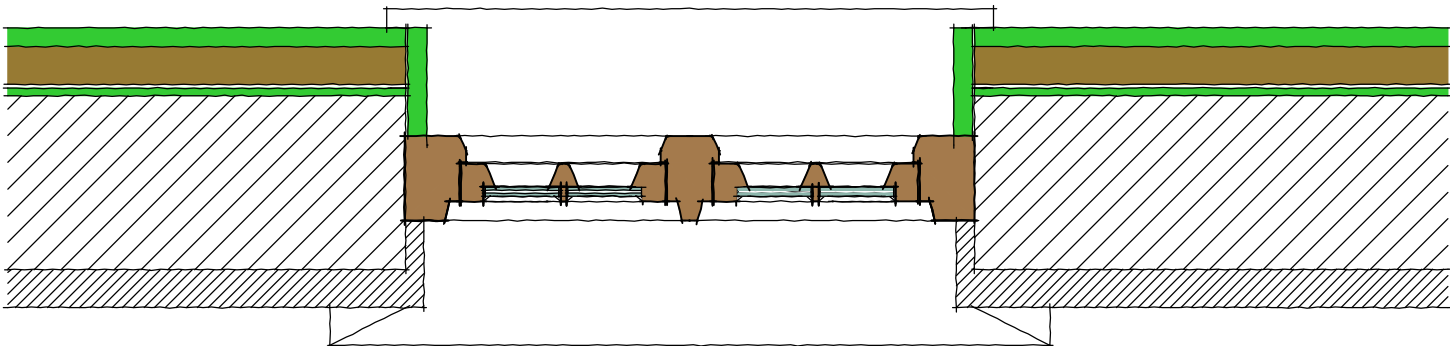

TYPICAL SECTIONS SCALE 1.5

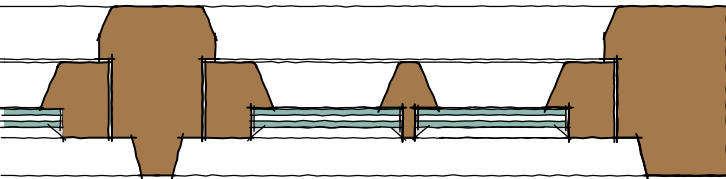

PROPOSED ALTERATIONS THE DYMCK ARMS SITE PENLEY