



proposed landscaping scale 1.250 a1 format amended 09 02 2023

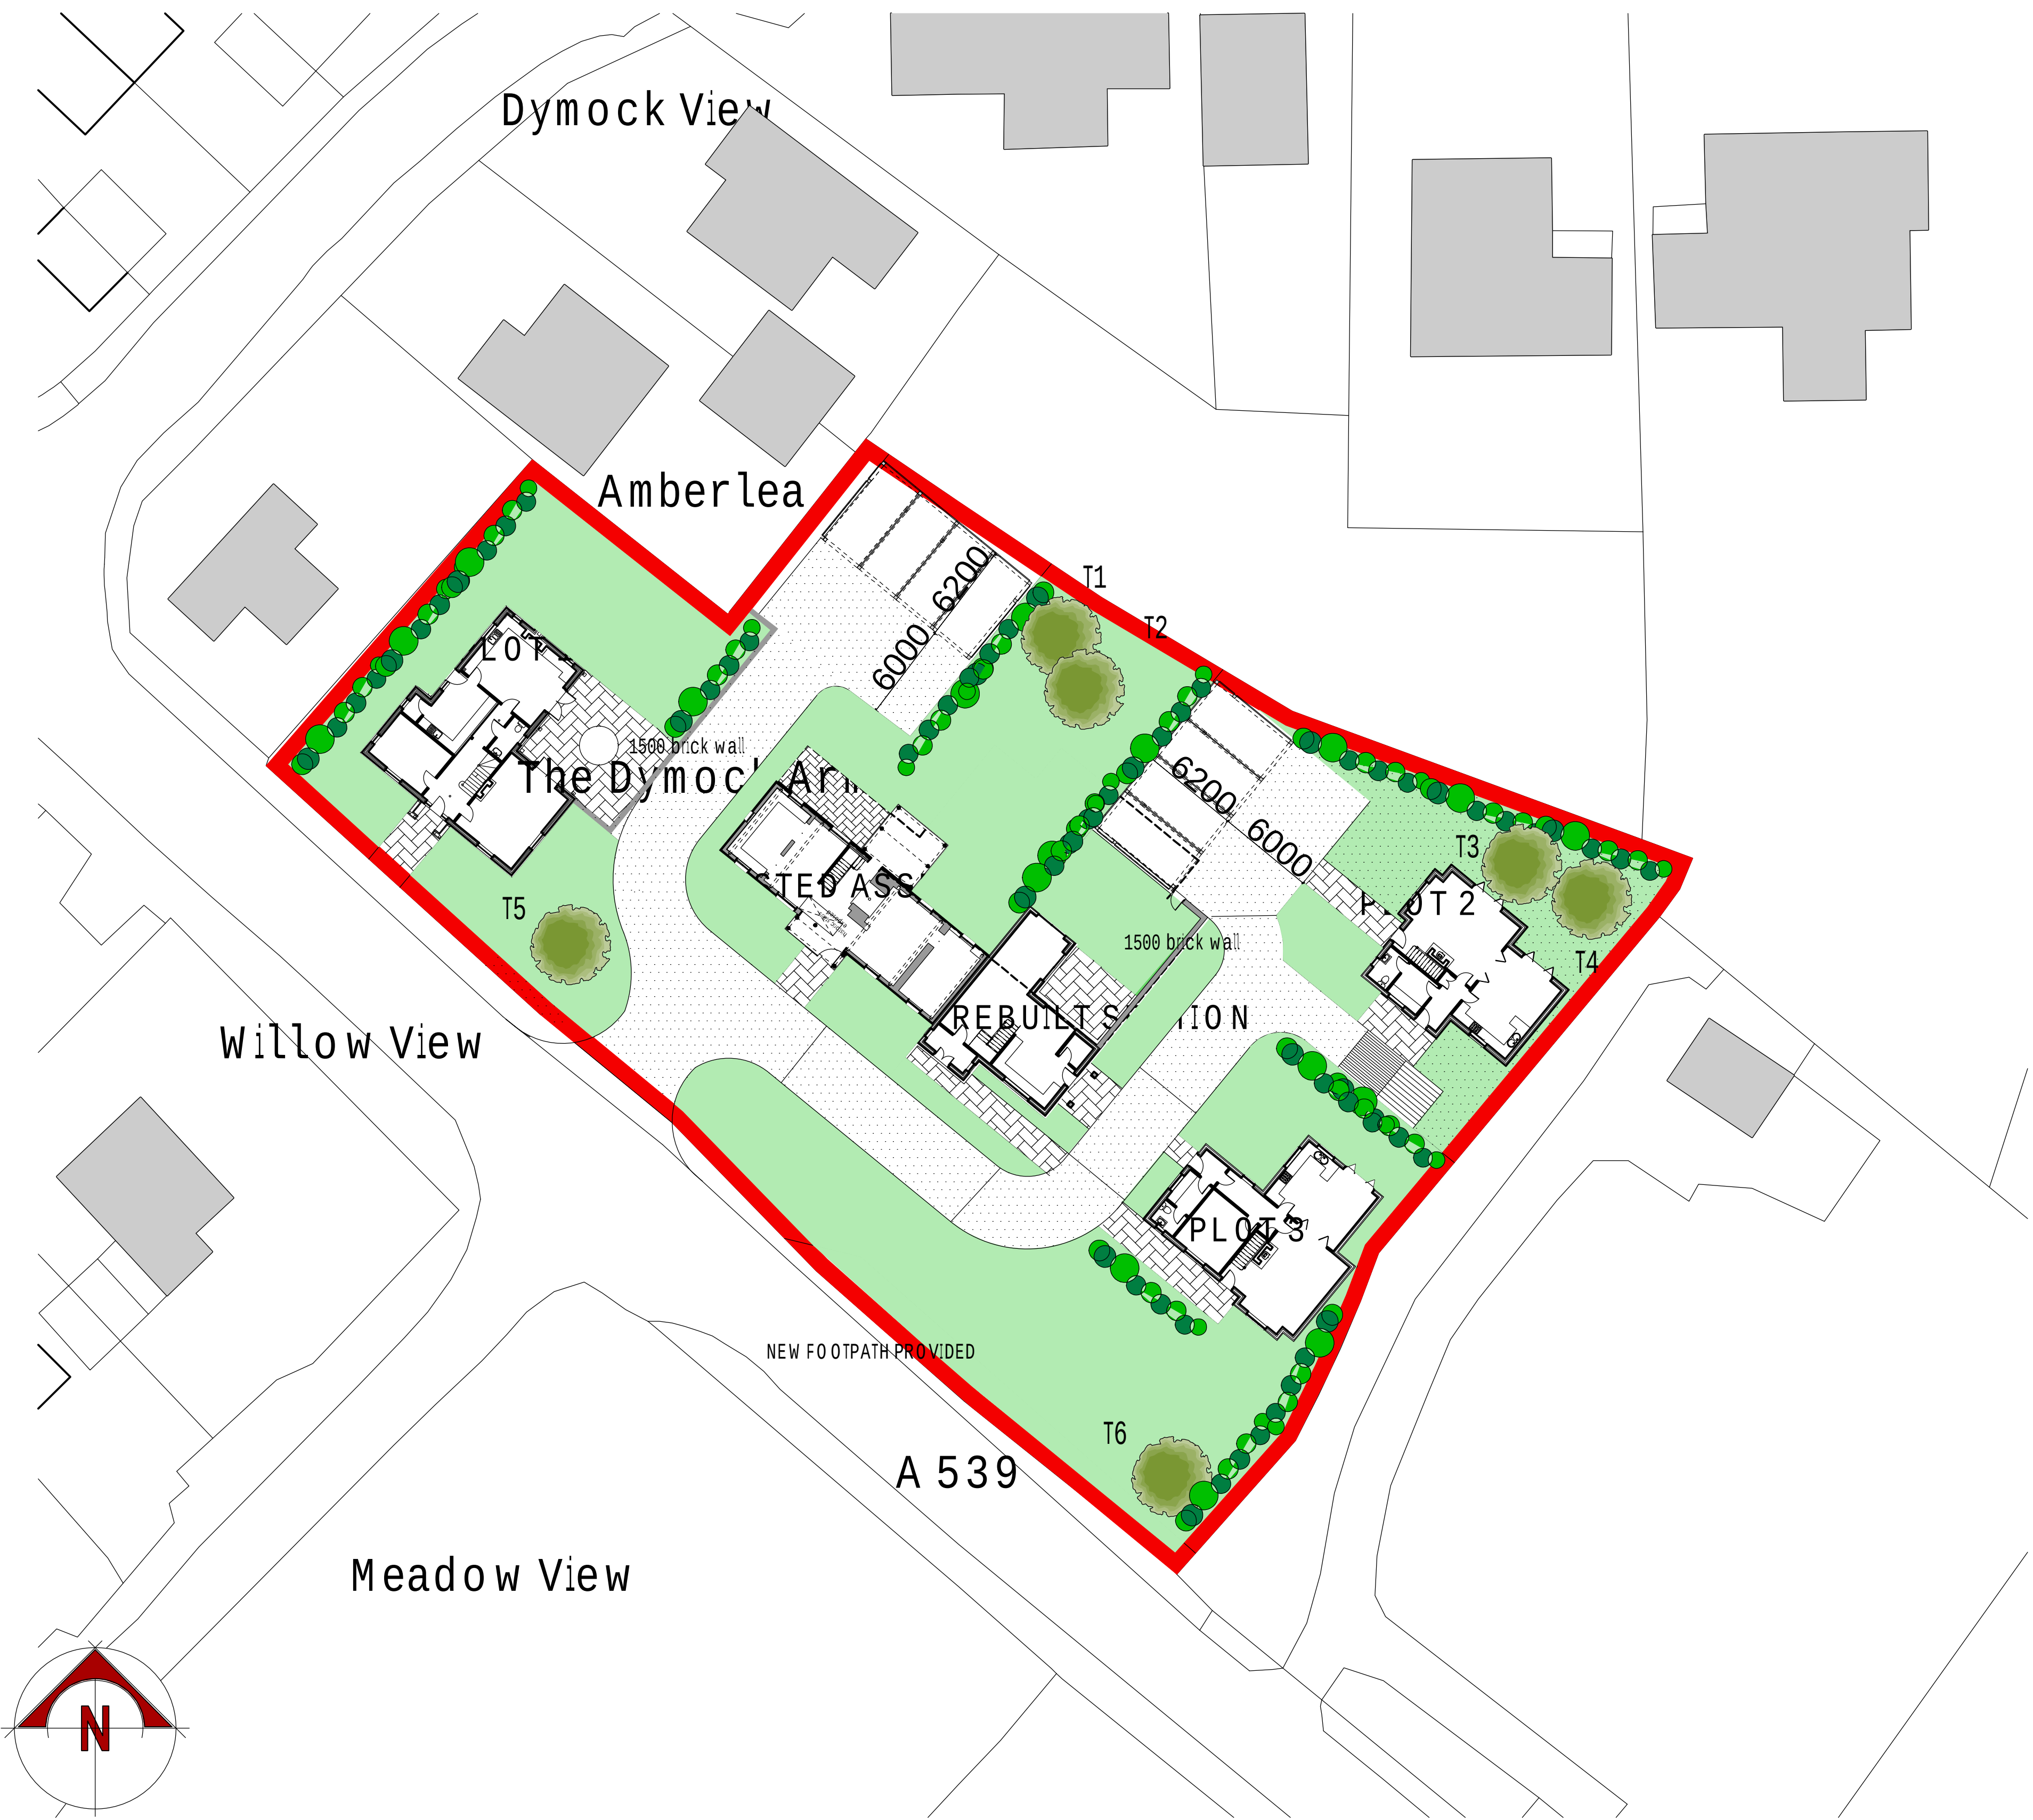

1800 CLOSE BOARDED FENCE to site boundary



CONSERVATION HEDGE MIX

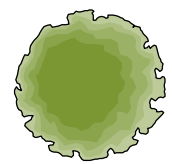

TREE SCHEDULE

T4, T6,
Amelanchier arborea 'Robin Hill'

T1, T3
Fagus sylvatica

T2- T5
Acer campestre (or cultivars of)

CONTAINER GROWN SPECIMENS
IN 45LTR POTS



EXTERNAL LIGHTING

LEGEND

- TURFED AREAS
- POROUS BLOCK PAVED
- POROUS TARMAC FINISH

HEDGE MIX AND POST AND RAIL FENCE

NEW CONSERVATION HEDGE MIX
These plants are 60/80cms high and will produce a traditional mixed country hedge, providing a solid barrier within three years of planting, or if you prefer will lay well after 4-5 years.
To make a stockproof hedge, whips must be planted at 4 or 5 plants per metre in a staggered double row.
Our conservation mix is 50% Hawthorn and 10% each of 5 species of native hedging plants chosen by us from a list that includes Blackthorn, Crab Apple, Dog Rose, Dogwood, Field Maple, Guelder Rose, Hazel, Spindle, Field Rose, Wayfaring Tree.

GRASSES AREAS TO FRONT OF BARN
TO ONLY HAVE MIXED HEDGES

LANDSCAPING NOTES

SOILS
Sub soil to be scarified to a depth of 300mm prior to spreading topsoil to alleviate compaction. Imported topsoil to be in accordance with BS3882 'Premium Grade' or as approved. As saved topsoil (and imported if requested) to be laboratory tested to BS3882 and ameliorated as required to meet the required specification.
Screened or manufactured topsoil is not acceptable. Grass areas to be a minimum of 150mm, shrub beds 450mm depth and forestry/transplants 300mm depth. Incorporate proprietary non peat compost to BS: PAS 100 to 50mm depth evenly worked into soil.
NB. Proposed services (electric, water, gas etc.) in landscaped areas should be installed as a minimum below the required topsoil depths and clearly identified in accordance with the service/utility requirements.

TREE PLANTING
All trees to be in accordance with BS 3936/5236. Trees to be planted in accordance with BS 4428 and securely staked and tied in pits 1000x1000x750mm backfilled with 40L of tree planting compost, ensuring tree pits are a minimum of 75mm deeper and 150mm wider than the tree roots. Base of pits to be broken up to a depth of 150mm. Root Trees to be container grown either 10-12cm or 12-14cm container grown trees in 45ltr pots are to be encircled by Root Rain Metro or similar irrigation pipe. Well water after planting. The base of trees planted in grass areas are to be covered in 75mm bark mulch to 1000mm diameter and kept weed free. Suitable foundations are to be provided to accommodate proposed tree planting and retained trees. In locations close to footpaths and roadways linear root barriers linear root barriers Greenleaf, ReRoot or similar are to be installed in accordance with manufactures instructions. Where proposed tree locations conflict with services, trees are to be relocated in accordance with the appropriate utilities guidance notes subject to local authority approval. Proprietary root barriers, Greenleaf, ReRoot or similar to be installed in accordance with the manufactures instructions where relocation is considered inappropriate.

HEDGES SHRUBS AND GROUND COVER PLANTING
Plants to be in accordance with BS 3936, handled in accordance with CPSE guidelines. To be supplied container grown 30-35 or 45-60cm in height and planted at 3-5 per metre square as appropriate. All plants to have a minimum of 3 breaks except Hedra with a minimum of 2. Water well immediately after planting and prior to spreading mulch. Shrub areas to be covered with a minimum of 75mm depth bark mulch and kept weed free.

TURFING
Grass turf to be Tilers 'Arena' or similar approved cultivated turf. Topsoil to be rotavated and levelled as required and any debris or stones greater than 50mm diameter removed. Pre turfing fertilizers to be applied on accordance with manufactures instructions. Turf to be laid in planks with staggered joints and well butted up. Water well after laying to avoid shrinkage.

SEEDING
Grass areas to be seed in March, April or September. Topsoil to be rotavated and levelled as required and any debris or stones greater than 20mm diameter removed. Pre seeding fertilizers to be applied on accordance with manufactures instructions. Lightly rake areas after sowing. Seed to be British Seed Houses mix 'A19 Housing and Industrial Estates' sown at 30g/m2, including:
30% Abernethy (Stay green Perennial Ryegrass)
40% Camilla (Strong Creeping Red Fescue)
25% Olivia (Chewing Fescue)
5% Highland (Browntop Bent)

MAINTENANCE
To be carried out at approximately monthly intervals to include the following..
1. Eradicate weeds by hand or chemicals.
2. Cut out dead and or damaged stock or branches, prune as required.
3. Ensure all shrubs are firmly in. Securely staked and tied.
4. Collect litter, sweep and tidy site.
5. Apply suitable pesticides, fungicides and fertilizers as required.
6. Carry out grass mowing to turf when attained 100mm, cut to 35mm.

GEO METRA
chartered and registered architects

geometra
e mail dep13120@icloud.com

client MR A HAMPTON dwrg no DA/AH/2022/L/and amended feb 2023
project THE DYM OCK ARMS PENLEY, LL13 0LS landscape amendments
date feb 2023

GEO METRA David Evans BScHons Dip Arch ARB RIBA
9 Church Farm Mews Acton Nantwich CW5 8FT
Telephone 07879892868



Ordnance Survey, (c) Crown Copyright 2018. All rights reserved. Licence number 100022432
landscaping 1.250

THE DYM OCK ARMS PENLEY, LL13 0LS