
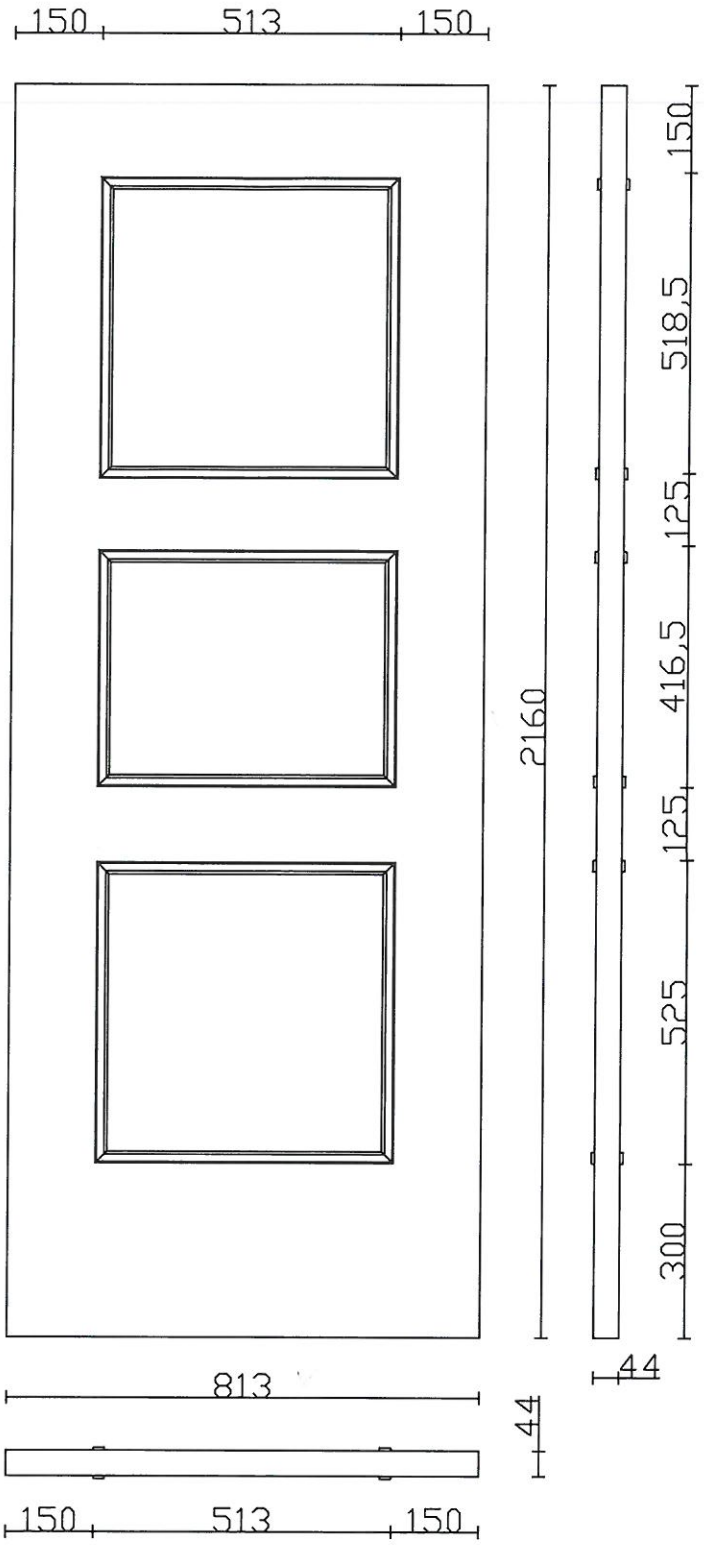
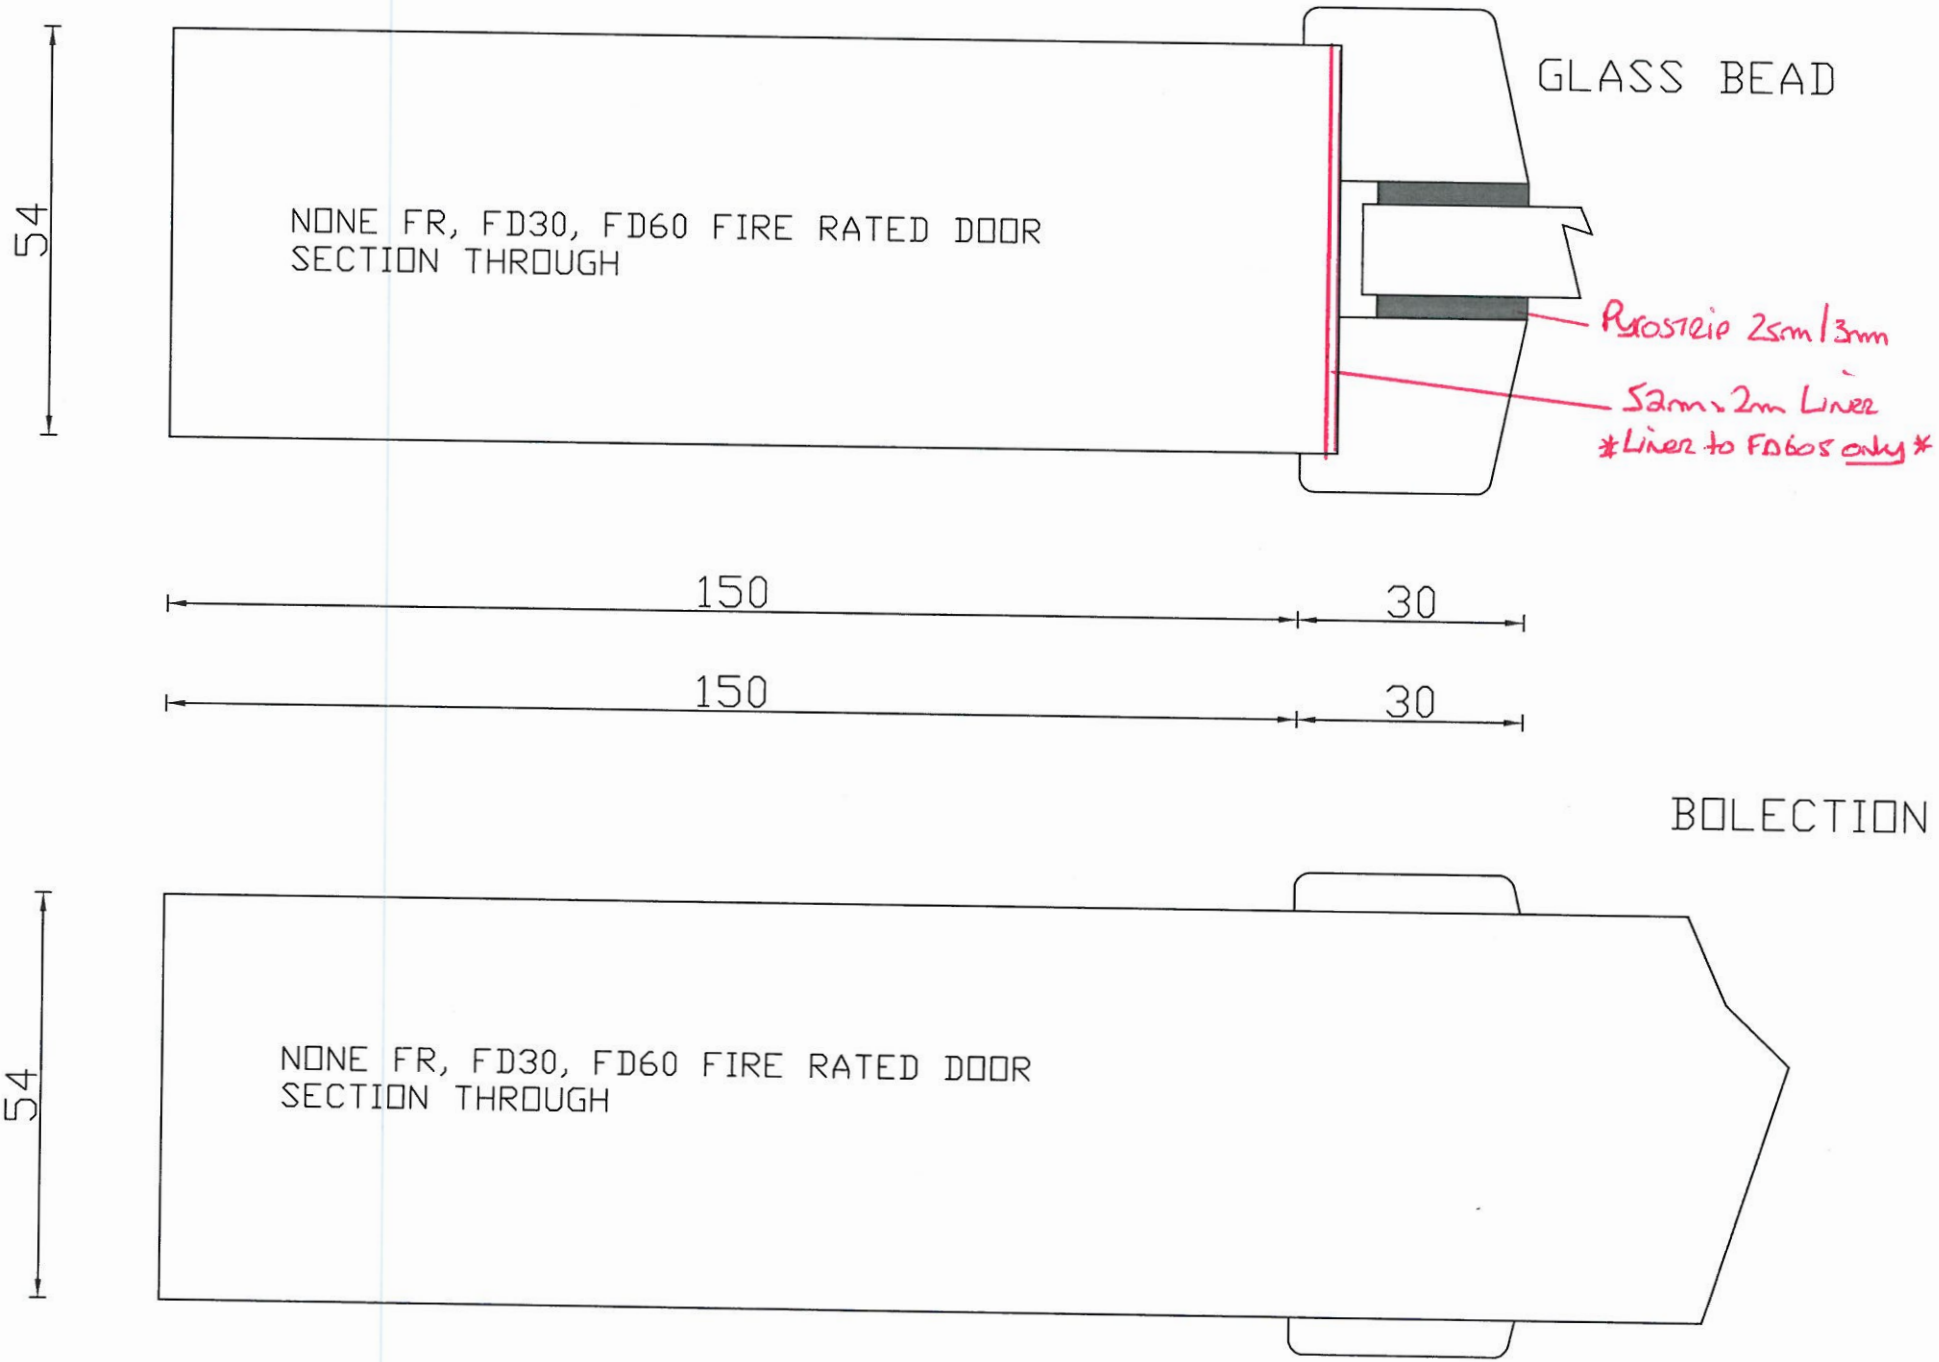



| | | | | | |
|---|---|---|---|---|---|
| BMTRADA PLUG | NO | | | OUR REF B | |
| QUANTITY | 1NO | | | IDT.01 | |
| DOOR REF | FL.02-D.01 | R/H | | | |
| | | | | | |
| | | | | | |
| | | | | | |
| | | | | | |
| | | | | | |
| ACO RATING | NONE | | | | |
| FIRE RATING | NONE | | | | |
| DOOR SIZE | 813MM X 2160MM X 44MM | | | | |
| DOOR CORE | HALSPAN OPTIMA | | | | |
| DISCRIPTION | FSC CERTIFIED KRAFT PAPER VENEERED, LIPPED 4 EDGES CONCEALE, BOLECTION MOULD GLUED AND PINNED TO BOTH FACES | | | | |
| GLAZED | NONE | | | | |
| DROPSEAL | NONE | | | | |
| FLOOR FINISH | 0MM | | | | |


54
NONE FR, FD30, FD60 FIRE RATED DOOR
SECTION THROUGH
GLASS BEAD
Pyrostop 25m/3mm
52m x 2m Liner
*Liner to FD60s only*
150
30
150
30
BOLECTION BEAD
54
NONE FR, FD30, FD60 FIRE RATED DOOR
SECTION THROUGH

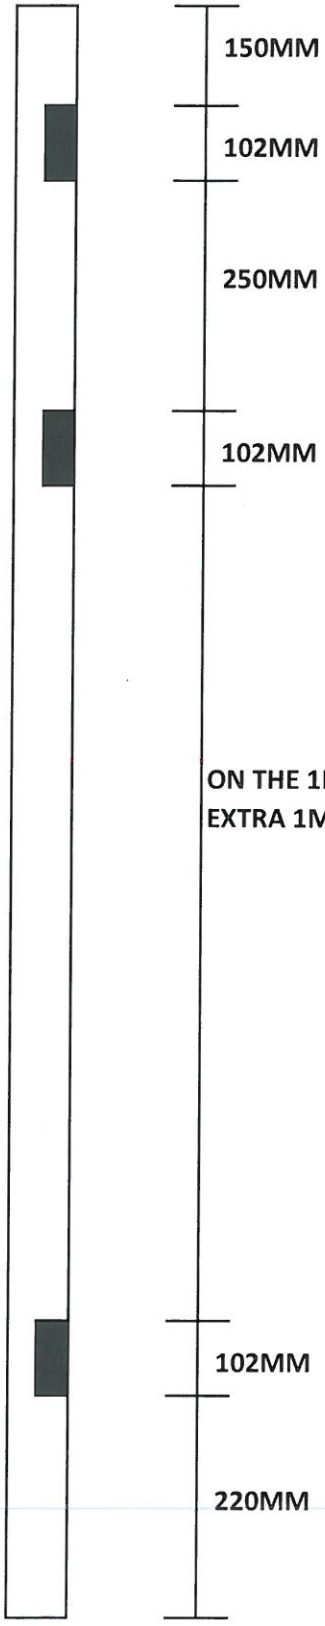


PLEASE WAIT FOR IRONMONGERY BEFORE
CHOPPING OUT FOR HINGES, LOCK, AND FLUSH BOLTS

ON THE 1HR DOORS, SINK HINGES IN AN
EXTRA 1MM FOR HINGE INTUMESCENT PADS