
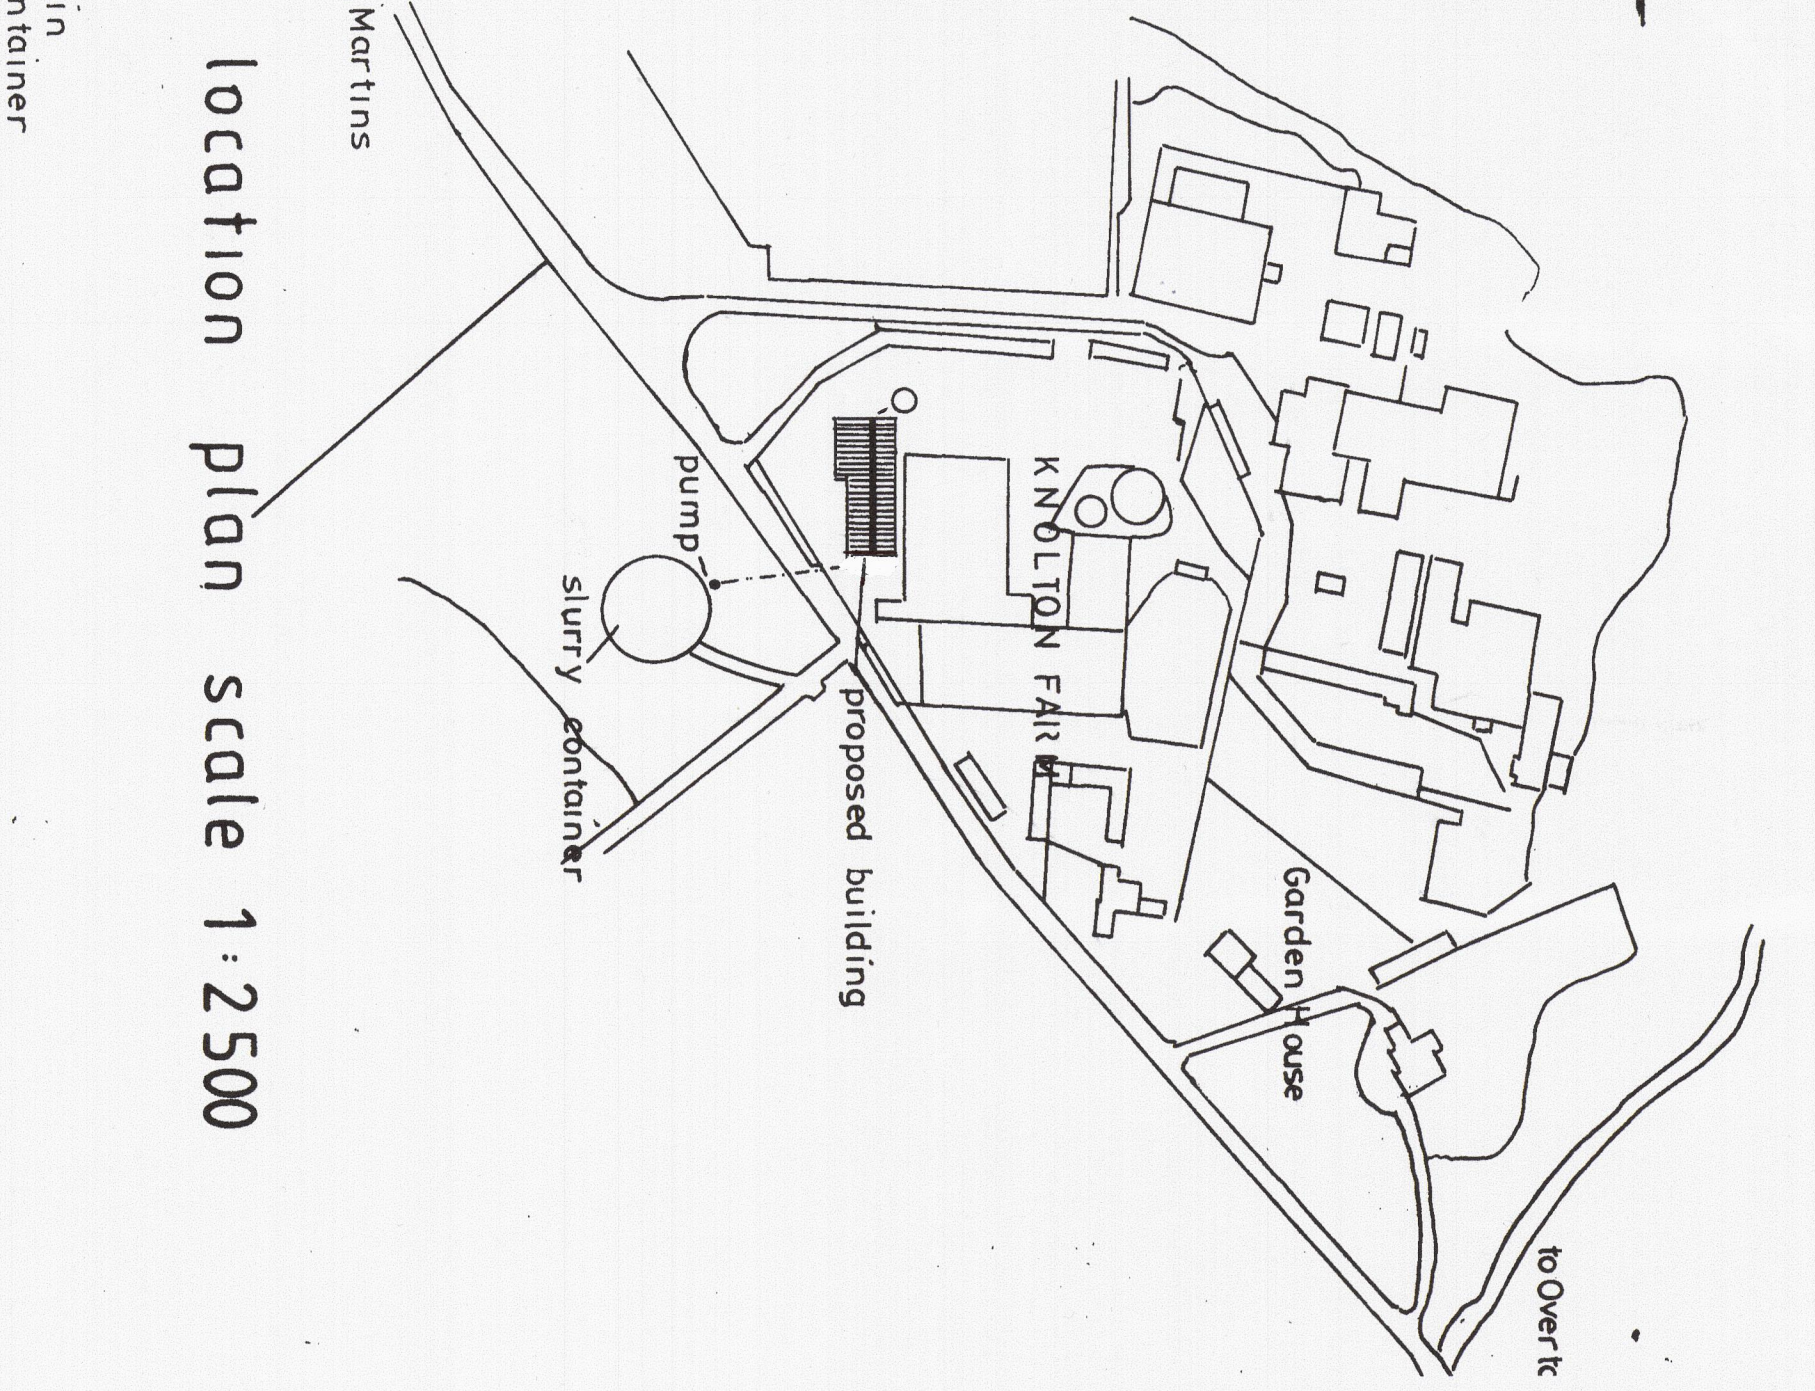
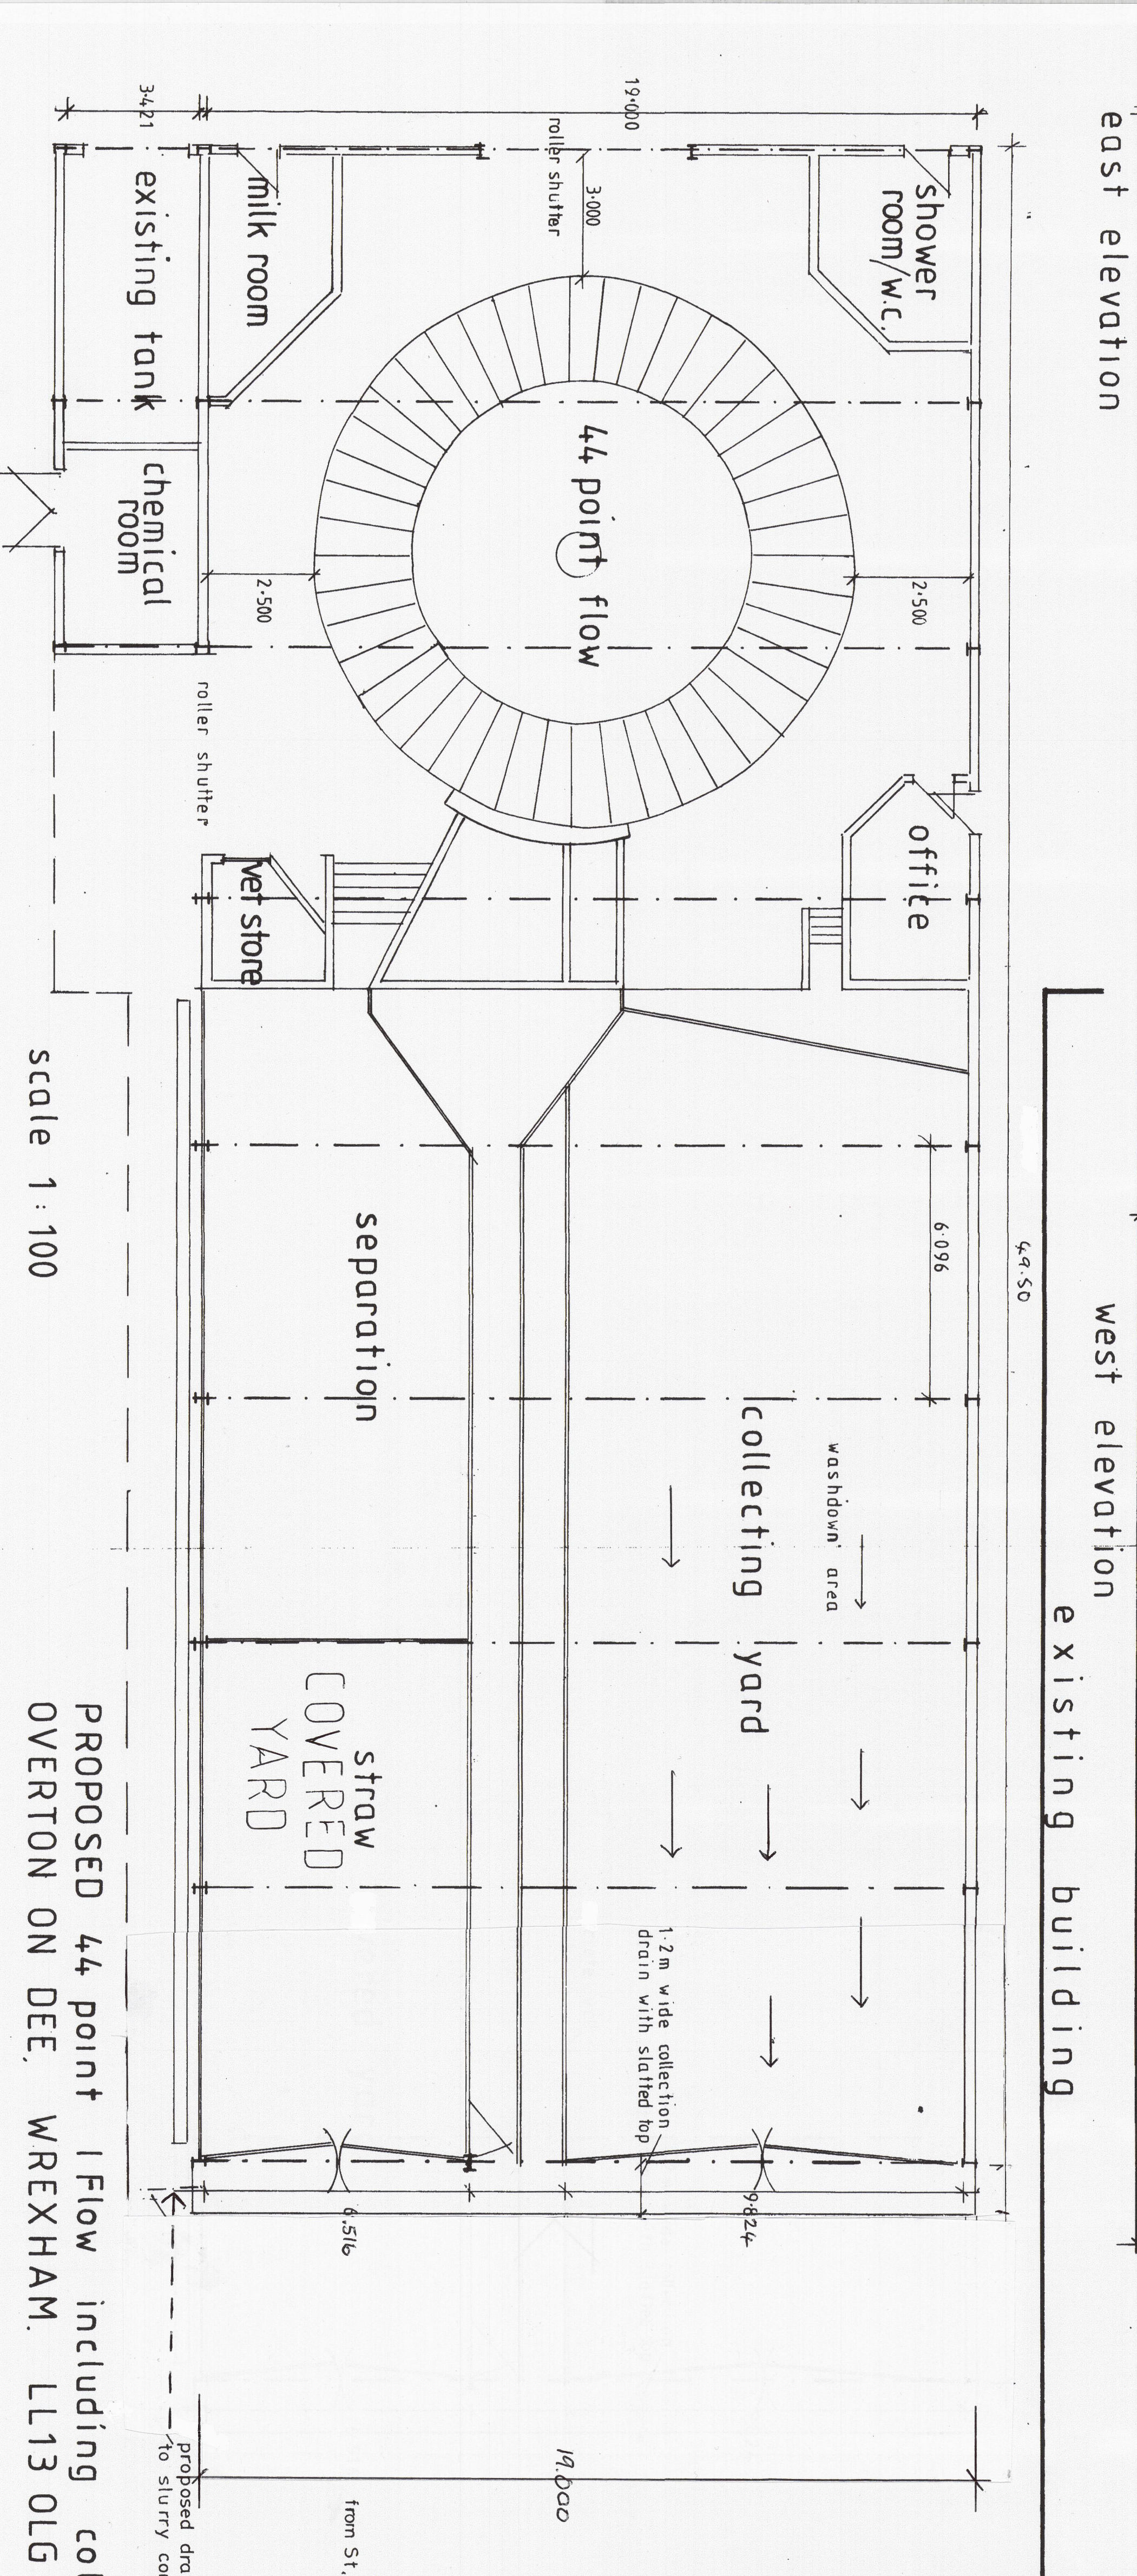
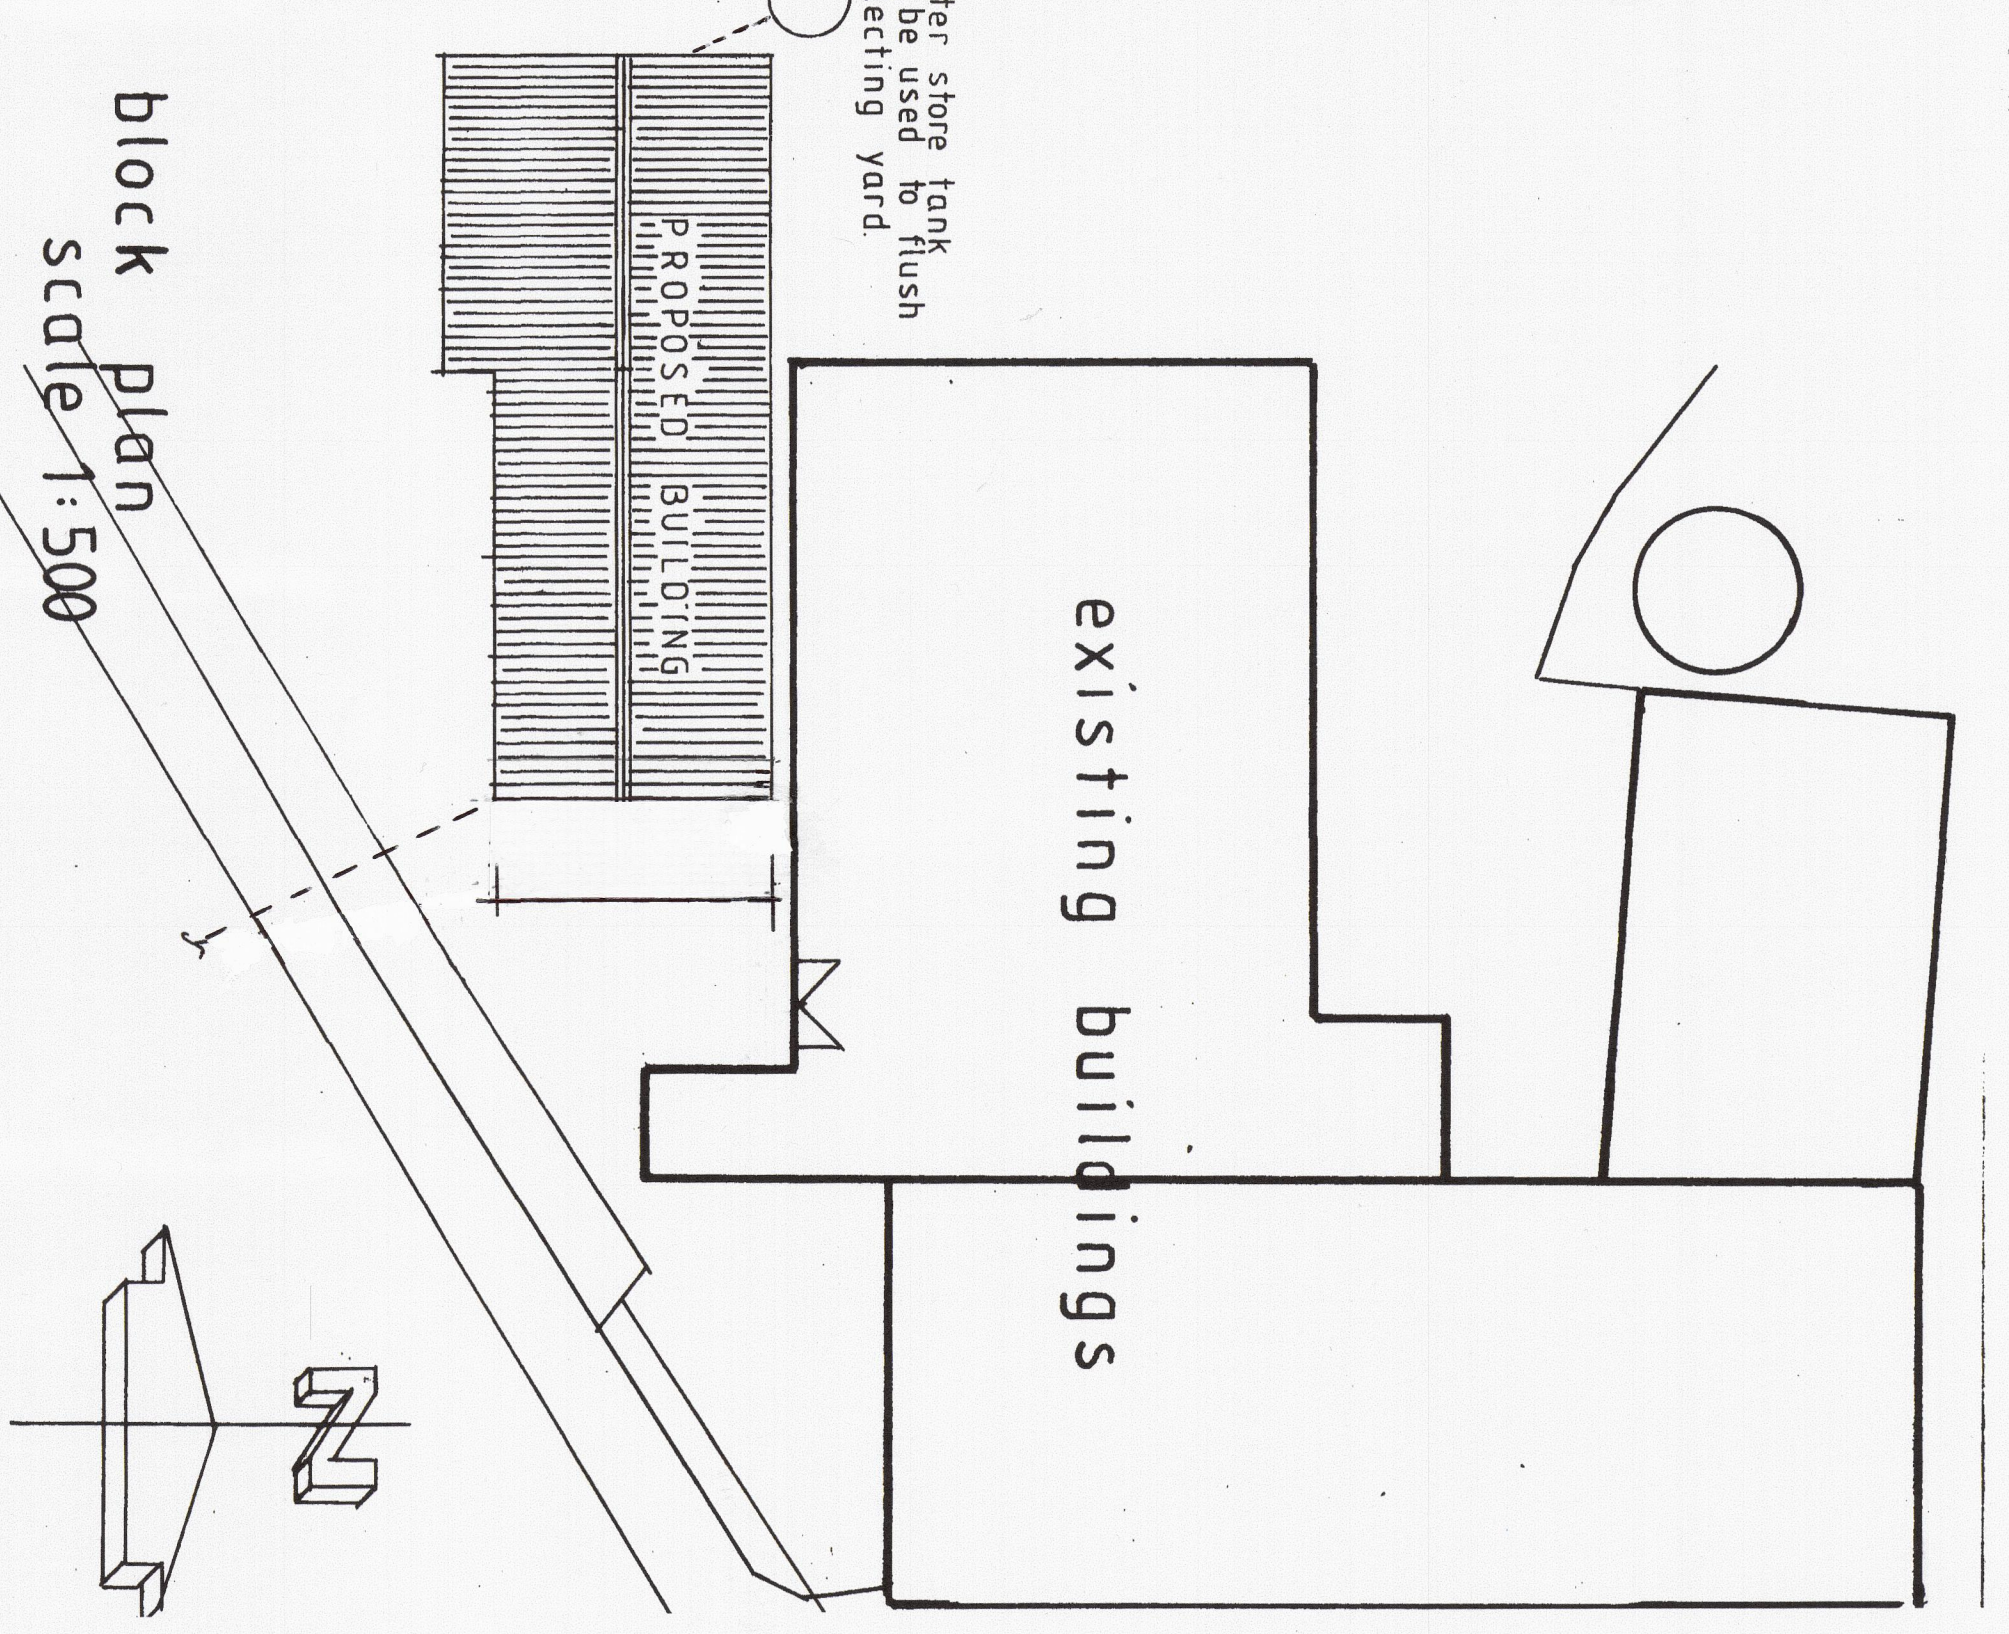


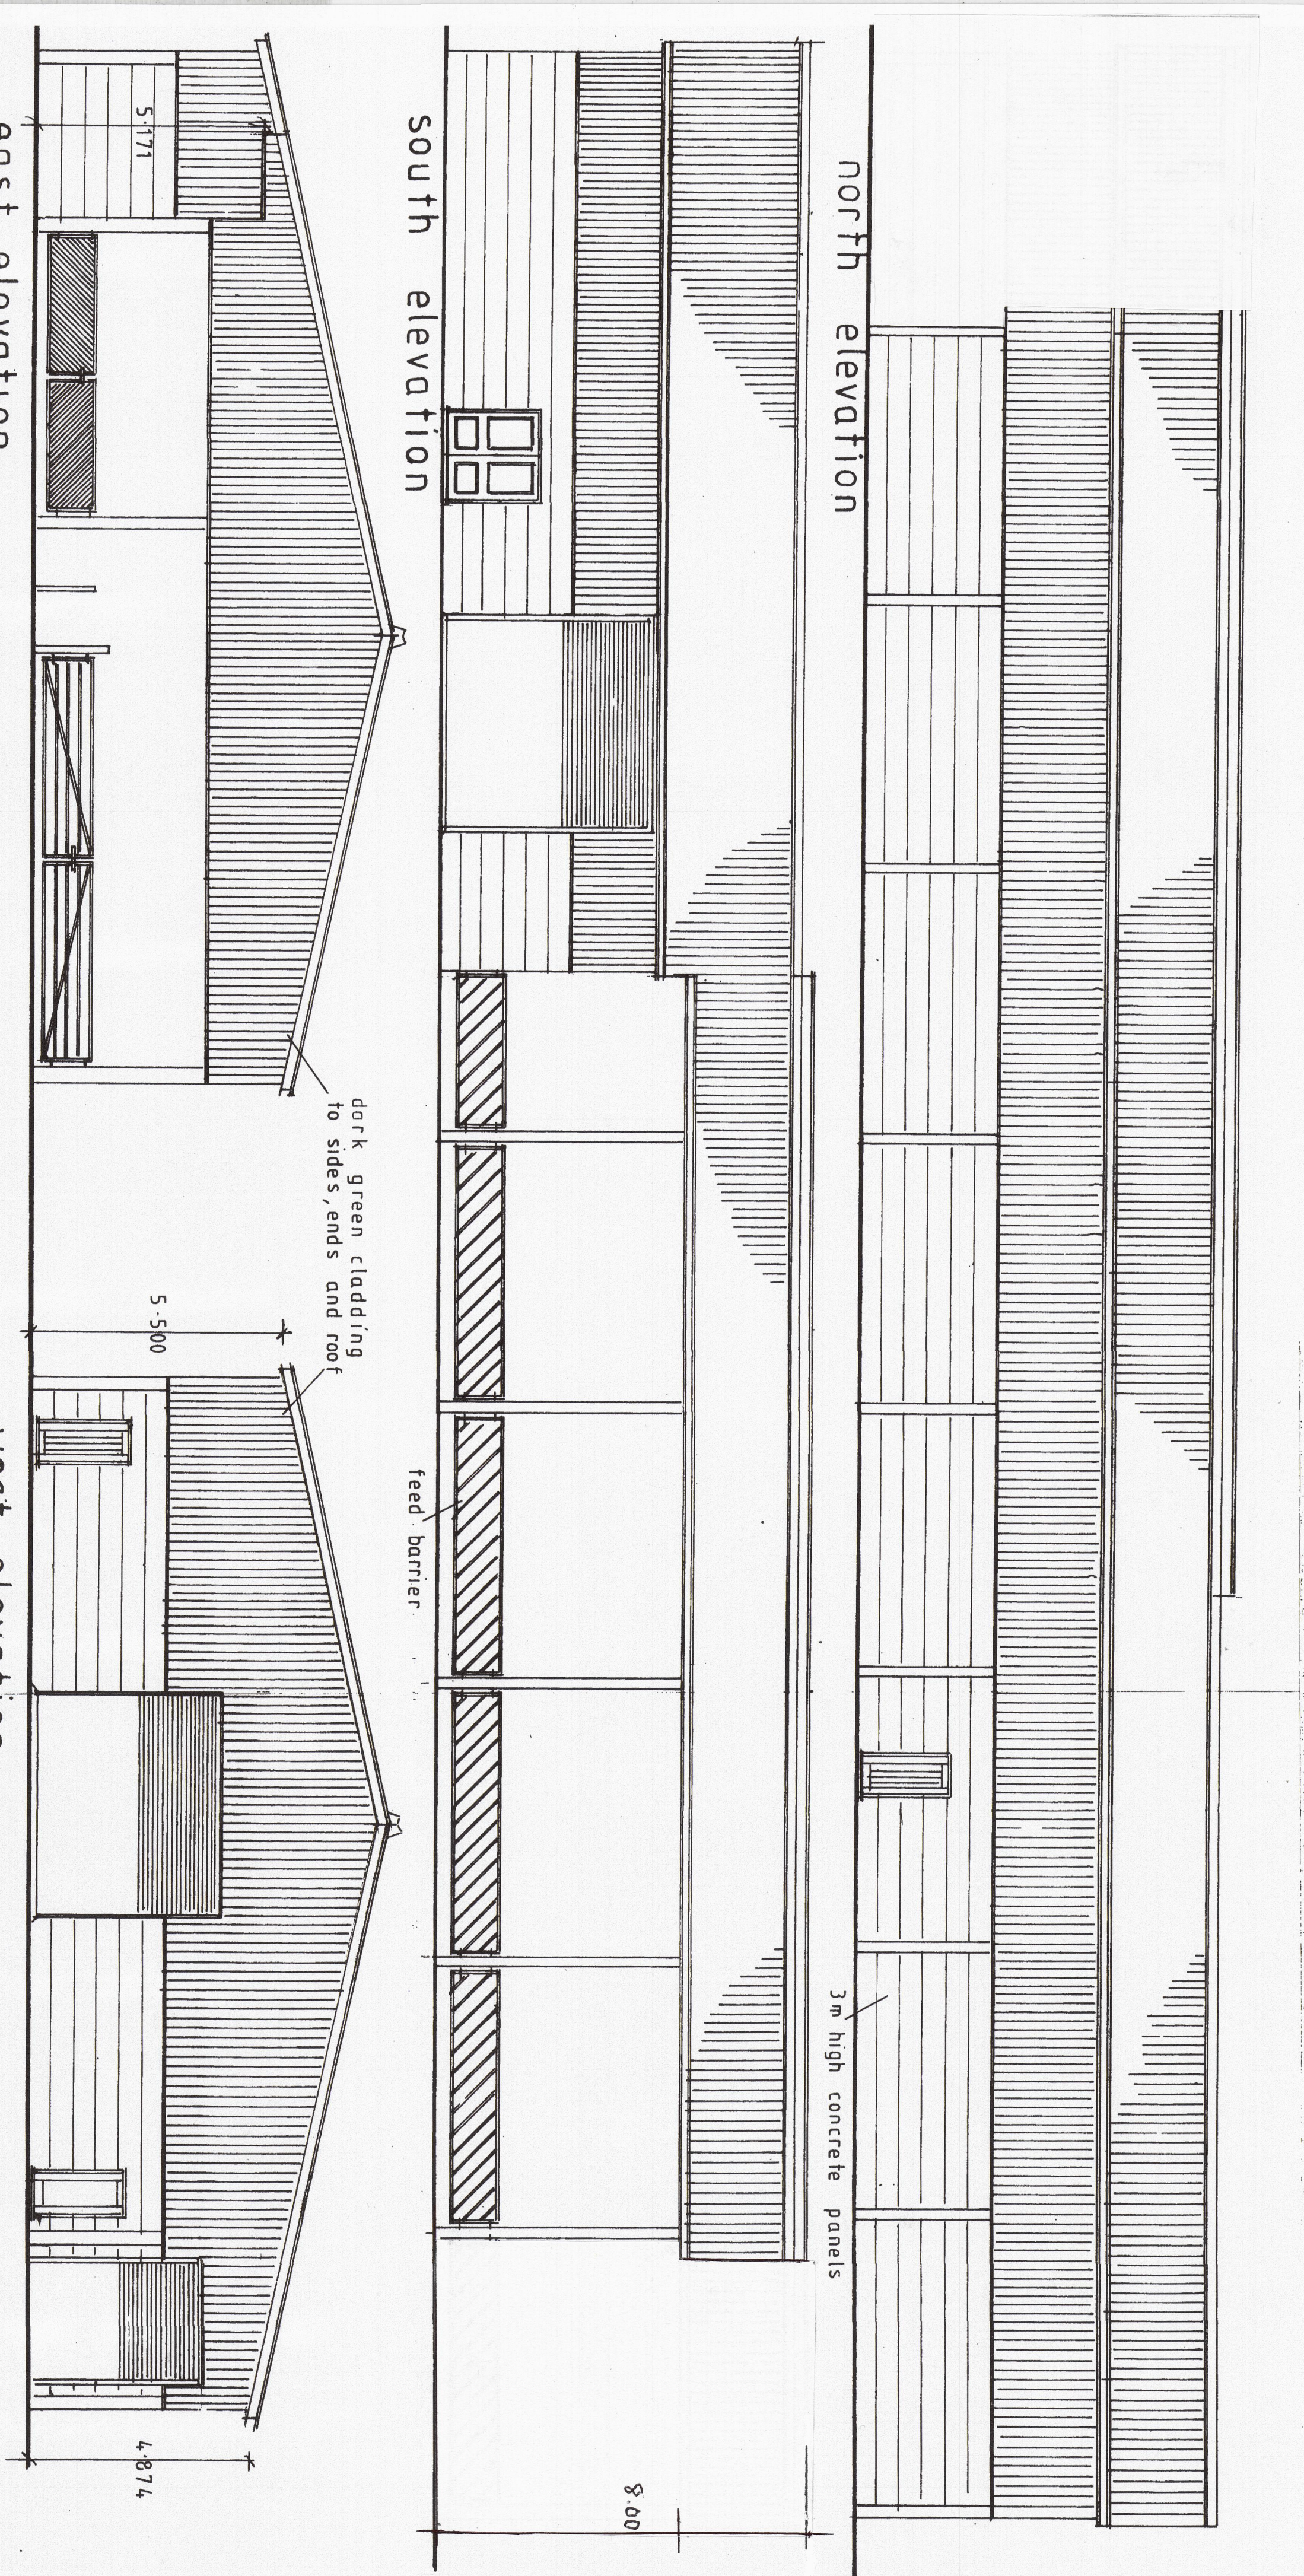

scale 1:100

PROPOSED 44 point flow including collecting yard - at - KNOULTON FARM, OVERTON ON DEE, WREXHAM, LL13 0LG

Dwg - KF 1 / Rev A
Reduction in floor area to 983.26m²
Dated 28th May 2024