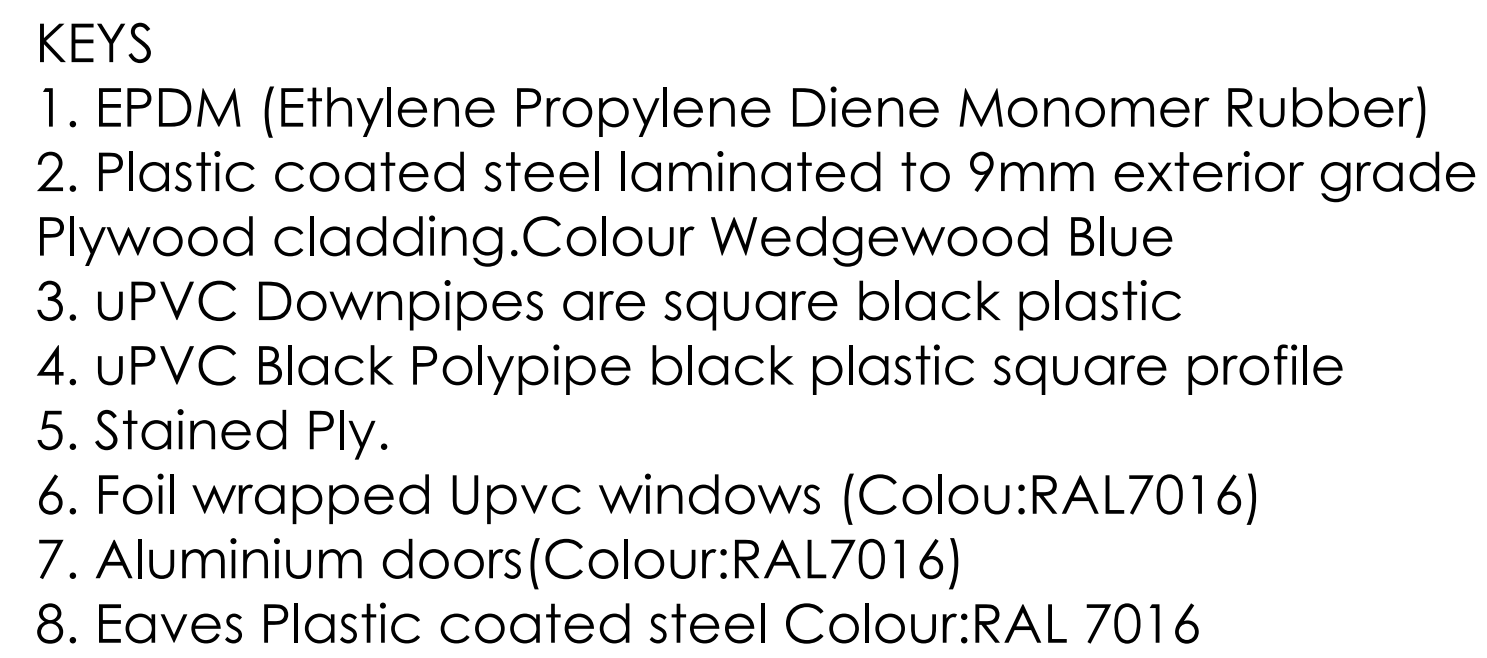


**Bedford St. Westgate
Cleckheaton BD19 5EA**

Tel, 01274 873232 Fax, 01274 877779

**email, info@elitesystemsgb.co.uk
www.elitesystemsgb.co.uk
the possibilities are endless.....**

[illegible]













D-Values

Walls	0.19	Wm/m ²
Walls	0.27	Wm/m ²
Floors	0.21	Wm/m ²
Windows	1.9	Wm/m ²
Doors	2.1	Wm/m ²

Marford Playgroup Single
Modular Classroom

Elevations

Wrexham Borough County Council

DRAWN BY RC	CHECKED BY JG	DATE 8.9.21
SCALE (at A1) As indicated	PROJECT NUMBER 2002 05	
DRAWING NUMBER 2002 05-ELT-00-00-DR-2000		REV
STATUS:		
A=Approval P=Production T=ender Information		