


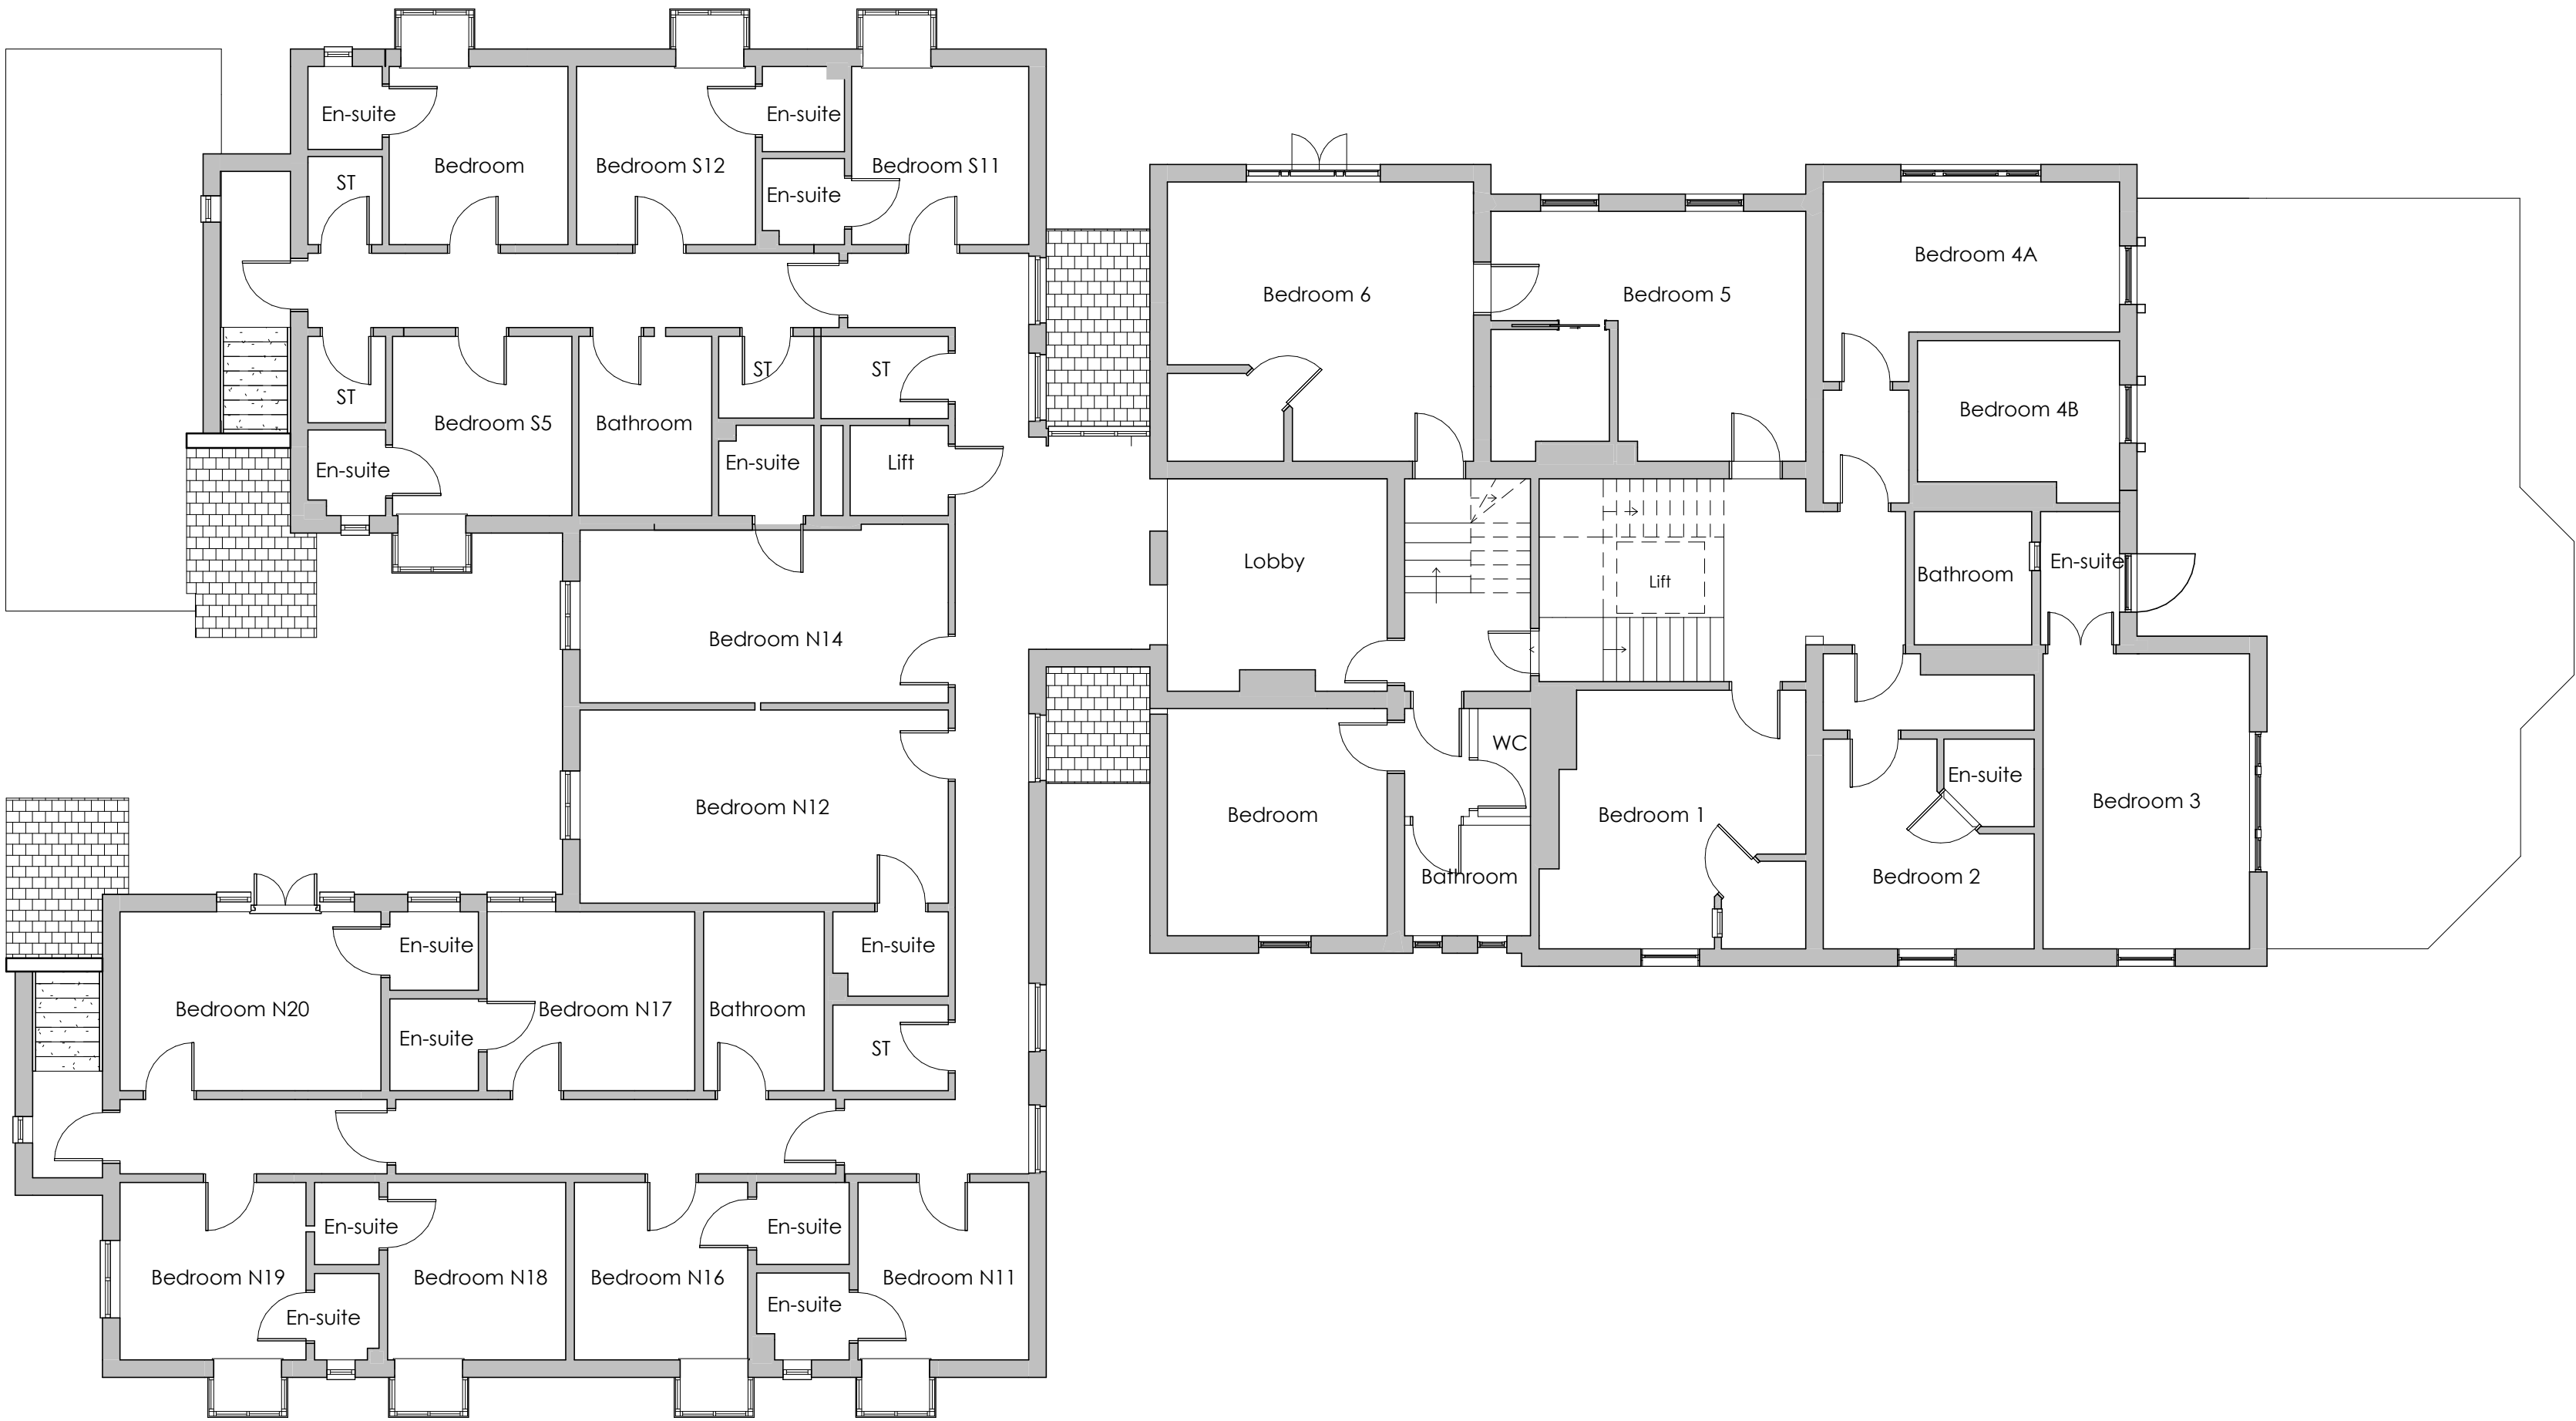

P01	Issued for Planning	KA	15/12/23
REV	DESCRIPTION	BY	DATE



OFF THE WALL
Architectural Services

OFF THE WALL - Architectural Services

© offthewall_architectural
07772 113 971
cathy@offthewallarchitectural.com

 LABC
Landscape Architecture
Birmingham City Council

CUBN:	Trewythen Hall Care Home
ADDRESS:	Trewythen Hall Care Home, Vicarage Lane

STAGE:				Pre-Application Consultation							
TITLE:								Main Building - Existing First Floor			
SCALE AT A2:				DATE:		DRAWN:		CHECKED:			
1 : 100				16/10/23		CO		CO			
PROJECT NO:				DRAWING NO:		REVISION:					
1253				0002		P01					