

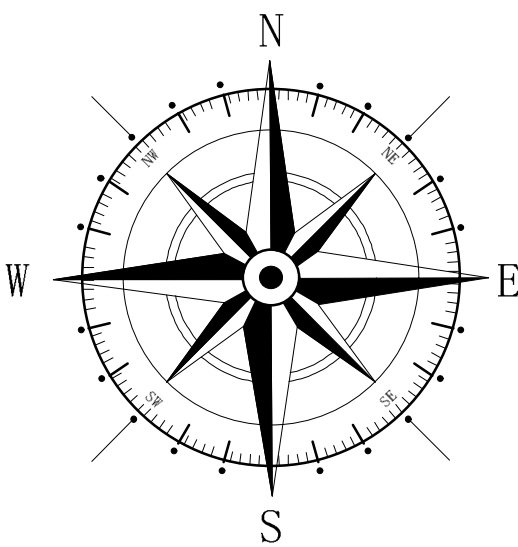
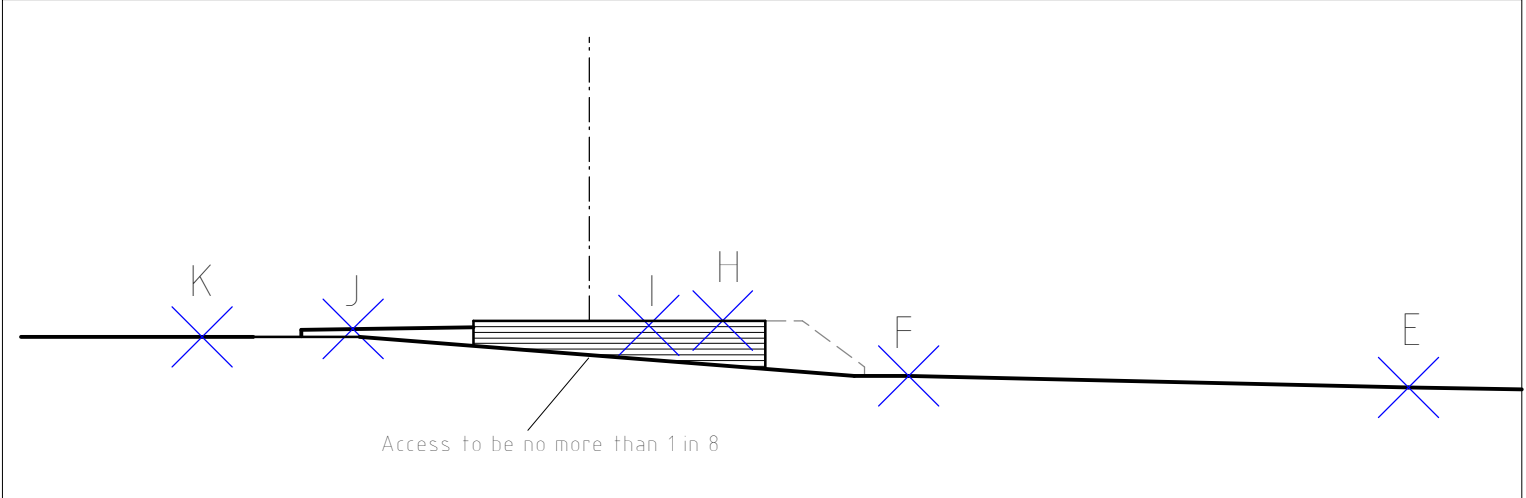


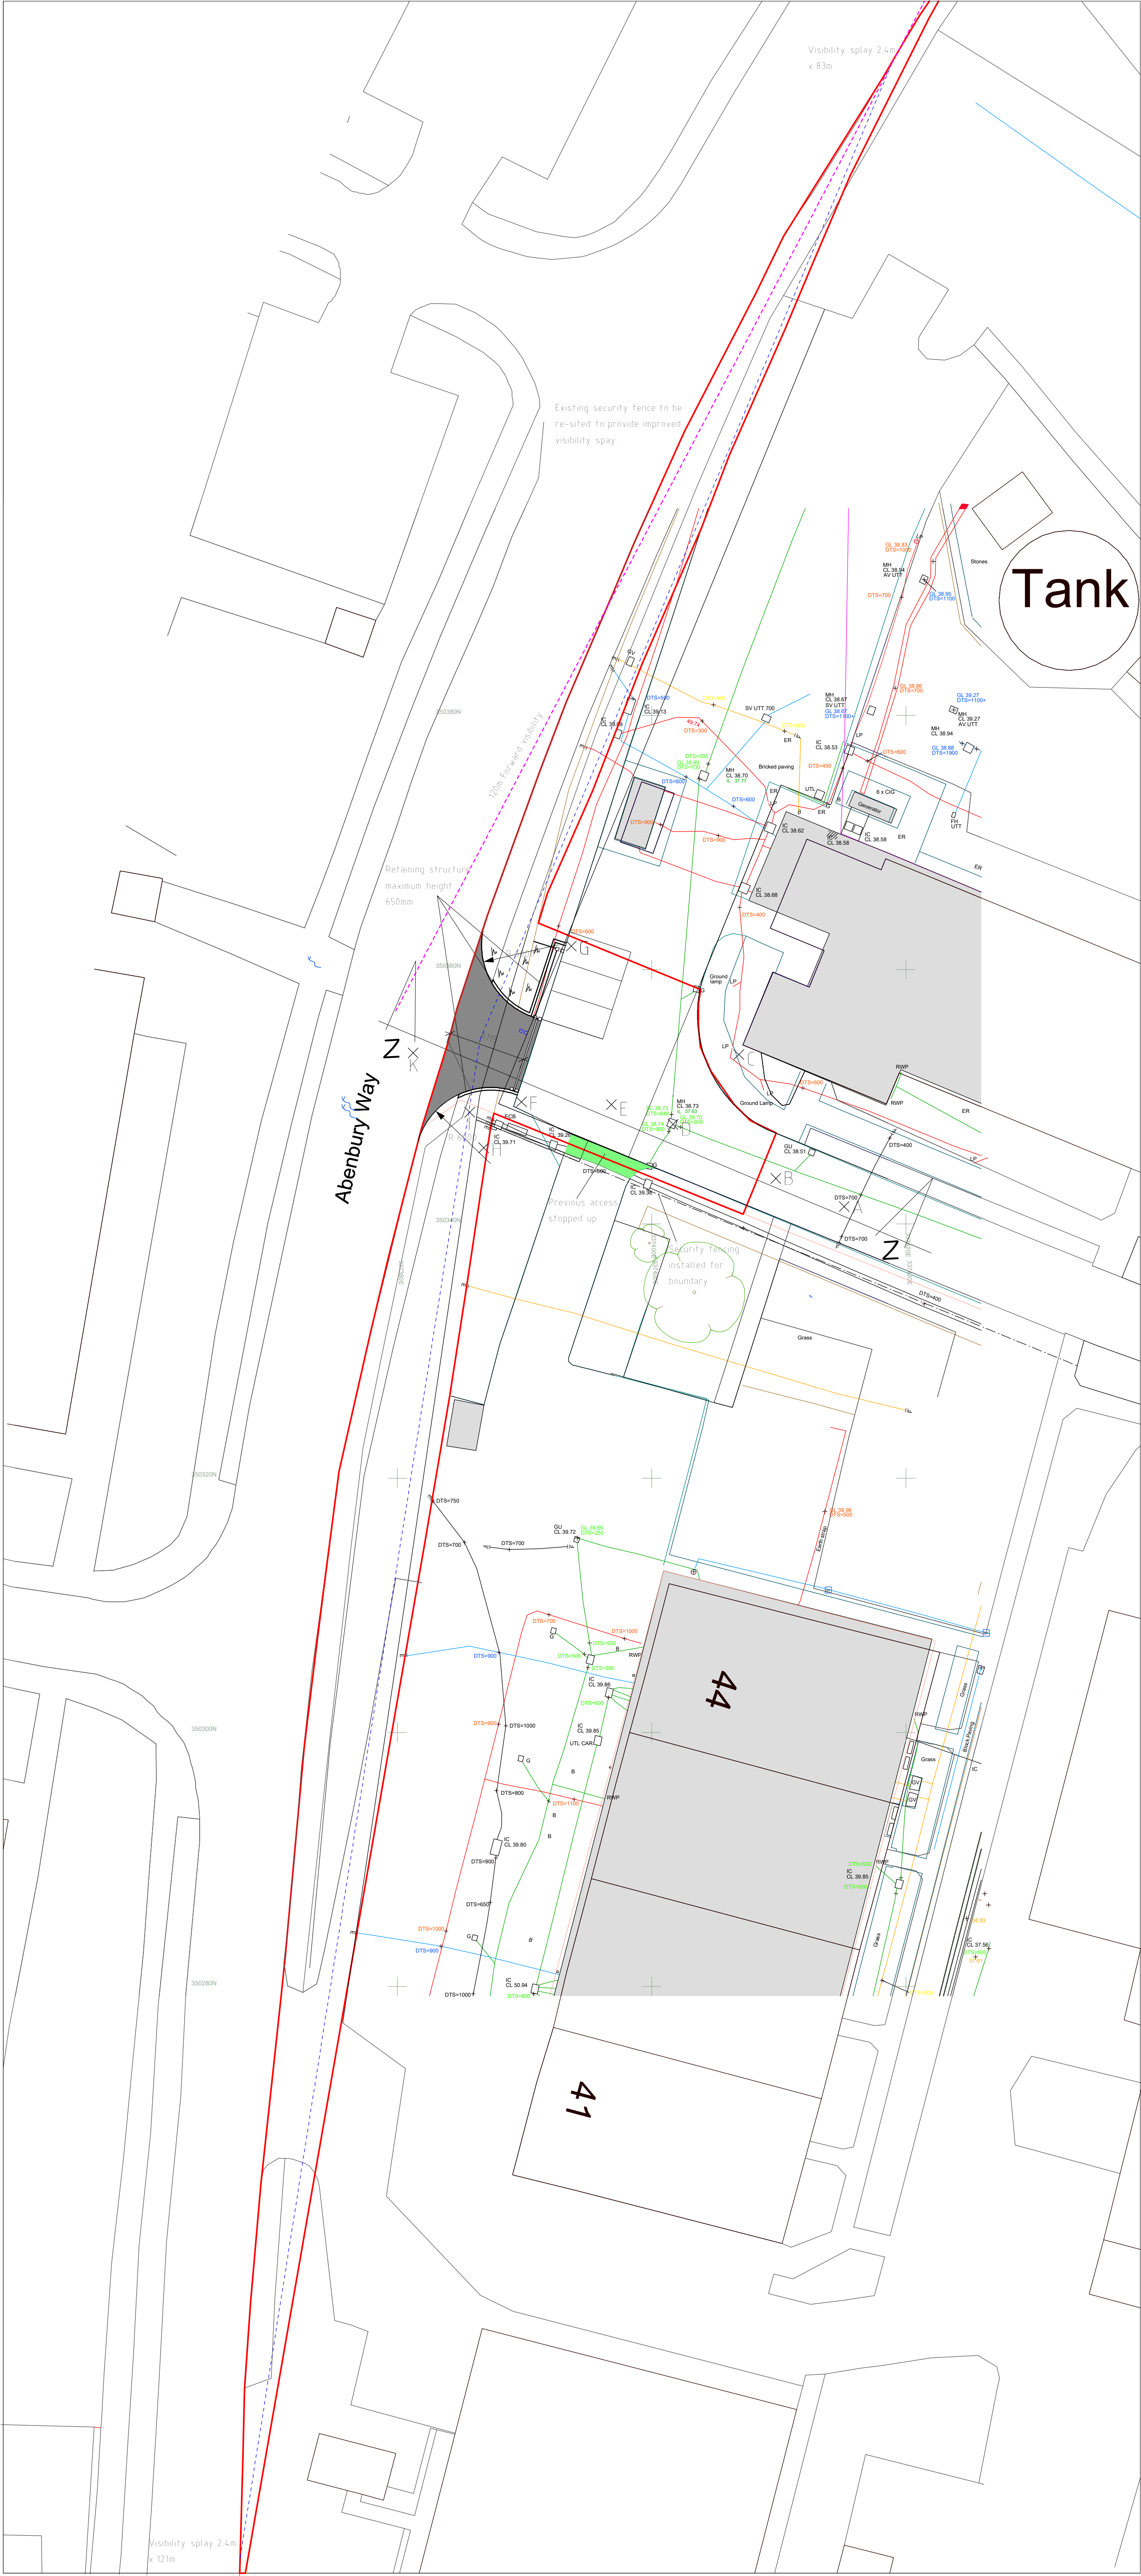

| KEY                                |                  |
|------------------------------------|------------------|
| <span style="color: red;">—</span> | Application Site |

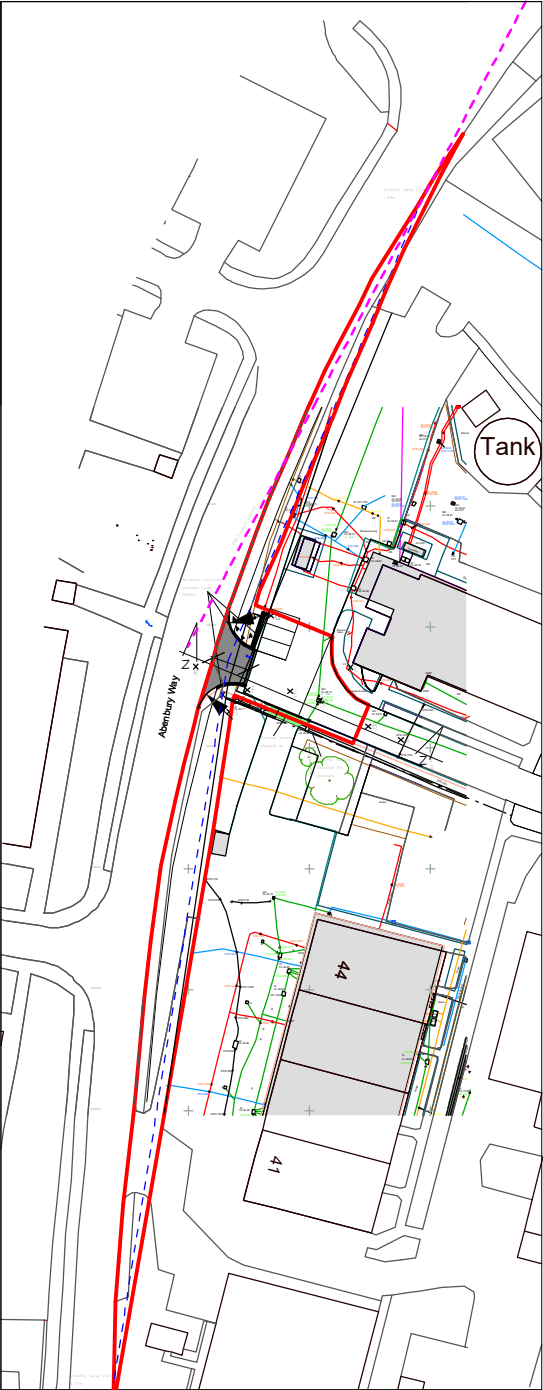

| Rev | Date  | Detail                      | Initial |
|-----|-------|-----------------------------|---------|
| B   | 04/24 | Highways changes            | D.J.E   |
| A   | 09/23 | Boundary and Design Changes | D.J.E   |

Project:  
Proposed Alterations to,  
Ipsen Biopharm Ltd  
Unit 9, Ash Road North,  
Wrexham, LL13 9UF

|                                                      |                                         |
|------------------------------------------------------|-----------------------------------------|
| Title:<br>Planning :Section,<br>Site & Location Plan | Scale: (A1)<br>1:100, 1:200<br>& 1:1250 |
|------------------------------------------------------|-----------------------------------------|

|                          |                   |
|--------------------------|-------------------|
| Drawn By:<br>D.J.Edwards | Date:<br>Aug 2023 |
|--------------------------|-------------------|

|                         |                  |
|-------------------------|------------------|
| Drawing No:<br>1008/003 | Sheet:<br>1 of 1 |
|-------------------------|------------------|

**blueprint**  
architectural services



LABC  
partner

Office 3K4,  
Redwither Business Tower,  
Wrexham. LL13 9XT  
Tel: 01978 356500  
www.blueprintarchitectural.com  
© copyright all rights reserved