
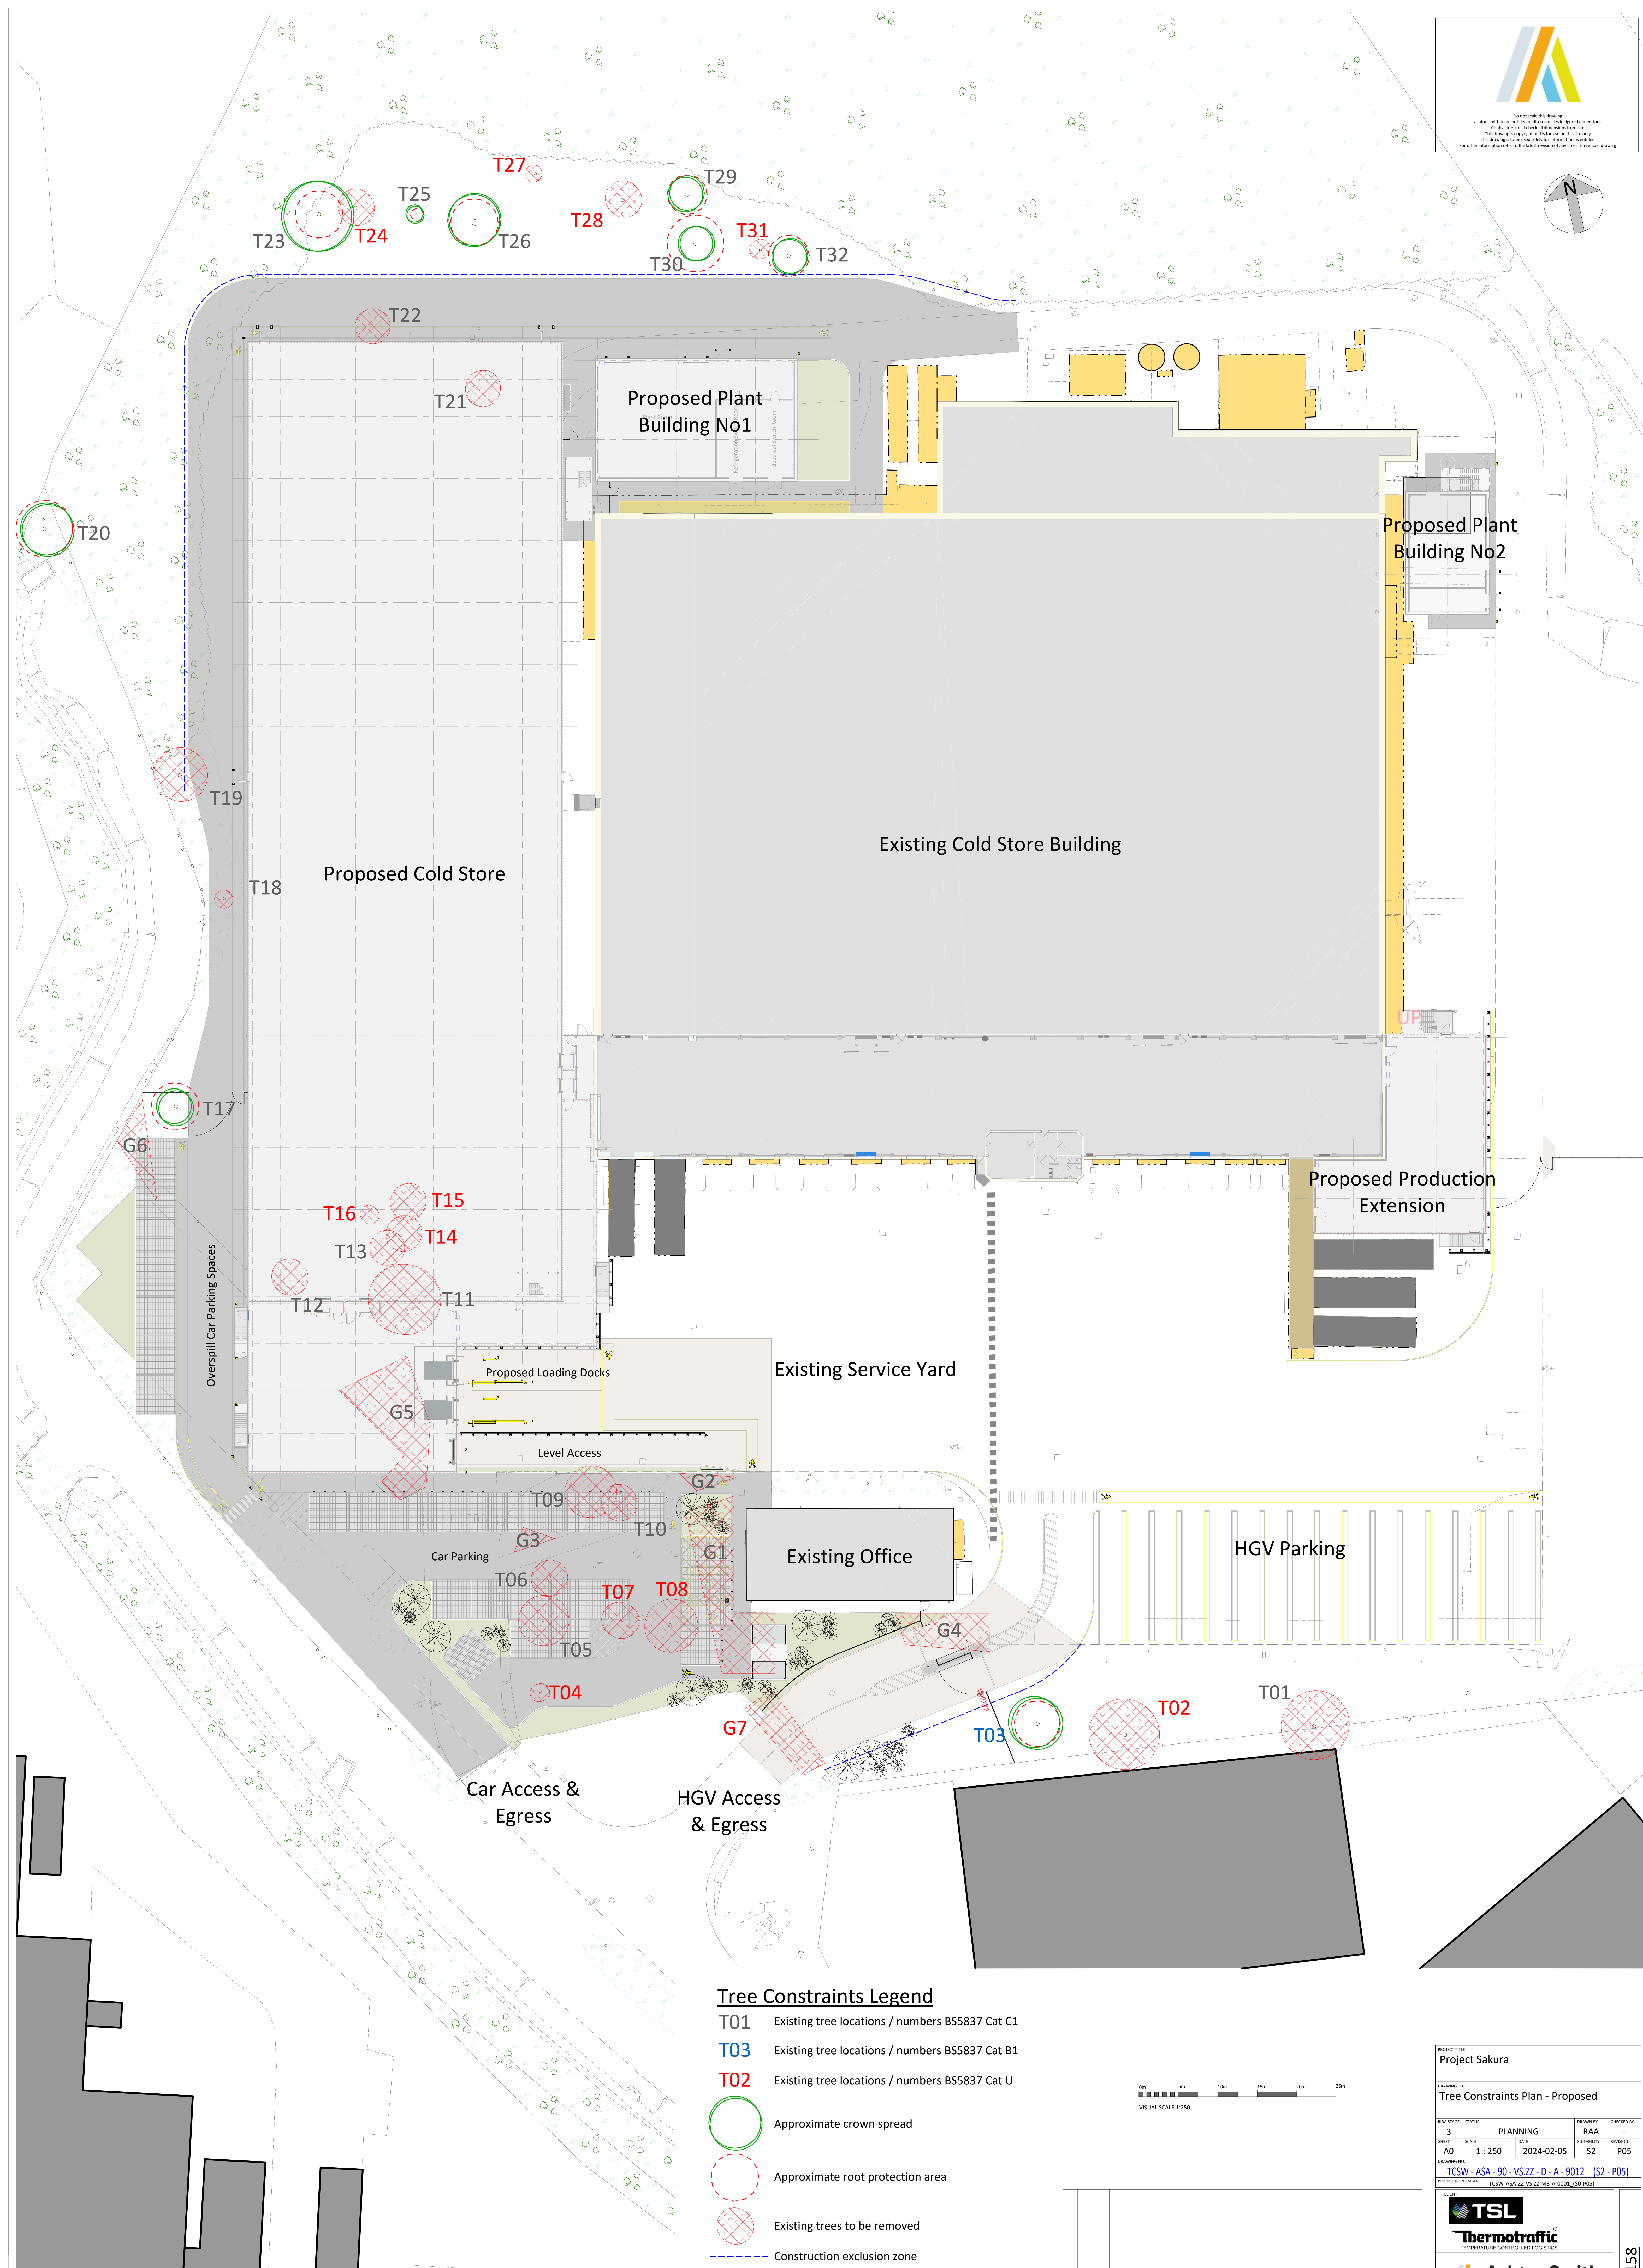


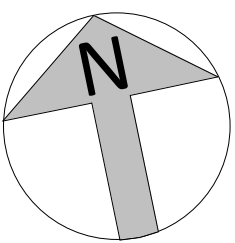

Tree Constraints Legend


- T01

Existing tree locations / numbers BS5837 Cat C1
- T03

Existing tree locations / numbers BS5837 Cat B1
- T02

Existing tree locations / numbers BS5837 Cat U
- Approximate crown spread
- Approximate root protection area
- Existing trees to be removed
- Construction exclusion zone

Based on information provided by Martin Boardman & Associates. Drawing to be read in conjunction with DB&A Schedule.

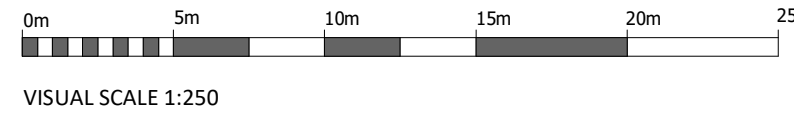

REV	DATE	DESCRIPTION	BY	CHECK BY
P05	2024-02-05	Issued for Full Planning	RAA	
P04	2024-02-05	Issued for Planning	RAA	
P03	2024-02-05	Updated Rev with comments from meeting dated 2024-02-04	RAA	
P02	2024-02-09	Tree Constraints Legend updated	RAA	
P01	2024-02-09	Initial Drawing Issue	RAA	

PROJECT TITLE			
Project Sakura			
DRAWING TITLE			
Tree Constraints Plan - Proposed			
AREA STAGE	STATUS	PLANNING	DRAWN BY
3			RAA
SHEET	SCALE	DATE	SECURITY
A0	1:250	2024-02-05	S2
DRAWING NO		P05	
DRAWING NO			
TCSW - ASA - 90 - VS-ZZ - D - A - 9012 (S2 - P05)			
BIM NUMBER			
TCSW-ASA-ZZ-VS-ZZ-M3-A-0001 (S0-P05)			
CLIENT			
 Thermotrafic TEMPERATURE CONTROLLED LOGISTICS			
 Beyond Design			
Ashton Smith, Solihull House, 31 Victoria Avenue, Birmingham, North Yorkshire, HG2 9LE Tel: 01423 62882 Fax: 01423 66554 www.ashton-smith.co.uk			
JOB NO.			21158