




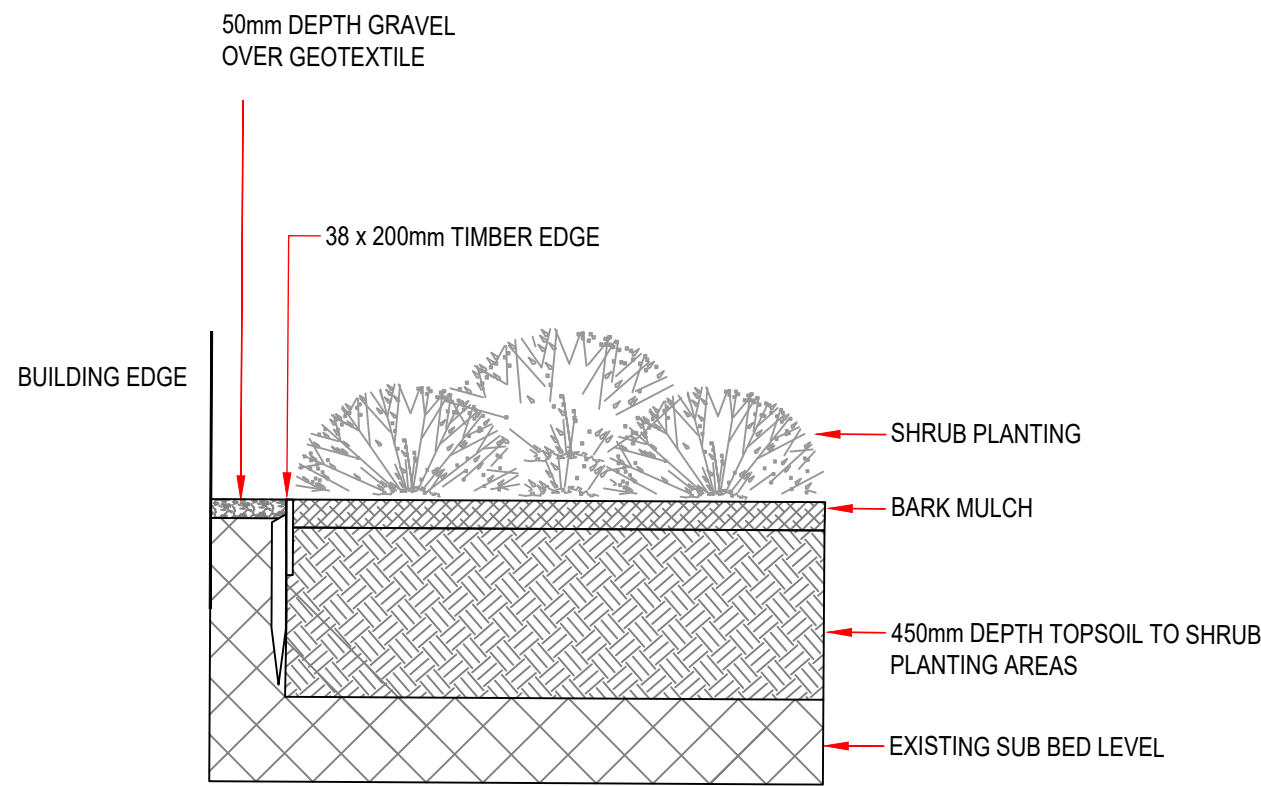


1
1:20 GRAVEL EDGE TO PLANTING BED / BUILDING INTERFACE

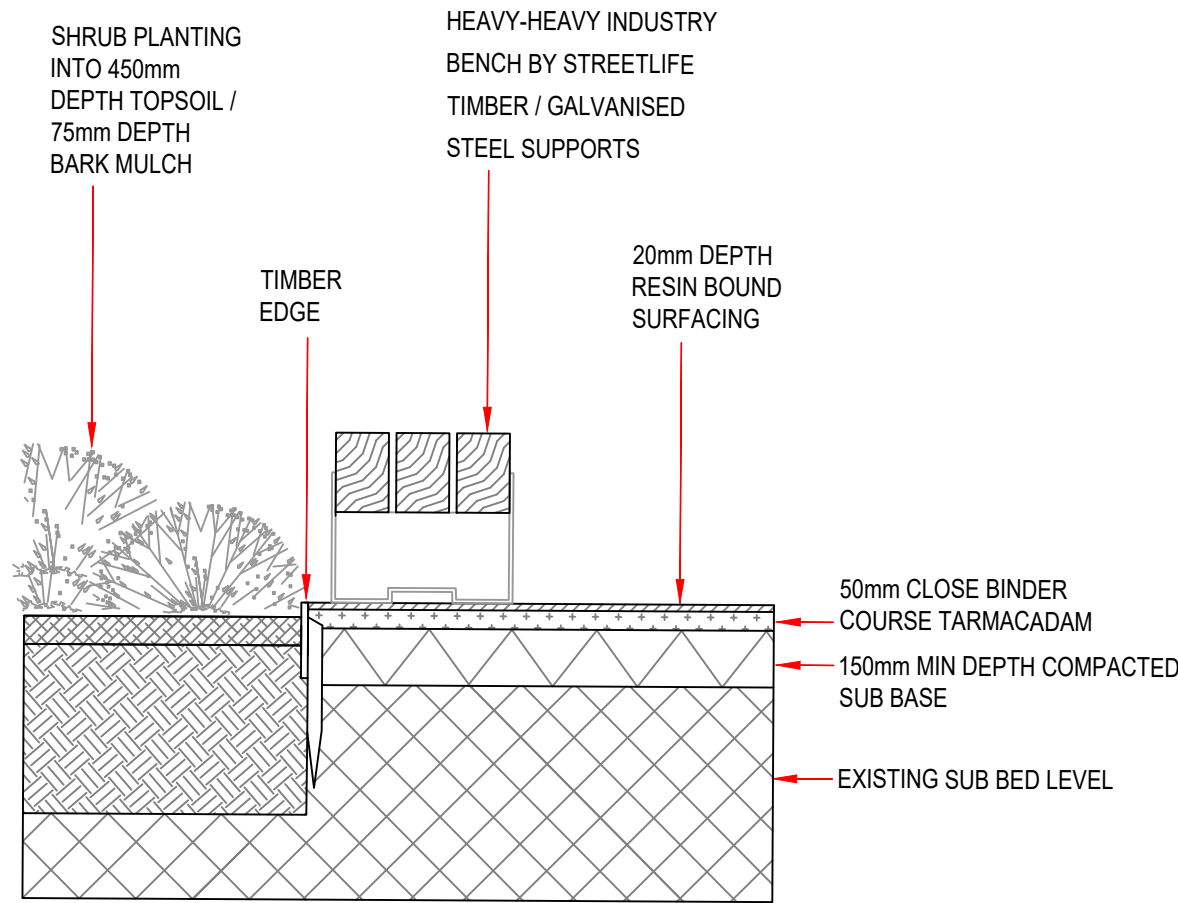


2
1:20 TIMBER BENCH ADJACENT TO PLANTING AREA / STAGE

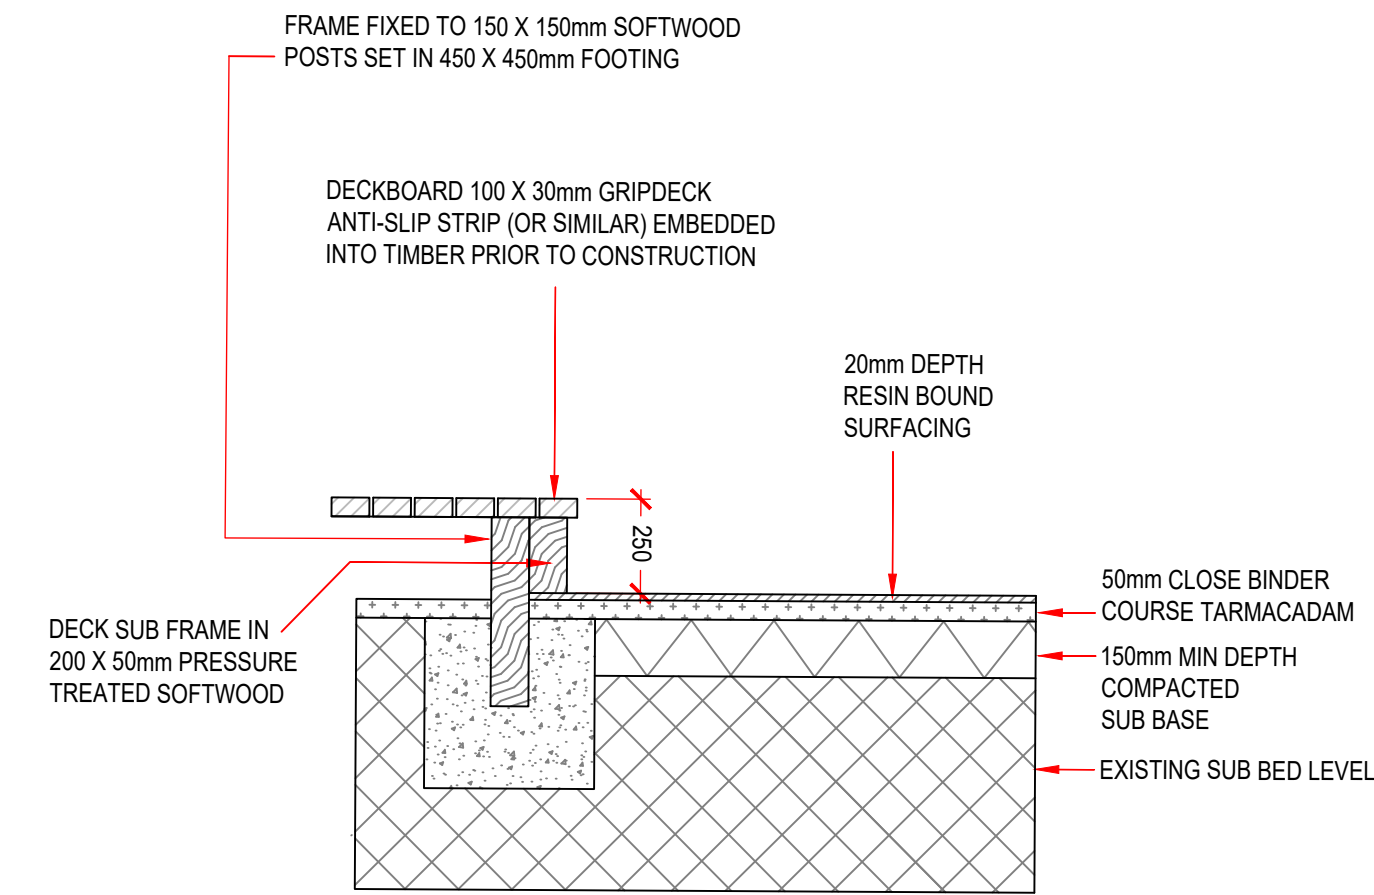


3
1:20 STAGE - TIMBER DECKED STRUCTURE

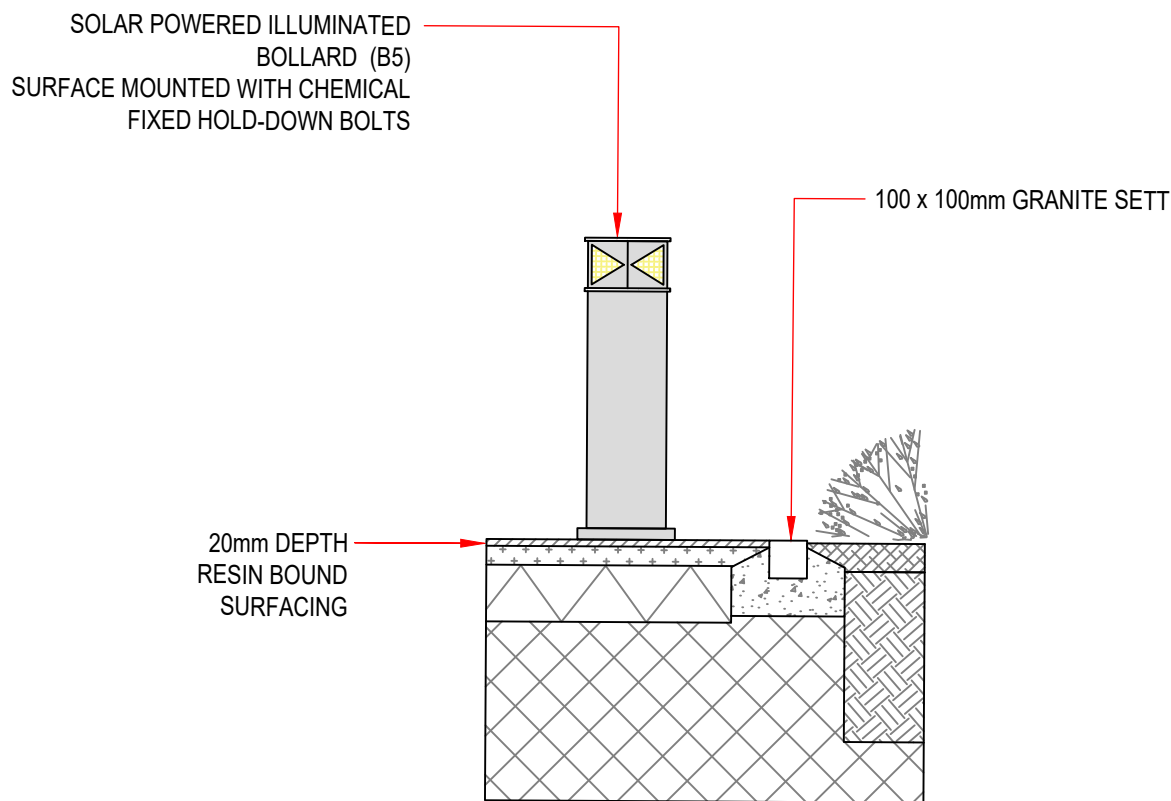


4
1:20 BOLLARD SET IN HARD LANDSCAPE

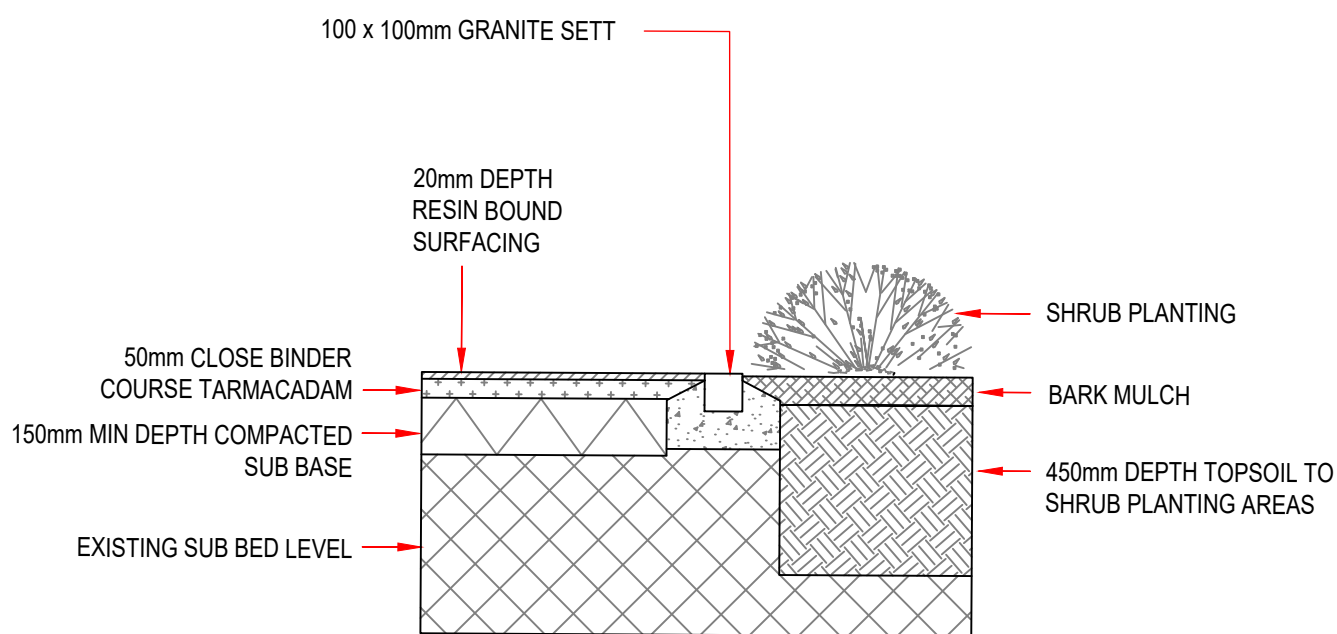


5
1:20 GRANITE SETT EDGING TO PLANTING AREA

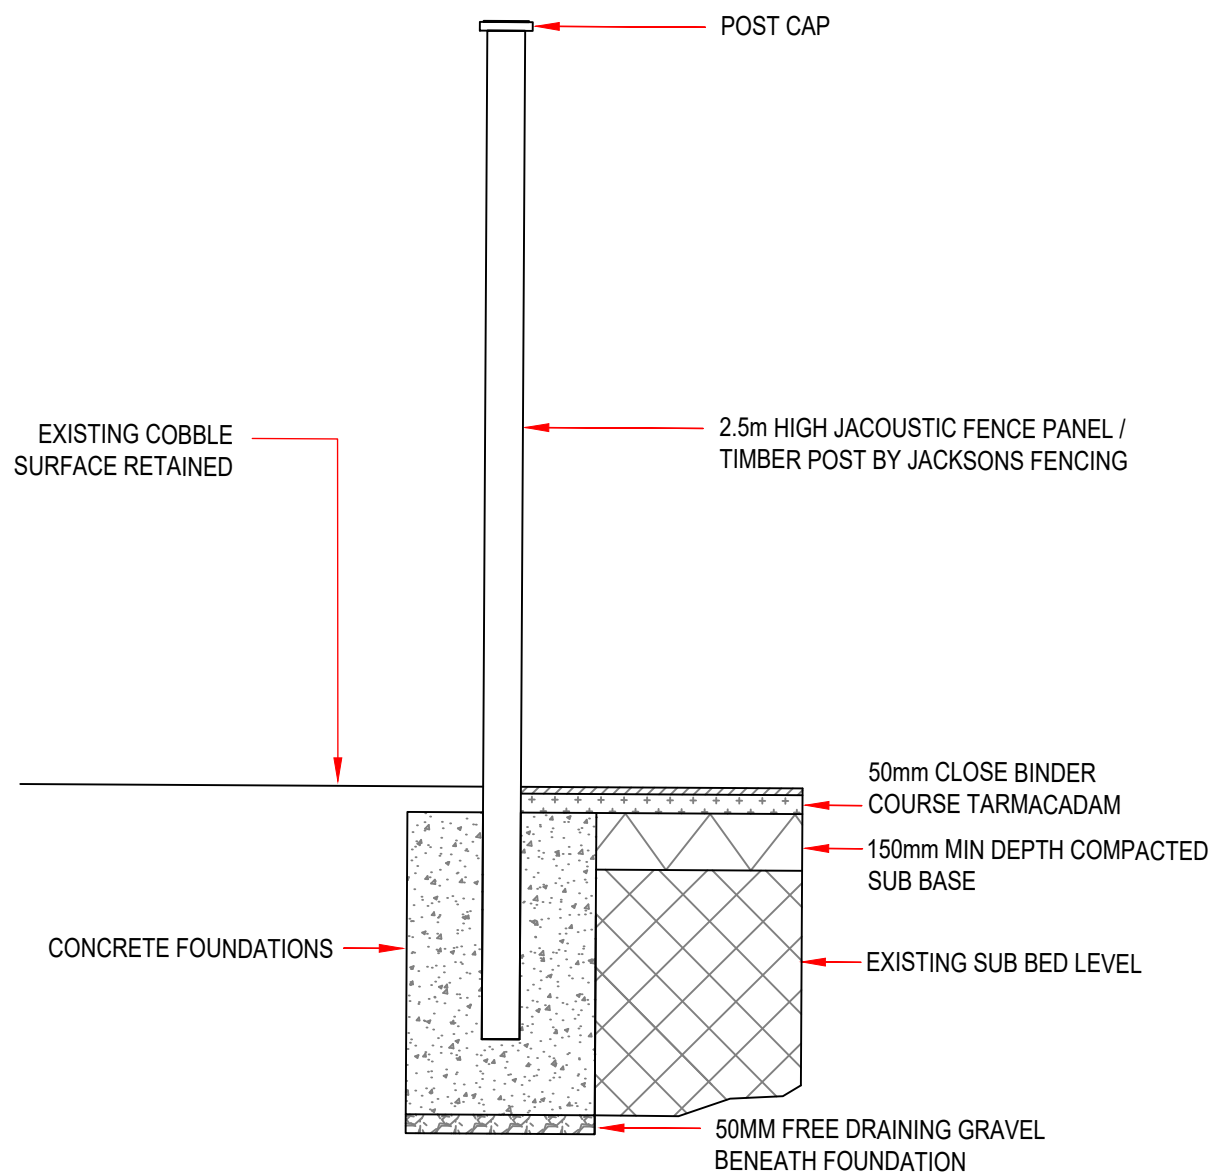


6
1:20 CLOSE BOARD TIMBER SECURITY FENCE

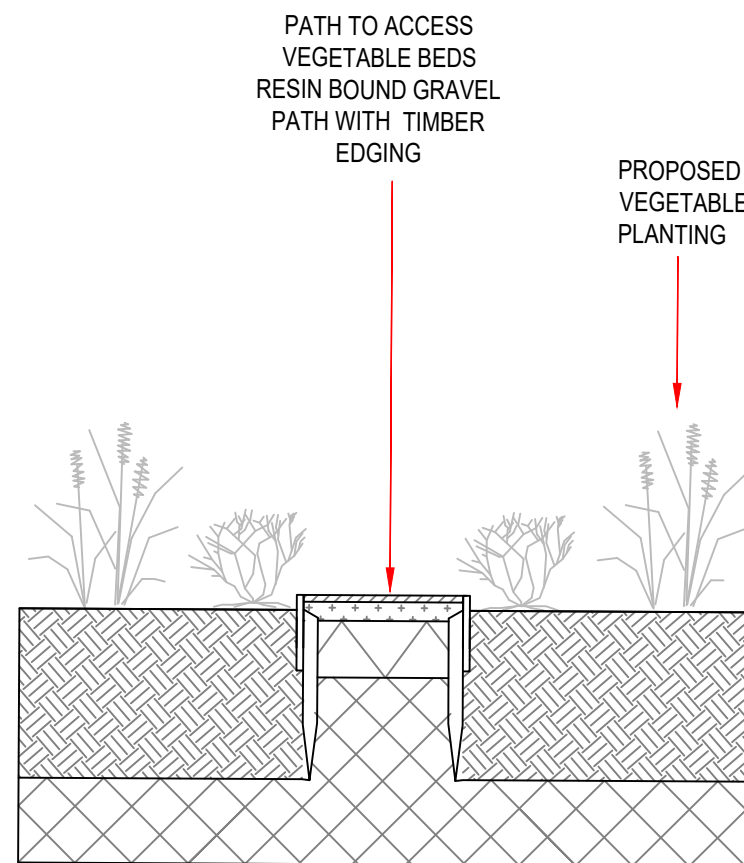


7
1:20 ANDERSON SHELTER - ACCESS PATH TO VEGETABLE BEDS

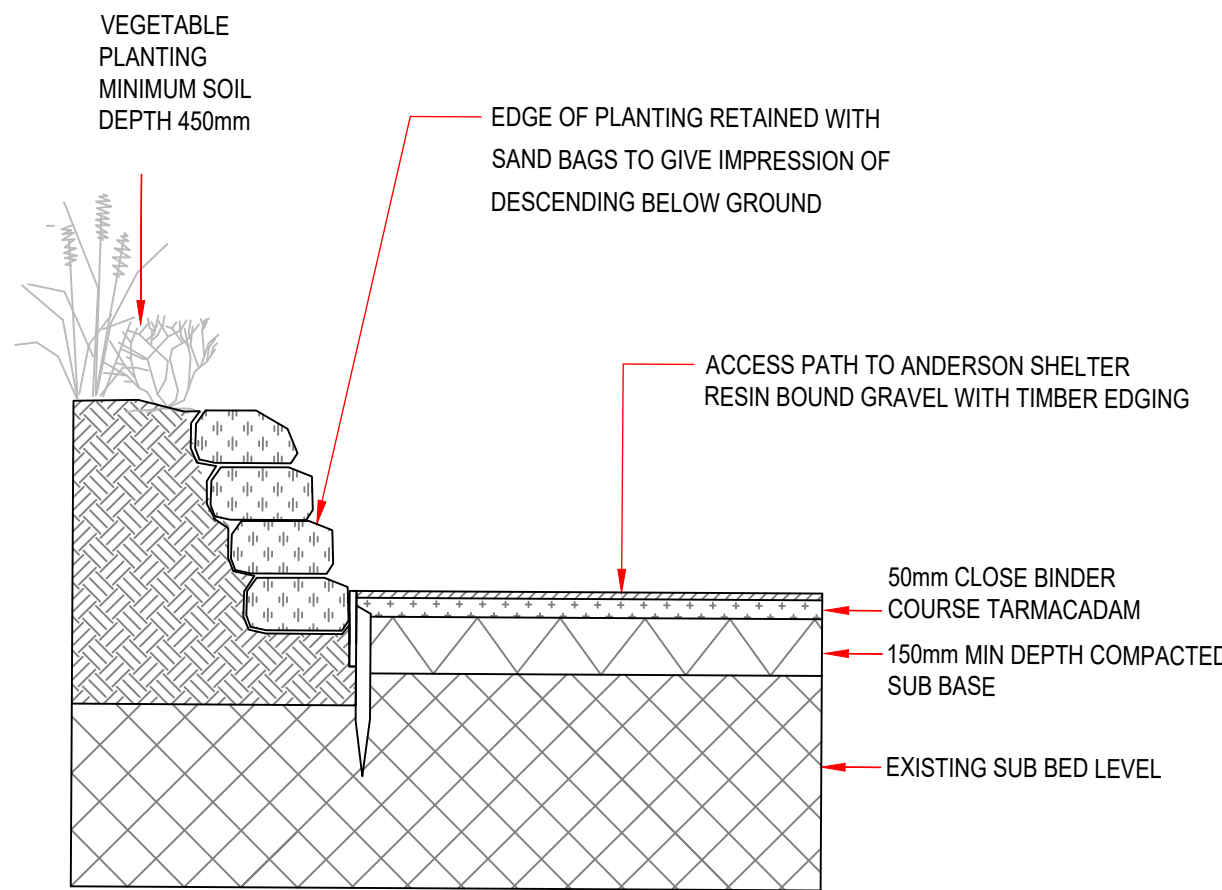

8
1:20 ACCESS PATH INTO ANDERSON SHELTER

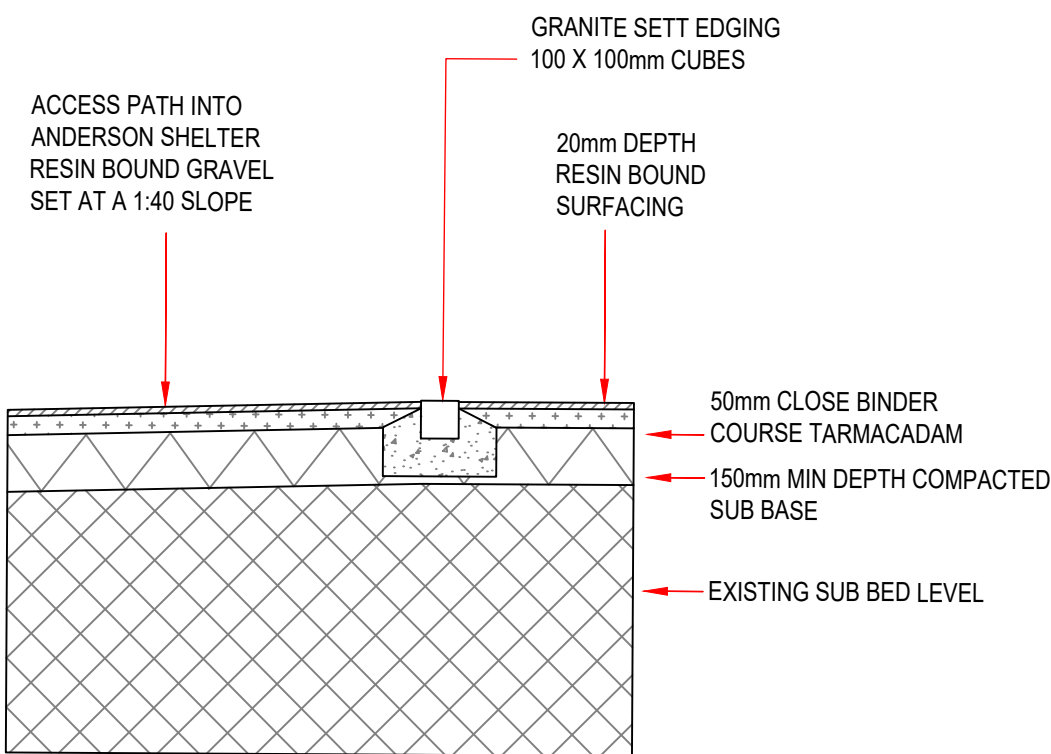

9
1:20 ACCESS PATH INTO ANDERSON SHELTER

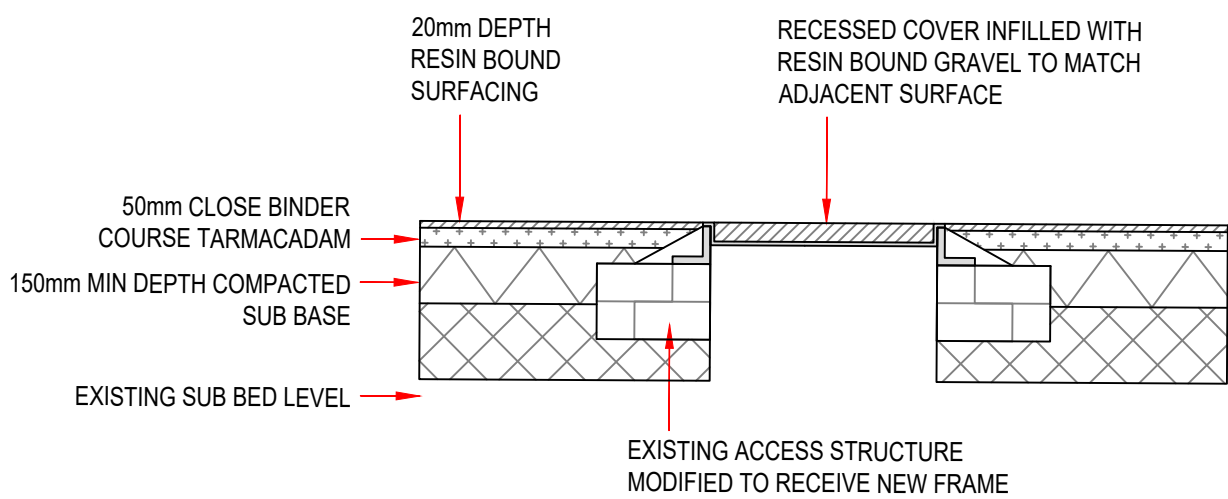

10
1:20 RECESSED SERVICES COVER

11
1:20 RECLAIMED BELFAST SINK

FOR COMMENT

Rev	Drawn	Checked	Date	Description

RYDER
LANDSCAPE CONSULTANTS

1 Byron Close, Hawarden Chester CH5 3TE
TEL: 01244 538548 EMAIL: info@ryderlandscape.co.uk
www.ryderlandscape.co.uk Company Registration no: 6065464

Client

Wrexham County Borough Council

Project

Wrexham Museum

Drawing Title

Landscape Design
Construction Details
Sheet 1 of 3

Drawn By: HC Date: 230922

Checked By: SR Date: 230929

Drawing Scale: 1:20 Sheet Size: A1

Drawing No. 000-RYD-XX-XX-DR-L- 104 Revision -