



EXISTING GROUND FLOOR PLAN

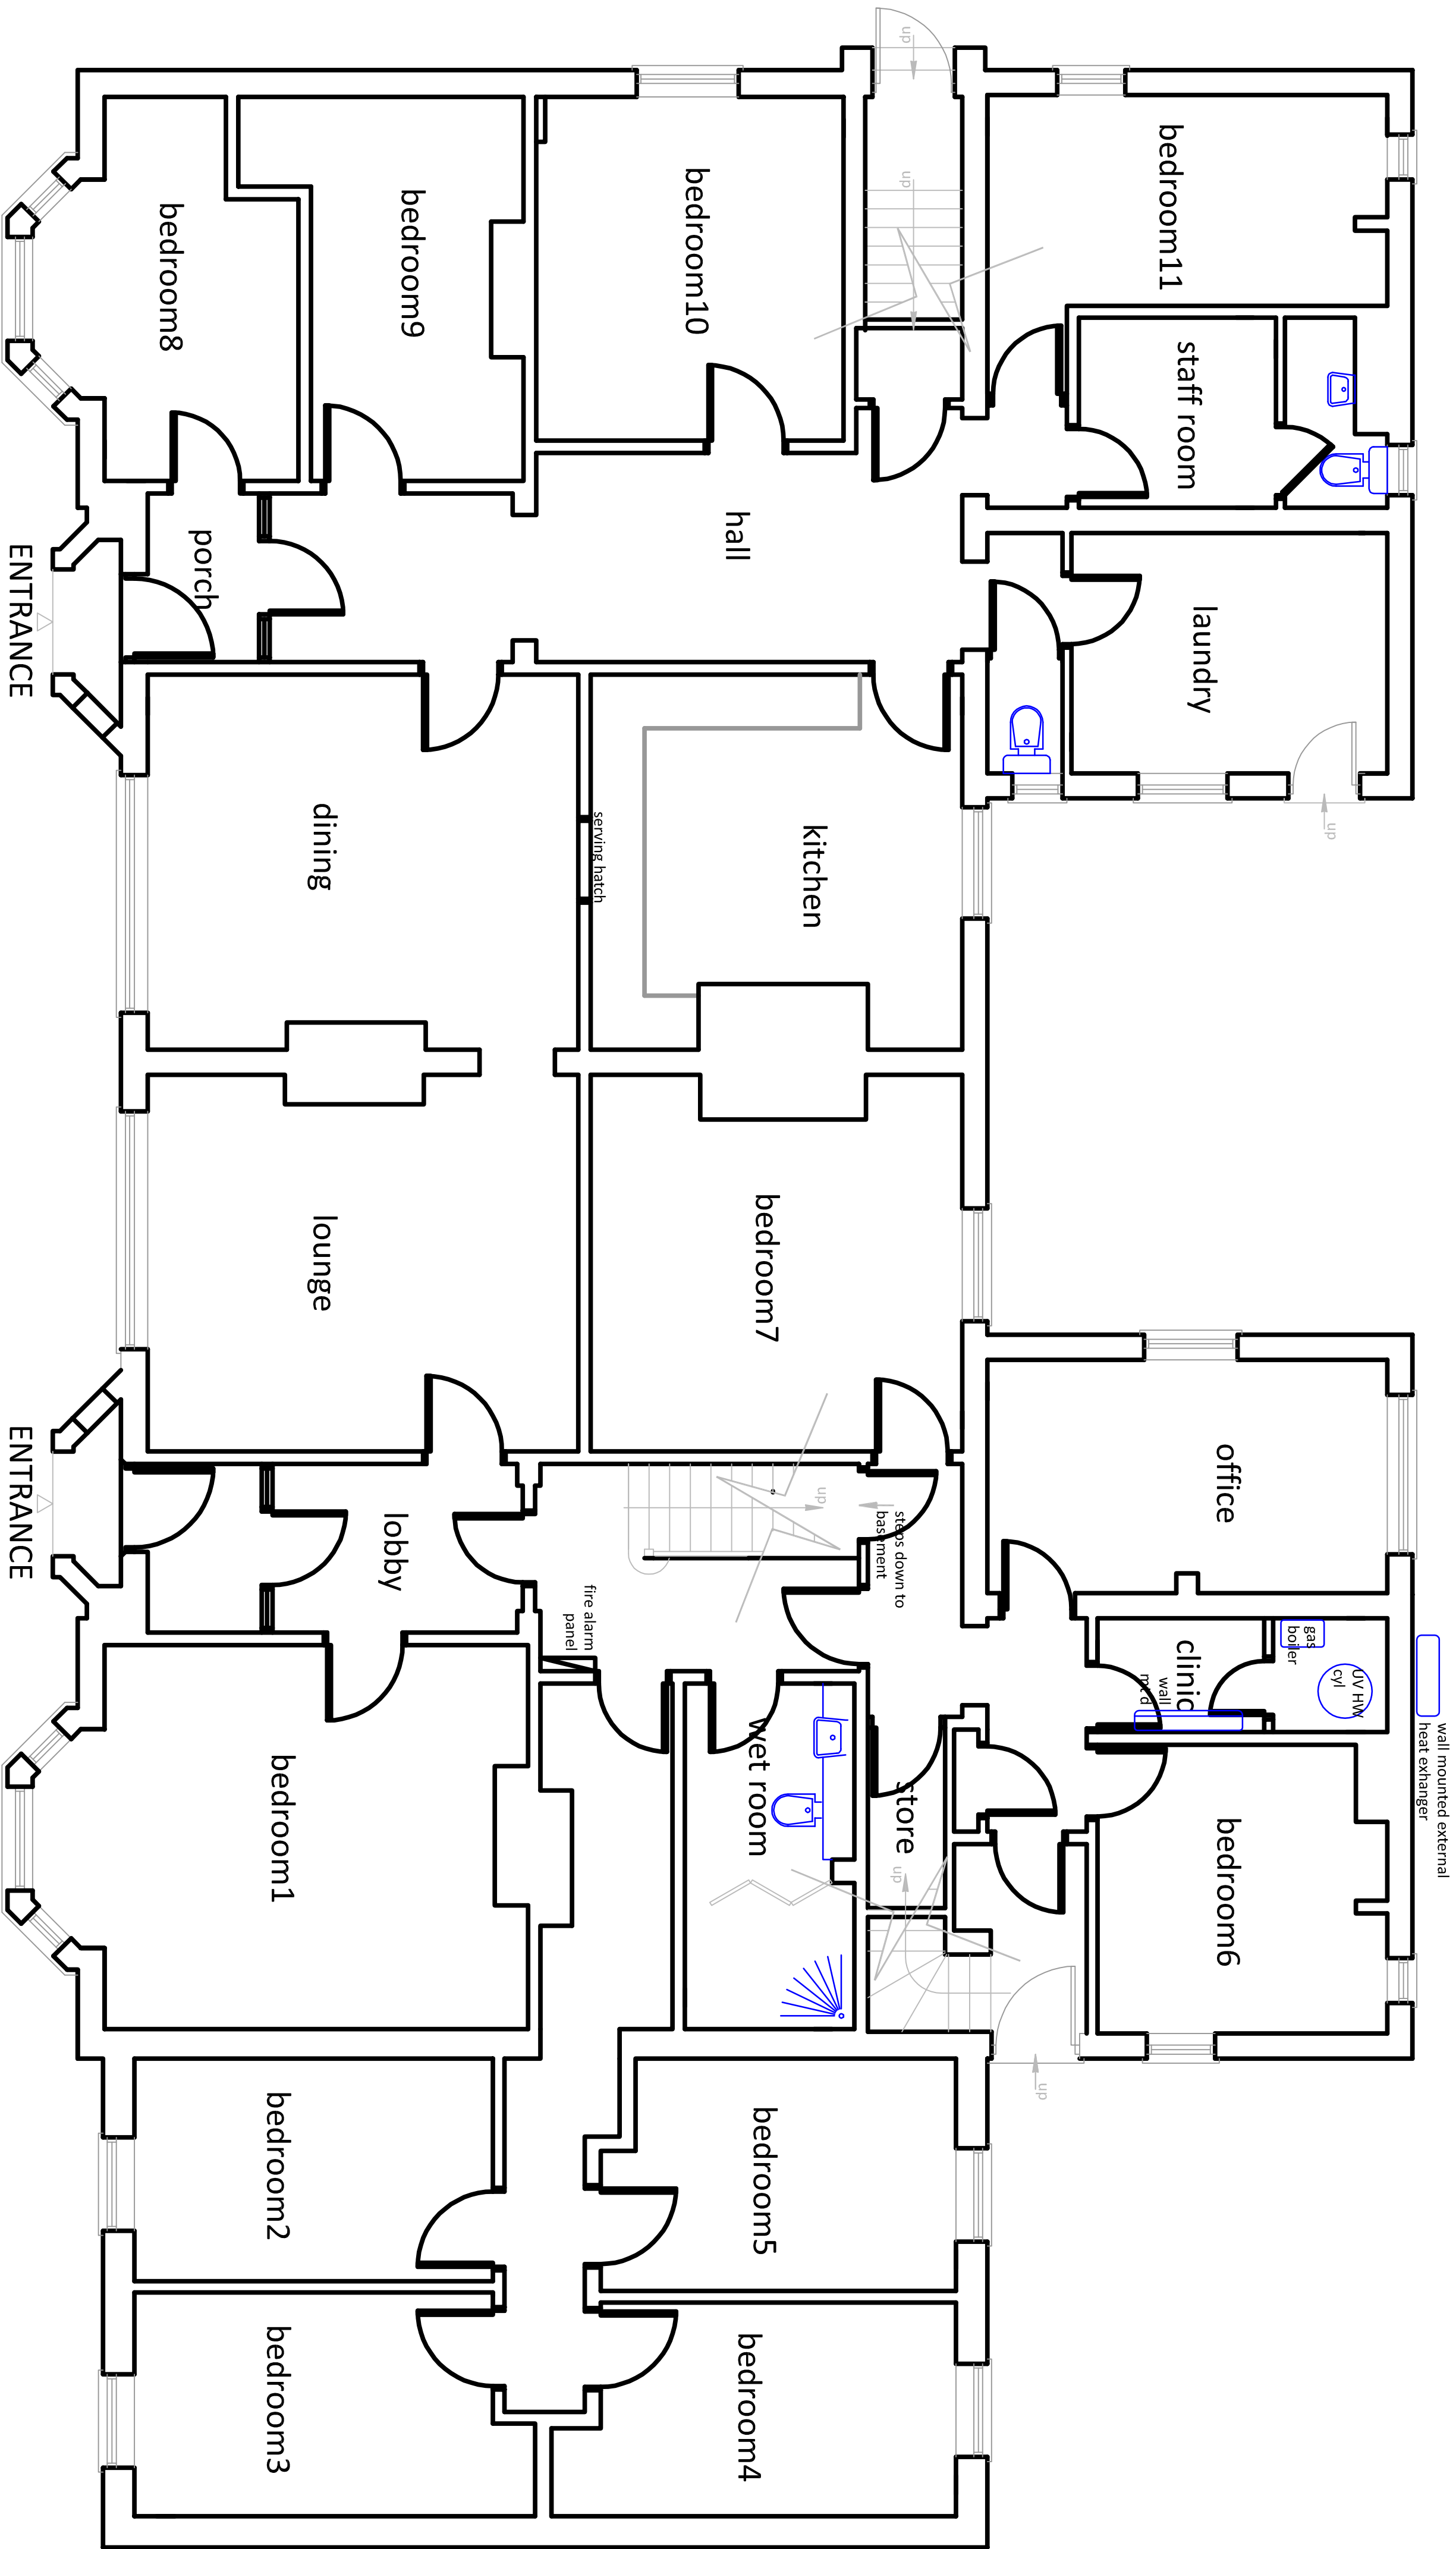

BA Property Consultants Ltd.
First Floor
132 Market Street
Hyde, Cheshire
SK14 1EX
tel: 0161 551 9777 fax: 0161 551 9986
web: www.bapropertyconsultants.co.uk

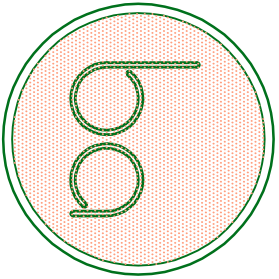

site

1 & 3 FAIRY ROAD WREXHAM LL13 7PR
FOR PRIORY GROUP

project

EXISTING GROUND FLOOR PLAN

date FEB24

rev.

scale 1to50 on A1
1to100 on A3

drawing ref. 23.183.01