
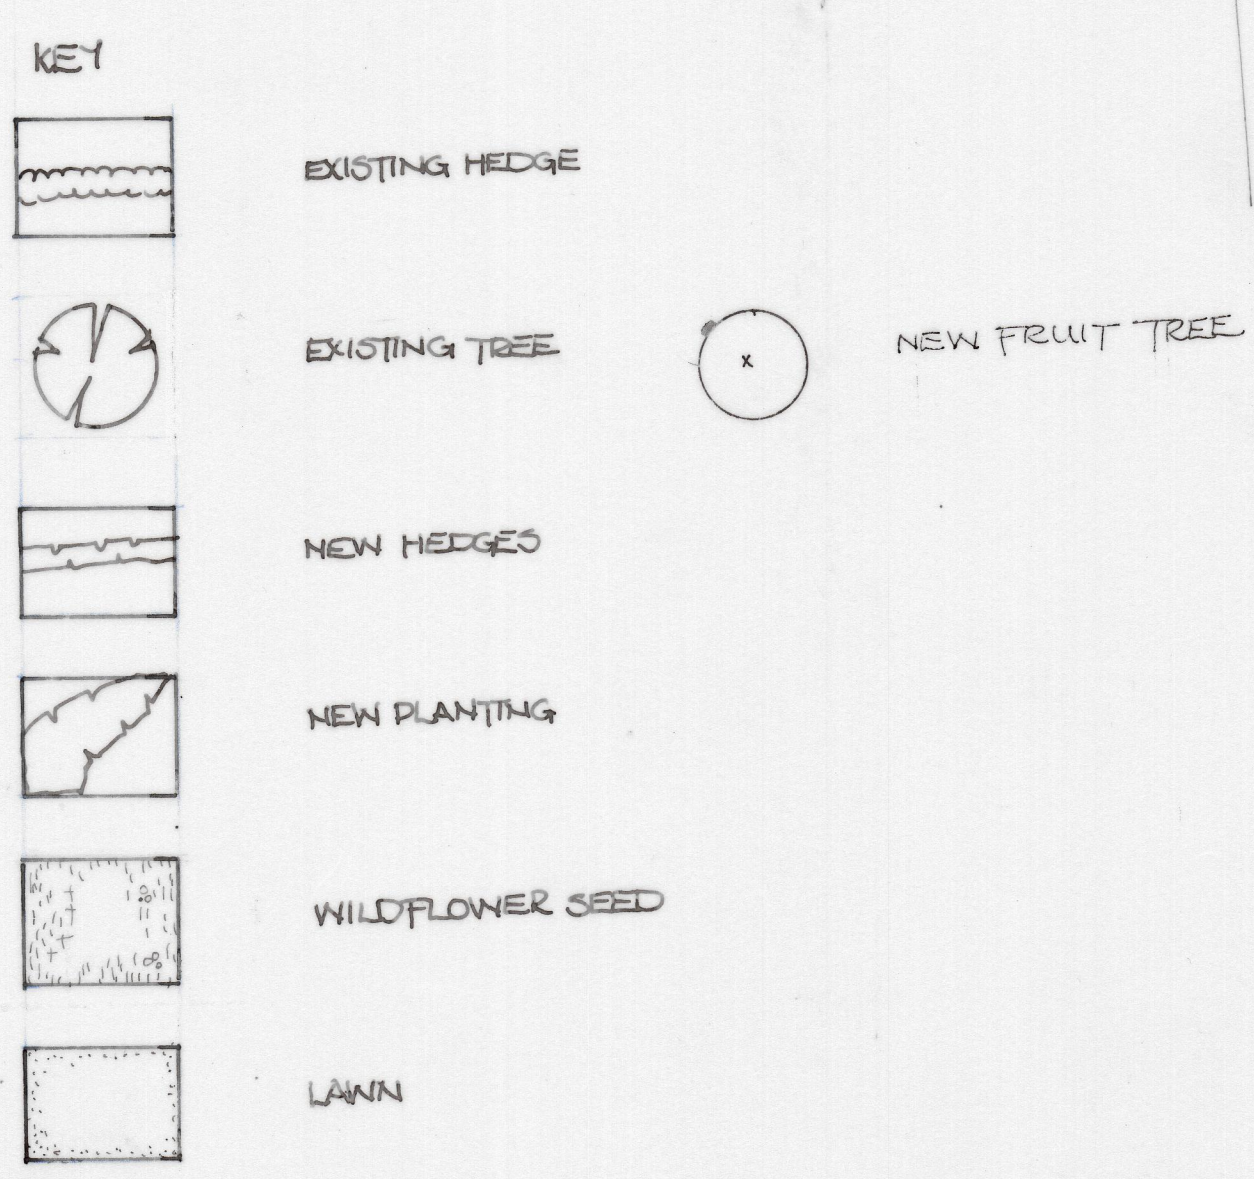


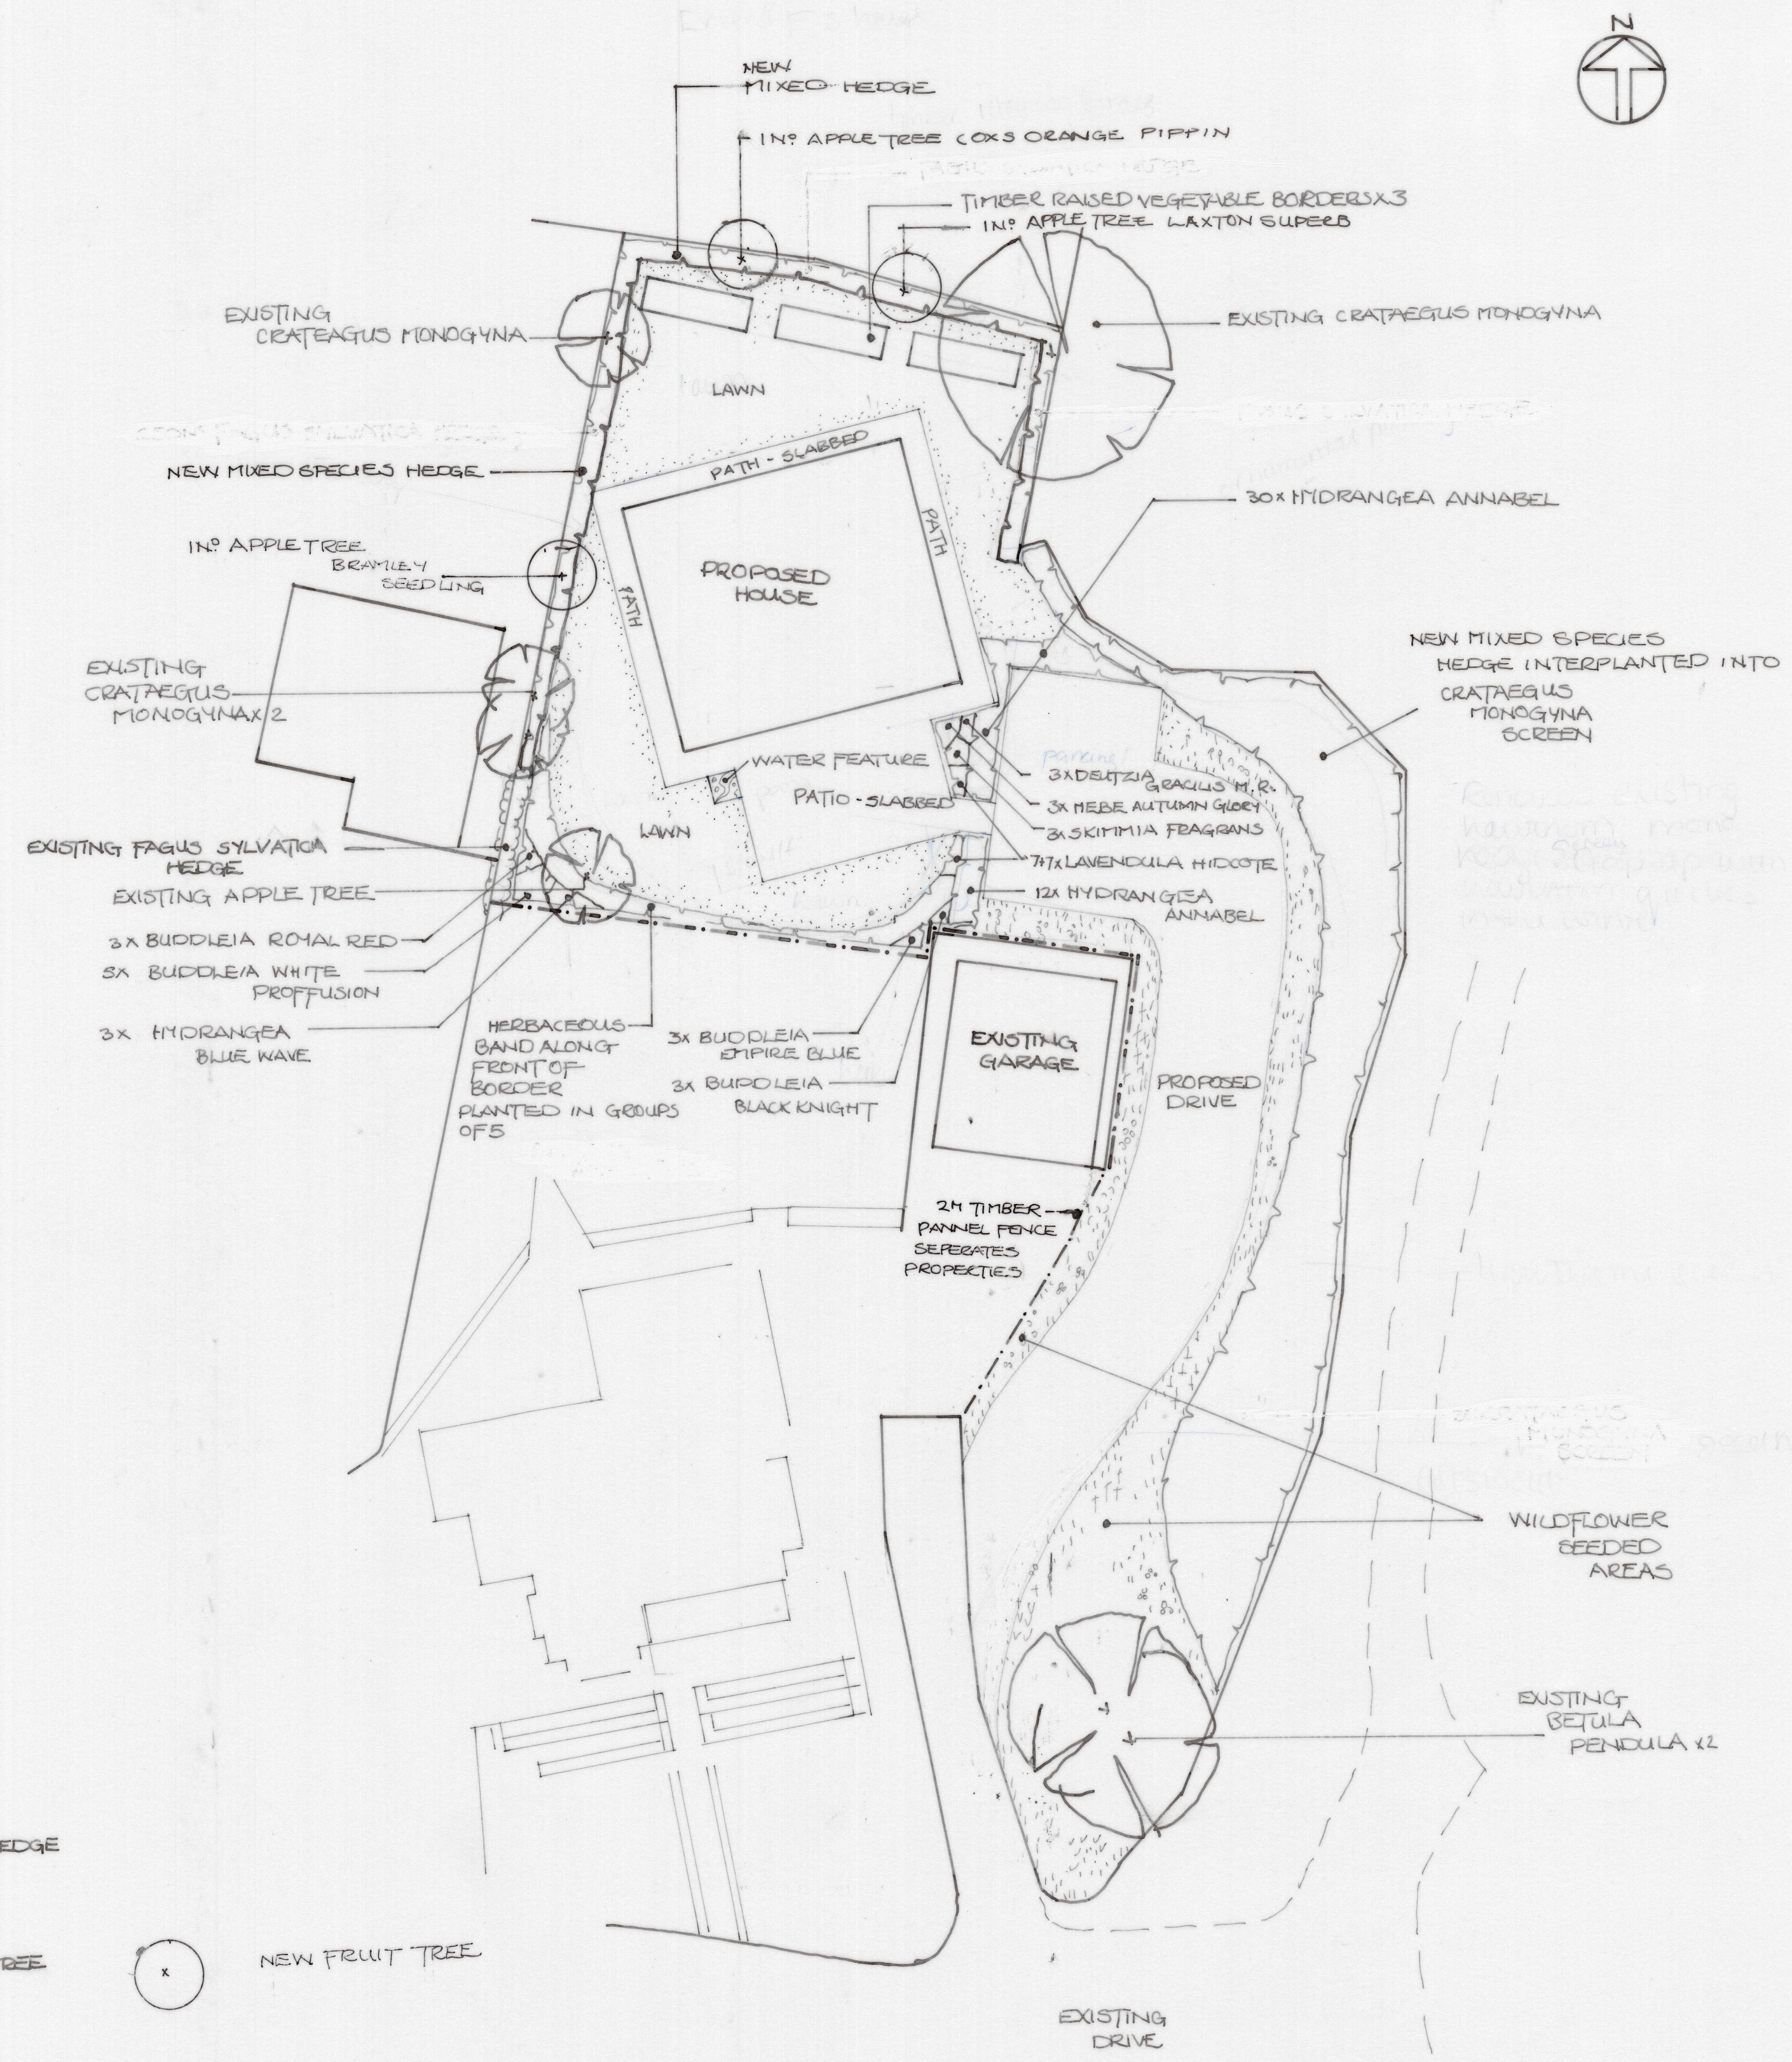

SCHEDULE - ALL PLANTING TO BE COMPLETED IN FIRST APPROPRIATE SEASON WITHIN THE FIRST YEAR AFTER COMPLETION OF CONSTRUCTION

TREES		
1M ² APPLE	BRAMLEY'S SEEDLING	HALF STANDARD
1M ² APPLE	COXS ORANGE PIPPIN	HALF STANDARD
1M ² APPLE	LAXTON SUPERB	HALF STANDARD

WILDFLOWER SEED - 16 COTSWOLDS WILDFLOWERS MIX SOW MARCH-EARLY MAY, AUGUST, EARLY OCTOBER
500g FOLLOW MANUFACTURERS GUIDES FOR SOWING

SHRUBS - COMPLY WITH BS 3936 PLANTING TO COMPLY WITH BS 4428

3	BUDOLEIA BLACK KNIGHT	3L	3/1M ²
3	BUDOLEIA EMPIRE BLUE	3L	3/1M ²
3	BUDOLEIA ROYAL RED	3L	3/1M ²
3	BUDOLEIA WHITE PROFFUSION	3L	3/1M ²
3	DEUTZIA GRACILIS	3L	3/1M ²
3	HEBE AUTUMN GLODY	2L	3/1M ²
14	LAVENDULA HIDEOUT	2L	7/1M ²
42	HYDRANGEA ANNABEL	3L	3/1M ²
3	HYDRANGEA BLUE WAVE	3L	3/1M ²
3	SKIMMIA FRAGRANS	3L	3/1M ²

HERBACEOUS

5	ACHILLEA CERISE	2L	5/1M ²
5	ACHILLEA PTA. PEARL	↓	↓
5	AGAPANTHUS HEADBOURN HYBRID		
5	ALCEA HALO MIX		
5	ALCHEMILLA MOLLISS		
5	ANEMONE HONOURINE OUBERT		
5	ANEMONE SEPTEMBER CHARM		
5	ASTER MONCH		
5	ASTER HARRINGTONS PINK		
5	ASTRANTIA VENICE		
5	DELPHINIUM PACIFIC GANT MIX		
5	ECHINACEA RUBRA		
5	EYSIMUM BOWLES MAUVE		
5	GERANIUM JOHNSON BLUE		
5	GERANIUM WARGRAVES PINK		
5	GYSOPHYLLA PANIC. WHITE		
5	IRIS GERMANICA STYMA LOUISE		
5	LEUCANTHEMUM BECKY		
5	LUPIN RUSSELL HYBRIDS		
5	NEPETA PARSENNII		
5	PERISCARIA BISTORTA		
5	PHLOX BRIGHT EYES		
5	PHLOX PANICULATA BLUE		
5	SALVIA NEM. AMETHYST		
5	SIDALCEA ROSALI		
5	THALICTRUM AQUILEGIFOLIUM		
5	VERBENA BONARIENSIS		
5	VERONICA PURPLEICIOUS		
5	VERONICA LONGIFOLIA CHARLOTTE		

REV JULY 2023
ADD 3 FRUIT TREES
INCREASE HEDGE PLANTING SPECIES

HEDGE
RANDOM MIX OF BAREROOTED WHIPS AROUND
THREE SIDES OF PERIMETER. PLANTED IN THE
FOURTH PERIOD NOVEMBER-MARCH
6 PLANTS PER METRE IN A DOUBLE STAGGERED ROW
AT 30 CM CENTRES. WATER IN DRY PERIODS IN
FIRST YEAR. REPLACE LOSSES IN FIRST YEAR.
CARRY OUT WEED CONTROL FOR TWO SEASONS
TO BE MAINTAINED MINIMUM HEIGHT OF 2M

51	ACER CAMPESTRE	40-60	6m
51	CORYLUS AVELLANA	40-60	6m
273	CRATAEGUS MONOGYNA	40-60	6m
7	ILEX AQUIFOLIA	40-60	6m
7	PRUNUS PADUS	40-60	6m
274	PRUNUS SPINOSA	40-60	6m
7	RIBES UVA-URISPA	40-60	6m
7	ROSA ARVENSIS	40-60	6m
7	ROSA CANINA	40-60	6m

PROTECT WITH CANE & SPIRAL GUARD

REBECCA DAKIN LTD
LANDSCAPE DESIGN
DUCKINGTON GRANGE, MALPAS, CHESHIRE, SY14 8LQ
TEL: 01829 782486 NOS: 07740 422416

JOB:
ROSEBANK
173 KINGSMILL ROAD
WREXHAM

DRAWING:
PLANTING PLAN

DATE: JULY 2022	SCALE: 1:200 ON A1	DWG NO: 188/2	REV:
-----------------------	--------------------------	------------------	------