


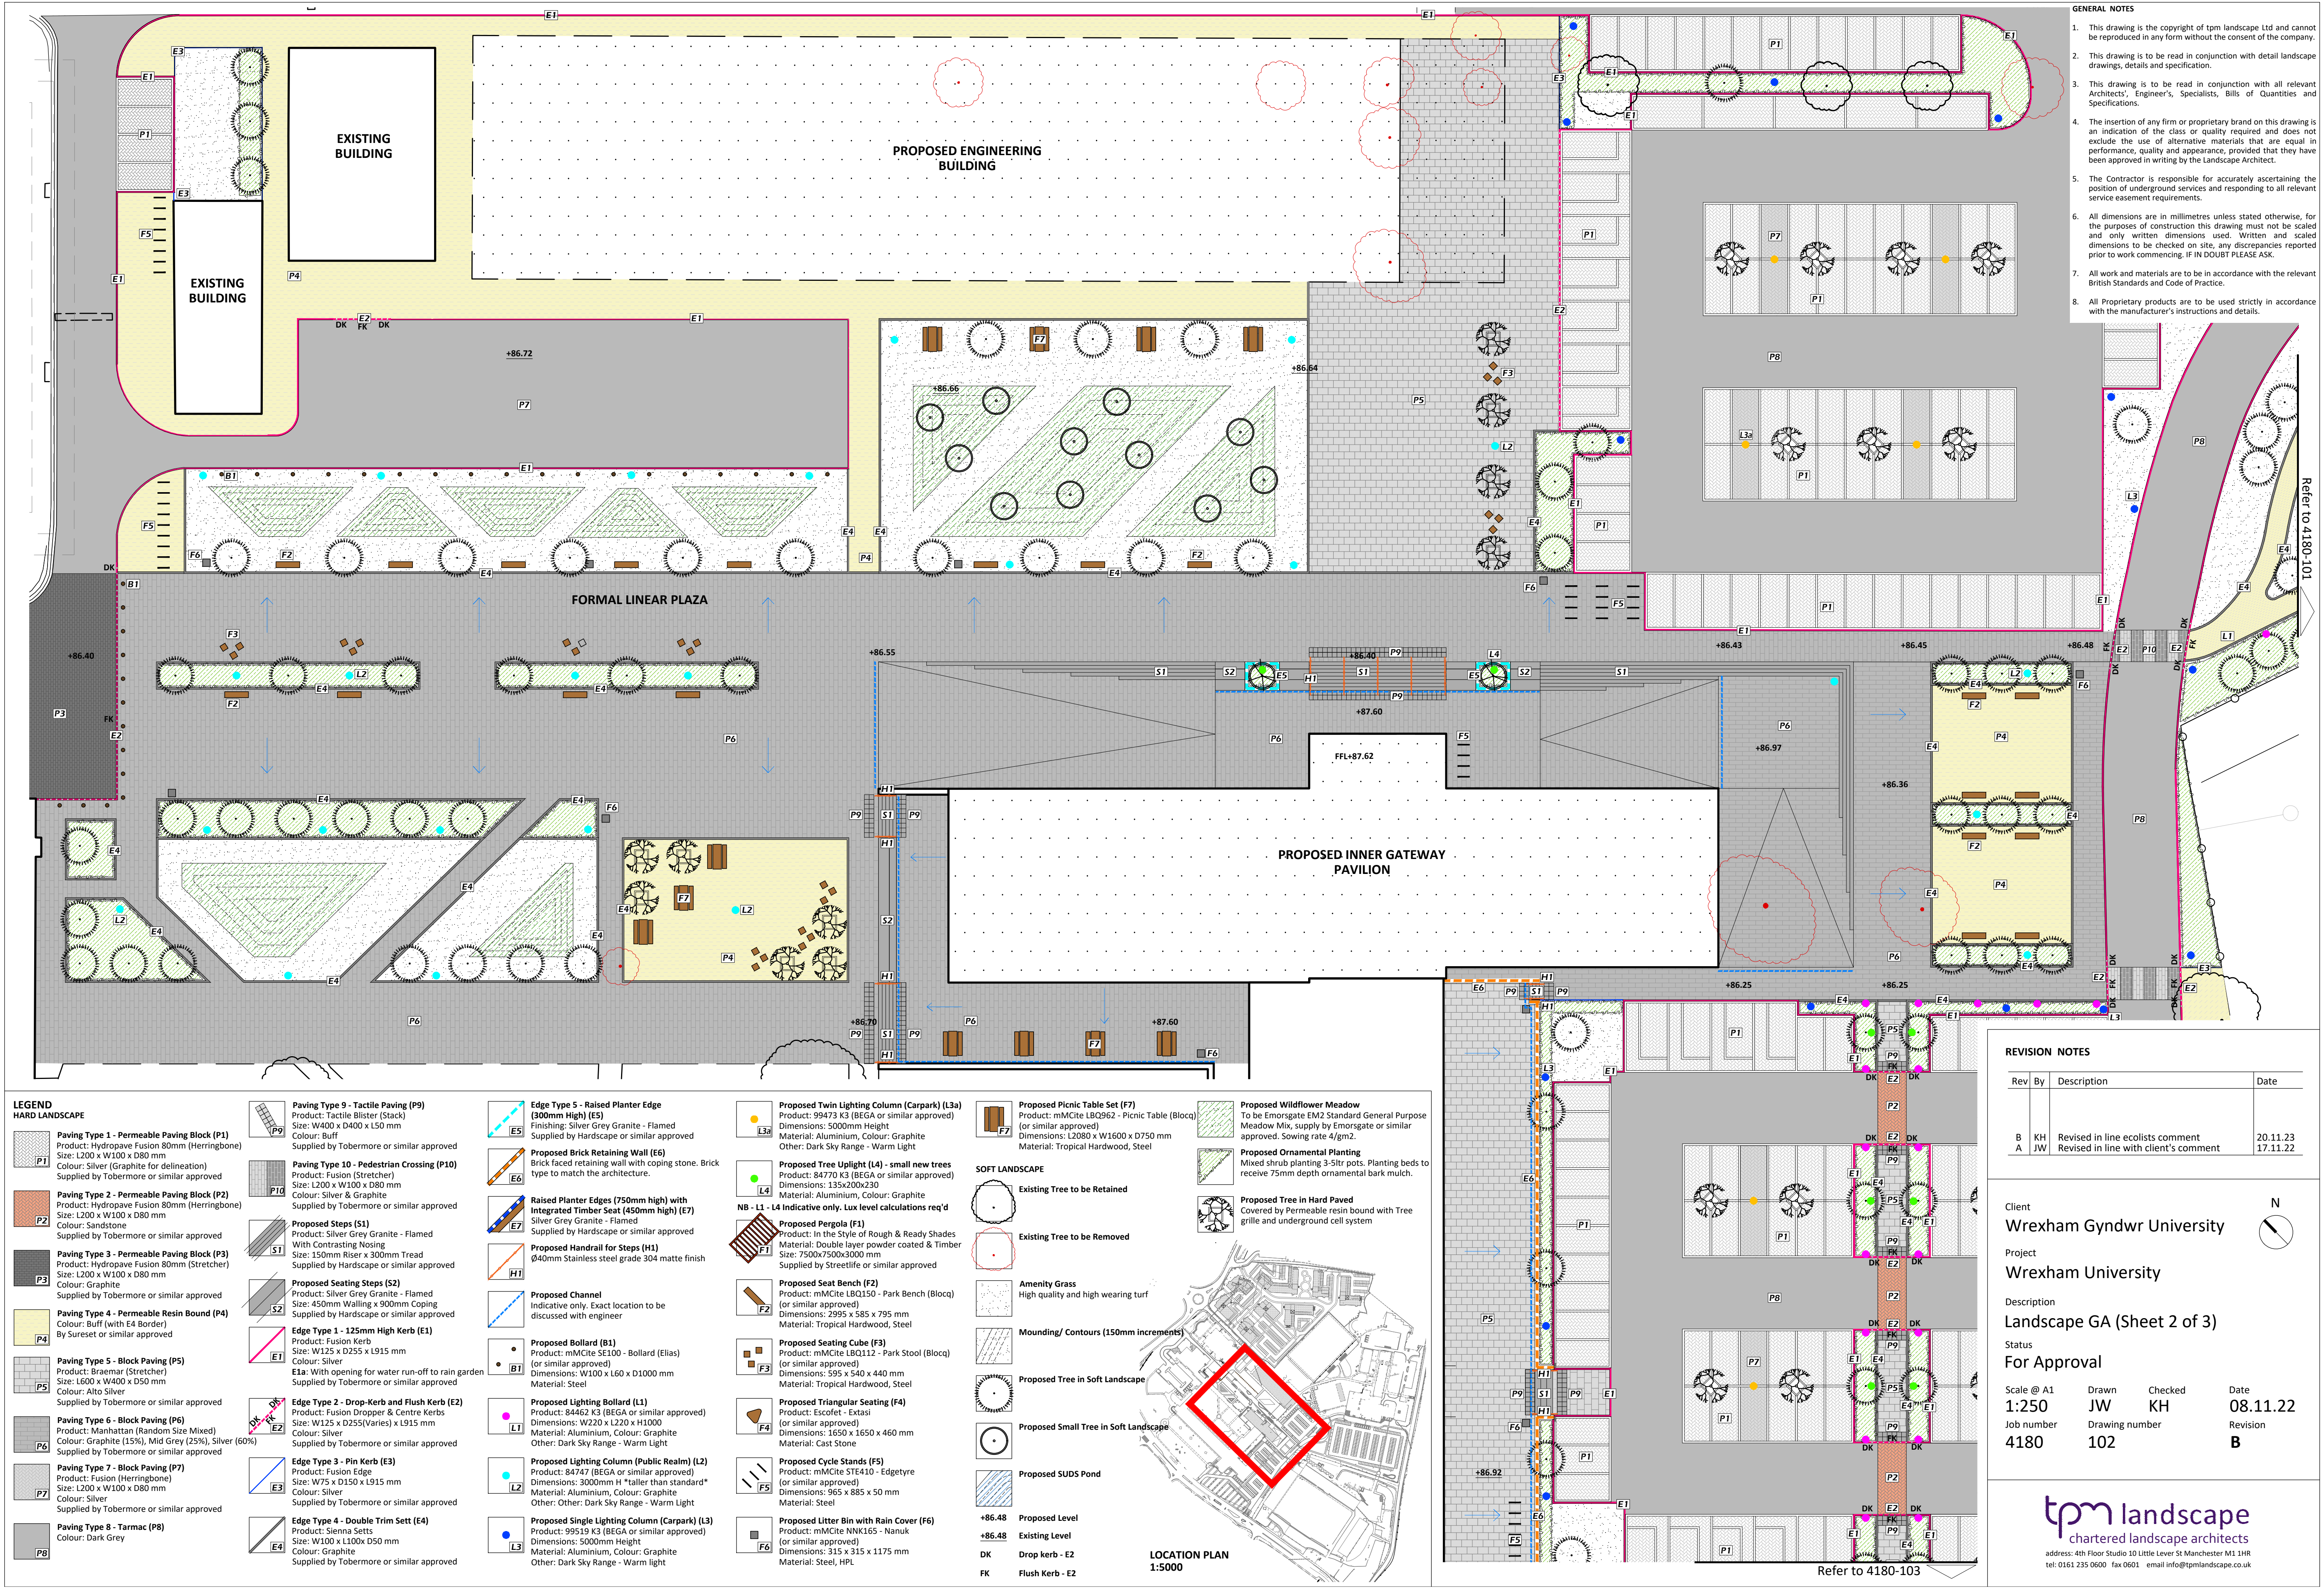


- GENERAL NOTES**
- This drawing is the copyright of tpm landscape Ltd and cannot be reproduced in any form without the consent of the company.
 - This drawing is to be read in conjunction with detail landscape drawings, details and specification.
 - This drawing is to be read in conjunction with all relevant Architects', Engineer's, Specialists, Bills of Quantities and Specifications.
 - The insertion of any firm or proprietary brand on this drawing is an indication of the class or quality required and does not exclude the use of alternative materials that are equal in performance, quality and appearance, provided that they have been approved in writing by the Landscape Architect.
 - The Contractor is responsible for accurately ascertaining the position of underground services and responding to all relevant service easement requirements.
 - All dimensions are in millimetres unless stated otherwise, for the purposes of construction this drawing must not be scaled and only written dimensions used. Written and scaled dimensions to be checked on site, any discrepancies reported prior to work commencing. IF IN DOUBT PLEASE ASK.
 - All work and materials are to be in accordance with the relevant British Standards and Code of Practice.
 - All Proprietary products are to be used strictly in accordance with the manufacturer's instructions and details.

- LEGEND**
- HARD LANDSCAPE**
- Paving Type 1 - Permeable Paving Block (P1)**
Product: Hydropave Fusion 80mm (Herringbone)
Size: L200 x W100 x D80 mm
Colour: Silver (Graphite for delineation)
Supplied by Tobermore or similar approved
 - Paving Type 2 - Permeable Paving Block (P2)**
Product: Hydropave Fusion 80mm (Herringbone)
Size: L200 x W100 x D80 mm
Colour: Sandstone
Supplied by Tobermore or similar approved
 - Paving Type 3 - Permeable Paving Block (P3)**
Product: Hydropave Fusion 80mm (Stretcher)
Size: L200 x W100 x D80 mm
Colour: Graphite
Supplied by Tobermore or similar approved
 - Paving Type 4 - Permeable Resin Bound (P4)**
Product: Braemar (Stretcher)
Size: L200 x W100 x D50 mm
Colour: Silver
Supplied by Tobermore or similar approved
 - Paving Type 5 - Block Paving (P5)**
Product: Braemar (Stretcher)
Size: L200 x W100 x D50 mm
Colour: Silver
Supplied by Tobermore or similar approved
 - Paving Type 6 - Block Paving (P6)**
Product: Braemar (Stretcher)
Size: L200 x W100 x D50 mm
Colour: Silver
Supplied by Tobermore or similar approved
 - Paving Type 7 - Block Paving (P7)**
Product: Braemar (Stretcher)
Size: L200 x W100 x D50 mm
Colour: Silver
Supplied by Tobermore or similar approved
 - Paving Type 8 - Tarmac (P8)**
Colour: Dark Grey
- Other Hard Landscape:**
- Edge Type 1 - 125mm High Kerb (E1)**
Product: Fusion Kerb
Size: W125 x D255 x L915 mm
Colour: Silver
Supplied by Tobermore or similar approved
 - Edge Type 2 - Drop-Kerb and Flush Kerb (E2)**
Product: Fusion Kerb
Size: W125 x D255 (Varies) x L915 mm
Colour: Silver
Supplied by Tobermore or similar approved
 - Edge Type 3 - Pin Kerb (E3)**
Product: Fusion Kerb
Size: W125 x D255 (Varies) x L915 mm
Colour: Silver
Supplied by Tobermore or similar approved
 - Edge Type 4 - Double Trim Set (E4)**
Product: Fusion Kerb
Size: W125 x D255 (Varies) x L915 mm
Colour: Silver
Supplied by Tobermore or similar approved

- Other Hard Landscape:**
- Edge Type 5 - Raised Planter Edge (E5)**
Product: Silver Grey Granite - Flamed
Finishing: Silver Grey Granite - Flamed
Supplied by Hardscape or similar approved
 - Proposed Brick Retaining Wall (E6)**
Product: Silver Grey Granite - Flamed
Finishing: Silver Grey Granite - Flamed
Supplied by Hardscape or similar approved
 - Proposed Steps (S1)**
Product: Silver Grey Granite - Flamed
Finishing: Silver Grey Granite - Flamed
Supplied by Hardscape or similar approved
 - Proposed Seating Steps (S2)**
Product: Silver Grey Granite - Flamed
Finishing: Silver Grey Granite - Flamed
Supplied by Hardscape or similar approved
 - Proposed Handrail for Steps (H1)**
Product: Silver Grey Granite - Flamed
Finishing: Silver Grey Granite - Flamed
Supplied by Hardscape or similar approved
 - Proposed Channel**
Product: Silver Grey Granite - Flamed
Finishing: Silver Grey Granite - Flamed
Supplied by Hardscape or similar approved
 - Proposed Bollard (B1)**
Product: mMCite SE100 - Bollard (Elias)
Dimensions: W100 x L60 x D1000 mm
Material: Steel
 - Proposed Lighting Bollard (L1)**
Product: 84462 K3 (BEGA or similar approved)
Dimensions: W220 x L220 x H1000 mm
Material: Aluminium, Colour: Graphite
Other: Dark Sky Range - Warm Light
 - Proposed Lighting Column (Public Realm) (L2)**
Product: 84747 (BEGA or similar approved)
Dimensions: 3000mm H *taller than standard*
Material: Aluminium, Colour: Graphite
Other: Dark Sky Range - Warm Light
 - Proposed Single Lighting Column (Carpark) (L3)**
Product: 99519 K3 (BEGA or similar approved)
Dimensions: 3000mm Height
Material: Aluminium, Colour: Graphite
Other: Dark Sky Range - Warm Light

- SOFT LANDSCAPE**
- Existing Tree to be Retained**
 - Existing Tree to be Removed**
 - Amenity Grass**
High quality and high wearing turf
 - Mounding/ Contours (150mm increments)**
 - Proposed Tree in Soft Landscape**
 - Proposed Small Tree in Soft Landscape**
 - Proposed SUDS Pond**
 - Proposed Level**
 - Existing Level**
 - Drop Kerb - E2**
 - Flush Kerb - E2**
- Proposed Twin Lighting Column (Carpark) (L3a)**
Product: 99473 K3 (BEGA or similar approved)
Dimensions: 5000mm Height
Material: Aluminium, Colour: Graphite
Other: Dark Sky Range - Warm Light
- Proposed Tree Uplight (L4) - small new trees**
Product: 84770 K3 (BEGA or similar approved)
Dimensions: 135x200x230 mm
Material: Aluminium, Colour: Graphite
NB - L1 - L4 Indicative only. Lux level calculations req'd
- Proposed Pergola (F1)**
Product: In the Style of Rough & Ready Shades
Material: Double layer powder coated & Timber
Size: 7500x7500x3000 mm
Supplied by Streetlife or similar approved
- Proposed Seat Bench (F2)**
Product: mMCite LBQ150 - Park Bench (Blocq)
(or similar approved)
Dimensions: 2995 x 585 x 795 mm
Material: Tropical Hardwood, Steel
- Proposed Seating Cube (F3)**
Product: mMCite LBQ112 - Park Stool (Blocq)
(or similar approved)
Dimensions: 995 x 540 x 440 mm
Material: Tropical Hardwood, Steel
- Proposed Triangular Seating (F4)**
Product: Escotef - Extasi
(or similar approved)
Dimensions: 1650 x 1650 x 460 mm
Material: Cast Stone
- Proposed Cycle Stands (F5)**
Product: mMCite STE410 - Edgetyre
(or similar approved)
Dimensions: 965 x 885 x 50 mm
Material: Steel
- Proposed Litter Bin with Rain Cover (F6)**
Product: 99519 K3 (BEGA or similar approved)
Dimensions: 5000mm Height
Material: Steel, HPL

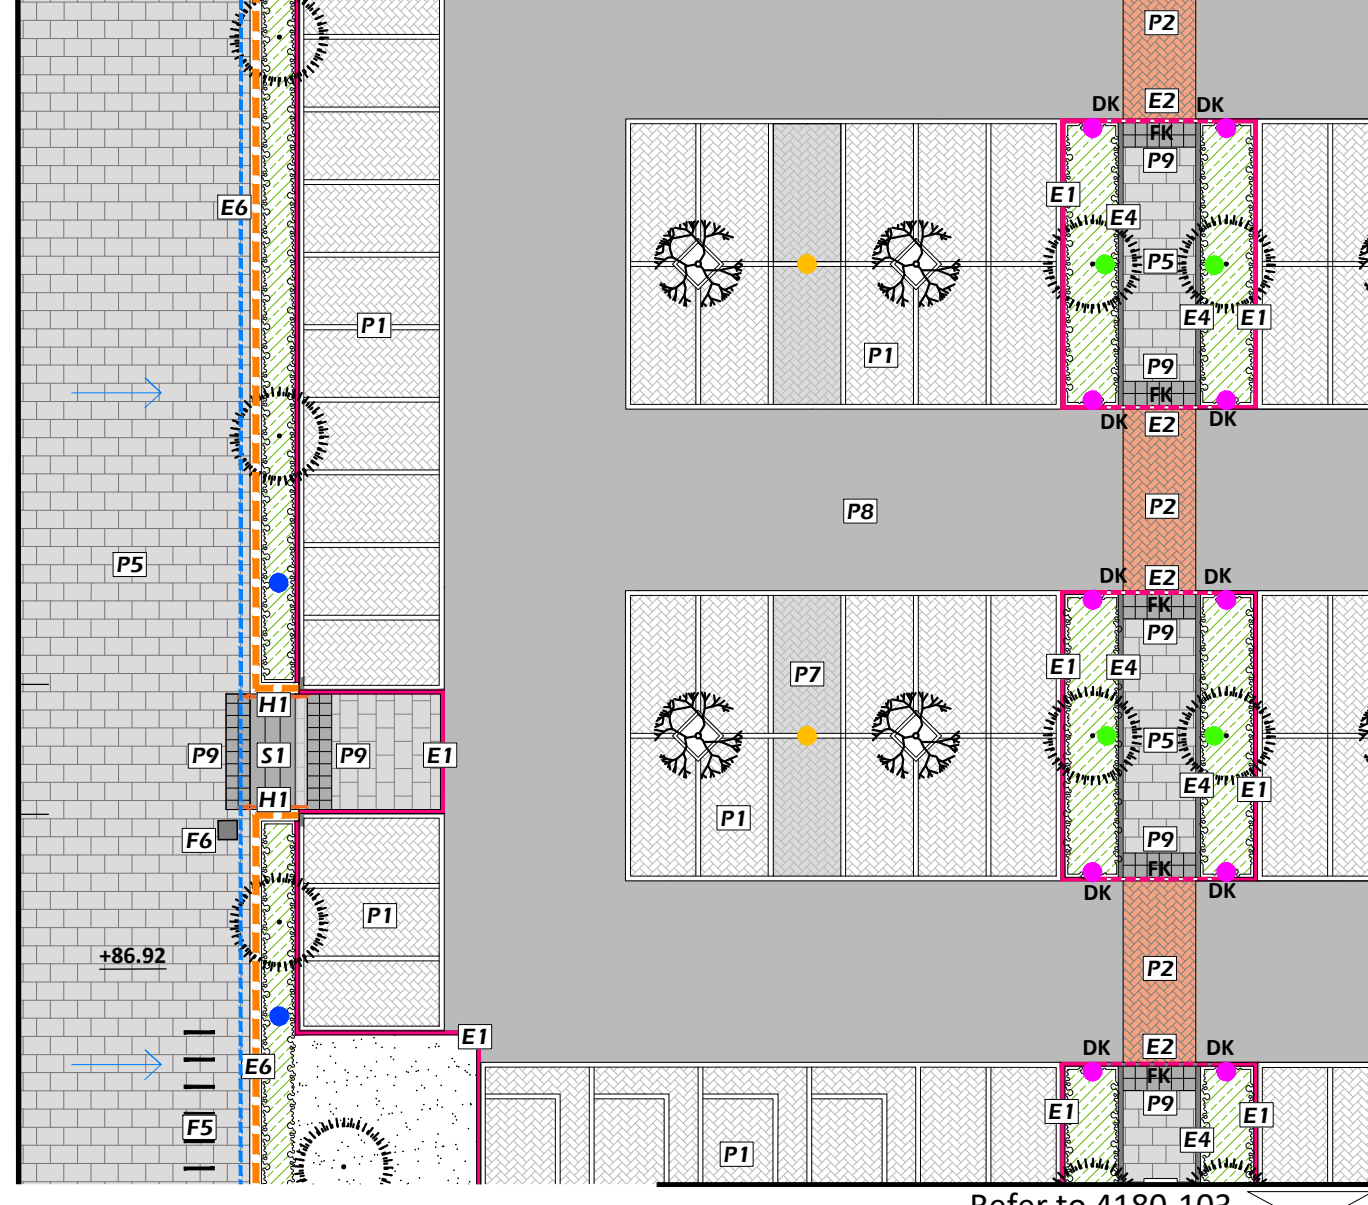

REVISION NOTES

Rev	By	Description	Date
B	KH	Revised in line ecologists comment	20.11.23
A	JW	Revised in line with client's comment	17.11.22

Client
Wrexham Gyndwr University

Project
Wrexham University

Description
Landscape GA (Sheet 2 of 3)

Status
For Approval

Scale @ A1
1:250

Job number
4180

Drawn
JW

Checked
KH

Date
08.11.22

Revision
B

tpm landscape
chartered landscape architects
address: 4th Floor Studio 10 Little Lever St Manchester M1 1HR
tel: 0161 235 0600 fax 0601 email info@tpmlandscape.co.uk