


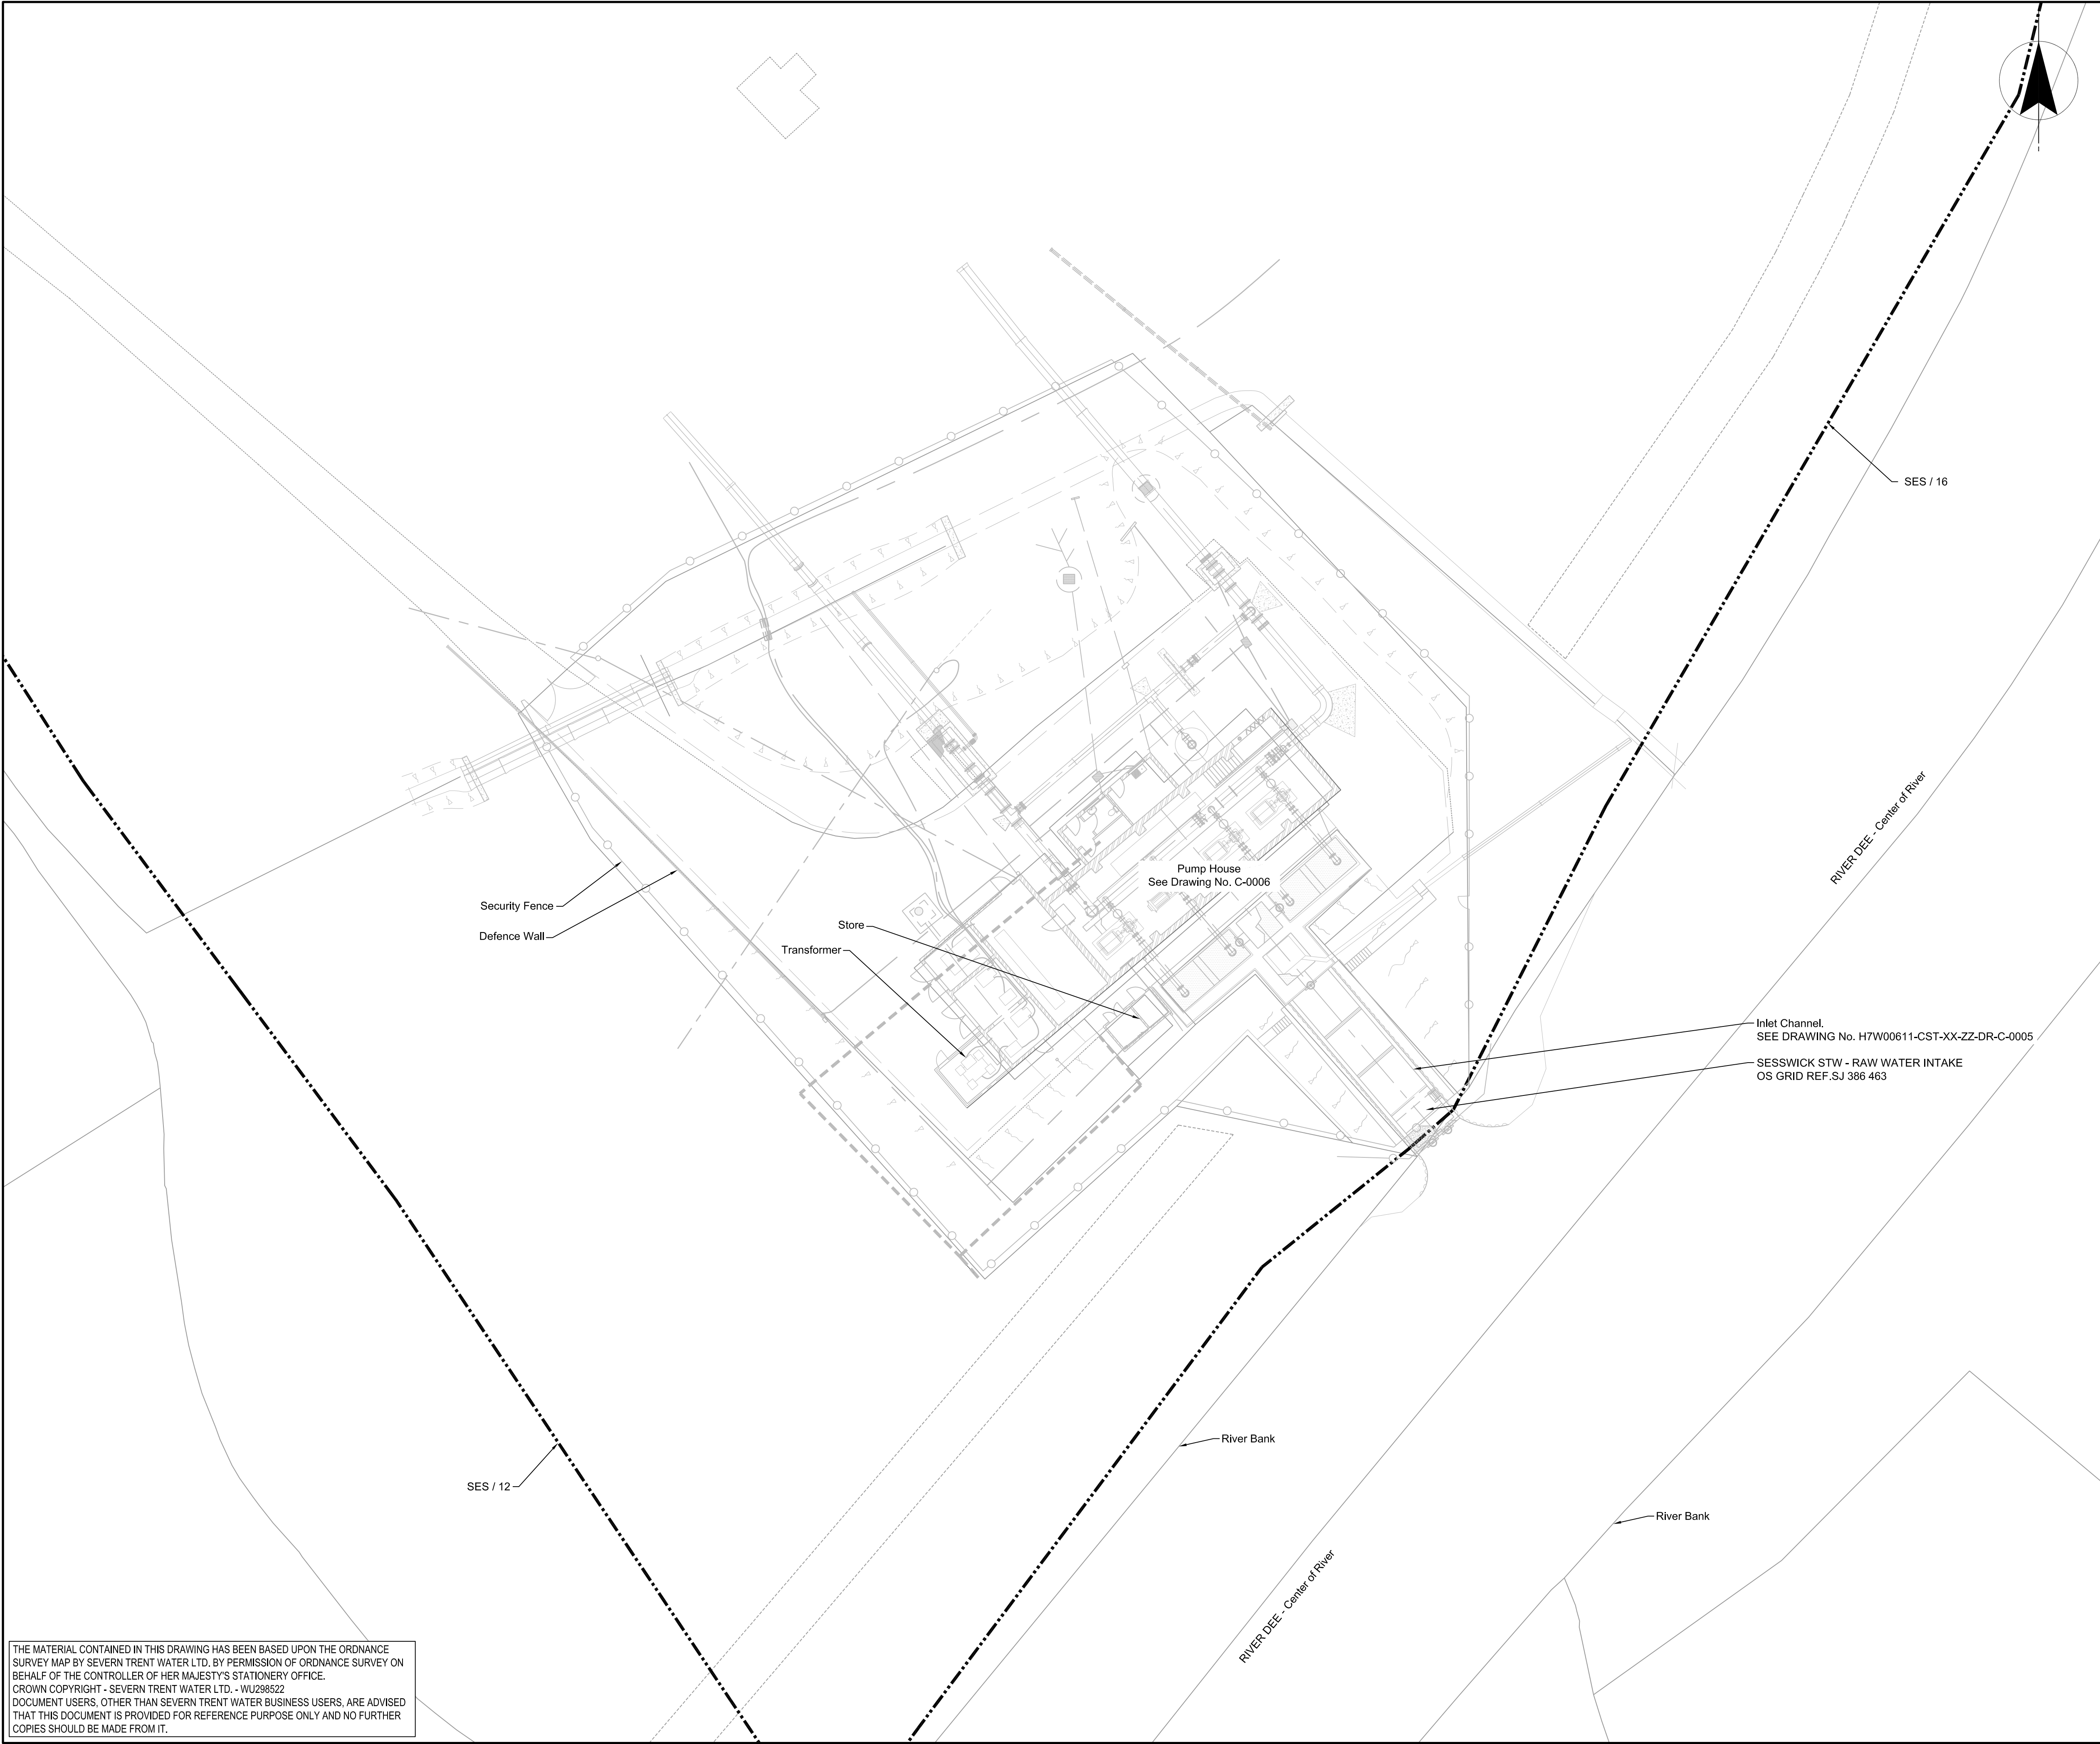

NOTES

- ALL DIMENSIONS IN MILLIMETRES AND ALL LEVELS IN METRES UNLESS SHOWN OTHERWISE.
- DETAILS OF EXISTING SITE AND SURROUNDING AREAS ARE BASED UPON AS-BUILT RECORD DRAWINGS FROM A PREVIOUS PROJECT COMPLETED IN 2013 AND OS MAPS.
- DO NOT SCALE - EXCEPT FOR PLANNING PURPOSES.

REFERENCES

H7W00611-CST-XX-ZZ-DR-C-0001	PLANNING DRAWING SESSWICK WTW - RAW WATER INTAKE - SITE LOCATION PLAN
H7W00611-CST-XX-ZZ-DR-C-0004	PLANNING DRAWING SESSWICK WTW - RAW WATER INTAKE - PROPOSED SITE LAYOUT PLAN
H7W00611-CST-XX-ZZ-DR-C-0005	PLANNING DRAWING SESSWICK WTW - RAW WATER INTAKE - EXISTING PLAN AND ELEVATION
H7W00611-CST-XX-ZZ-DR-C-0006	PLANNING DRAWING SESSWICK WTW - RAW WATER INTAKE - EXISTING ELEVATIONS
H7W00611-CST-XX-ZZ-DR-C-0007	PLANNING DRAWING SESSWICK WTW - RAW WATER INTAKE - PROPOSED PLAN AND ELEVATION
H7W00611-CST-XX-ZZ-DR-C-0008	PLANNING DRAWING SESSWICK WTW - RAW WATER INTAKE - PROPOSED ELEVATIONS

LEGEND

	PUBLIC FOOTPATHS
	EXISTING OVERHEAD POWER CABLES
	EXISTING SITE FENCE

P02	S1	FOR PLANNING	PVK	DM	JCR	10/08/23
P01	S1	FOR INFORMATION	TG	DM	NS	27/01/23

Revision	Status	Subsidiary Description	Author	Checked	Reviewed	Date

SCALE 1 : 200

m10 0 10m

PROJECT TITLE

SEVERN TRENT WATER
SESSWICK INTAKE

DRAWING TITLE

PLANNING DRAWING SESSWICK WTW
RAW WATER INTAKE
EXISTING SITE LAYOUT PLAN

DRAWING NO:

H7W00611-CST-XX-ZZ-DR-C-0003

SCALE:	SHEET SIZE:	
1:200	A1	

THIS DRAWING IS CONFIDENTIAL AND THE PROPERTY OF SEVERN TRENT AND MUST NOT BE REPRODUCED WITHOUT WRITTEN PERMISSION

THE MATERIAL CONTAINED IN THIS DRAWING HAS BEEN BASED UPON THE ORDNANCE SURVEY MAP BY SEVERN TRENT WATER LTD. BY PERMISSION OF ORDNANCE SURVEY ON BEHALF OF THE CONTROLLER OF HER MAJESTY'S STATIONERY OFFICE.
CROWN COPYRIGHT - SEVERN TRENT WATER LTD. - WU298522
DOCUMENT USERS, OTHER THAN SEVERN TRENT WATER BUSINESS USERS, ARE ADVISED THAT THIS DOCUMENT IS PROVIDED FOR REFERENCE PURPOSE ONLY AND NO FURTHER COPIES SHOULD BE MADE FROM IT.