



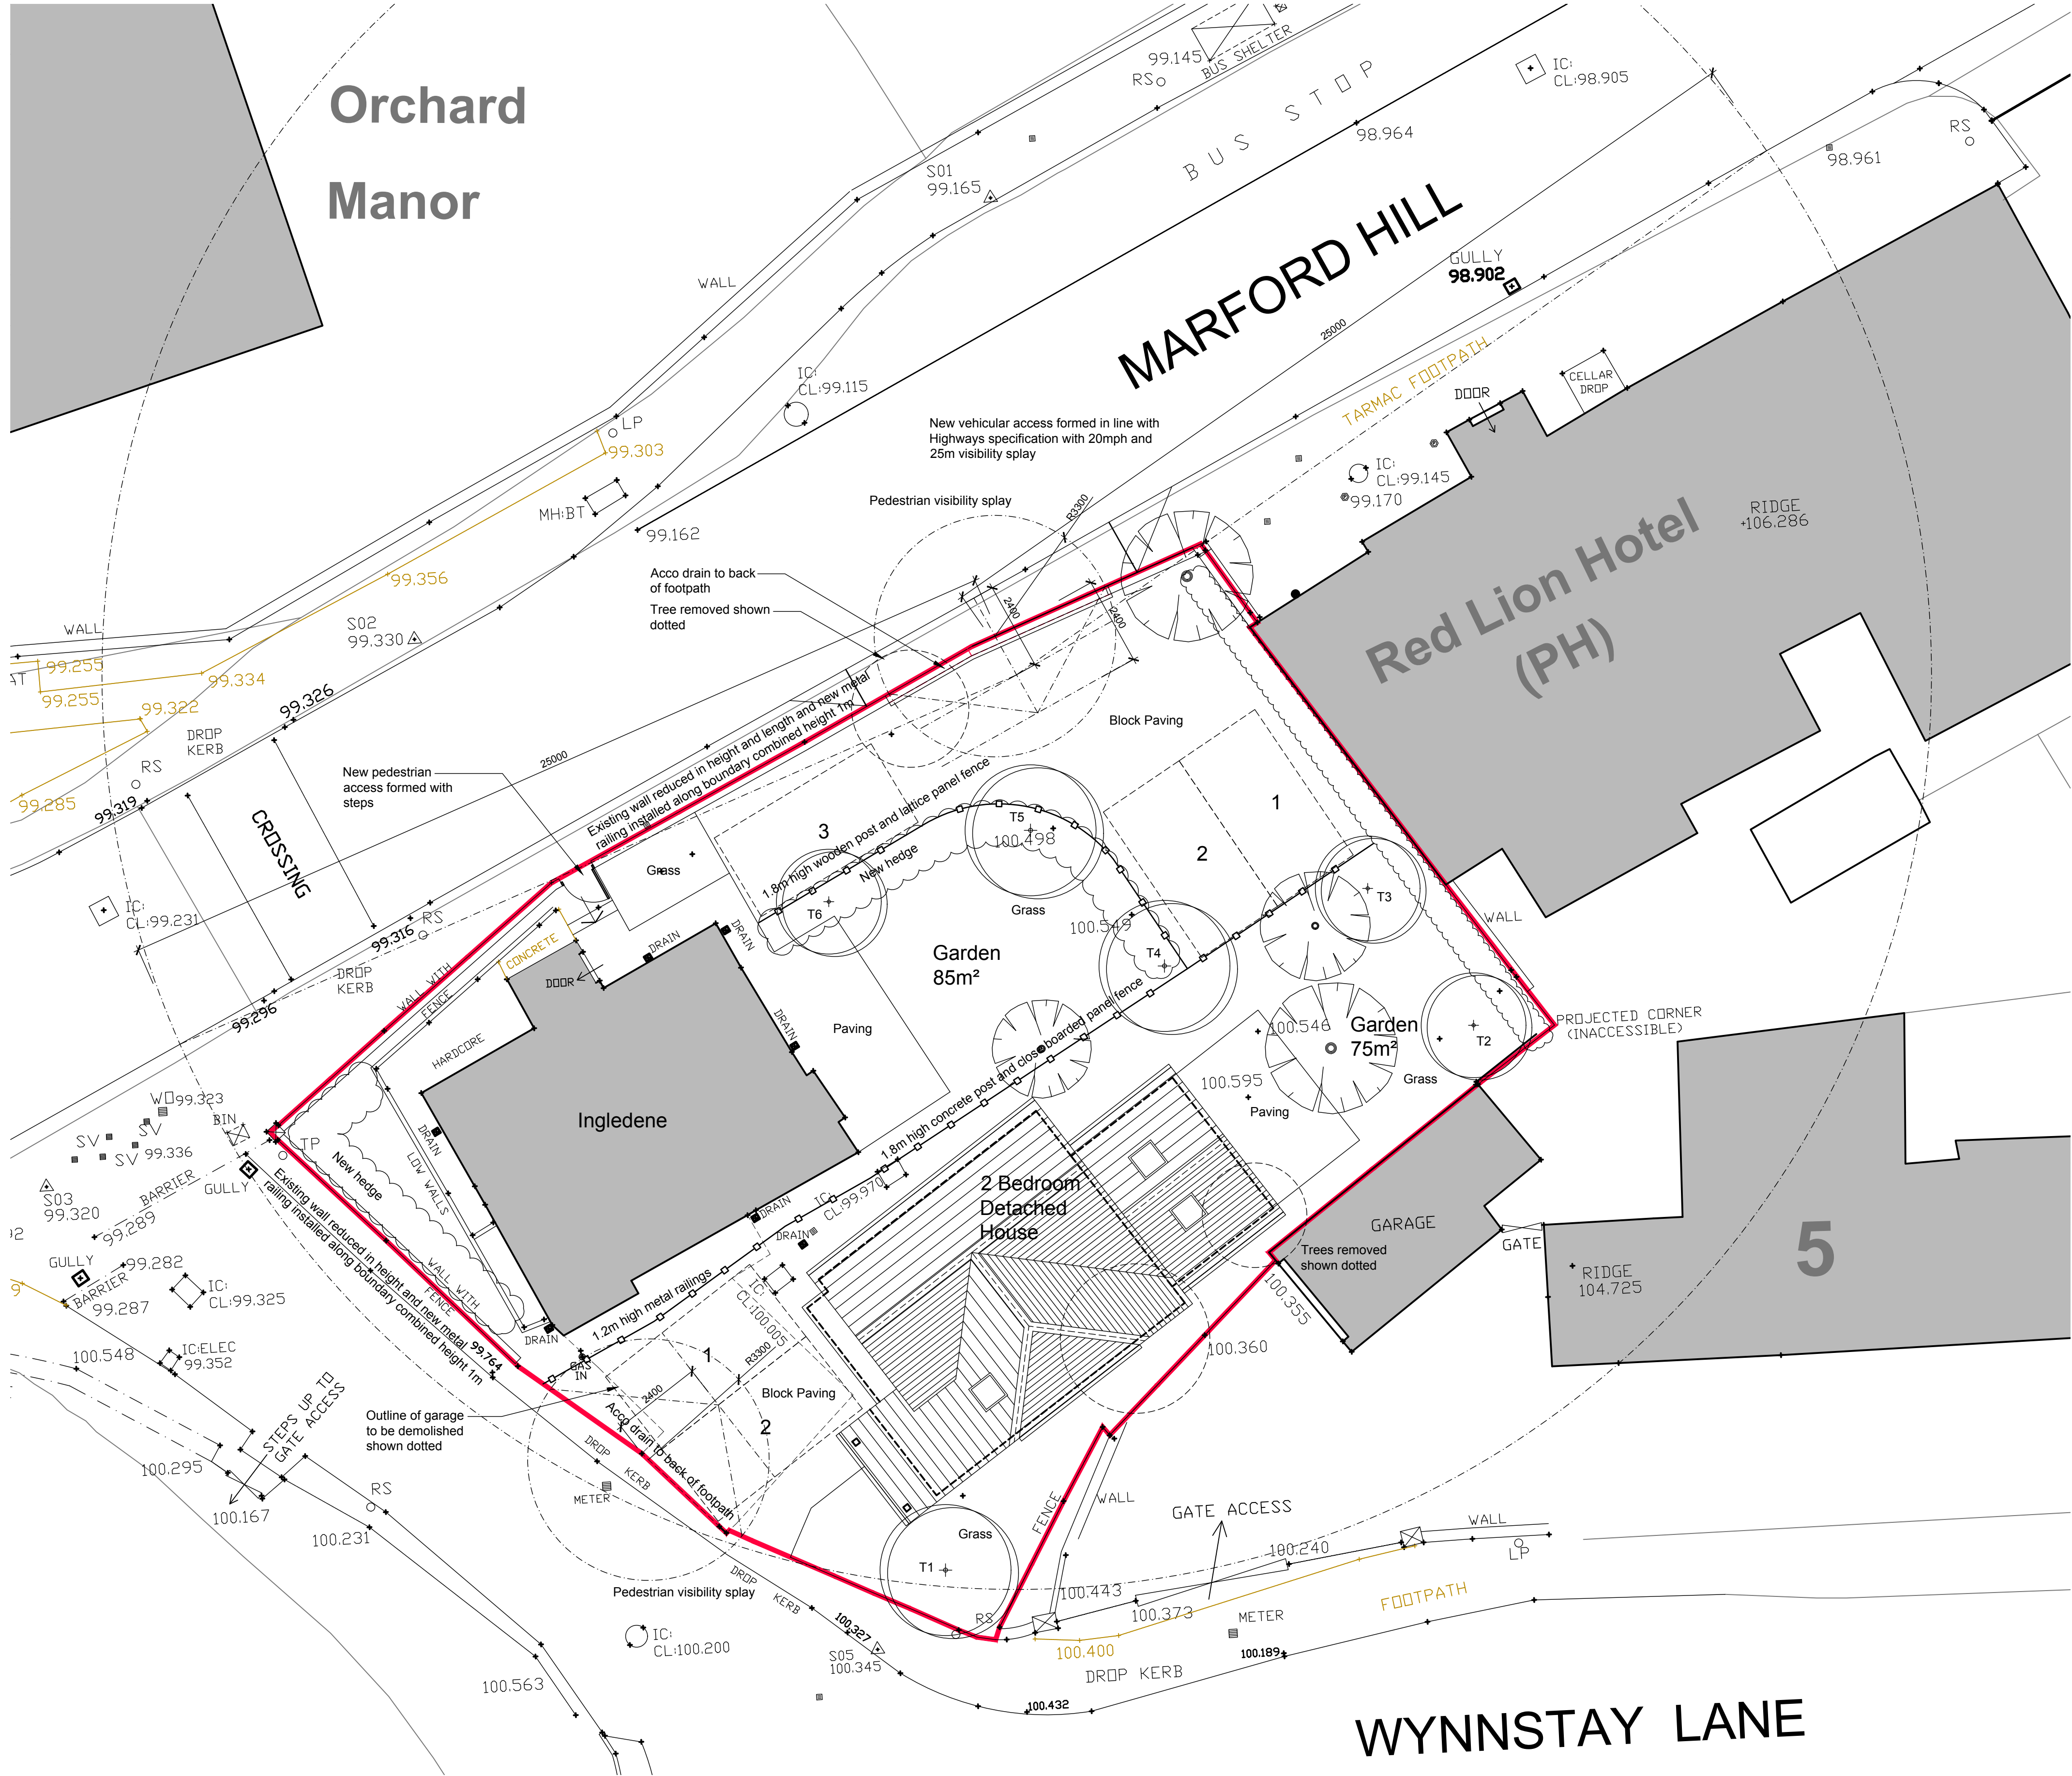

NOTES	
1.	Do not scale this drawing.
2.	All dimensions to be checked on Site.
3.	Final positions of all equipment to be agreed on Site.
4.	This drawing is subject to Copyright and is not to be reproduced in part or whole without approval.

Tree Schedule

T1 - Betula utilis 'jaquemonti' (single-stemmed ornamental birch)
T2 & T3 - apple trees (Malus spp) rootstock size of M26
T4 - Crataegus prunifolia 'splendens' (ornamental hawthorn)
T5 - Sorbus vilmorinii (ornamental rowan)
T6 - Prunus Litigiosa (Tassel Cherry)

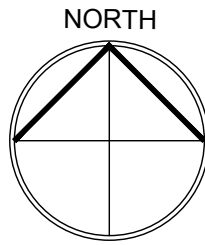

D	TS	14.02.2024	New dwelling footprint amended. Parking revised to 2 spaces. Planting added. Tree schedule added
C	TS	10.01.2024	Access on to Chester road amended. Visibility splay amended to 25m radius
B	TS	09.10.2023	External works amended
A	TS	20.09.2023	Visibility splay and access amended
0	TS	01.09.2023	First issue.
Rev.	By	Date	Description

Client Mr.C.Robson			
Project Ingledene Wynnstay Lane Marford LL12 8LF			
Drawing Title Proposed Site Layout			
Drawn By	TS	Date	September 2023
Job No.	P452	Status	PLANNING
Dwg No. L01	Rev D	Scale@ A1	1:100
ARCHITECTURE WORKS RESIDENTIAL COMMERCIAL INDUSTRIAL The Coach House Warrington Road Mickle Trafford Chester CH2 4EA Tel: 01244 300199 Mobile: 07974 674674 Email: toby@architecture.works			