
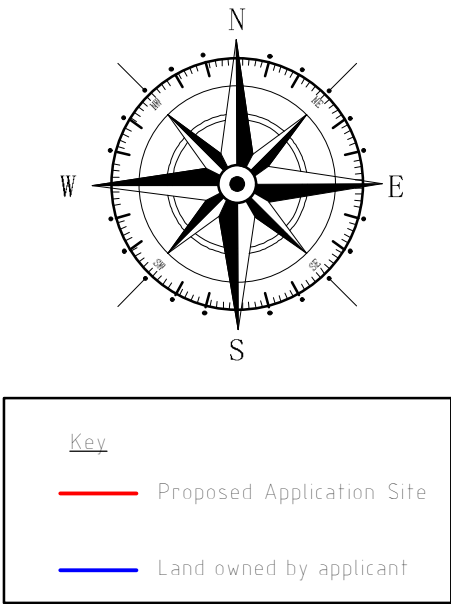
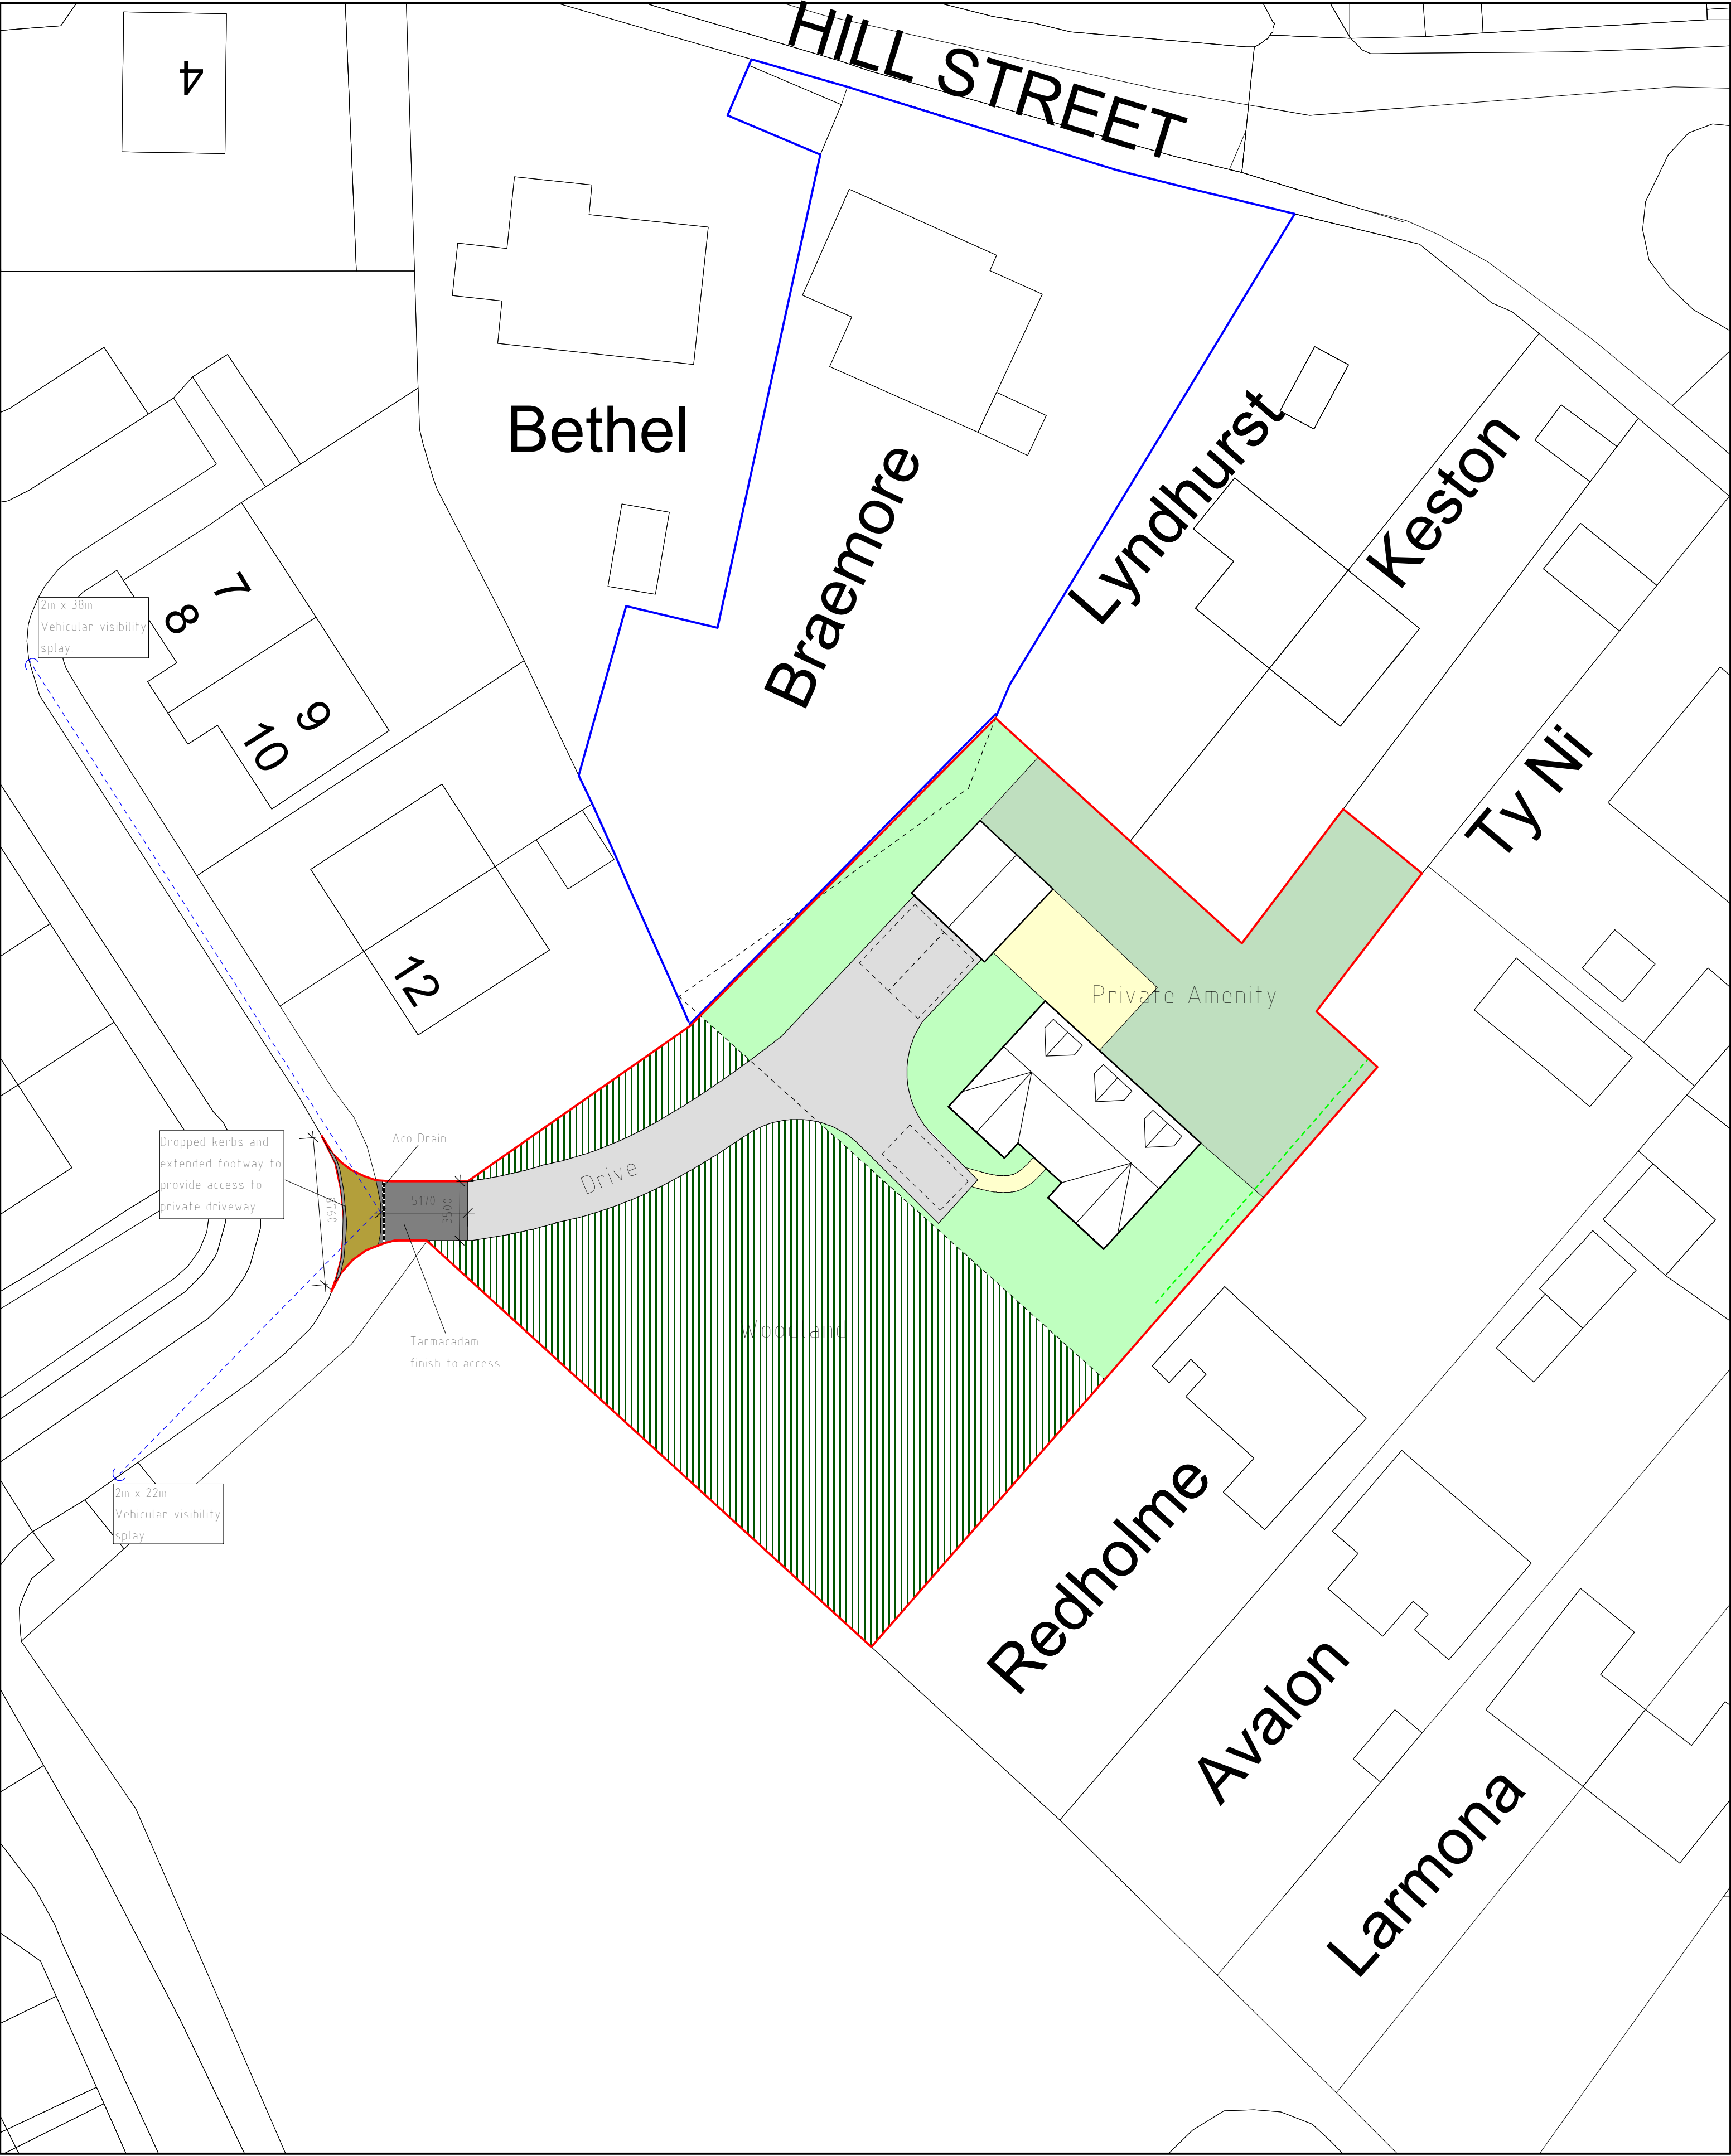


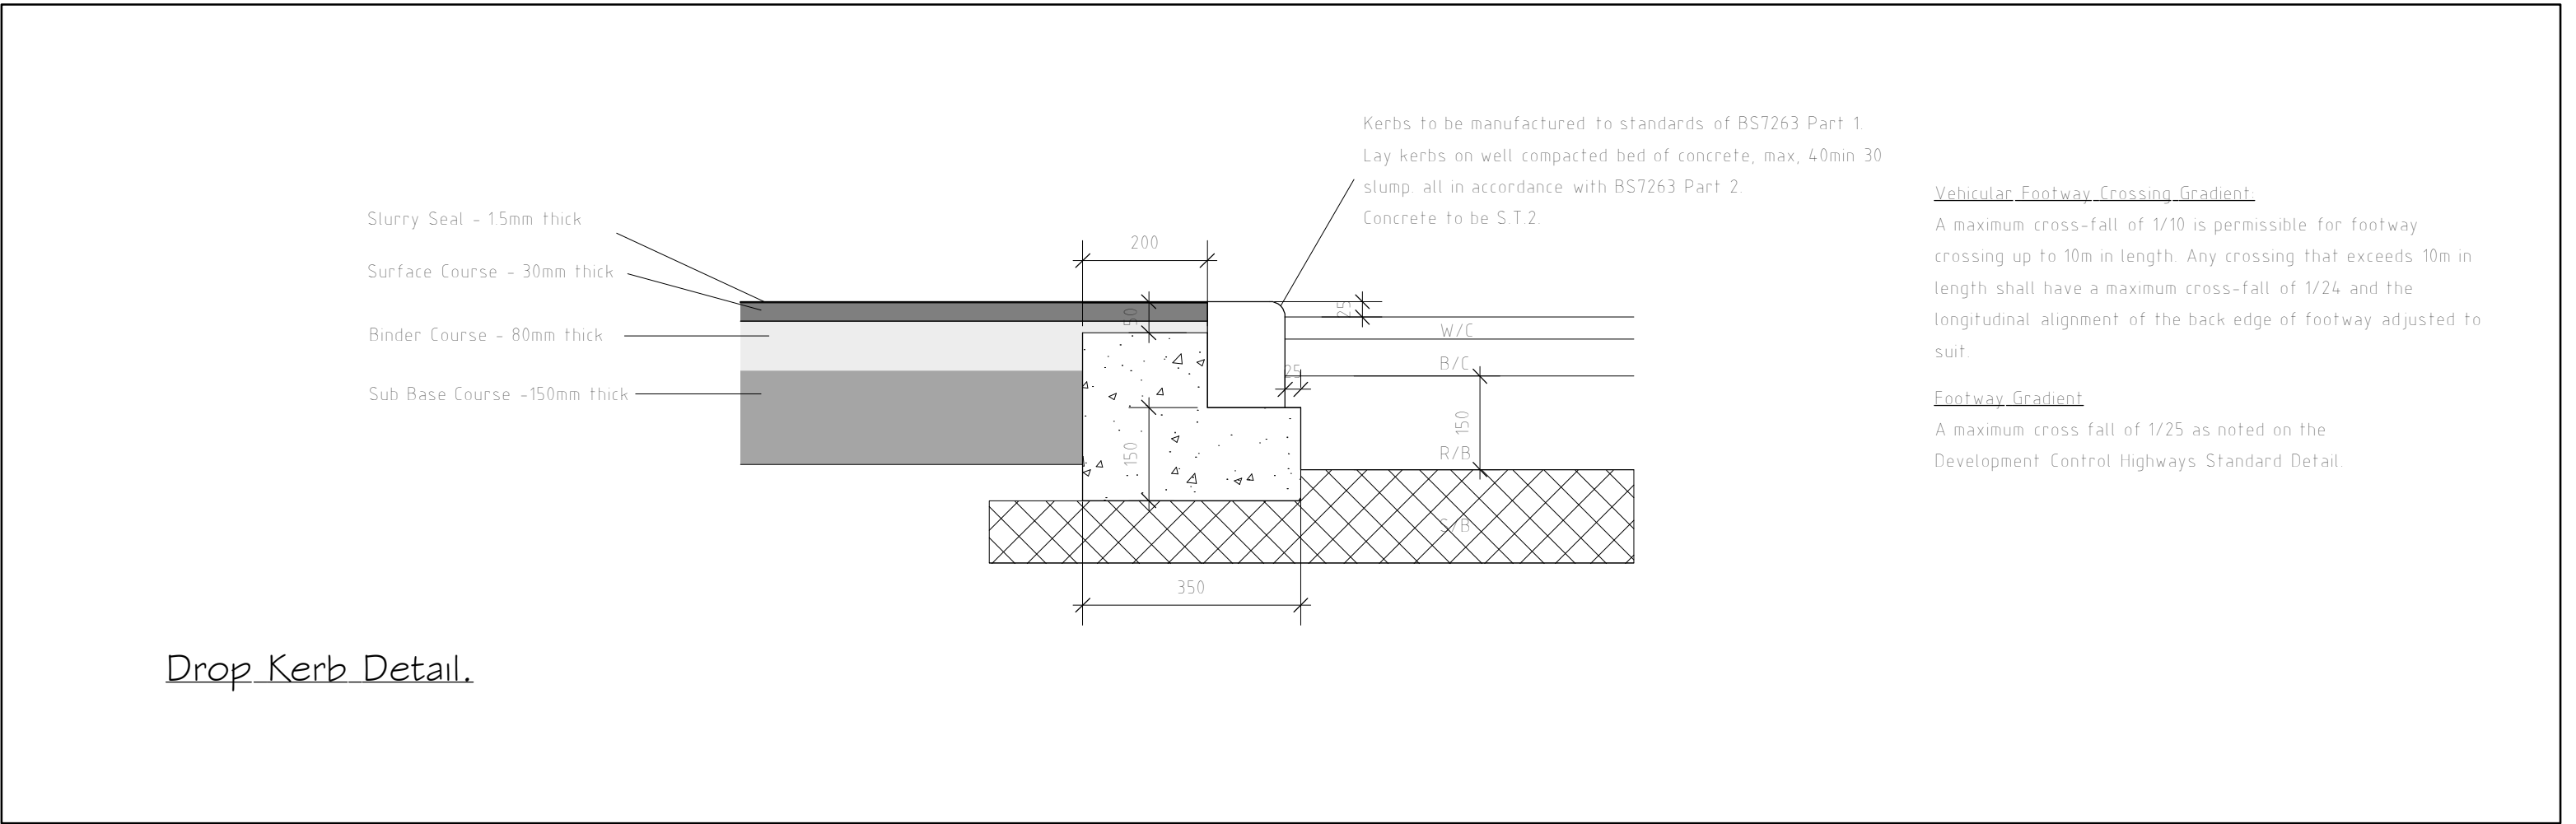

Highways Plan 1:250

|   |      |                                |         |
|---|------|--------------------------------|---------|
| Rev   | Date | Detail                         | Initial |
|   |      |                                |         |
| Project:<br>Proposed Residential dwelling on land associated with, Braemore, Hill Street, Cefn Mawr, Wrexham, LL14 3BB |      |                                |         |
| Title:<br>Planning:<br>Highways Plan                                                                                   |      | Scale: (A2)<br>1:250 &<br>1:10 |         |
| Drawn By:<br>D.J.Edwards                                                                                               |      | Date:<br>May 2024              |         |
| Drawing No:<br>R126/004                                                                                                |      | Sheet:<br>1 of 1               |         |

LABC

Office 3K4,  
Redwither Business Tower,  
Wrexham. LL13 9XT  
Tel: 01978 356500  
www.blueprintarchitectural.com  
© copyright all rights reserved