



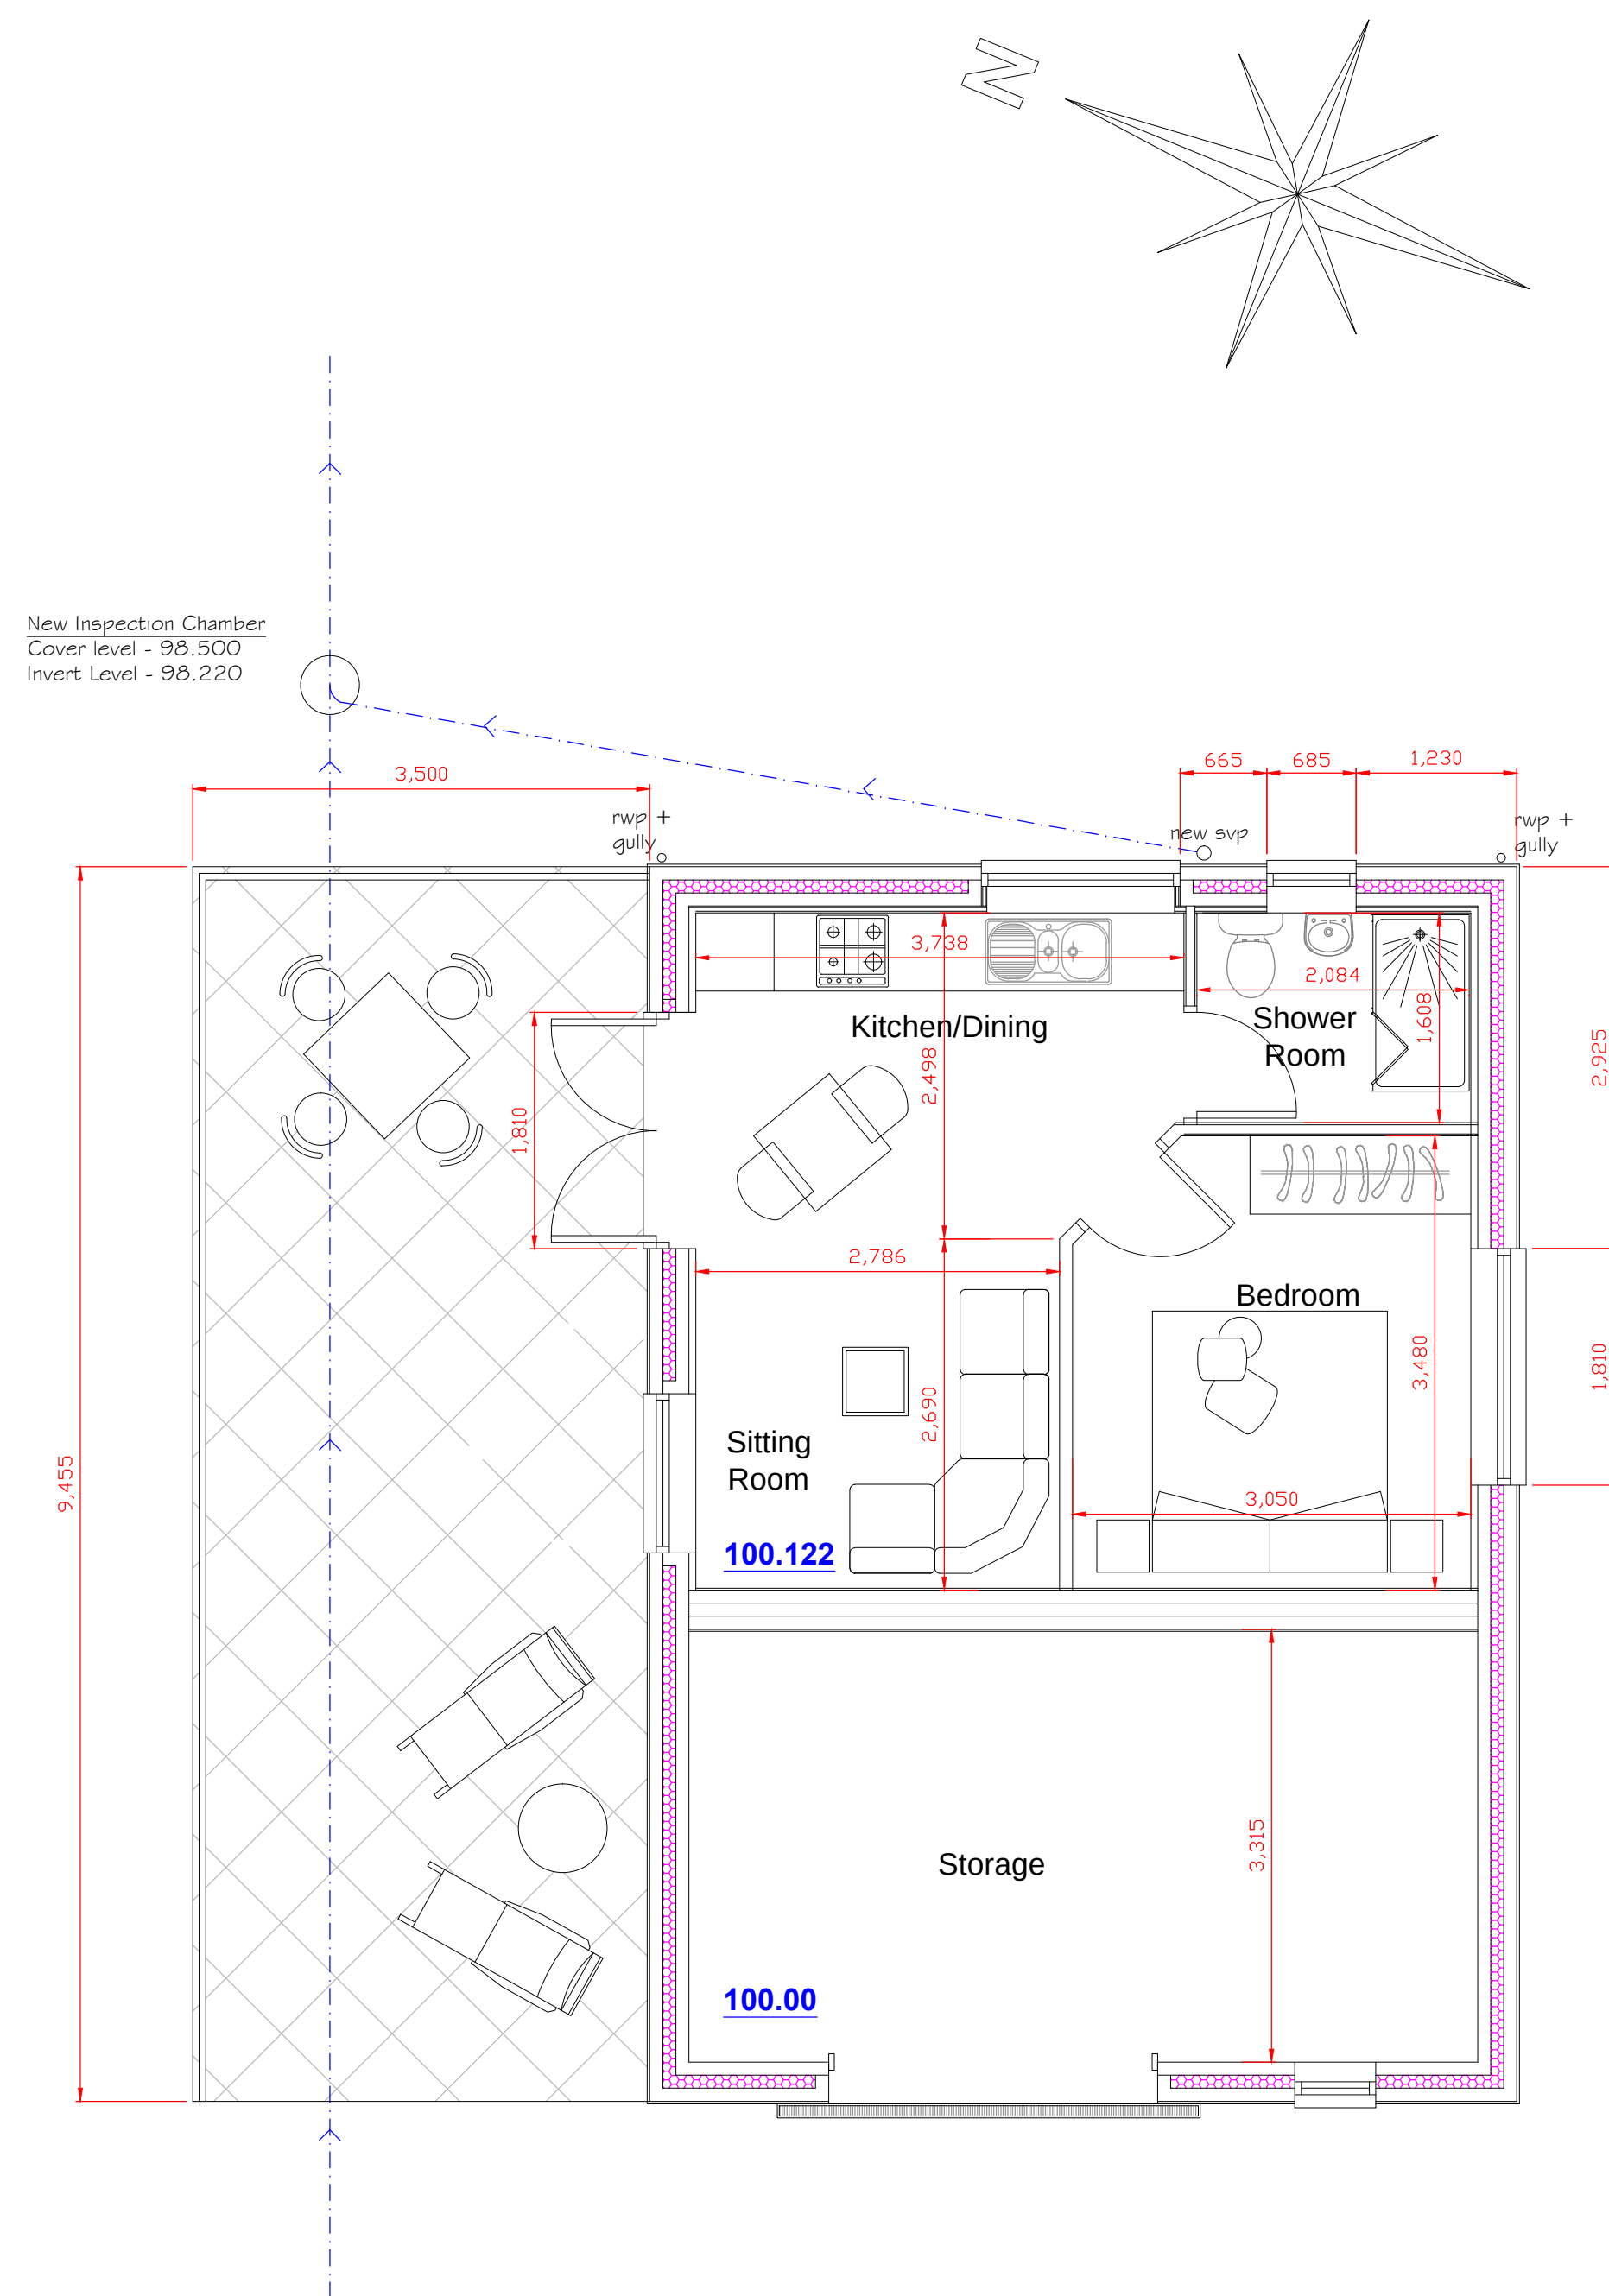

Proposed Floor Plan
1:50

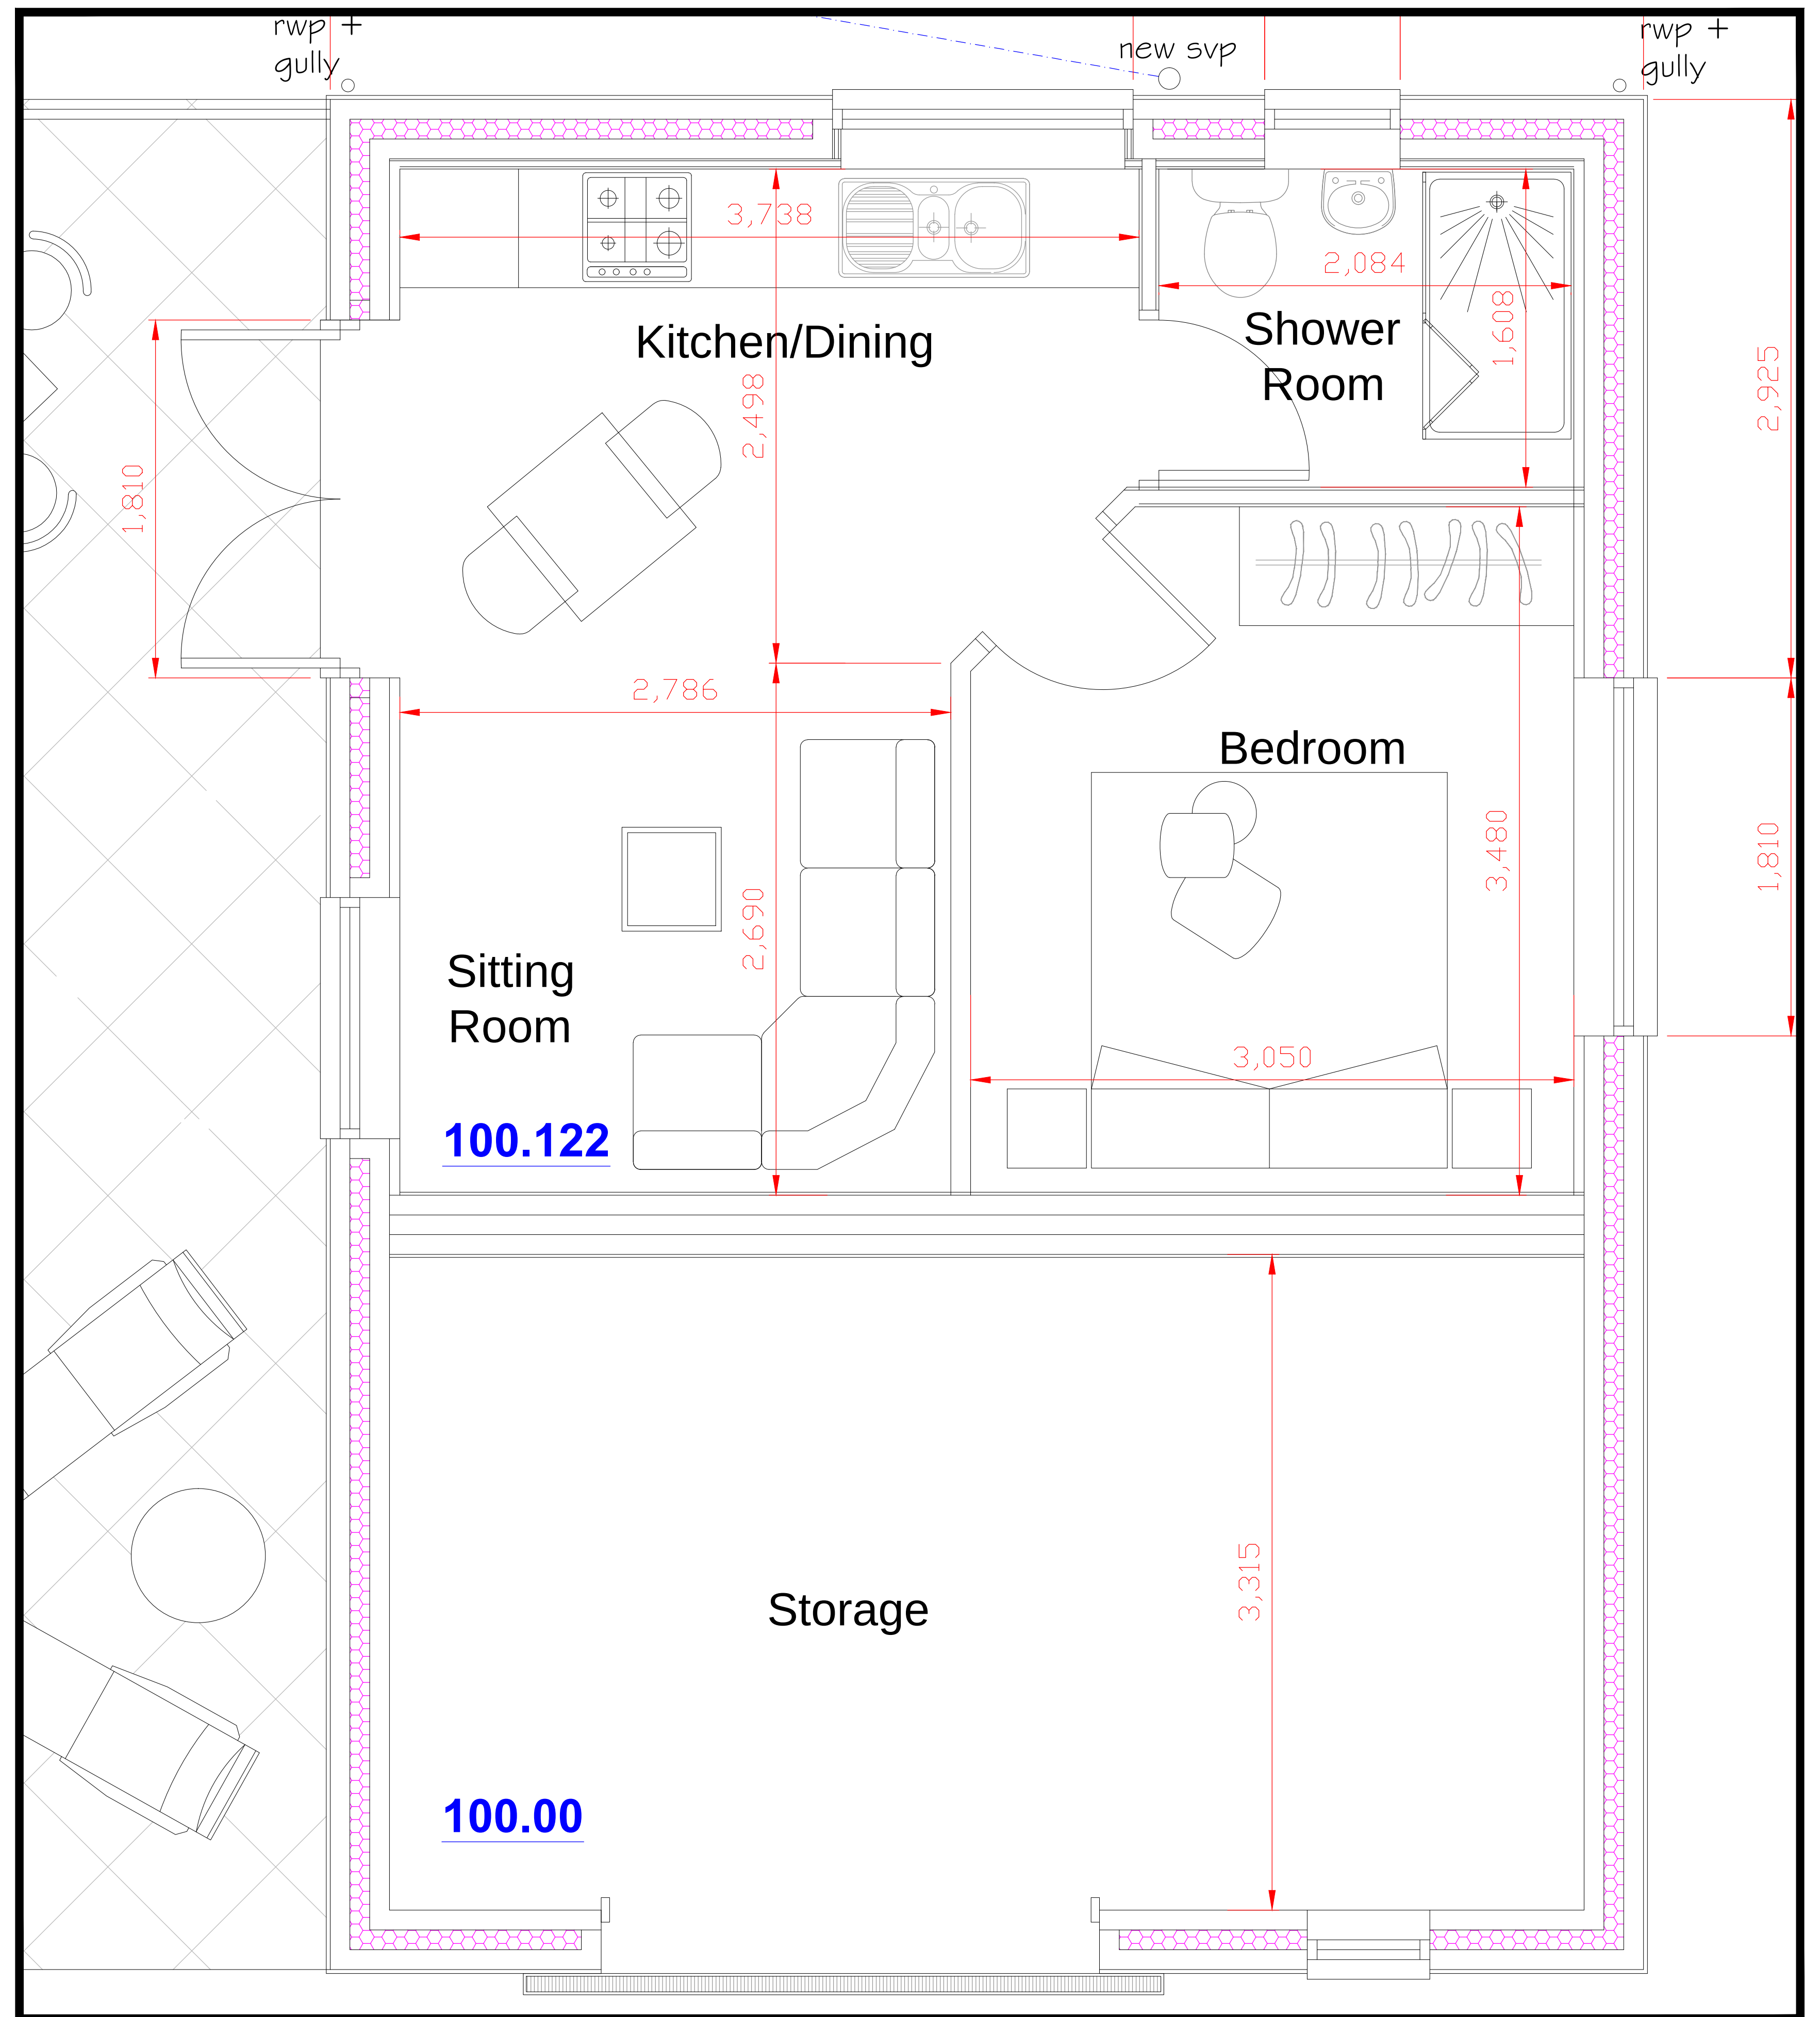

Not to scale!