
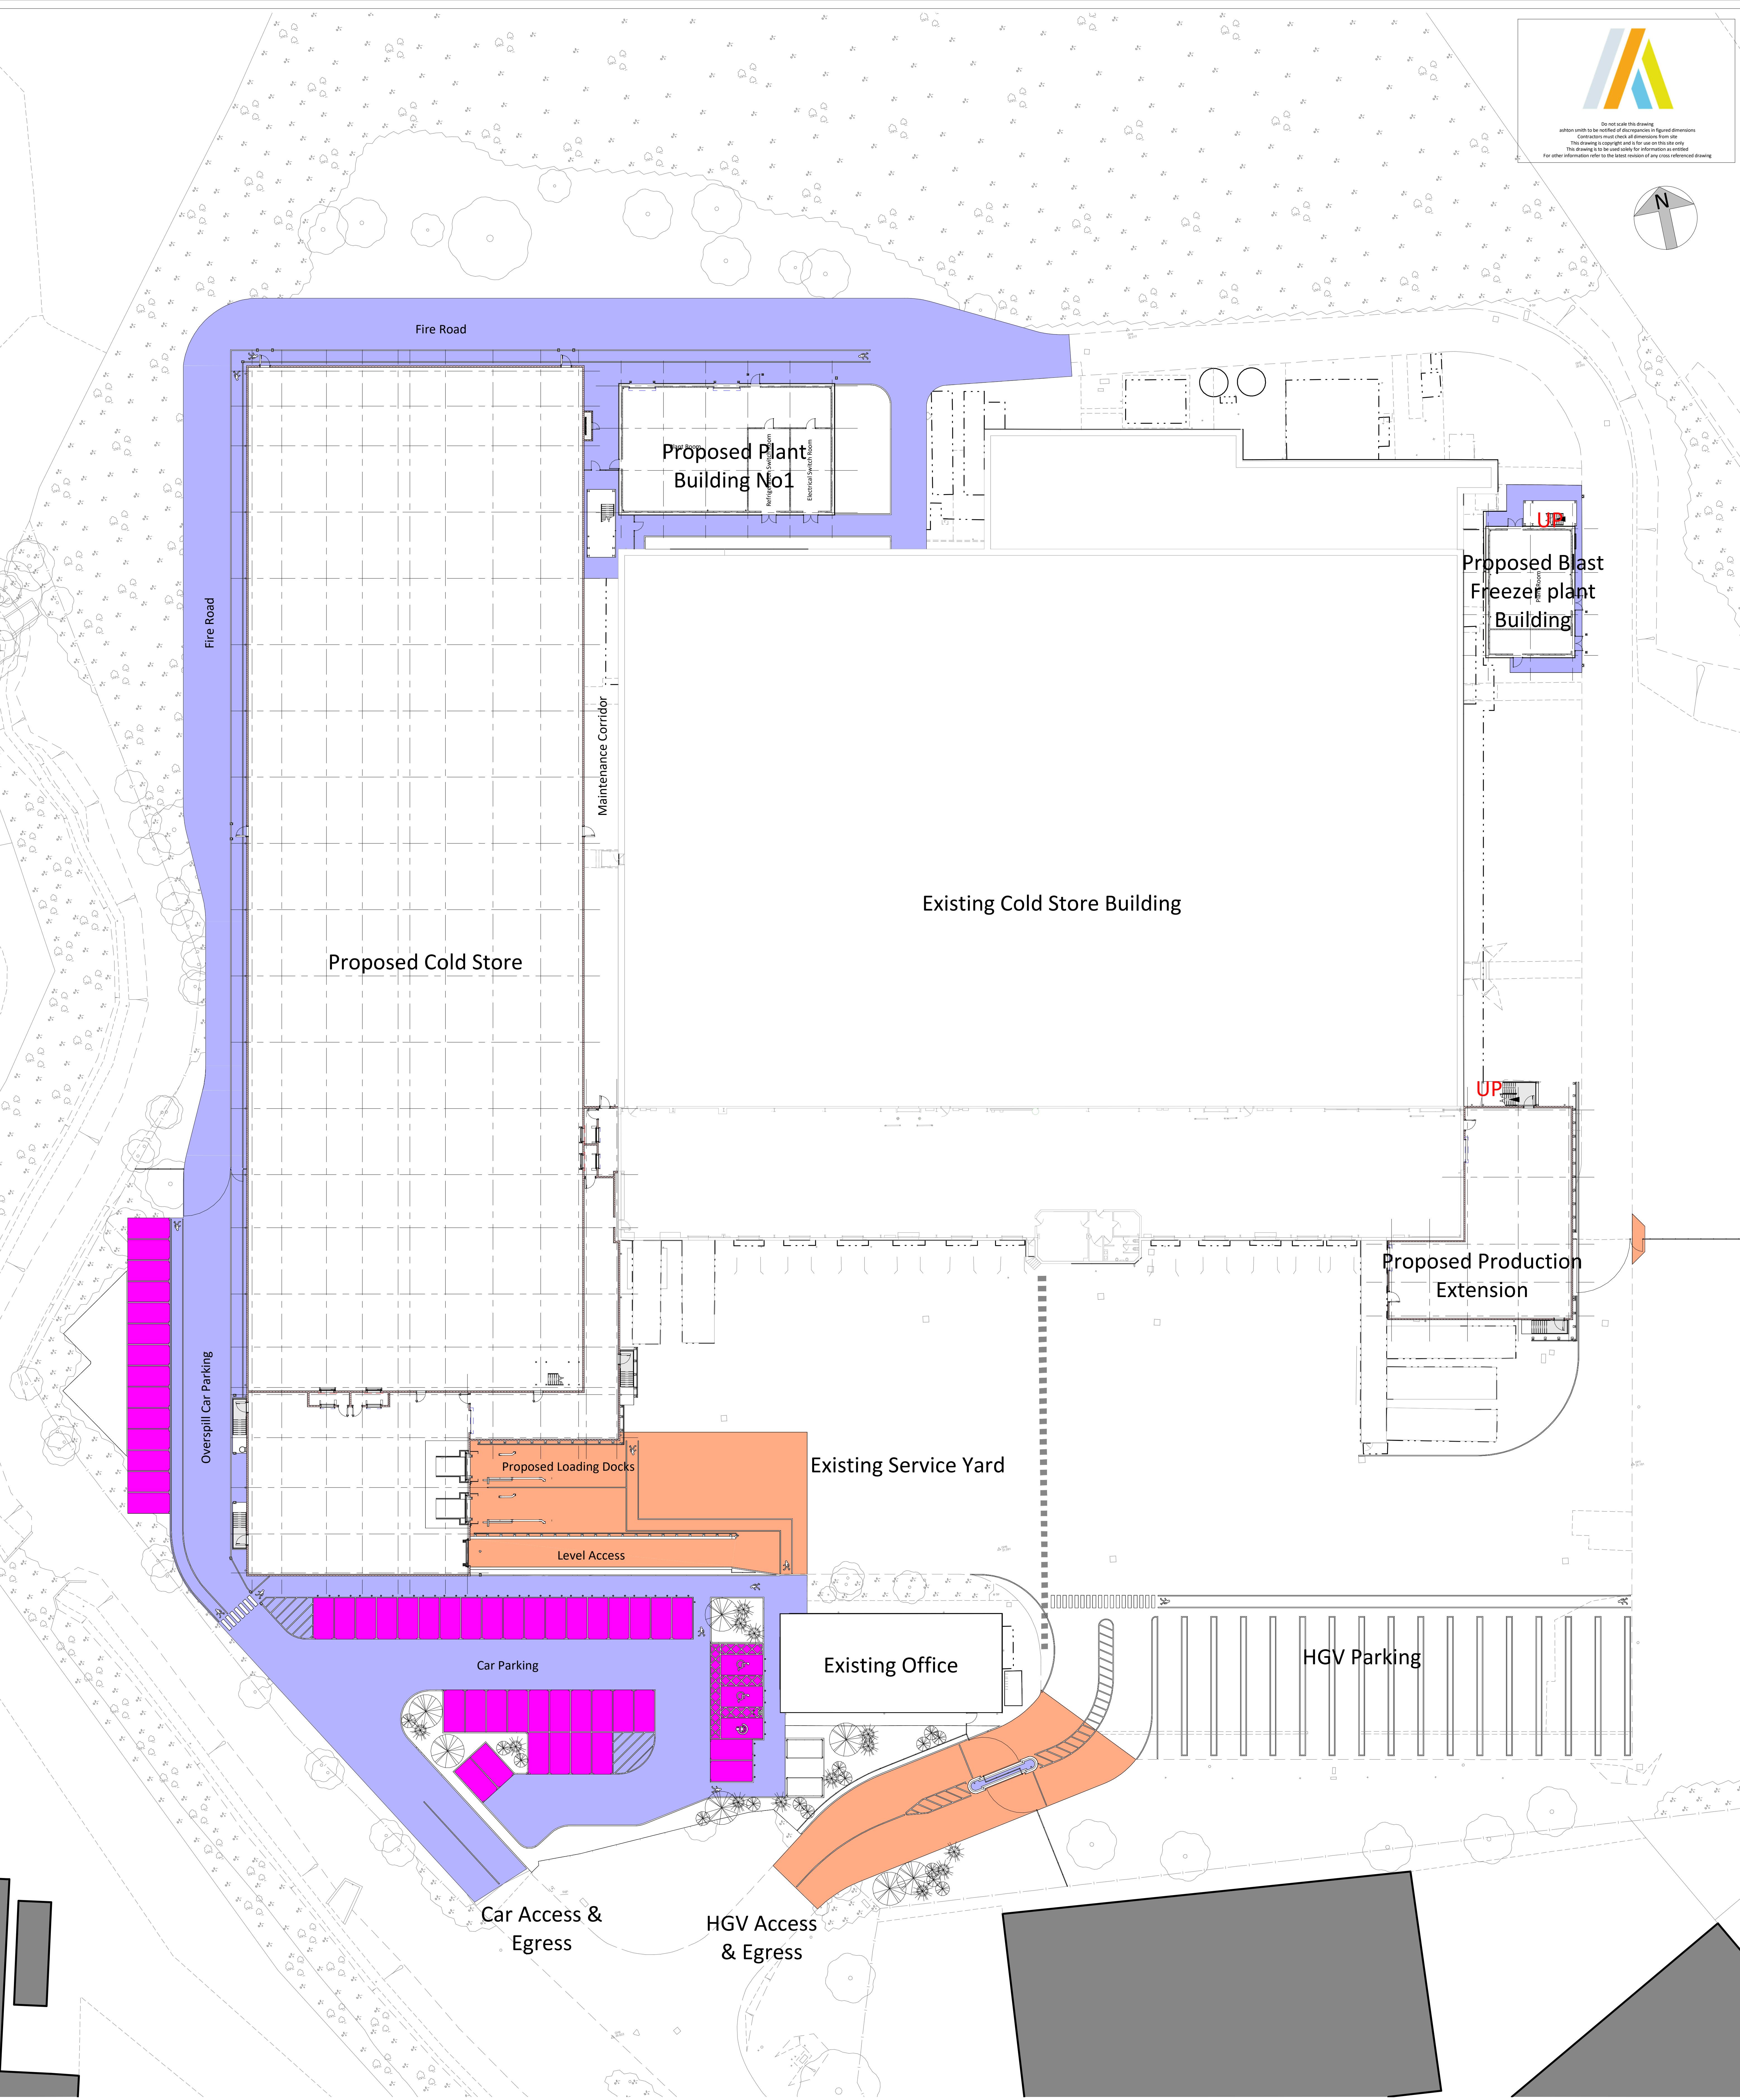


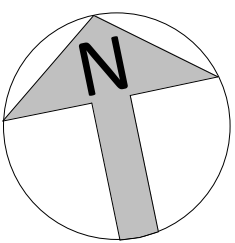

1 External Surfacing Plan
1: 250

Surfacing Types Legend

- Tarmacadam Surfacing
- Concrete Surfacing
- Block Paving (Car Parking) Surfacing

P02	2024-02-15	Issued for full Planning		RAA	-
P01	2024-02-15	Issued for Planning		RAA	
REV	DATE	DESCRIPTION		DRAWN BY	CHECK BY
REVISIONS					

PROJECT TITLE
Project Sakura

DRAWING TITLE
External Surfacing Plan

AREA/STAGE 3	STATUS PLANNING	DRAWN BY RAA	CHECKED BY RAA
SHEET A0	SCALE 1: 250	DATE 2024-02-16	REVISION S2 P02

DRAWING NO.
TCSW-ASA-90-VS-ZZ-D-A-9013 (S2 - P02)

BRW/ISSUE NUMBER
TCSW-ASA-22-VS-ZZ-M3-A-0001 (S0-P05)

TSL

thermotraffic

TEMPERATURE CONTROLLED LOGISTICS

AshtonSmith

Beyond Design

Ashton Smith, Solihull Parkway, 3rd Floor, Birmingham, North Yorkshire, HG2 1EL
Tel: 01423 52882 Fax: 01423 565554
www.ashtonsmith.co.uk

JOB NO.
21158