




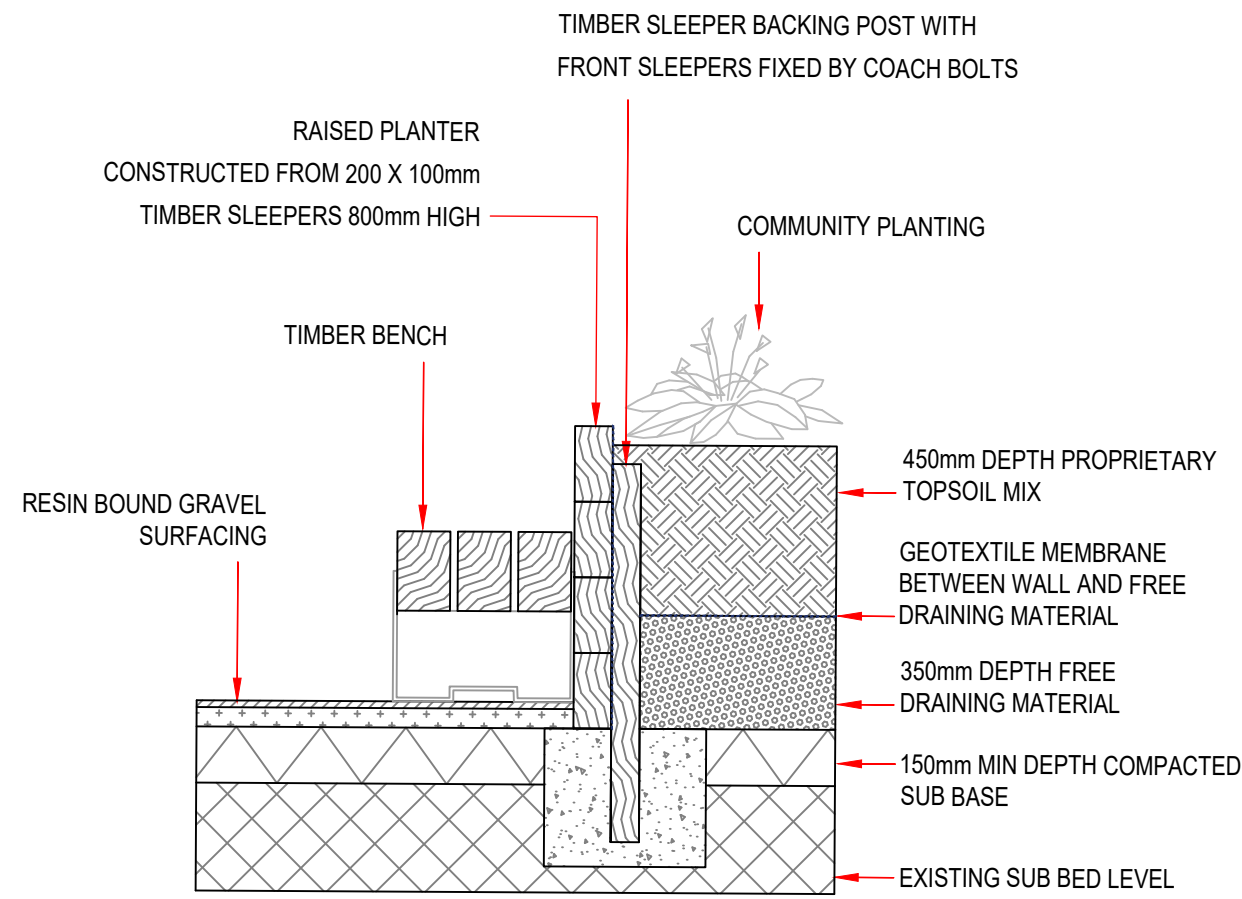


12
1:20 RAISED TIMBER PLANTER WITH INTEGRATED SEATING

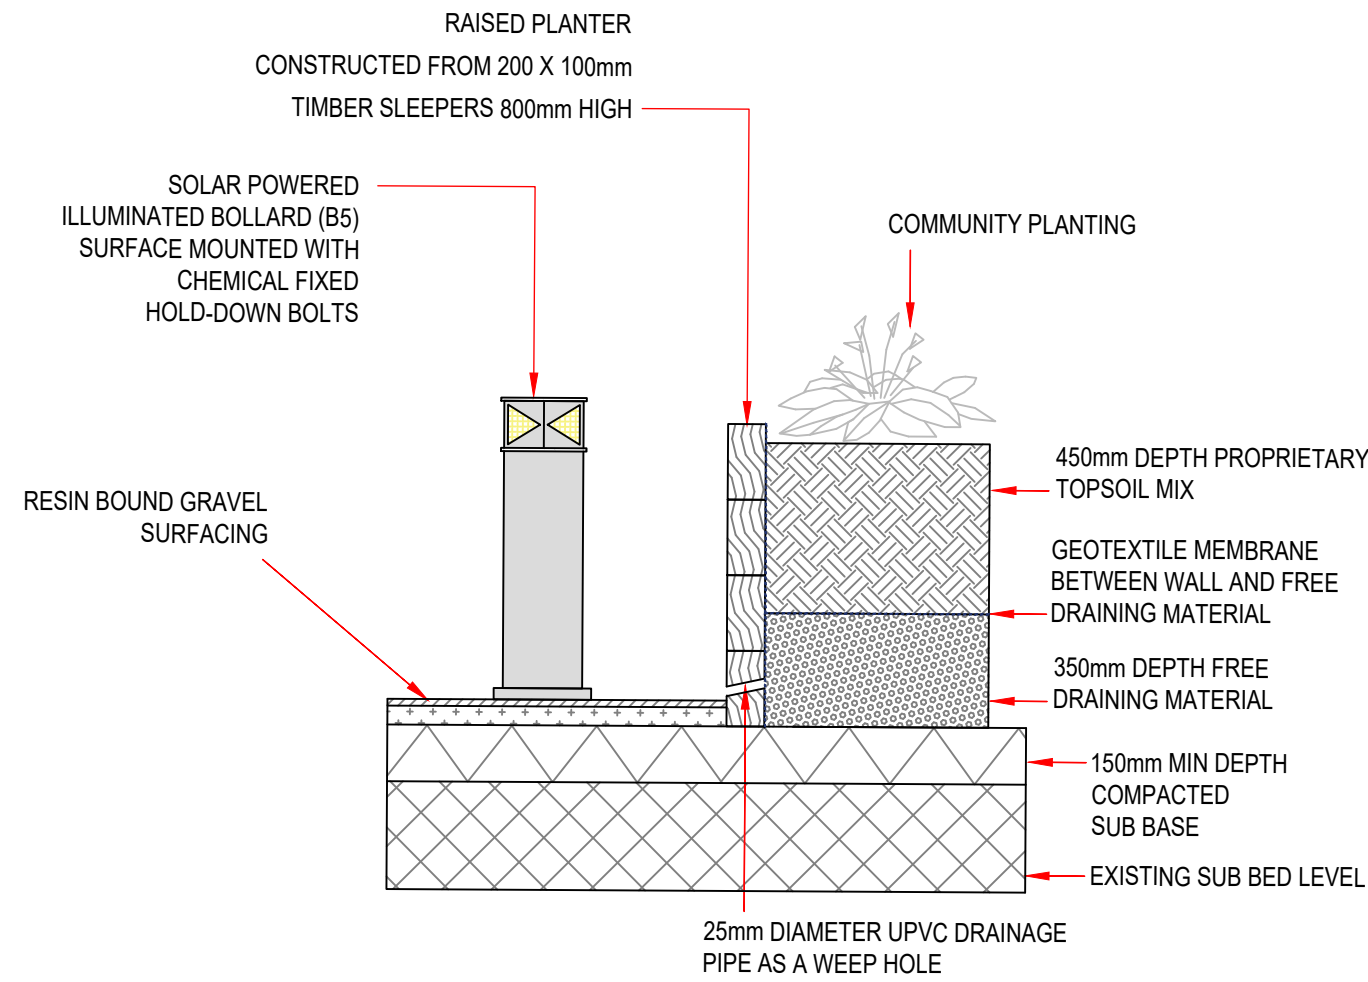


13
1:20 ILLUMINATED BOLLARD ADJACENT TO RAISED TIMBER PLANTER

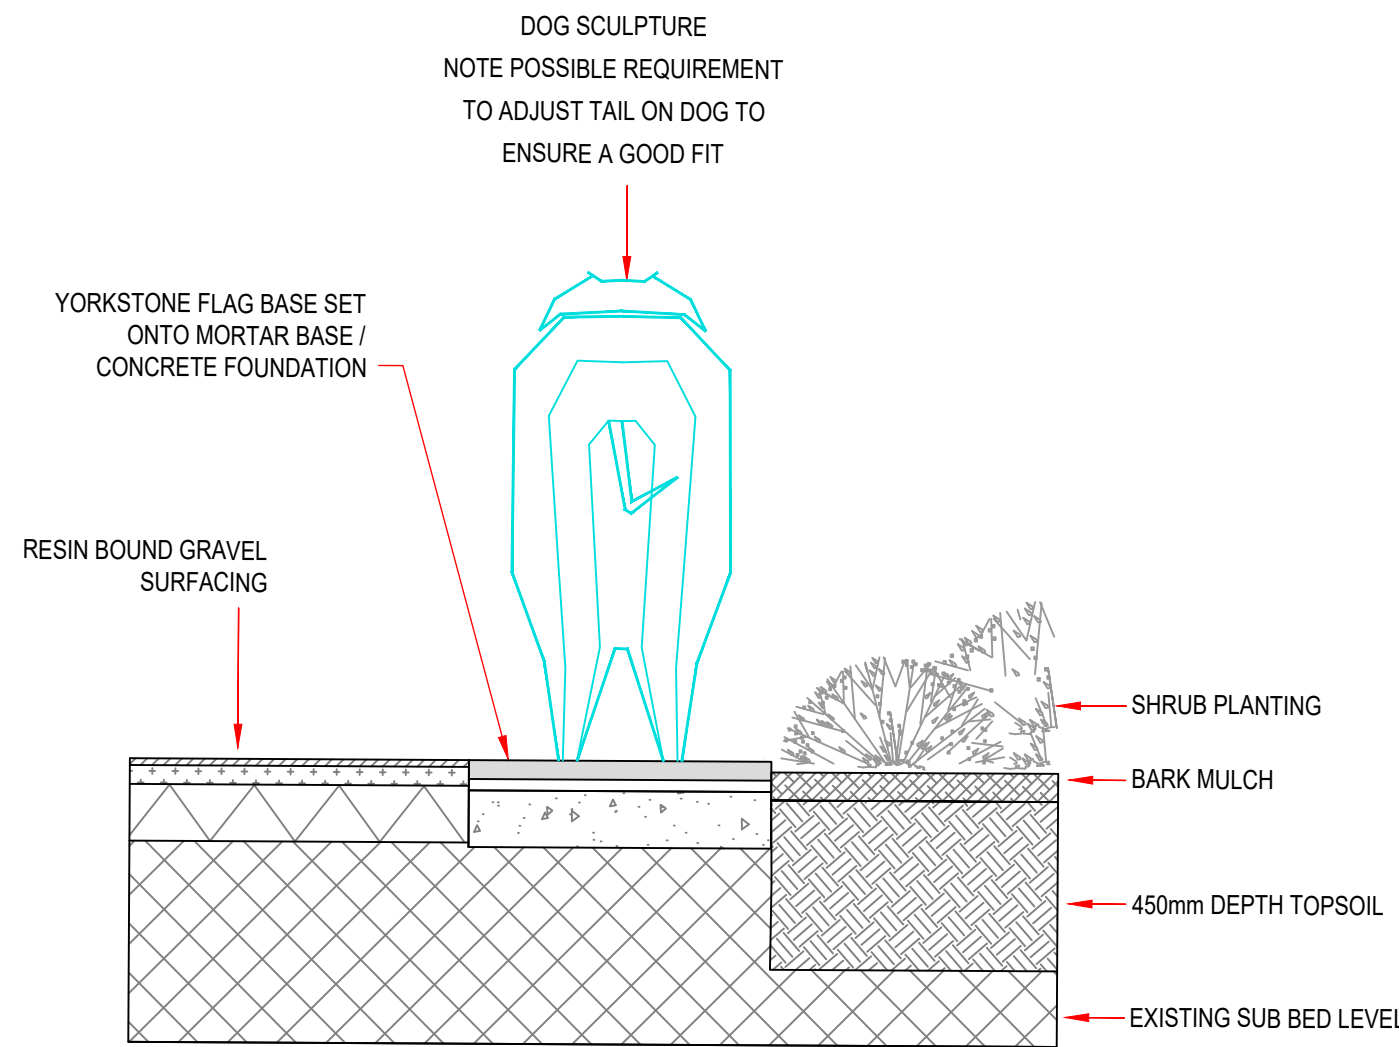


14
1:20 DOG SCULPTURE - RELOCATED FROM ENTRANCE

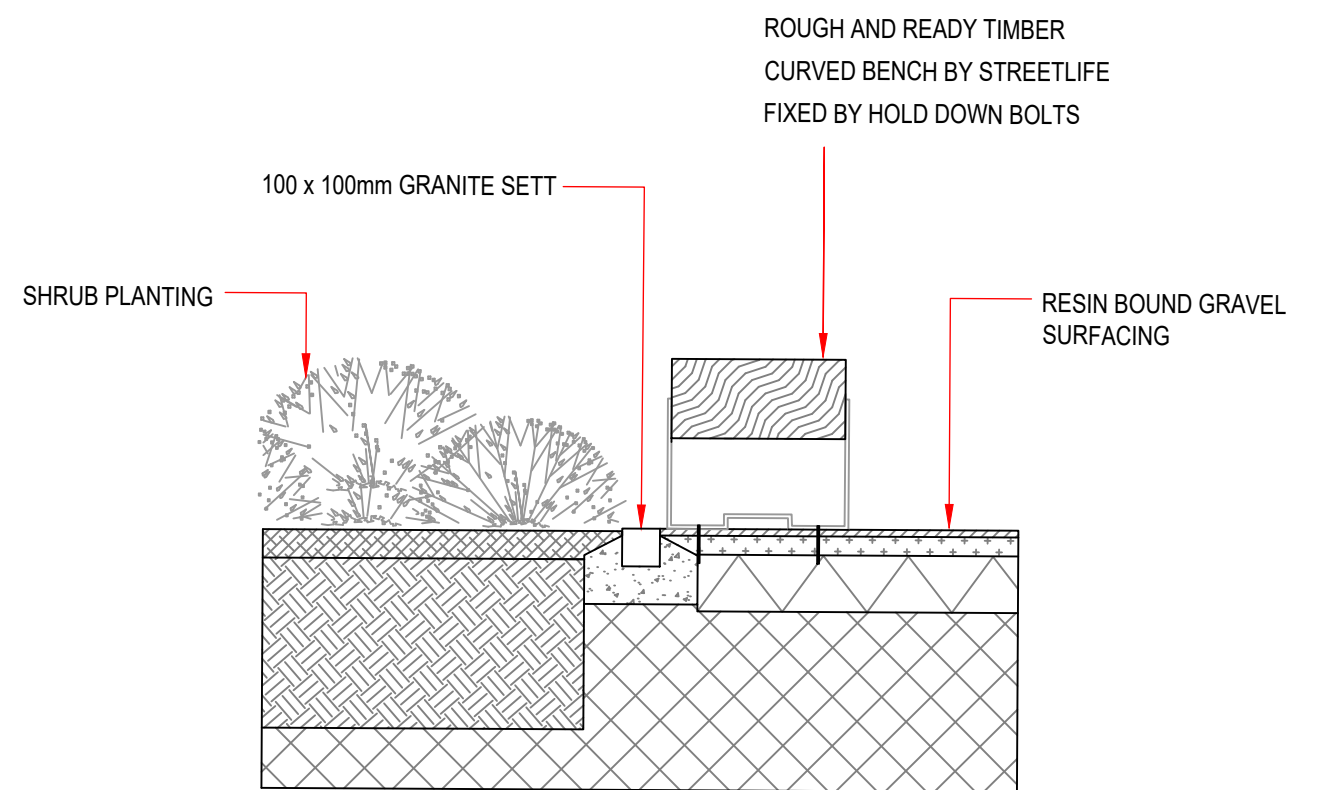


15
1:20 TIMBER BENCH ADJACENT TO SHRUB PLANTING

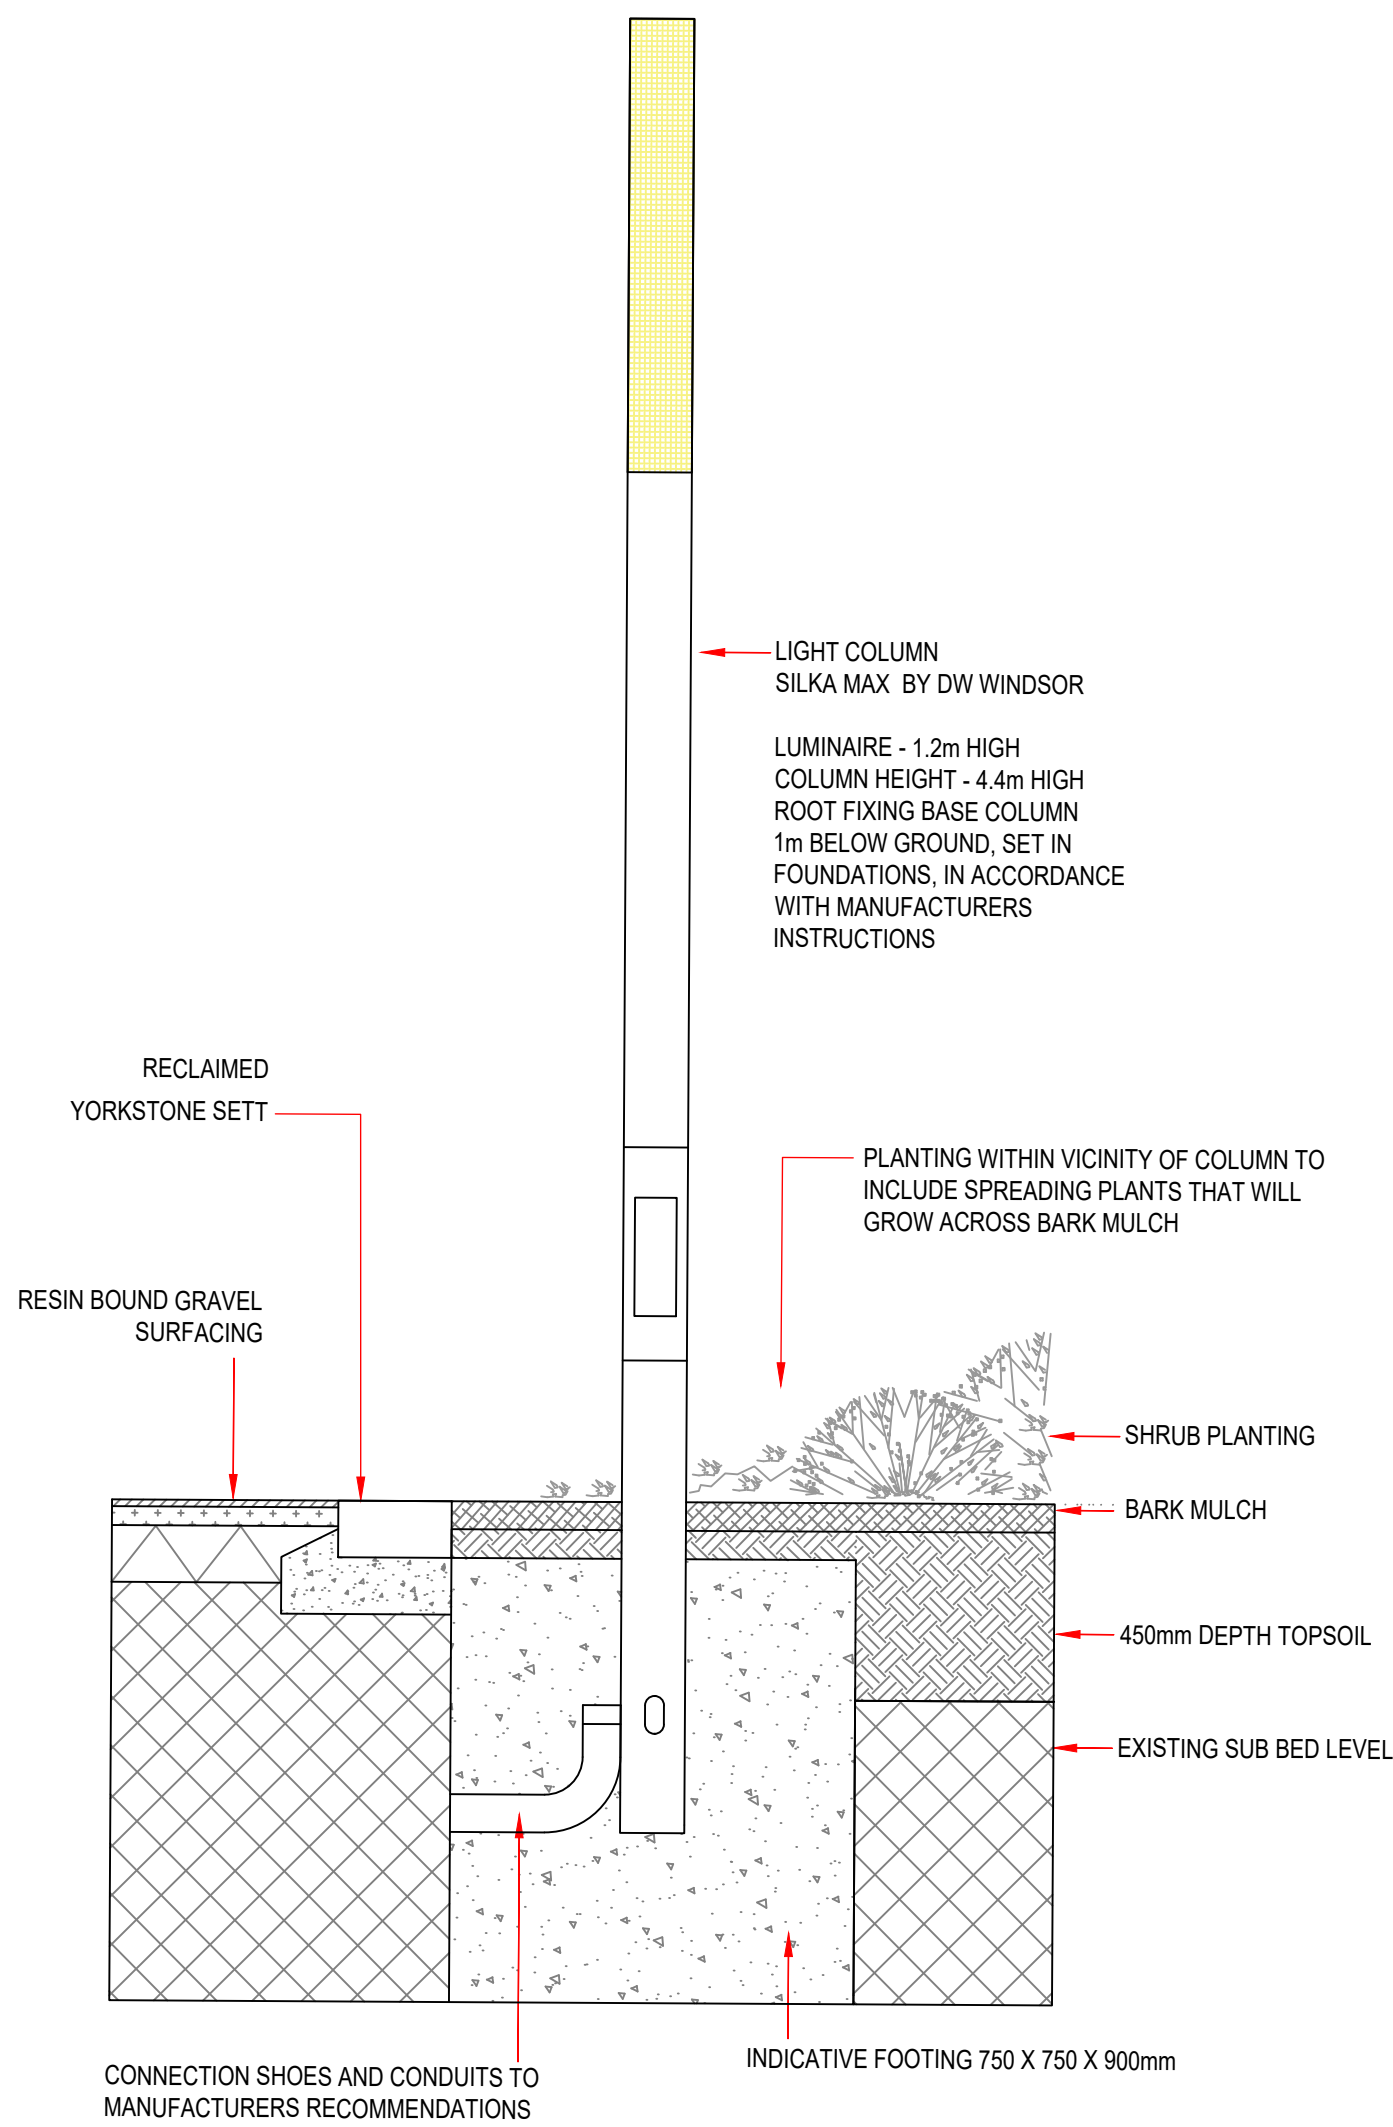


16
1:20 SILKA MAX LIGHT COLUMN SET INTO SOFT LANDSCAPE

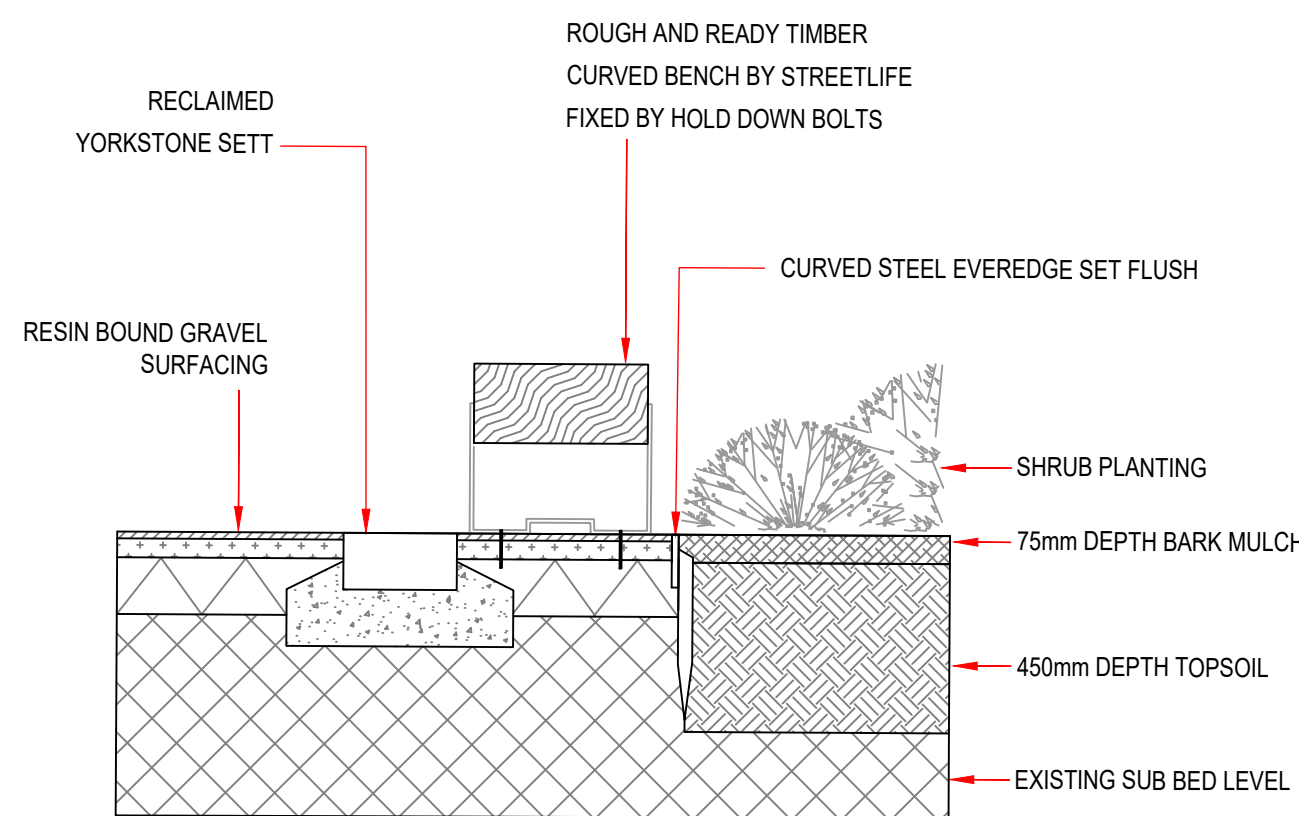


17
1:20 CURVED BENCH ADJACENT TO SHRUB PLANTING

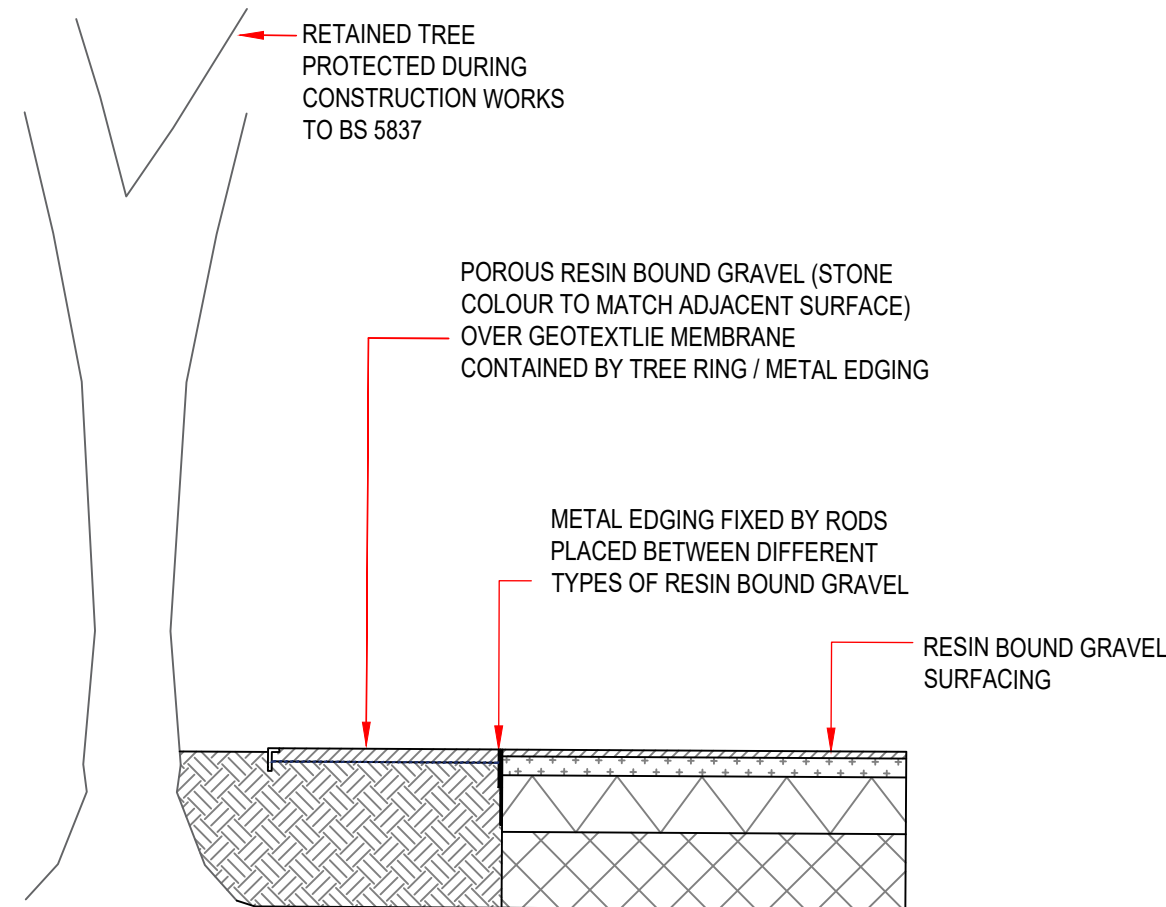


18
1:20 EXISTING TREE RETAINED WITH NEW RECESSED TREE GRILLE, INFILLED WITH RESIN BOUND GRAVEL

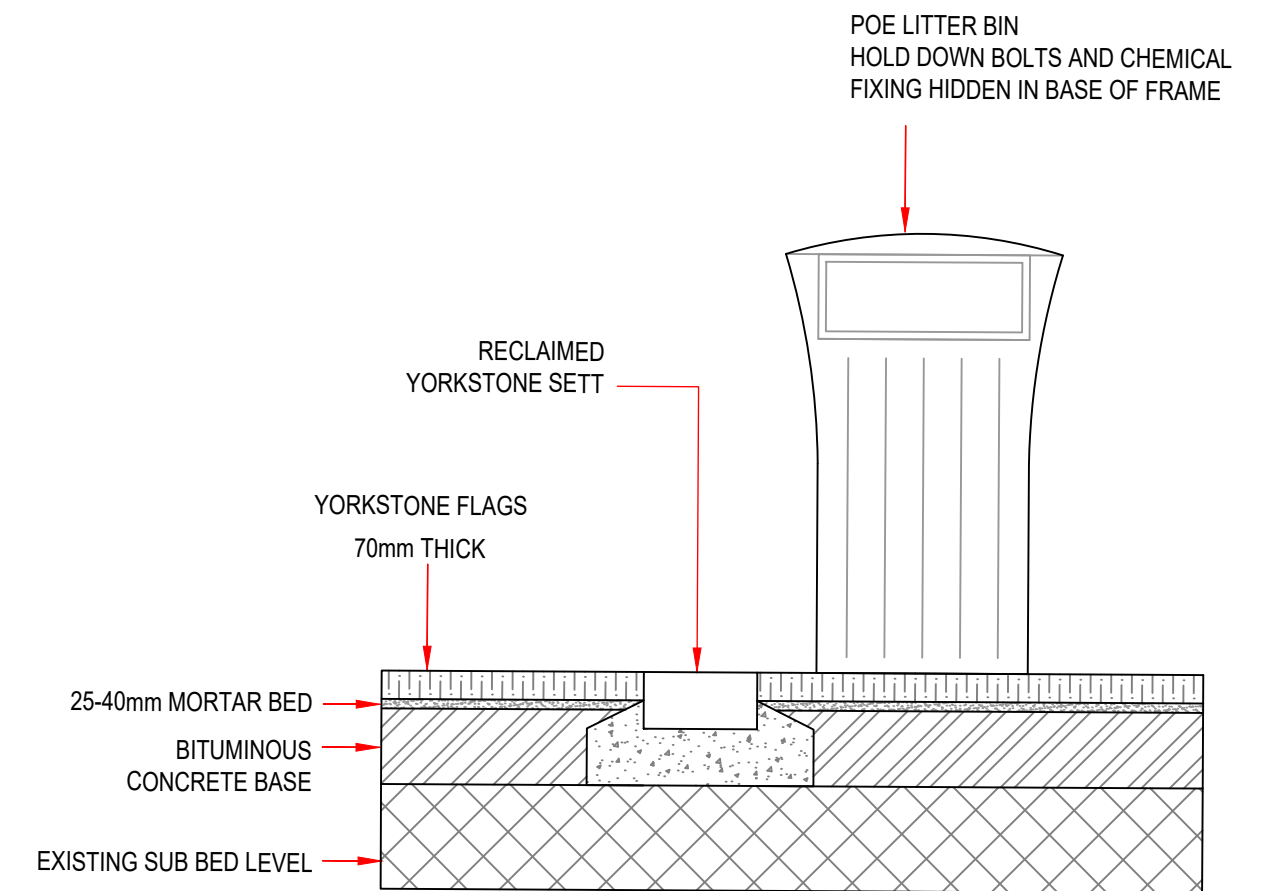

19
1:20 PRIMARY PEDESTRIAN ACCESS INTO MUSEUM / LITTER BIN

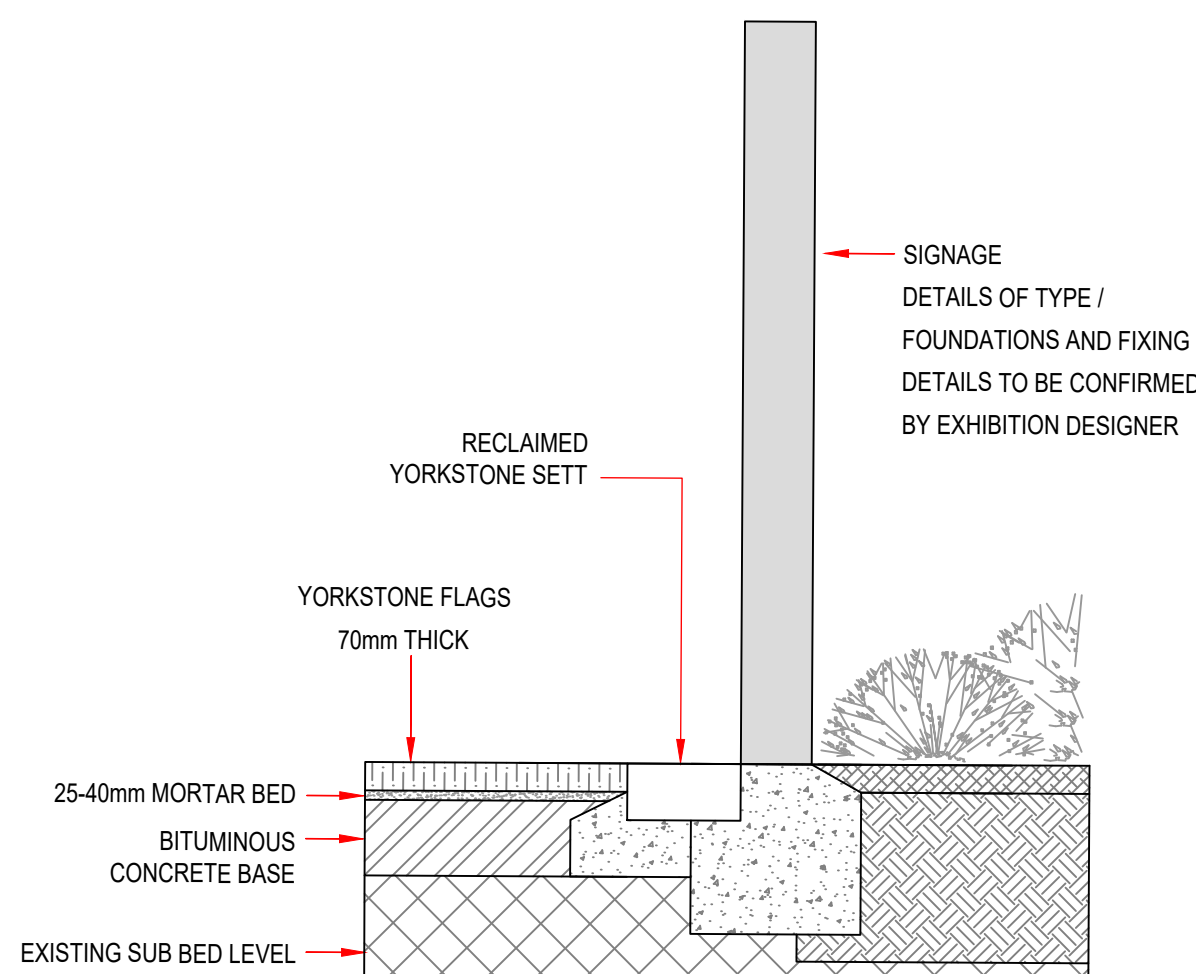

20
1:20 SIGNAGE AT MAIN ENTRANCE

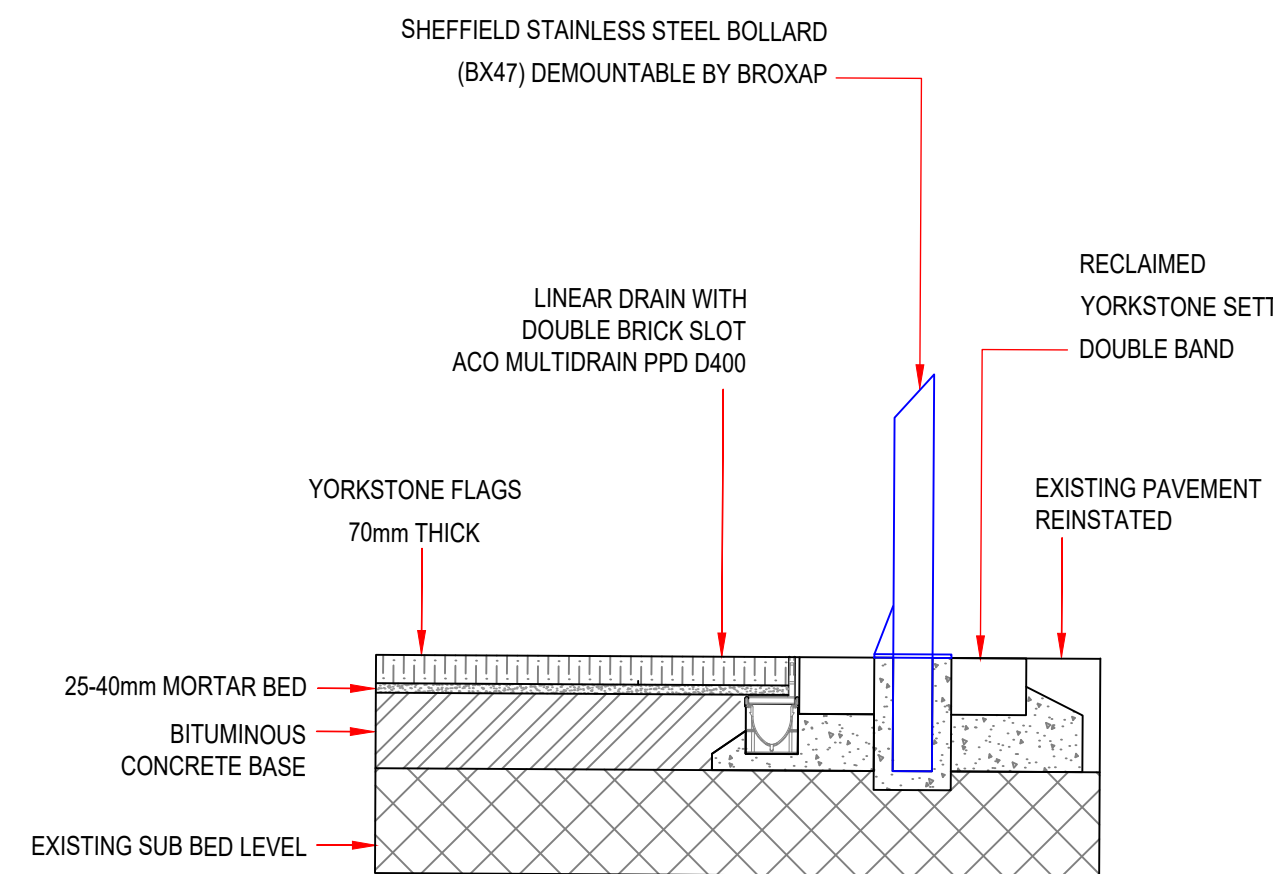

21
1:20 LINEAR DRAIN WITH DOUBLE BRICK SLOT / DEMOUNTABLE STAINLESS STEEL BOLLARD

FOR COMMENT

Rev	Drawn	Checked	Date	Description

RYDER
LANDSCAPE CONSULTANTS

1 Byron Close, Hawarden Chester CH5 3TE
TEL: 01244 538548 EMAIL: info@ryderlandscape.co.uk
www.ryderlandscape.co.uk Company Registration no: 6065464

Client

Wrexham County Borough Council

Project

Wrexham Museum

Drawing Title

**Landscape Design
Construction Details
Sheet 2 of 3**

Drawn By: **HC** Date: **230922**

Checked By: **SR** Date: **230929**

Drawing Scale: **1:20** Sheet Size: **A1**

Drawing No. **000-RYD-XX-XX-DR-L- 105** Revision **-**