



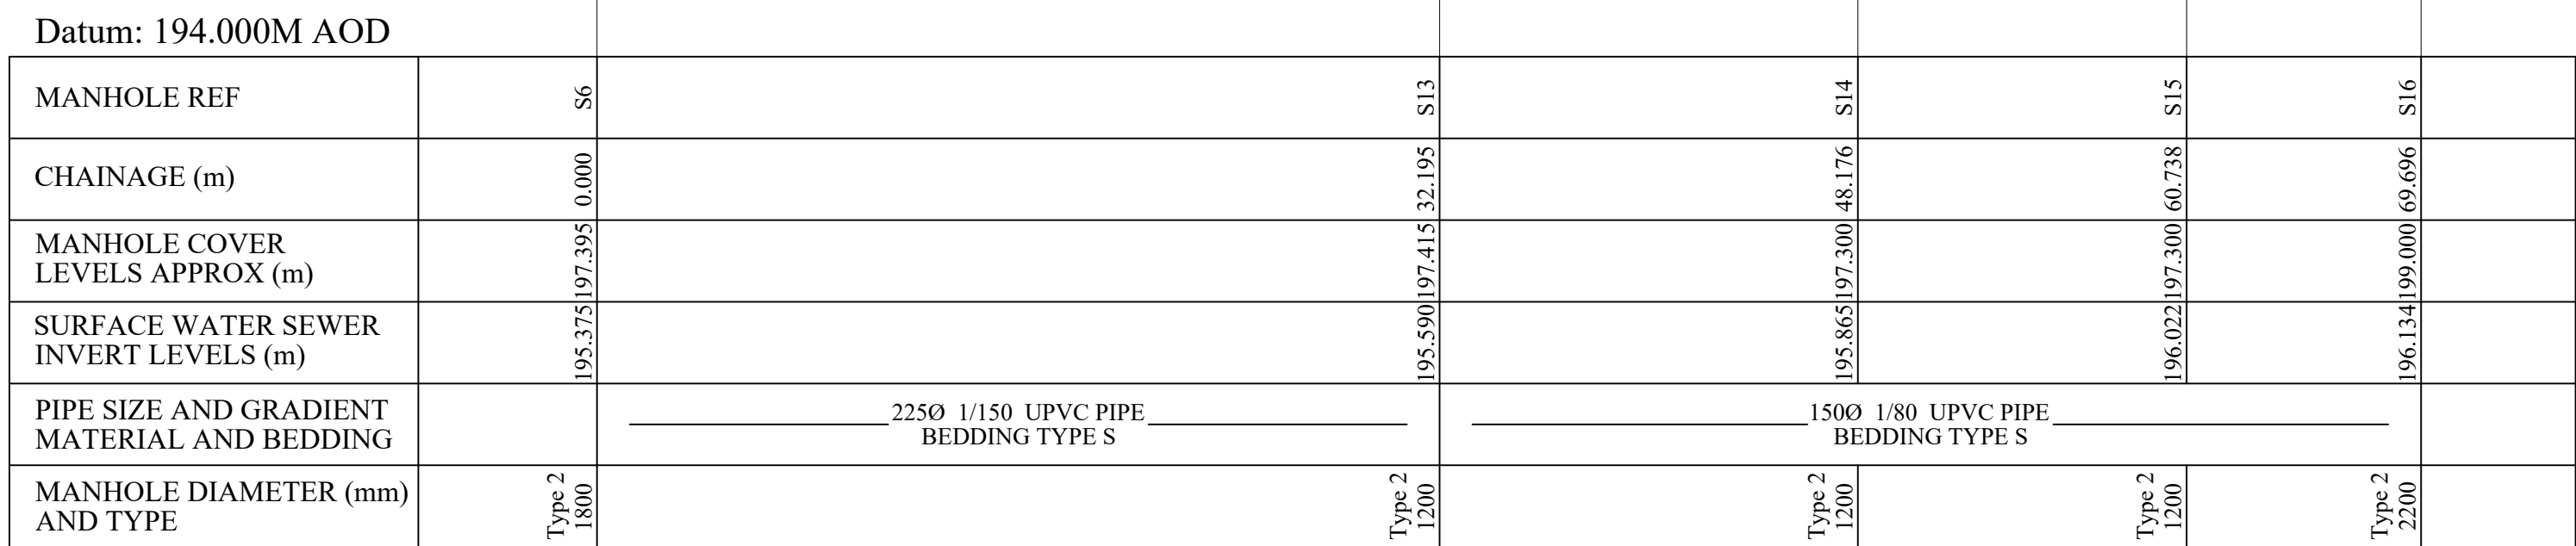



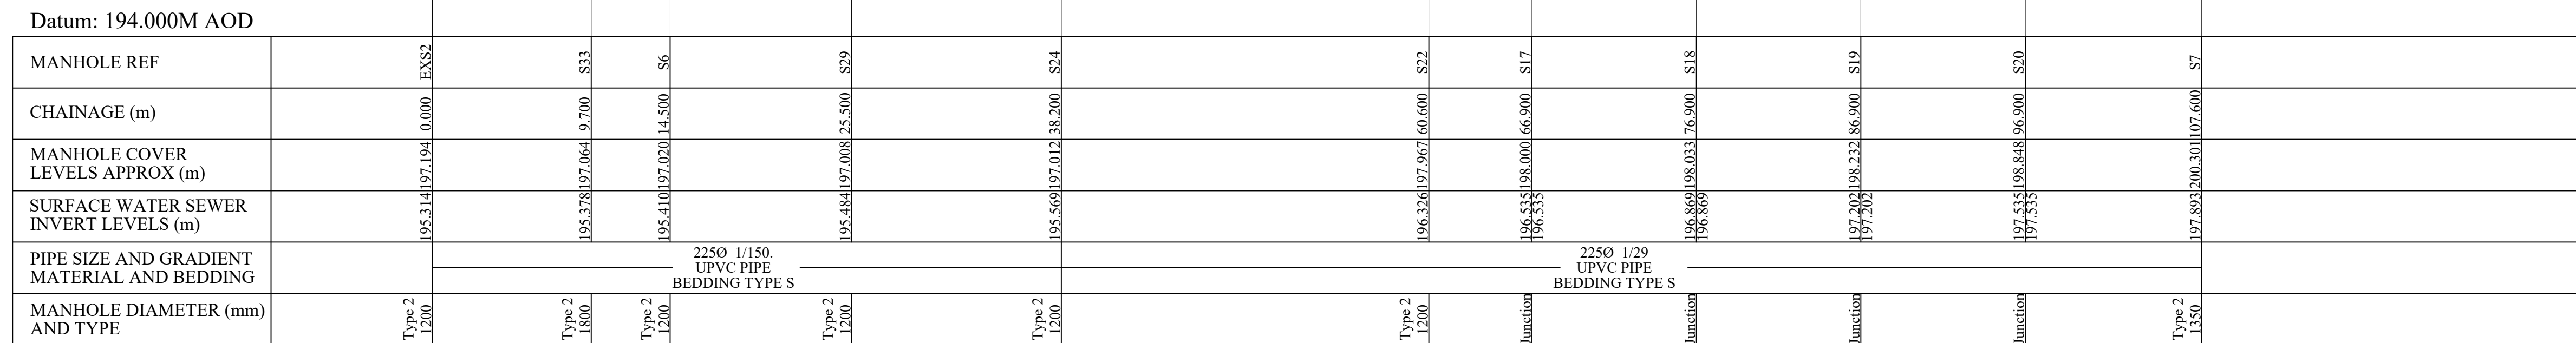

Revision	Made by	Date	Checked	Description
C01	T.J	21.12.2023	I.R	UPDATED LAYOUT TO SUIT AMENDMENTS
C01	M.J	31.10.2023	I.R	UPDATED LAYOUT AND UPDATED TO TENDER ISSUE

Bingham Rawlings Partnership Limited
Consulting Civil & Structural Engineers
The Stables
1 Grosvenor Road Wrexham LL11 1BS
Telephone:(01978) 353522
Fax:(01978) 355177
e-mail : consult@brp2000.co.uk



Revisions.				
Revision	Made by	Date	Checked	Description
C01	T.J	21.12.2023	I.R	UPDATED LAYOUT TO SUIT AMENDMENTS
C01	M.J	31.10.2023	I.R	UPDATED LAYOUT AND UPDATED TO TENDER ISSUE

Bingham Rawlings Partnership Limited
Consulting Civil & Structural Engineers
The Stables
1 Grosvenor Road Wrexham LL11 1BS
Telephone:(01978) 353522
Fax:(01978) 355177
e-mail : consult@brp2000.co.uk

b.r.p
Bingham
Rawlings
Partnership
Limited



Project		BRYMBO HERITAGE PROJECT							
Drawing Title		PROPOSED DRAINAGE LONG SECTIONS SHEET 2							
Architect		TACP ARCHITECTS							
Client		BRYMBO HERITAGE TRUST							
Scale 1/250 @ A1		4866 0013				Revision			
Drawn M.Jones						C01	C02		
Date 31.10.2023									
Checked I.Rowlands									