
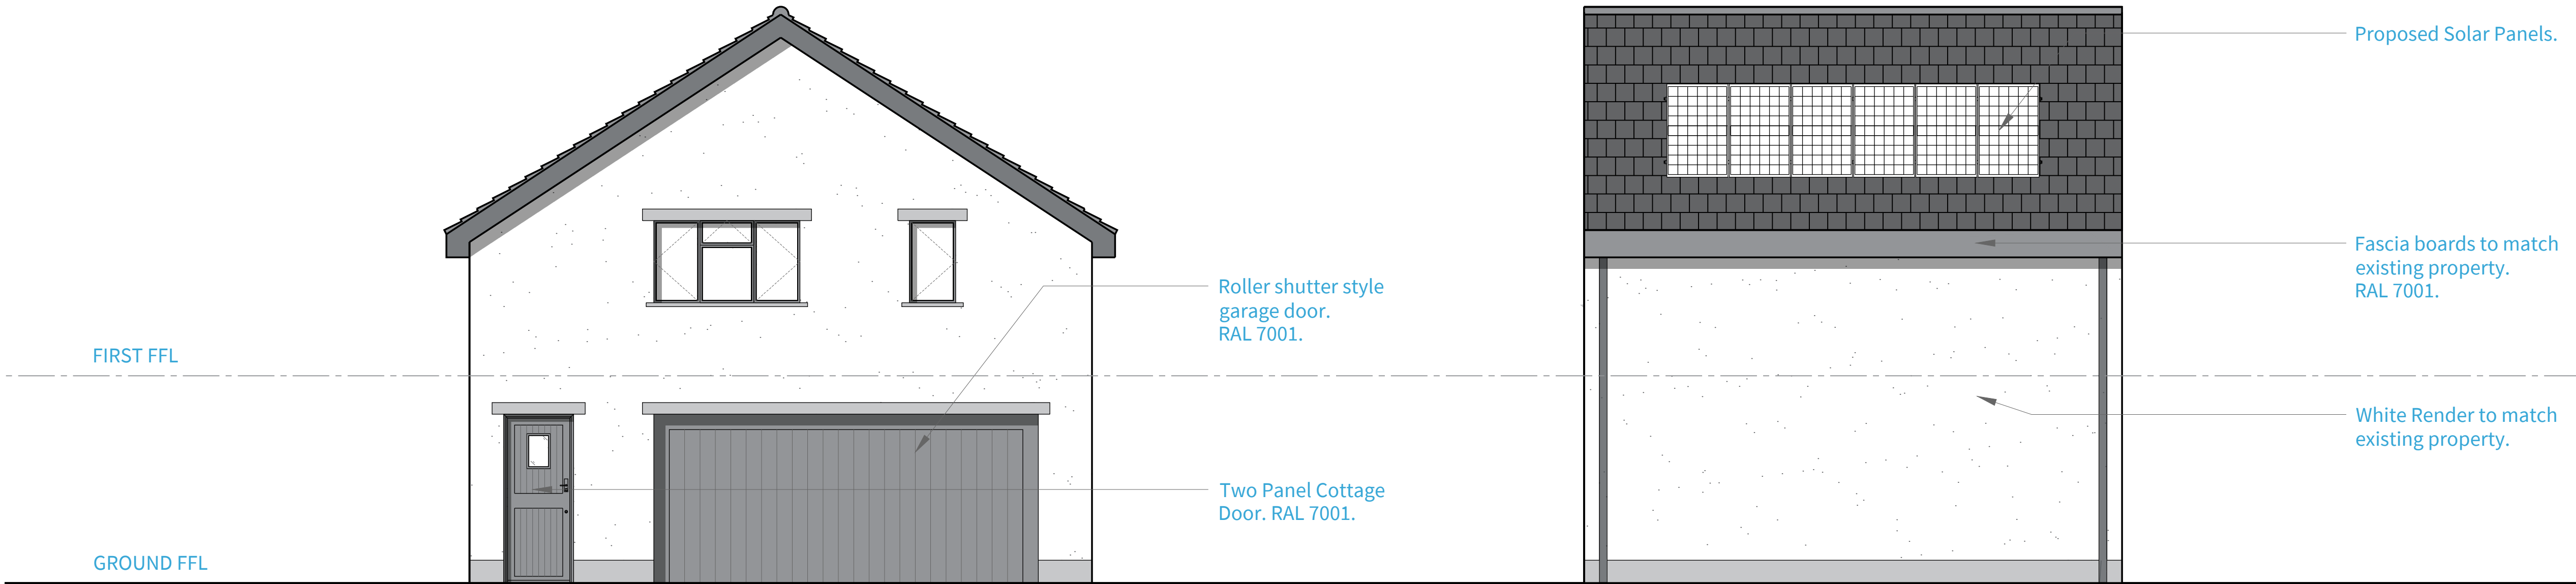



Do not scale this drawing, check all dimensions on site. This drawing to be read in conjunction with all relevant drawings. All work to be in accordance with Building Regulations and relevant British Standards. This drawing produced for use in this project only and may not be used for any other purpose. This drawing may not be reproduced without prior written agreement.

1:50

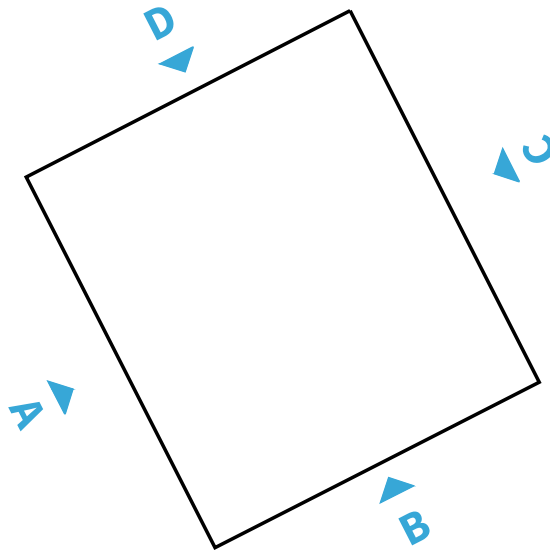

ELEVATION A
SCALE 1:50

ELEVATION B
SCALE 1:50

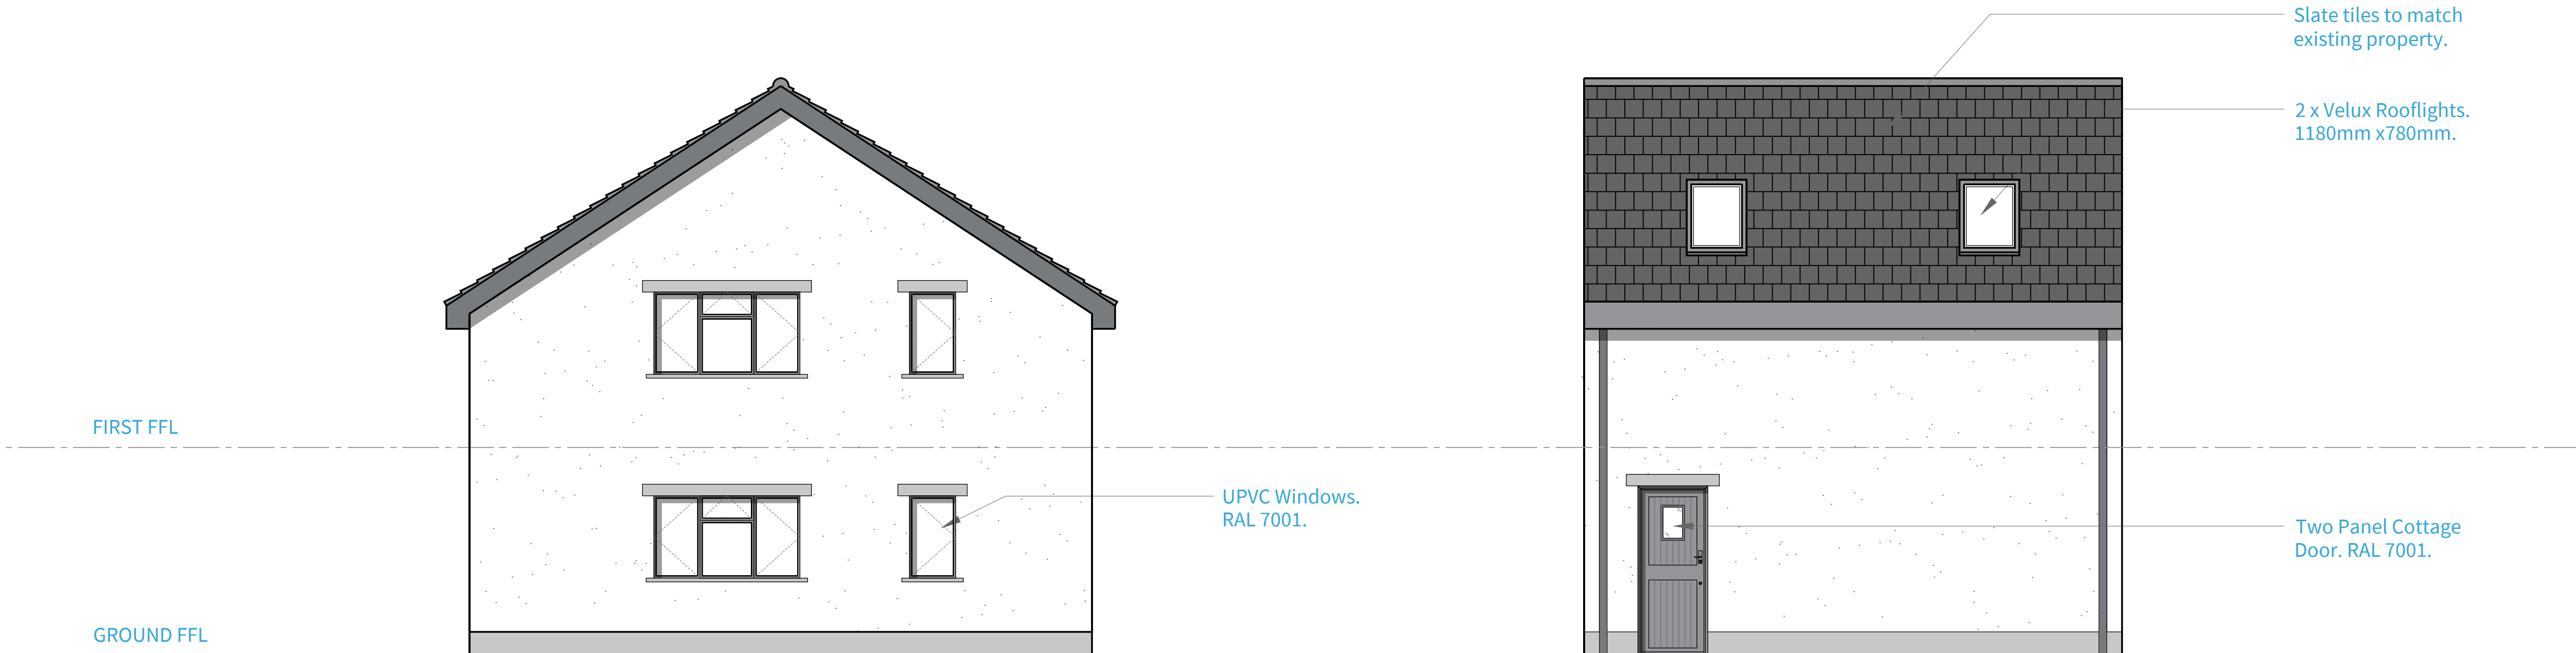

ELEVATION C
SCALE 1:50

ELEVATION D
SCALE 1:50

A	Initial Drawing Issue	01.12.2023	ER	CH
REV	DESCRIPTION	DATE	BY	CHECK

PLANNING

CLIENT		ALANA	
PROJECT		GROVE COTTAGE WREXHAM LL13 0PF	
TITLE		PROPOSED OUTBUILDING PROPOSED ELEVATIONS	
SCALE @ A1 1:50	DATE 01.12.2023	DRAWN ER	CHECKED CH
PROJECT No. ---	DRAWING No. (20) 05	REVISION A	