


Scale 1:50 @ A2

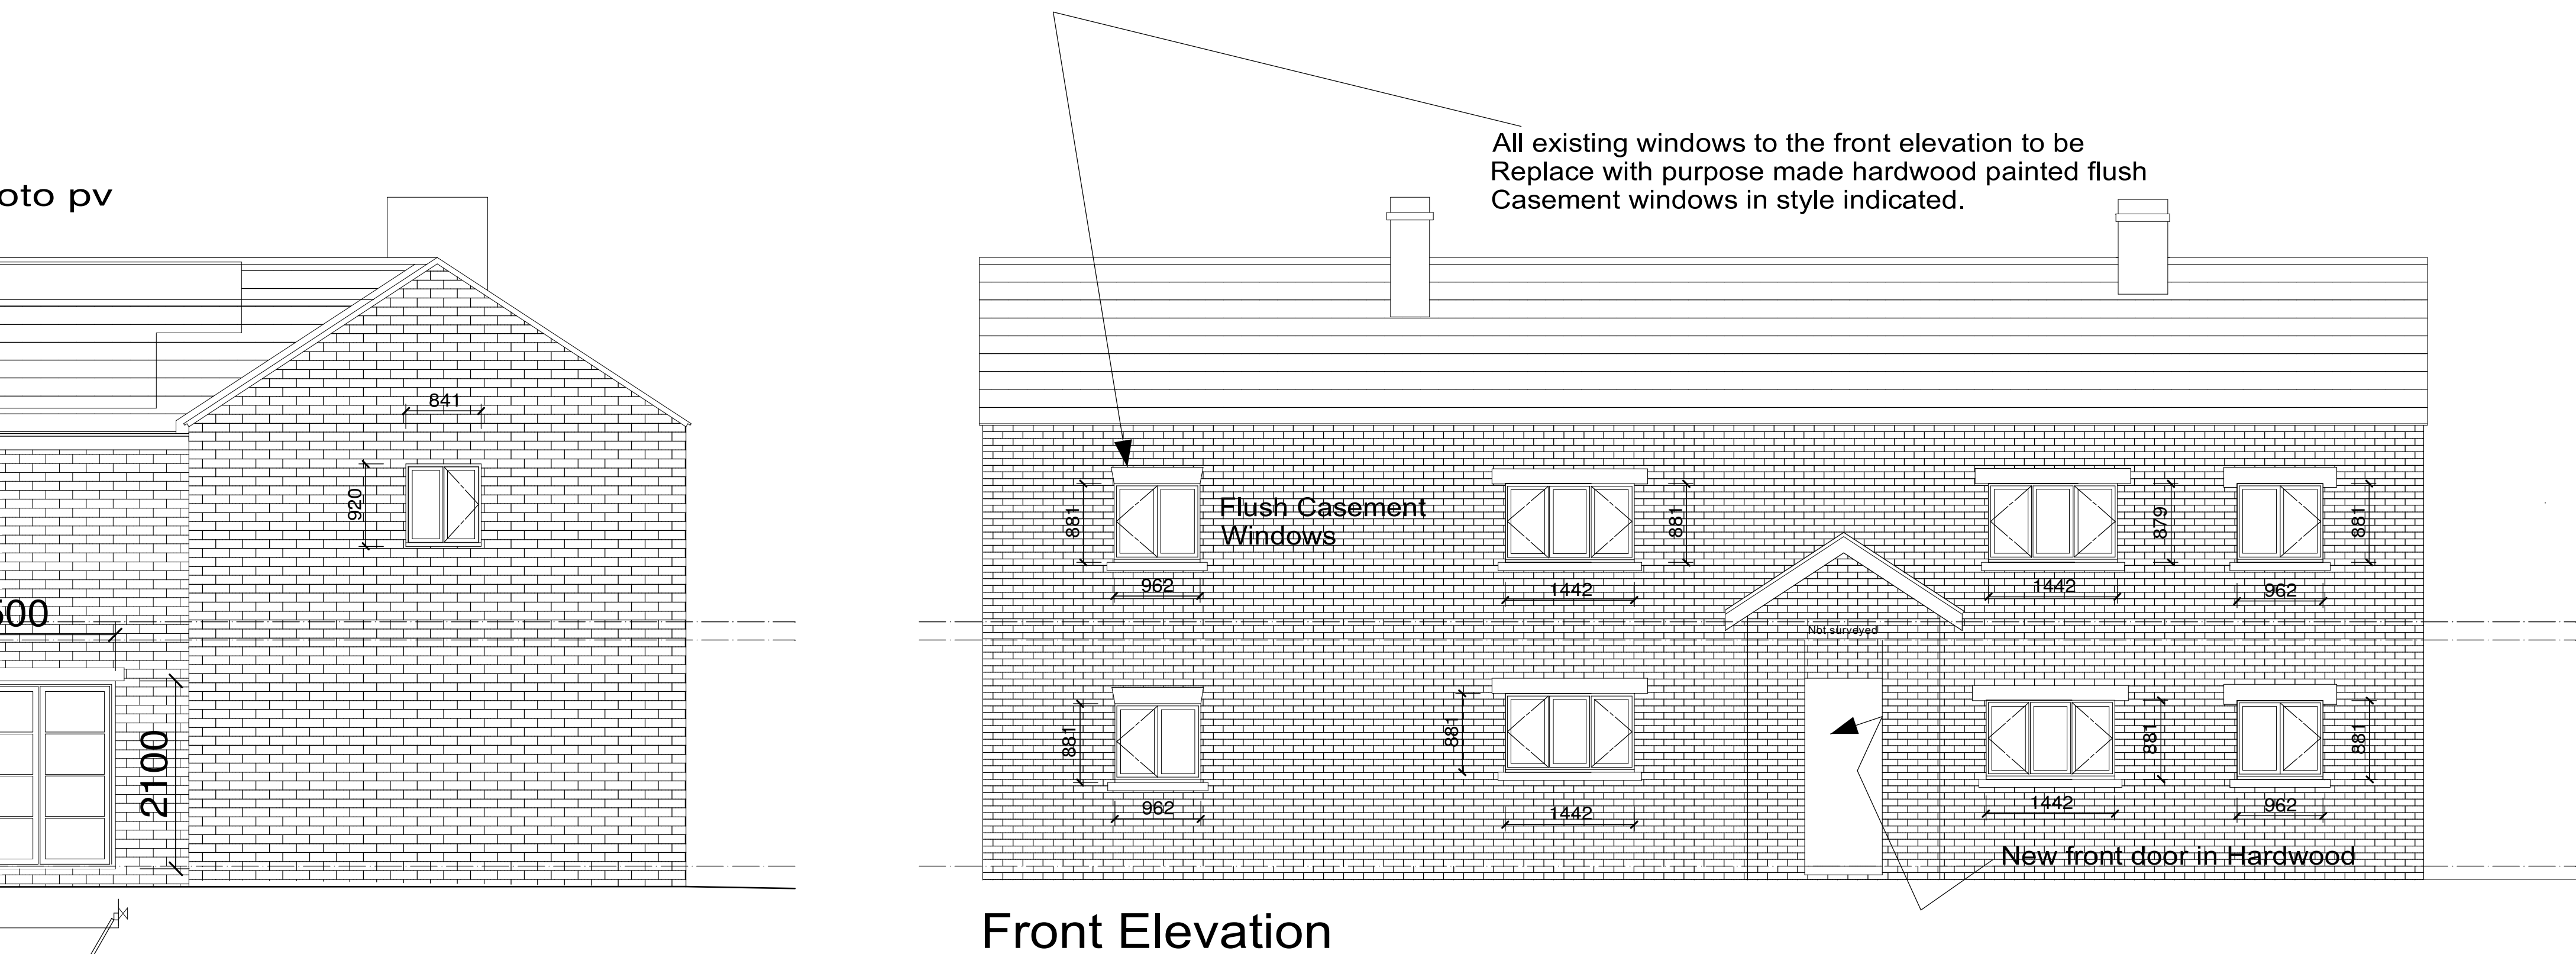

The Old Croft, Green Street, holt - Replacement hardwood Windows.