
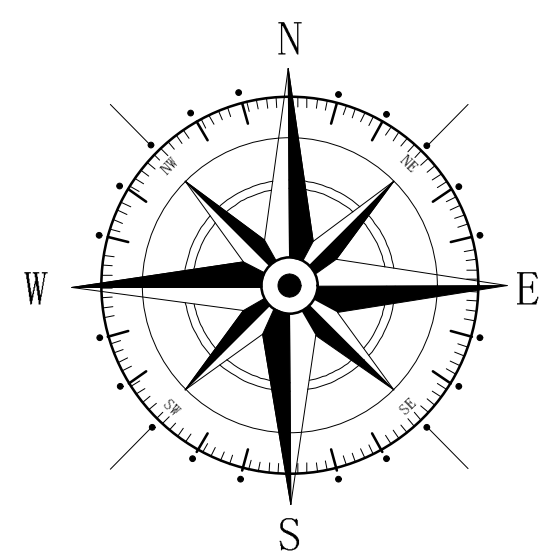
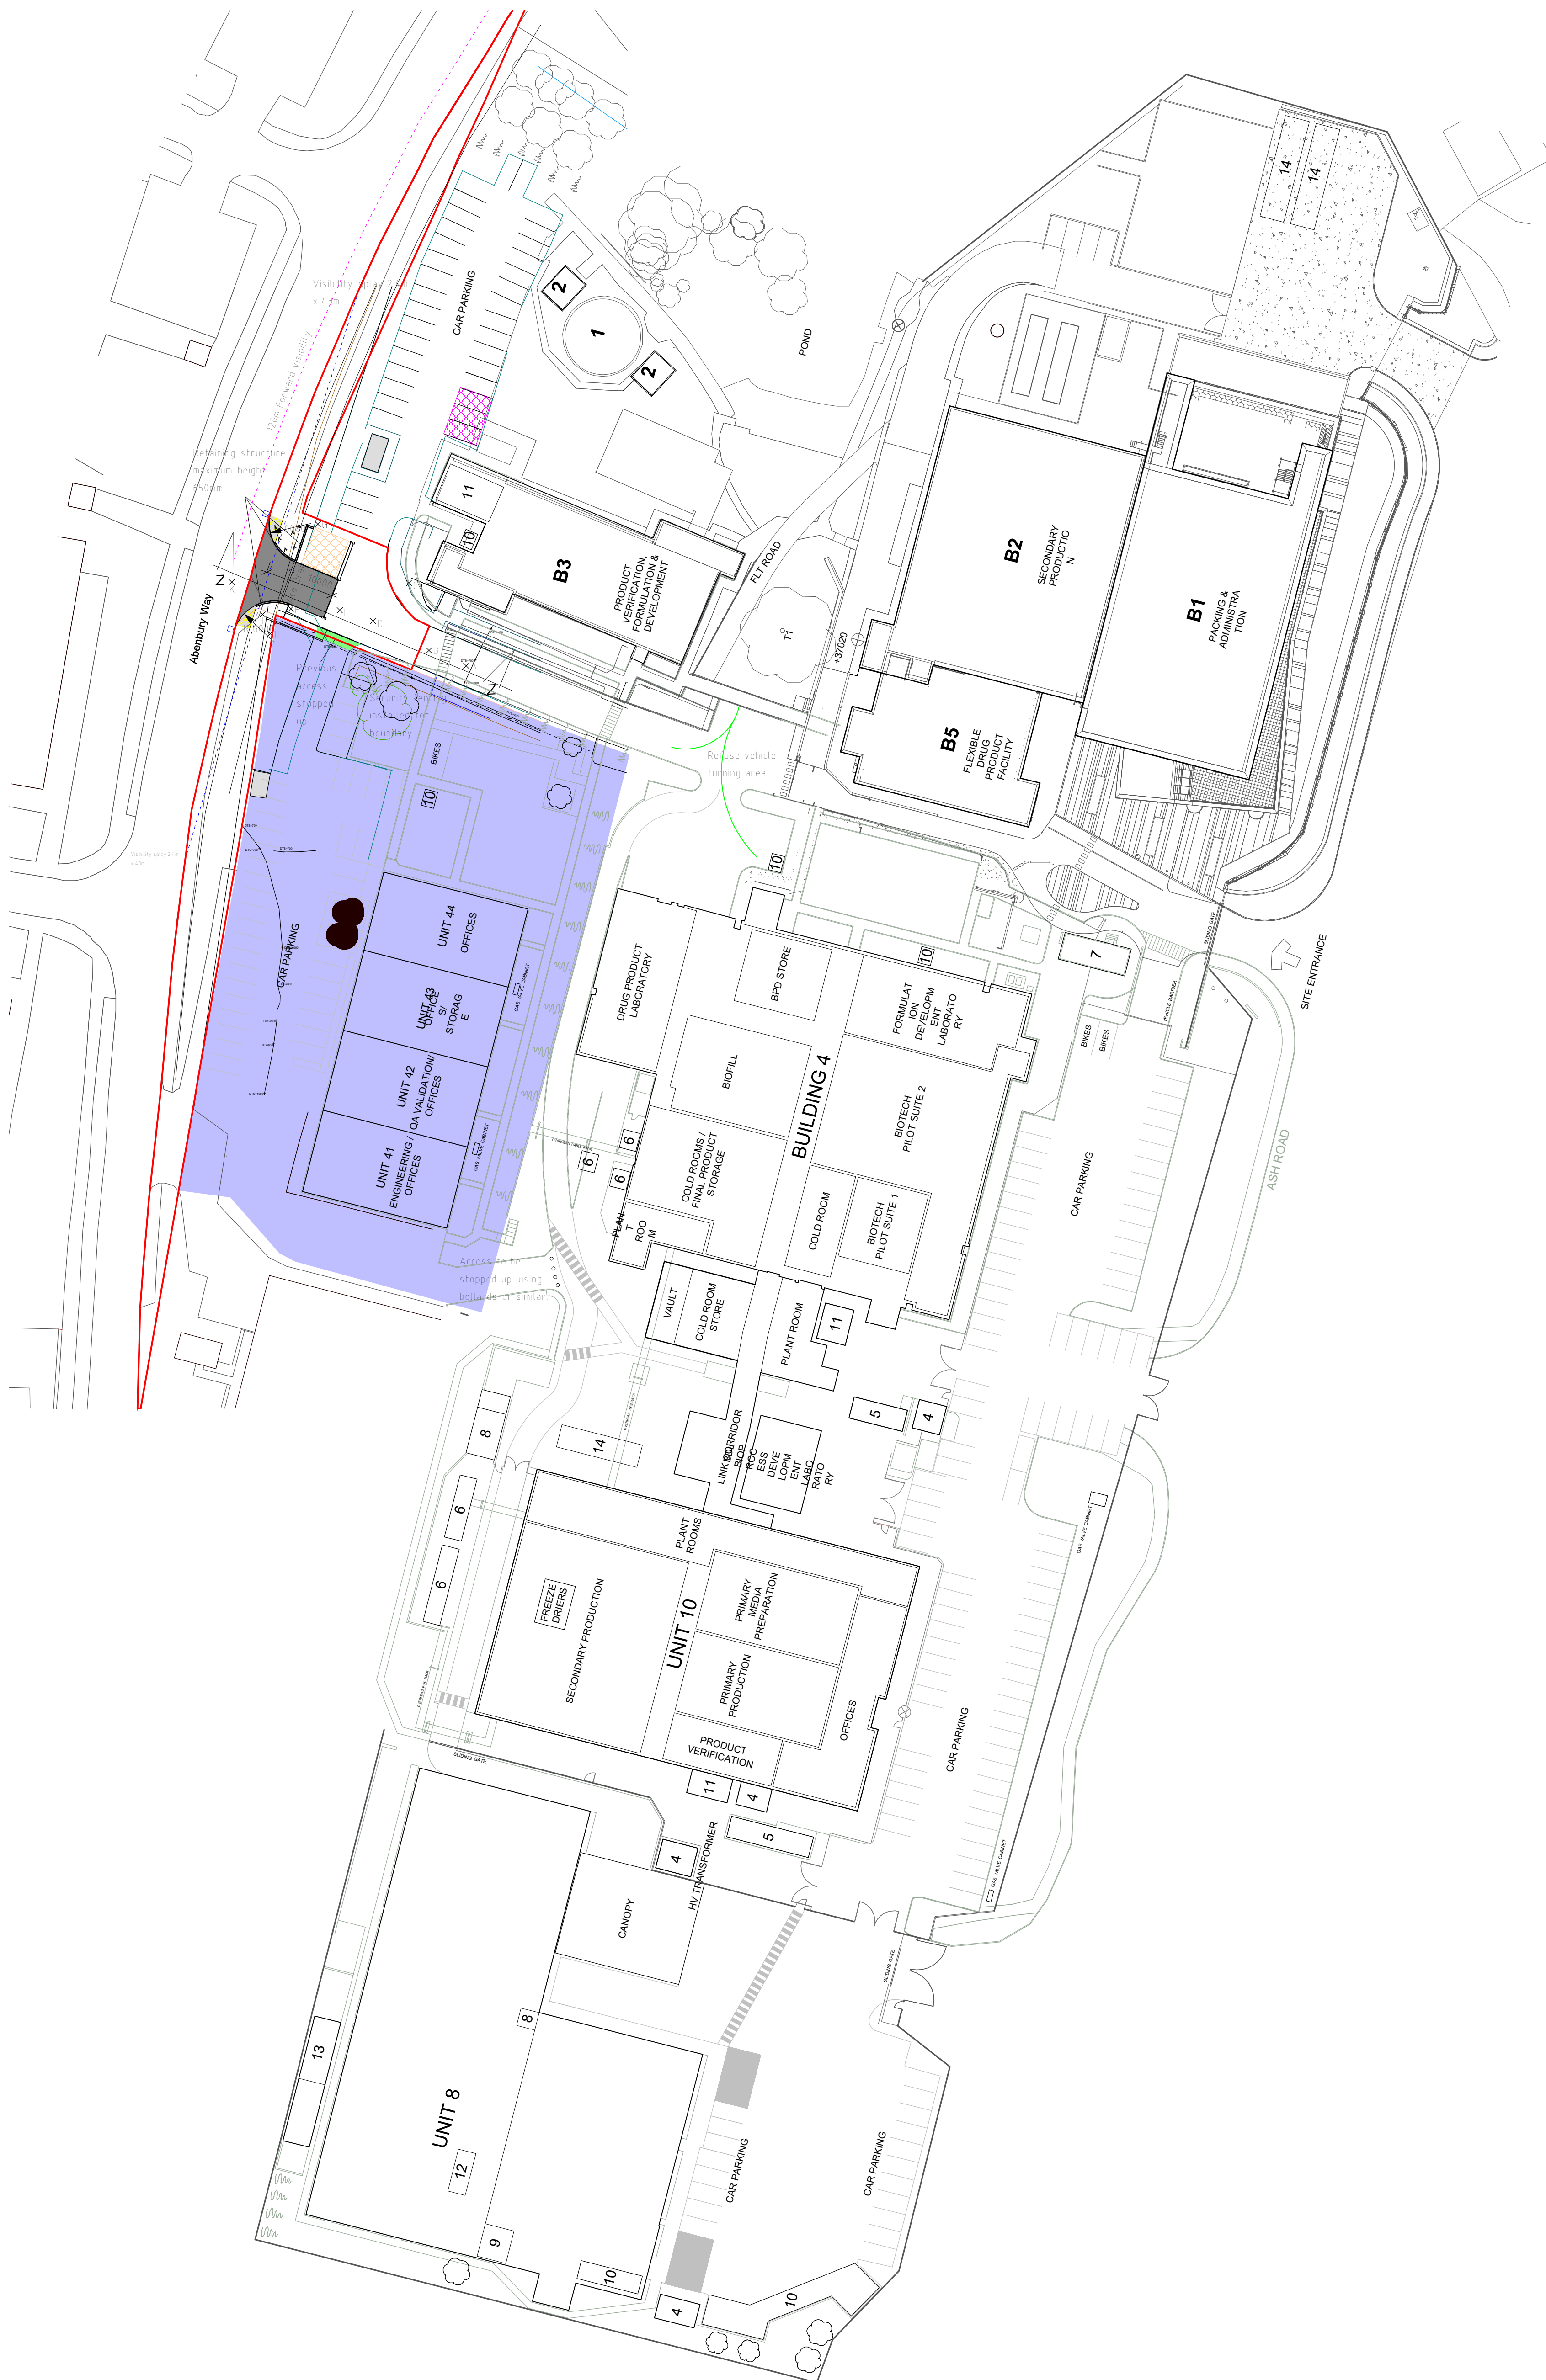


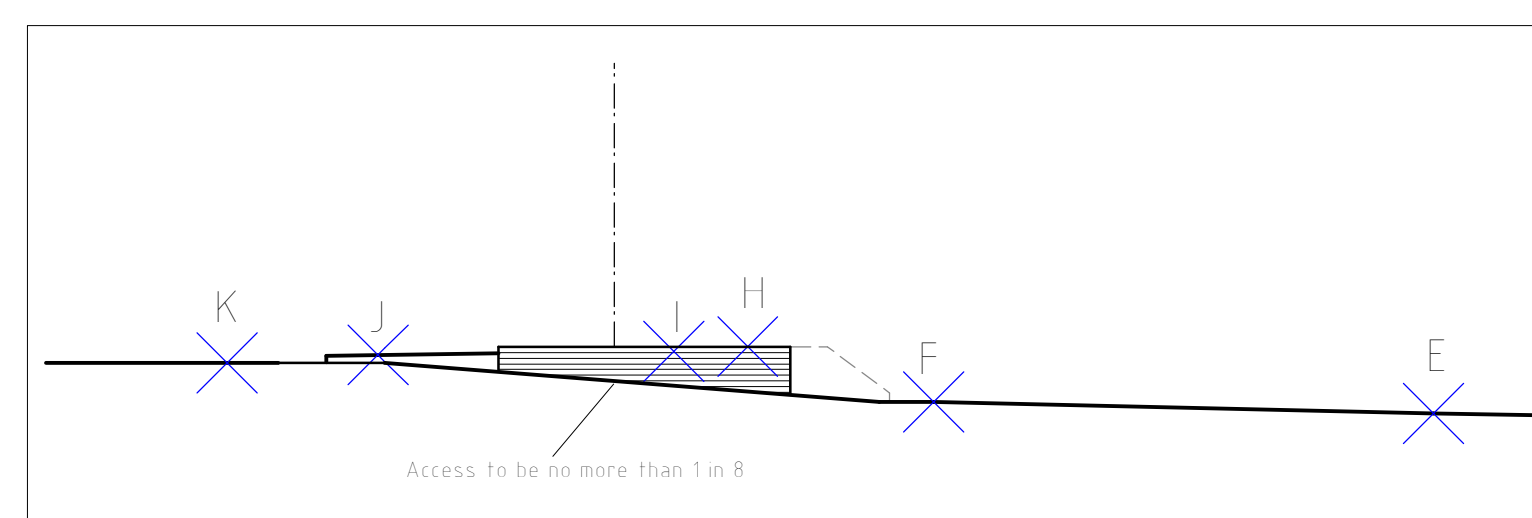

KEY	
	Application Site
	Tactile paving with dropped kerbs
	Proposed refuse collection point
	Existing refuse collection point
	Leased site which is due to expire

A	01/26	Additional detail added		D JF
Rev	Date	Detail		Initial
Project: Proposed Alterations to, Ipsen Biopharm Ltd Unit 9, Ash Road North, Wrexham, LL13 9UF				
Title: Highways Plan		Scale: (A1) 1 : 500		
Drawn By: D.J.Edwards		Date: July 2024		
Drawing No: 1008/004		Sheet: of		
 blueprint architectural services  LABC partner Office 3K4, Redwither Business Tower, Wrexham. LL13 9XT Tel: 01978 356500 www.blueprintarchitectural.com © copyright all rights reserved				