



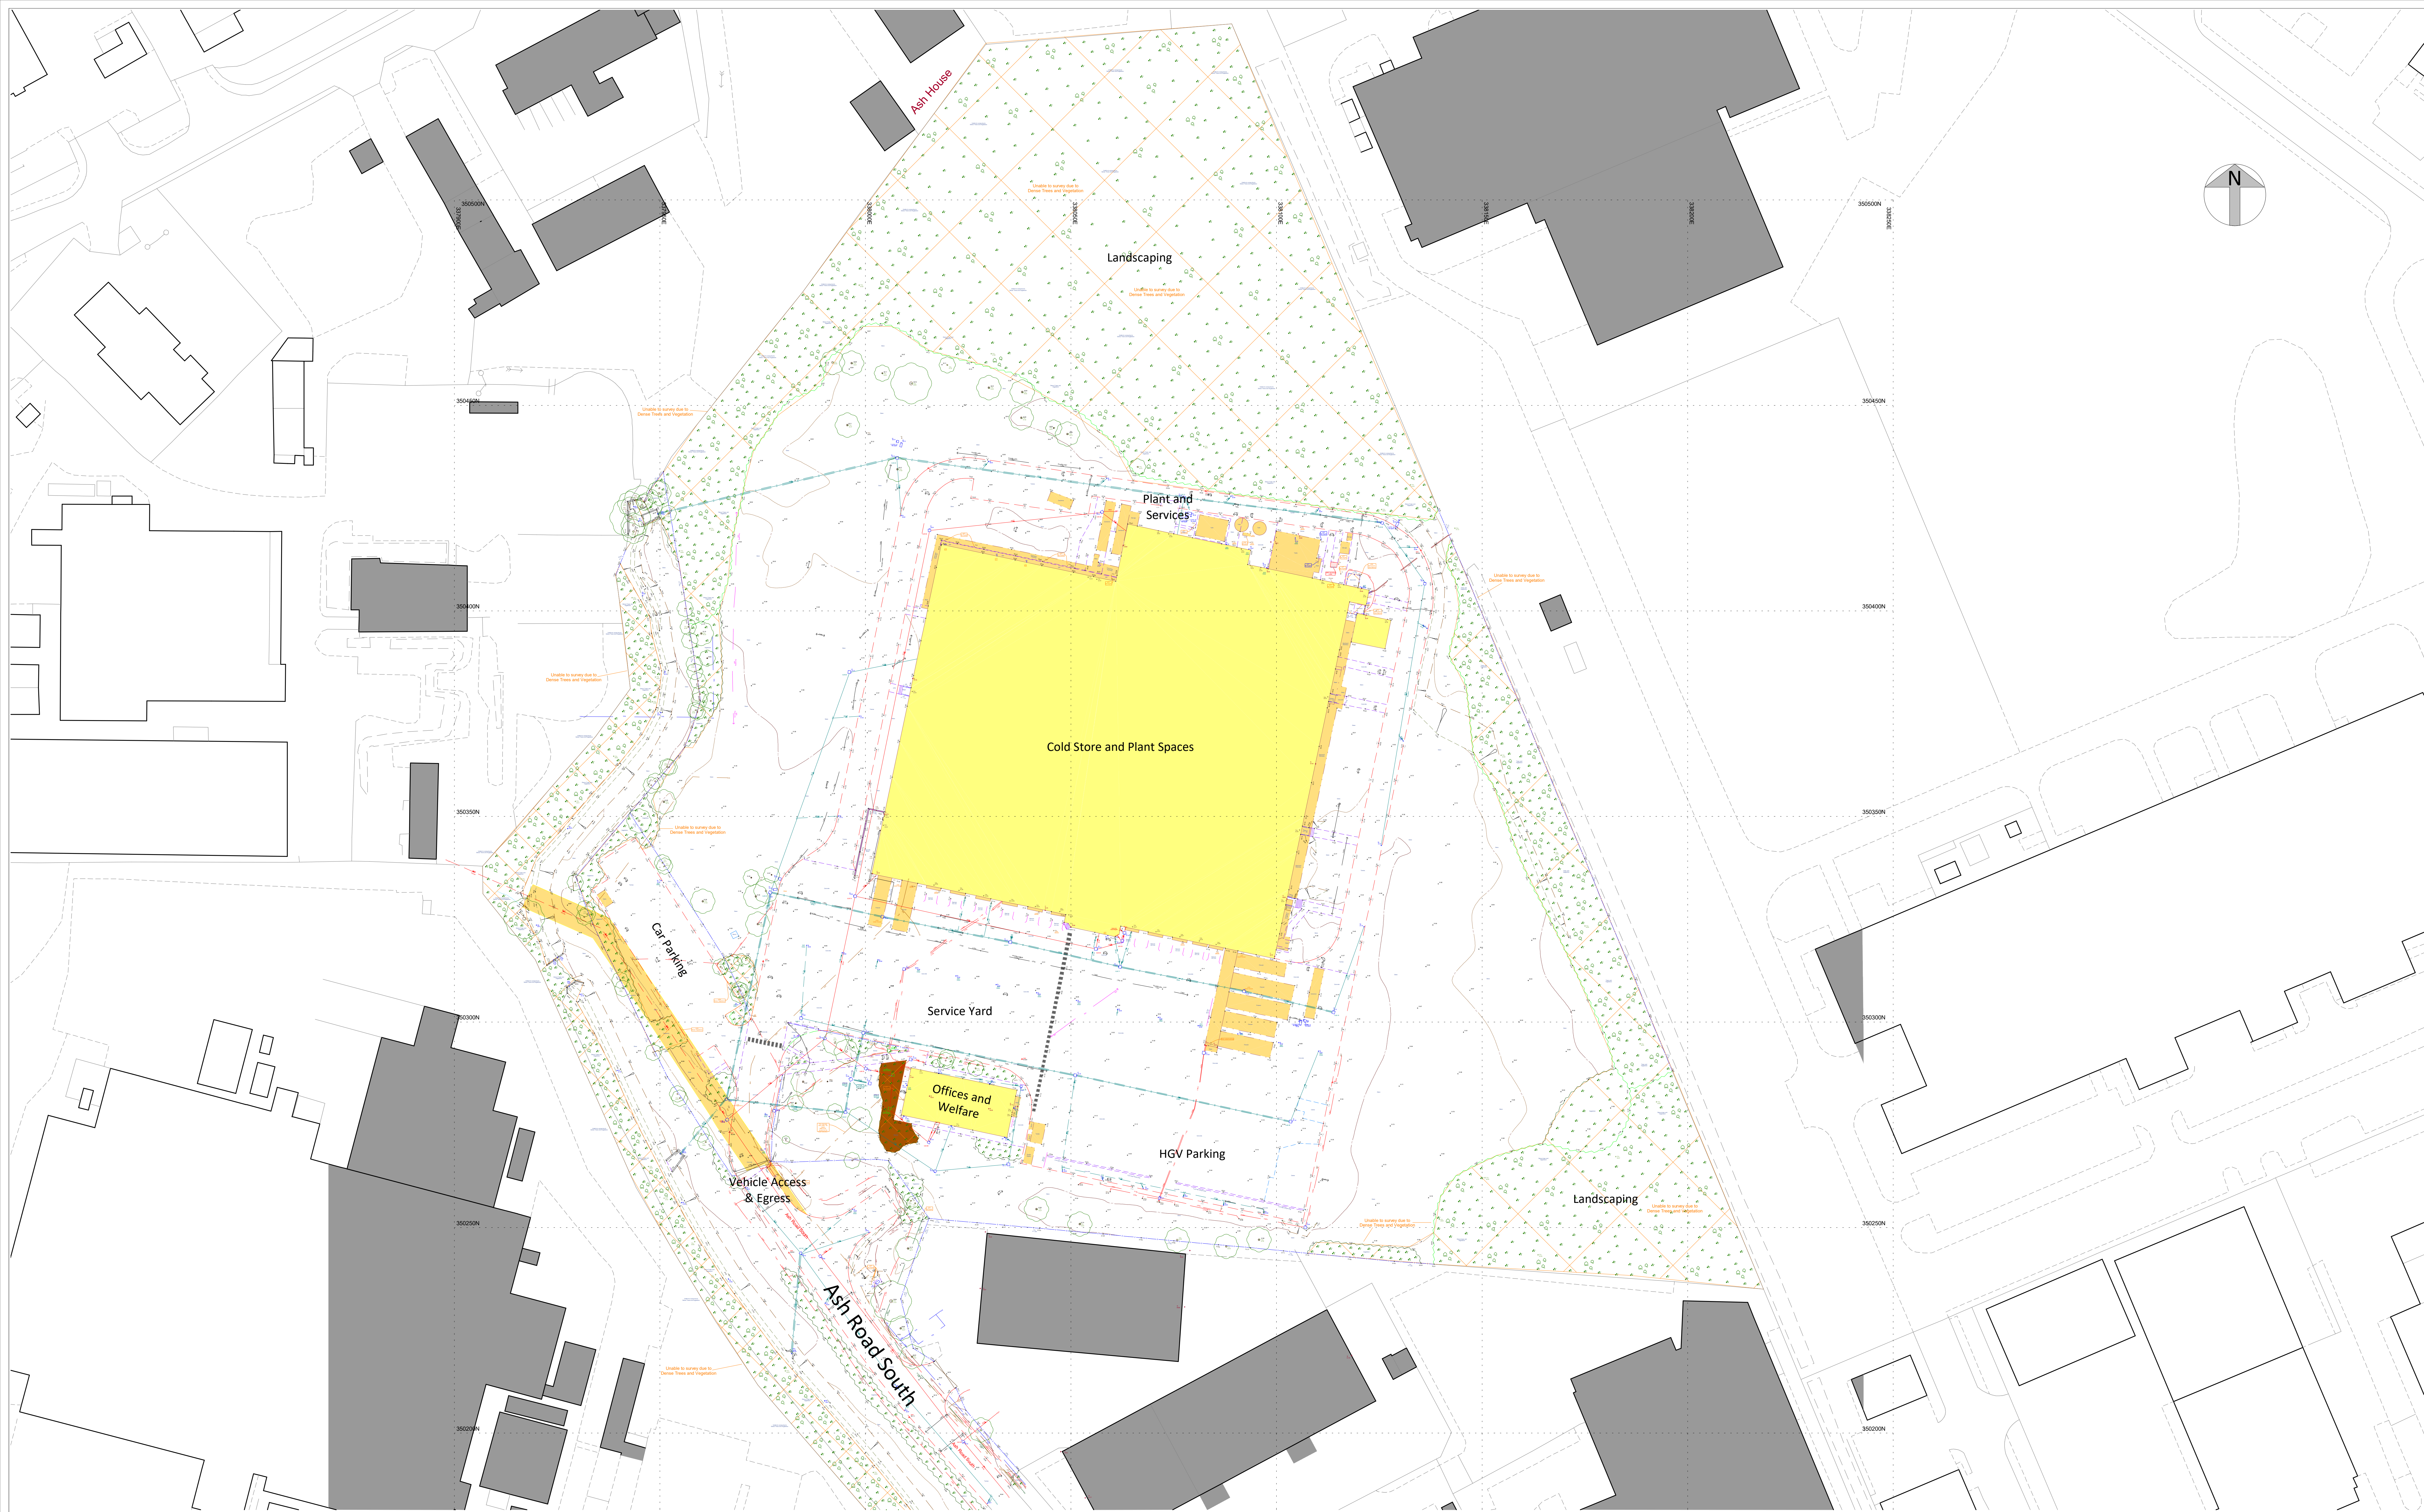

1 Site Survey  
1 : 500

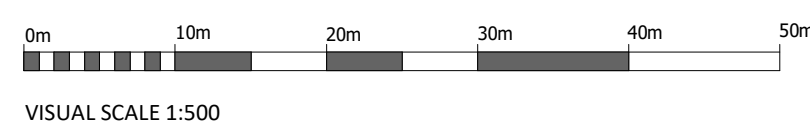

LOCATION PLAN:

NOTES:

|           |            |                                                          |
|-----------|------------|----------------------------------------------------------|
| RAA       | 2024-03-15 | Issued for Full Planning                                 |
| P03       | 2024-02-16 | Issued for Planning                                      |
| P02       | 2024-02-15 | Updated plan with comments from meeting dated 2024-02-14 |
| P01       |            | Initial Drawing Issue                                    |
| REV       | DATE       | DESCRIPTION                                              |
| REVISIONS |            |                                                          |

|                                                                  |         |            |             |          |            |
|------------------------------------------------------------------|---------|------------|-------------|----------|------------|
| PROJECT TITLE<br>Project Sakura                                  |         |            |             |          |            |
| DRAWING TITLE<br>Existing Site Survey                            |         |            |             |          |            |
| REVISION                                                         | STATUS  | PLANNING   |             | DRAWN BY | CHECKED BY |
| 3                                                                |         |            |             | RAA      | -          |
| SHEET                                                            | SCALE   | DATE       | SUITABILITY | REVISION |            |
| A0                                                               | 1 : 500 | 2024-01-30 | S2          | P04      |            |
| DRAWING NO.<br>TCSW - ASA - 90 - VS.ZZ - D - A - 9002 (S2 - P04) |         |            |             |          |            |
| RAW MODEL NUMBER<br>TCSW-ASA-ZZ-VS-ZZ-M3-A-0001 (S0-P05)         |         |            |             |          |            |

thermotraffic  
TEMPERATURE CONTROLLED LOGISTICS

Beyond Design

Ashton Smith, Belvedere House, 3 Victoria Avenue, Harrogate, North Yorkshire, HG2 9LJ  
Tel: 01423 522882 Fax: 01423 565504  
www.ashtonsmith.co.uk

JOB NO.  
21158

Do not scale this drawing.  
Ashton Smiths to be notified of discrepancies in figured dimensions.  
Comments must be made at all dimensions.  
This drawing is copyright and is for use on this site only.  
The drawing is to be used solely for information as intended.  
For other information refer to the latest revision of any cross-referenced drawing.