 
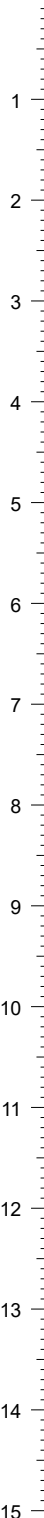
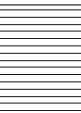
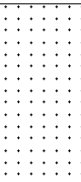
 


 Earth Environmental & Geotechnical Ltd Houldsworth Mill Business & Arts Centre Houldsworth Street Stockport SK5 6DA					Rotary Open Hole Log			Borehole No. RH1 Sheet 1 of 2		
Project Name: Acrefair, Wrexham					Project No. A3341		Co-ords: 328101.78 - 343236.28		Hole Type RO	
Location: Acrefair, Wrexham					Level:		Scale 1:75		Logged By LG	
Client: GAROB Acrefair Ltd					Dates: 01/07/2020 - 01/07/2020					

Well	Water Strikes	Samples and In Situ Testing			Depth (m)	Level (m)	Legend	Stratum Description	
		Depth (m)	Type	Results					
					0.10			Asphalt hardstanding (MADE GROUND).	
					0.30			Sub-base (MADE GROUND).	
								Ash brick FILL (MADE GROUND).	
					1.00			Brown clayey MUDSTONE with thin sandstone bands.	
									
					5.10			Grey MUDSTONE with occasional grey black siltstone bands and strong sandstone bands.	
									


 EARTH ENVIRONMENTAL & GEOTECHNICAL Earth Environmental & Geotechnical Ltd Houldsworth Mill Business & Arts Centre Houldsworth Street Stockport SK5 6DA					Rotary Open Hole Log			Borehole No. RH1 Sheet 2 of 2		
Project Name: Acrefair, Wrexham					Project No. A3341		Co-ords: 328101.78 - 343236.28		Hole Type RO	
Location: Acrefair, Wrexham					Level:		Scale 1:75		Logged By LG	
Client: GAROB Acrefair Ltd					Dates: 01/07/2020 - 01/07/2020					

Well	Water Strikes	Samples and In Situ Testing			Depth (m)	Level (m)	Legend	Stratum Description	
		Depth (m)	Type	Results					
					15.50			Grey MUDSTONE.	16
					16.60			Brown grey SANDSTONE with mudstone bands.	17
					18.40			Intact COAL.	18
					19.90			Black SHALE.	19
					20.10			Intact COAL.	20
					20.40			Grey MUDSTONE with sandstone bands.	21
									22
									23
									24
									25
									26
									27
								28	
								29	
					30.00		End of borehole at 30.00 m		30

Remarks
 Drilled using water based flush.
 No elevated concentrations of methane or carbon dioxide detected.
 Monitoring installation: 1m Plain, 4m slotted.


EARTH ENVIRONMENTAL & GEOTECHNICAL

 EARTH ENVIRONMENTAL & GEOTECHNICAL Earth Environmental & Geotechnical Ltd Houldsworth Mill Business & Arts Centre Houldsworth Street Stockport SK5 6DA					Rotary Open Hole Log			Borehole No. RH2 Sheet 1 of 2		
Project Name: Acrefair, Wrexham					Project No. A3341		Co-ords: 328150.29 - 343260.21		Hole Type RO	
Location: Acrefair, Wrexham					Level:		Scale 1:75		Logged By LG	
Client: GAROB Acrefair Ltd					Dates: 30/06/2020 - 30/06/2020					

 Well	Water Strikes	Samples and In Situ Testing			Depth (m)	Level (m)	Legend	Stratum Description	
		Depth (m)	Type	Results					
					0.10			Asphalt hardstanding (MADE GROUND).	
					0.30			Sub-base (MADE GROUND).	
								Ash brick FILL (MADE GROUND).	
					1.00			Brown clayey MUDSTONE with thin sandstone bands.	1
									2
					2.40			Grey brown MUDSTONE.	3
									4
									5
									6
					6.60			Grey MUDSTONE with dark grey bands.	7
									8
									9
					9.60			Grey MUDSTONE with very strong sandstone bands.	10
									11
					12.40			Grey SANDSTONE.	12
								13	
								14	
								15	

Continued on next sheet

Remarks Drilled using water based flush. No elevated concentrations of methane or carbon dioxide detected. Monitoring installation: 1m Plain, 4m slotted.		 EARTH ENVIRONMENTAL & GEOTECHNICAL
--	--	---



Rotary Open Hole Log






RH2

Sheet 2 of 2

Hole Type
RO

Scale
1:75

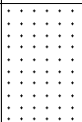 
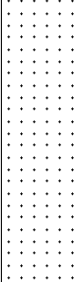
 
 
Logged By
LG

Well	Water Strikes	Samples and In Situ Testing			Depth (m)	Level (m)	Legend	Stratum Description				
		Depth (m)	Type	Results								
					16.20			Brown grey SANDSTONE with very stong bands and grey bands.	16			
							17.10			Grey MUDSTONE.	17	
					18							
					19							
					20							
					21							
					22							
					22.20						Strong grey brown SANDSTONE.	23
					24							
					25							
					25.10						Grey MUDSTONE with strong sandstone bands.	25
												26
												27
												28
							29					
30.00				End of borehole at 30.00 m	30							

Drilled using water based flush.
No elevated concentrations of methane or carbon dioxide detected.
Monitoring installation: 1m Plain, 4m slotted.



 EARTH ENVIRONMENTAL & GEOTECHNICAL Earth Environmental & Geotechnical Ltd Houldsworth Mill Business & Arts Centre Houldsworth Street Stockport SK5 6DA					Rotary Open Hole Log			Borehole No. RH3 Sheet 1 of 2		
Project Name: Acrefair, Wrexham					Project No. A3341		Co-ords: 328110.74 - 343216.08		Hole Type RO	
Location: Acrefair, Wrexham					Level:		Scale 1:75		Logged By LG	
Client: GAROB Acrefair Ltd					Dates: 01/07/2020 - 01/07/2020					

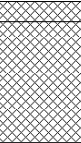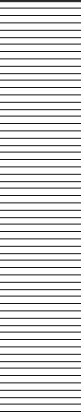 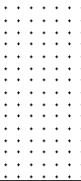Well	Water Strikes	Samples and In Situ Testing			Depth (m)	Level (m)	Legend	Stratum Description		
		Depth (m)	Type	Results						
					0.20			Concrete hardstanding (MADE GROUND). Stone ash FILL with concrete obstructions.	1	
					1.40			Brown clayey MUDSTONE with thin sandstone bands.	2	
					5.60			Grey MUDSTONE with occasional grey black siltstone bands.	3	
									4	
									5	
									6	
									7	
									8	
									9	
									10	
									11	
									12	
						13.20			Strong grey SANDSTONE.	13
									14	
									15	

Continued on next sheet

Remarks
 Drilled using water based flush.
 No elevated concentrations of methane or carbon dioxide detected.
 No monitoring installation; sealed with bentonite grout.




EARTH ENVIRONMENTAL & GEOTECHNICAL

 EARTH ENVIRONMENTAL & GEOTECHNICAL Earth Environmental & Geotechnical Ltd Houldsworth Mill Business & Arts Centre Houldsworth Street Stockport SK5 6DA					Rotary Open Hole Log				Borehole No. RH3 Sheet 2 of 2	
Project Name: Acrefair, Wrexham					Project No. A3341		Co-ords: 328110.74 - 343216.08		Hole Type RO	
Location: Acrefair, Wrexham					Level:		Scale 1:75		Logged By LG	
Client: GAROB Acrefair Ltd					Dates: 01/07/2020 - 01/07/2020					
Well	Water Strikes	Samples and In Situ Testing			Depth (m)	Level (m)	Legend	Stratum Description		
		Depth (m)	Type	Results						
					15.50			Grey MUDSTONE.	16 17 18 19 20 21 22 23 24 25 26 27 28 29 30	
					17.00			Brown grey SANDSTONE with mudstone bands.		
					20.60			Intact COAL.		
					22.00			Black SHALE.		
					22.30			Intact COAL.		
23.30		Grey MUDSTONE with sandstone bands.								
30.00		End of borehole at 30.00 m								

Remarks
 Drilled using water based flush.
 No elevated concentrations of methane or carbon dioxide detected.
 No monitoring installation; sealed with bentonite grout.


EARTH ENVIRONMENTAL & GEOTECHNICAL

 EARTH ENVIRONMENTAL & GEOTECHNICAL Earth Environmental & Geotechnical Ltd Houldsworth Mill Business & Arts Centre Houldsworth Street Stockport SK5 6DA					Rotary Open Hole Log			Borehole No. RH4 Sheet 1 of 2		
Project Name: Acrefair, Wrexham					Project No. A3341		Co-ords: 328148.69 - 343242.95		Hole Type RO	
Location: Acrefair, Wrexham					Level:		Scale 1:75		Logged By LG	
Client: GAROB Acrefair Ltd					Dates: 30/06/2020 - 30/06/2020					





 
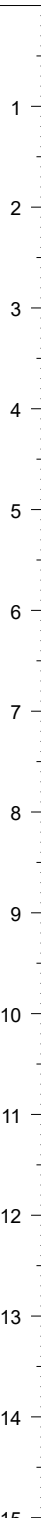
Well	Water Strikes	Samples and In Situ Testing			Depth (m)	Level (m)	Legend	Stratum Description	
		Depth (m)	Type	Results					
					0.10			Asphalt hardstanding (MADE GROUND).	
					0.30			Sub-base (MADE GROUND).	
								Ash brick FILL (MADE GROUND).	
					1.20			Brown clayey MUDSTONE with thin sandstone bands.	
					2.60			Grey brown MUDSTONE.	
					6.60			Strong grey SANDSTONE with dark grey bands.	
					7.50			Grey MUDSTONE with very strong sandstone bands.	
					9.10			Dark grey MUDSTONE.	
					12.40			Grey SANDSTONE.	
					14.10			Brown grey SANDSTONE with very strong bands.	
								Continued on next sheet	

Remarks
 Drilled using water based flush.
 No elevated concentrations of methane or carbon dioxide detected.
 Monitoring installation: 1m Plain, 4m slotted.


EARTH ENVIRONMENTAL & GEOTECHNICAL

 EARTH ENVIRONMENTAL & GEOTECHNICAL Earth Environmental & Geotechnical Ltd Houldsworth Mill Business & Arts Centre Houldsworth Street Stockport SK5 6DA					Rotary Open Hole Log			Borehole No. RH4 Sheet 2 of 2		
Project Name: Acrefair, Wrexham					Project No. A3341		Co-ords: 328148.69 - 343242.95		Hole Type RO	
Location: Acrefair, Wrexham					Level:		Scale 1:75		Logged By LG	
Client: GAROB Acrefair Ltd					Dates: 30/06/2020 - 30/06/2020					
Well	Water Strikes	Samples and In Situ Testing			Depth (m)	Level (m)	Legend	Stratum Description		
		Depth (m)	Type	Results						
					17.10			Grey MUDSTONE.	16	
									17	
								Strong grey SANDSTONE.	18	
									19	
									20	
									21	
									22	
									23	
					23.20				Strong grey SANDSTONE.	24
										25
					24.20				Grey MUDSTONE with strong sandstone bands.	26
										27
								28		
								29		
					30.00			30		
	End of borehole at 30.00 m									
Remarks Drilled using water based flush. No elevated concentrations of methane or carbon dioxide detected. Monitoring installation: 1m Plain, 4m slotted.									 EARTH ENVIRONMENTAL & GEOTECHNICAL	

 EARTH ENVIRONMENTAL & GEOTECHNICAL Earth Environmental & Geotechnical Ltd Houldsworth Mill Business & Arts Centre Houldsworth Street Stockport SK5 6DA					Rotary Open Hole Log			Borehole No. RH5 Sheet 1 of 2		
Project Name: Acrefair, Wrexham					Project No. A3341		Co-ords: 328188.51 - 343271.19		Hole Type RO	
Location: Acrefair, Wrexham					Level:		Scale 1:75		Logged By LG	
Client: GAROB Acrefair Ltd					Dates: 01/07/2020 - 01/07/2020					

 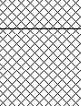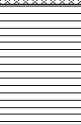 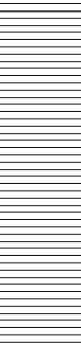
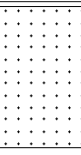
Well	Water Strikes	Samples and In Situ Testing			Depth (m)	Level (m)	Legend	Stratum Description	
		Depth (m)	Type	Results					
					0.30		 Asphalt hardstanding (MADE GROUND). Ash brick FILL (MADE GROUND).		1
					1.10		 Brown clayey MUDSTONE.		2
				2.30		 Grey brown MUDSTONE.			3
									4
								5	
								6	
					8.30		 Grey MUDSTONE with strong sandstone bands.		8
				10.20		 Dark grey MUDSTONE.			9
								10	
									11
									12
					13.60		 Grey brown SANDSTONE with occasional strong bands.		13
									14
									15

Continued on next sheet

Remarks
 Drilled using water based flush.
 No elevated concentrations of methane or carbon dioxide detected.
 Monitoring installation: 1m Plain, 4m slotted.


EARTH ENVIRONMENTAL & GEOTECHNICAL

 EARTH ENVIRONMENTAL & GEOTECHNICAL Earth Environmental & Geotechnical Ltd Houldsworth Mill Business & Arts Centre Houldsworth Street Stockport SK5 6DA					Rotary Open Hole Log					Borehole No. RH5 Sheet 2 of 2	
Project Name: Acrefair, Wrexham					Project No. A3341		Co-ords: 328188.51 - 343271.19		Hole Type RO		
Location: Acrefair, Wrexham					Level:		Scale 1:75		Logged By LG		
Client: GAROB Acrefair Ltd					Dates: 01/07/2020 - 01/07/2020						

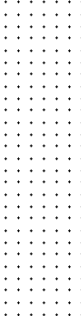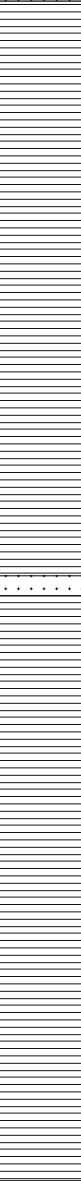Well	Water Strikes	Samples and In Situ Testing			Depth (m)	Level (m)	Legend	Stratum Description	
		Depth (m)	Type	Results					
					18.30			Grey MUDSTONE.	16
									17
									18
									19
									20
									21
									22
									23
									24
									25
									26
									27
					24.00 24.20			Strong grey SANDSTONE. Grey MUDSTONE with dark grey bands and sandstone bands.	28
									29
									30
									31
									32
									33
									34
									35
									36
									37
									38
									39
					30.00			End of borehole at 30.00 m	24
									25
									26
									27
									28
									29
									30
									31
									32
									33
									34
									35
36									

Remarks
 Drilled using water based flush.
 No elevated concentrations of methane or carbon dioxide detected.
 Monitoring installation: 1m Plain, 4m slotted.


EARTH ENVIRONMENTAL & GEOTECHNICAL

 Earth Environmental & Geotechnical Ltd Houldsworth Mill Business & Arts Centre Houldsworth Street Stockport SK5 6DA					Rotary Open Hole Log			Borehole No. RH6 Sheet 1 of 2		
Project Name: Acrefair, Wrexham					Project No. A3341		Co-ords: 328176.43 - 343285.55		Hole Type RO	
Location: Acrefair, Wrexham					Level:		Scale 1:75		Logged By LG	
Client: GAROB Acrefair Ltd					Dates: 30/06/2020 - 30/06/2020					

Well	Water Strikes	Samples and In Situ Testing			Depth (m)	Level (m)	Legend	Stratum Description	
		Depth (m)	Type	Results					
					0.10			Asphalt hardstanding (MADE GROUND).	
					0.30			Sub-base (MADE GROUND).	
								Ash brick FILL (MADE GROUND).	1
					1.20			Brown CLAY with gravel of brick (MADE GROUND).	
					1.70			Weak grey brown MUDSTONE.	2
									3
									4
									5
									6
					6.90			Grey SANDSTONE with dark grey bands.	7
									8
									9
					9.70			Grey MUDSTONE with very strong sandstone bands.	10
									11
									12
								13	
								14	
					14.10			Grey SILTSTONE with mudstone bands.	14
								15	

Continued on next sheet

Remarks
Drilled using water based flush.
No elevated concentrations of methane or carbon dioxide detected.
No monitoring installation; sealed with bentonite grout.



 EARTH ENVIRONMENTAL & GEOTECHNICAL Earth Environmental & Geotechnical Ltd Houldsworth Mill Business & Arts Centre Houldsworth Street Stockport SK5 6DA					Rotary Open Hole Log			Borehole No. RH6 Sheet 2 of 2		
Project Name: Acrefair, Wrexham					Project No. A3341		Co-ords: 328176.43 - 343285.55		Hole Type RO	
Location: Acrefair, Wrexham					Level:		Scale 1:75		Logged By LG	
Client: GAROB Acrefair Ltd					Dates: 30/06/2020 - 30/06/2020					
Well	Water Strikes	Samples and In Situ Testing			Depth (m)	Level (m)	Legend	Stratum Description		
		Depth (m)	Type	Results						
					17.10			Grey MUDSTONE.	16	
							17			
							18			
							19			
							20			
							21			
							22			
							23			
							24			
							25			
							26			
							27			
					23.20			Strong grey SANDSTONE.	28	
							29			
							30			
							31			
							32			
							33			
							34			
							35			
							36			
							37			
							38			
							39			
					25.30			Grey MUDSTONE with strong sandstone bands.	40	
							41			
							42			
							43			
							44			
							45			
							46			
							47			
							48			
							49			
							50			
							51			
					28.20			Grey MUDSTONE.	52	
							53			
							54			
					30.00			End of borehole at 30.00 m	64	
							65			
							66			
Remarks
 Drilled using water based flush.
 No elevated concentrations of methane or carbon dioxide detected.
 No monitoring installation; sealed with bentonite grout.


EARTH ENVIRONMENTAL & GEOTECHNICAL



EARTH ENVIRONMENTAL & GEOTECHNICAL
Houldsworth Mill Business & Arts Centre, Houldsworth Street,
Stockport, SK5 6DA
Tel: 0161 975 6088
Email: info@earthenvironmental.co.uk
Web: www.earthenvironmental.co.uk

TRIAL PIT LOG

Project Name: Acrefair, Wrexham

Date: 29/06/20

Project No.: A3539

Client: GAROB Acrefair Ltd

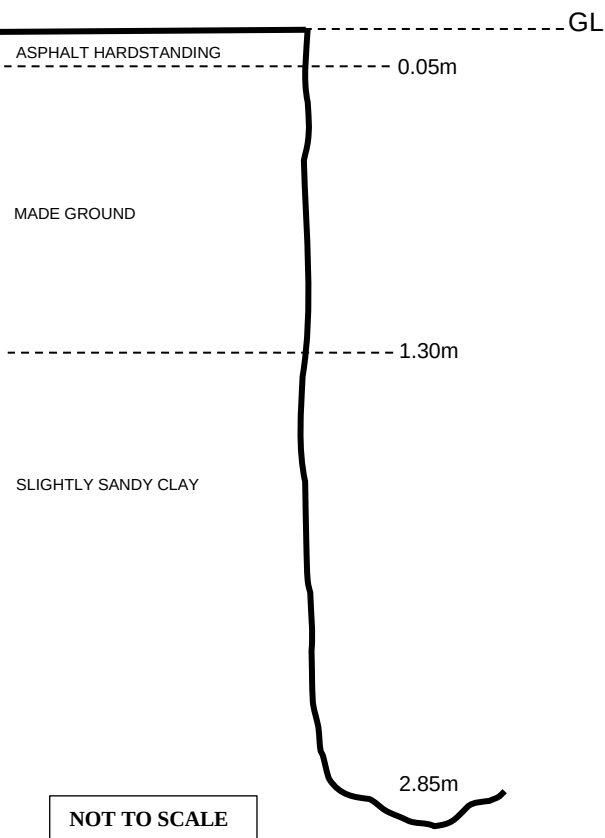
Hole Number: TP1

Logged By: L Glover

Total Depth: 2.85m

Remarks:

Schematic Profile:



Legend	Depth (m)	Description
	0.00-0.05	Asphalt hardstanding (MADE GROUND).
	0.05-0.70	Reddish brown slightly cobbly sandy GRAVEL. Gravel is angular fine to coarse brick, slag and sandstone. Cobbles are slag and sandstone (MADE GROUND).
	0.70-1.10	Red sandy GRAVEL. Gravel is fine to coarse brick and slag (MADE GROUND). ES at 0.75m.
	1.10-1.30	Dark grey very clayey GRAVEL. Gravel is angular fine to coarse carbonaceous fragments, brick and mudstone (MADE GROUND). ES at 1.20m.
	1.30-2.85	Stiff becoming very stiff light brown mottled light grey slightly sandy CLAY. Rare angular fine carbonaceous fragments. D at 1.50m. HP at 1.50m: 120kN/m ² HP at 2.00m: >215kN/m ² HP at 2.50m: >215kN/m ²

Trial pit terminated at 2.85m.

Trial pit stable.

Groundwater ingress at 1.30m.

ES=Environmental Sample, B=Bulk Sample, D=Disturbed Sample

Pictures:



Trial Pit 01: Overview of excavation



Trial Pit 01: Overview of excavated soils



EARTH ENVIRONMENTAL & GEOTECHNICAL
Houldsworth Mill Business & Arts Centre, Houldsworth Street,
Stockport, SK5 6DA
Tel: 0161 975 6088
Email: info@earthenvironmental.co.uk
Web: www.earthenvironmental.co.uk

TRIAL PIT LOG

Project Name: Acrefair, Wrexham

Date: 29/06/20

Project No.: A3539

Client: GAROB Acrefair Ltd

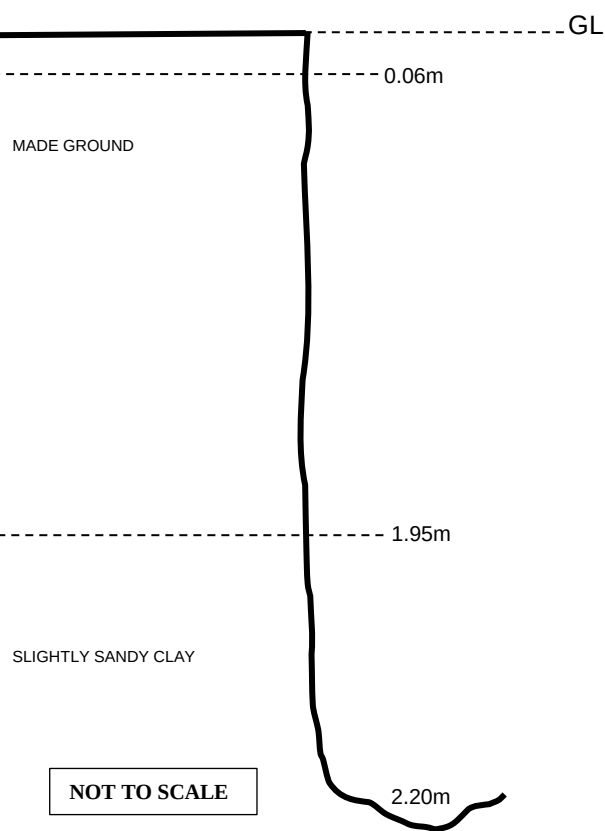
Hole Number: TP2

Logged By: L Glover

Total Depth: 2.20m

Remarks:

Schematic Profile:



Legend	Depth (m)	Description
	0.00-0.06	Asphalt hardstanding (MADE GROUND).
	0.06-0.80	Reddish brown slightly cobbly SAND and GRAVEL. Gravel is angular fine to coarse brick, mudstone, concrete, glass, slag and sandstone. Cobbles are brick and sandstone (MADE GROUND).
	0.80-1.95	Firm to soft light brown mottled grey slightly gravelly CLAY. Gravel is angular fine to coarse brick, carbonaceous fragments and mudstone (MADE GROUND). ES at 0.80m.
	1.95-2.20	Stiff light brown mottled light grey slightly sandy CLAY. Rare angular fine carbonaceous fragments.

Trial pit terminated at 2.20m.

Trial pit stable.

No groundwater ingress.

ES=Environmental Sample, D=Disturbed Sample

Pictures:



Trial Pit 02: Overview of excavation



Trial Pit 02: Overview of excavated soils



EARTH ENVIRONMENTAL & GEOTECHNICAL
Houldsworth Mill Business & Arts Centre, Houldsworth Street,
Stockport, SK5 6DA
Tel: 0161 975 6088
Email: info@earthenvironmental.co.uk
Web: www.earthenvironmental.co.uk

TRIAL PIT LOG

Project Name: Acrefair, Wrexham

Date: 29/06/20

Project No.: A3539

Client: GAROB Acrefair Ltd

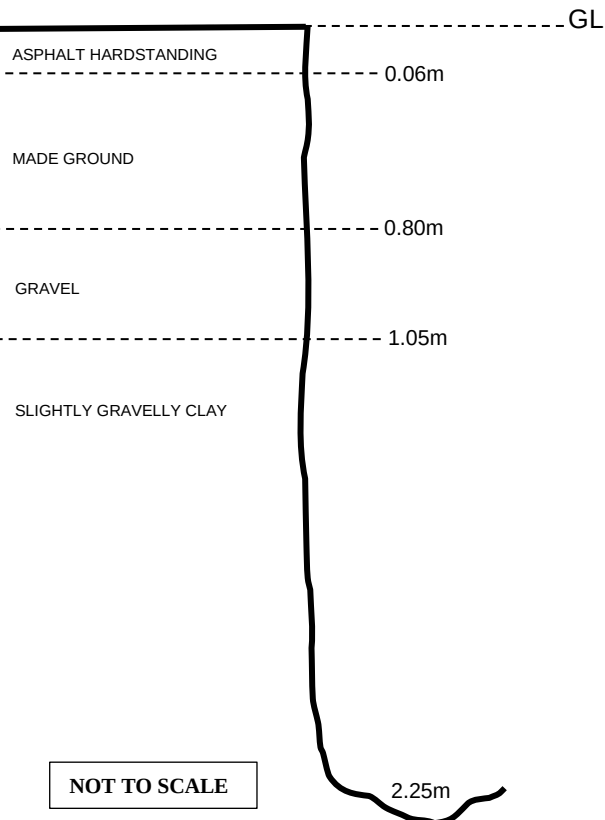
Hole Number: TP3

Logged By: L Glover

Total Depth: 2.25m

Remarks:

Schematic Profile:



Legend	Depth (m)	Description
	0.00-0.06	Asphalt hardstanding (MADE GROUND).
	0.06-0.80	Dark grey and reddish-brown SAND and GRAVEL. Gravel is angular fine to coarse brick, concrete, mudstone, clay pipe fragments and slag (MADE GROUND). ES at 0.30m.
	0.80-1.05	Orange and dark grey GRAVEL. Gravel is angular fine to coarse slag, mudstone, carbonaceous fragments and brick (MADE GROUND). ES at 1.00m.
	1.05-2.25	Very stiff light brown mottled light grey slightly sandy slightly gravelly CLAY. Gravel is subrounded fine to medium mudstone and carbonaceous fragments. Becomes more gravelly with depth. D at 1.20m. HP at 1.15m: 192kN/m ² HP at 1.90m: >215kN/m ² HP at 2.20m: >215kN/m ²

Trial pit terminated at 2.25m.

Trial pit stable.

Groundwater ingress at 1.05m

ES=Environmental Sample, D=Disturbed Sample

Pictures:



Trial Pit 03: Overview of excavation



Trial Pit 03: Overview of excavated soils



EARTH ENVIRONMENTAL & GEOTECHNICAL
Houldsworth Mill Business & Arts Centre, Houldsworth Street,
Stockport, SK5 6DA
Tel: 0161 975 6088
Email: info@earthenvironmental.co.uk
Web: www.earthenvironmental.co.uk

TRIAL PIT LOG

Project Name: Acrefair, Wrexham

Date: 29/06/20

Project No.: A3539

Client: GAROB Acrefair Ltd

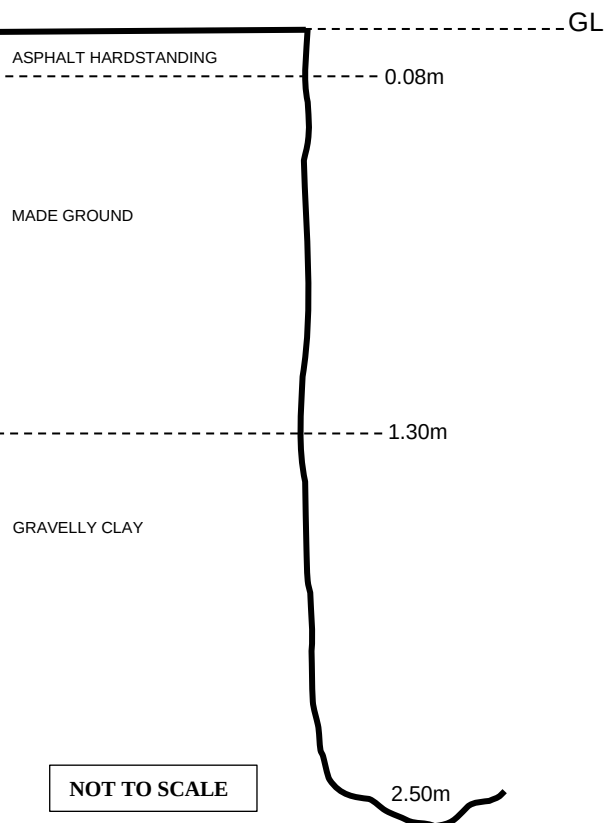
Hole Number: TP4

Logged By: L Glover

Total Depth: 2.50m

Remarks:

Schematic Profile:



Legend	Depth (m)	Description
	0.00-0.08	Asphalt hardstanding (MADE GROUND).
	0.06-0.55	Dark grey gravelly SAND. Gravel is angular fine to coarse brick, mudstone, glass and concrete (MADE GROUND). ES at 0.50m.
	0.55-1.10	Firm light greyish brown CLAY with occasional pockets of gravel. Gravel is angular fine to coarse brick, mudstone and carbonaceous fragments (MADE GROUND).
	1.10-1.30	Orange and dark grey GRAVEL. Gravel is angular fine to coarse mudstone, brick and carbonaceous fragments (MADE GROUND).
	1.30-2.50	Stiff brown mottled orange CLAY. Becomes very stiff light grey mottled orange slightly gravelly CLAY at 1.81m. Gravel is sub-angular to subrounded fine to coarse sandstone. D at 2.00m. HP at 1.40m: 84kN/m ² HP at 2.00m: >215kN/m ² HP at 2.50m: >215kN/m ²

Trial pit terminated at 2.50m.

Trial pit stable.

No groundwater ingress.

ES=Environmental Sample, D=Disturbed Sample

Pictures:



Trial Pit 04: Overview of excavation



Trial Pit 04: Overview of excavated soils



EARTH ENVIRONMENTAL & GEOTECHNICAL
Houldsworth Mill Business & Arts Centre, Houldsworth Street,
Stockport, SK5 6DA
Tel: 0161 975 6088
Email: info@earthenvironmental.co.uk
Web: www.earthenvironmental.co.uk

TRIAL PIT LOG

Project Name: Acrefair, Wrexham

Date: 29/06/20

Project No.: A3539

Client: GAROB Acrefair Ltd

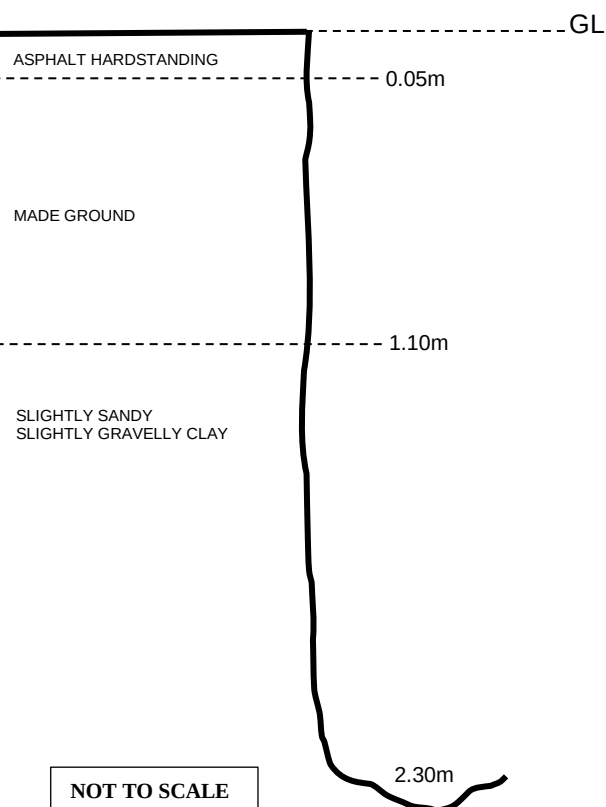
Hole Number: TP5

Logged By: A Ellams

Total Depth: 2.30m

Remarks:

Schematic Profile:



Legend	Depth (m)	Description
	0.00-0.05	Asphalt hardstanding (MADE GROUND).
	0.05-0.35	Light brown sandy GRAVEL. Gravel is angular to sub-angular coarse limestone (MADE GROUND).
	0.35-1.10	Dark brown sandy GRAVEL. Gravel is angular to sub-angular fine to coarse brick, slag, carbonaceous fragments and pottery fragments (MADE GROUND).
	1.10-2.30	Stiff becoming very stiff light brown mottled grey slightly sandy slightly gravelly CLAY. Gravel is angular fine to medium mudstone with rare carbonaceous fragments.
		D at 1.50m. HP at 1.40m: 96kN/m ² HP at 2.10m: >215kN/m ²

Trial pit terminated at 2.30m.

Trial pit stable.

No groundwater ingress.

ES=Environmental Sample, D=Disturbed Sample

Pictures:



Trial Pit 05: Overview of excavation



Trial Pit 05: Overview of excavated soils



EARTH ENVIRONMENTAL & GEOTECHNICAL
Houldsworth Mill Business & Arts Centre, Houldsworth Street,
Stockport, SK5 6DA
Tel: 0161 975 6088
Email: info@earthenvironmental.co.uk
Web: www.earthenvironmental.co.uk

TRIAL PIT LOG

Project Name: Acrefair, Wrexham

Date: 29/06/20

Project No.: A3539

Client: GAROB Acrefair Ltd

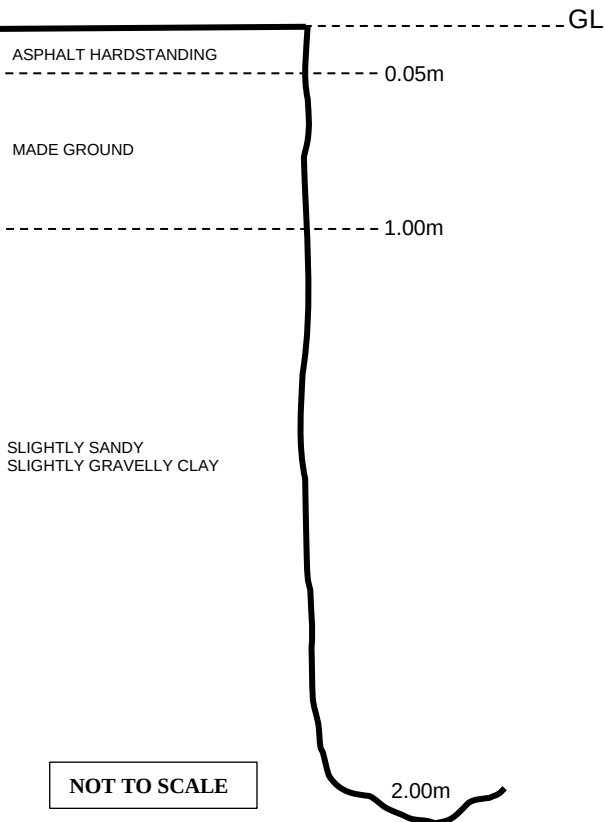
Hole Number: TP6

Logged By: A Ellams

Total Depth: 2.00m

Remarks:

Schematic Profile:



Legend	Depth (m)	Description
	0.00-0.05	Asphalt hardstanding (MADE GROUND).
	0.05-1.00	Reddish orange sandy GRAVEL. Gravel is sub-angular to angular fine to coarse slag, brick, pottery fragments and carbonaceous fragments (MADE GROUND). ES at 0.30m. ES at 0.90m.
	1.00-2.00	Very stiff light brown mottled grey slightly sandy slightly gravelly CLAY. Gravel is angular fine to medium mudstone with rare carbonaceous fragments. D at 1.10m. HP at 1.10m: >215kN/m ² HP at 1.90m: >215kN/m ²

Trial pit terminated at 2.00m.

Trial pit stable.

No groundwater ingress.

ES=Environmental Sample, D=Disturbed Sample

Pictures:



Trial Pit 06: Overview of excavation



Trial Pit 06: Overview of excavated soils



EARTH ENVIRONMENTAL & GEOTECHNICAL
Houldsworth Mill Business & Arts Centre, Houldsworth Street,
Stockport, SK5 6DA
Tel: 0161 975 6088
Email: info@earthenvironmental.co.uk
Web: www.earthenvironmental.co.uk

TRIAL PIT LOG

Project Name: Acrefair, Wrexham

Date: 29/06/20

Project No.: A3539

Client: GAROB Acrefair Ltd

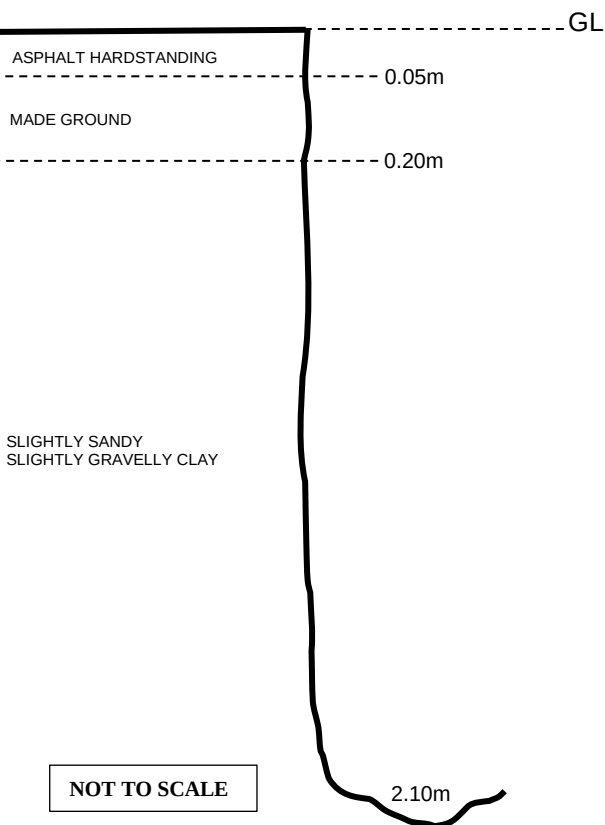
Hole Number: TP7

Logged By: L Glover

Total Depth: 2.10m

Remarks:

Schematic Profile:



Legend	Depth (m)	Description
	0.00-0.05	Asphalt hardstanding (MADE GROUND).
	0.05-0.20	Reddish brown gravelly SAND. Gravel is fine to coarse sandstone, brick and mudstone (MADE GROUND). ES at 0.20m.
	0.20-2.10	Very stiff light brown mottled grey slightly sandy gravelly CLAY. Gravel is angular fine to coarse mudstone with rare carbonaceous fragments. D at 0.60m. HP at 0.50m: >215kN/m ² HP at 1.50m: >215kN/m ²

Trial pit terminated at 2.10m.

Trial pit stable.

No groundwater ingress.

ES=Environmental Sample, D=Disturbed Sample

Pictures:



Trial Pit 07: Overview of excavation



Trial Pit 07: Overview of excavated soils



EARTH ENVIRONMENTAL & GEOTECHNICAL
Houldsworth Mill Business & Arts Centre, Houldsworth Street,
Stockport, SK5 6DA
Tel: 0161 975 6088
Email: info@earthenvironmental.co.uk
Web: www.earthenvironmental.co.uk

TRIAL PIT LOG

Project Name: Acrefair, Wrexham

Date: 29/06/20

Project No.: A3539

Client: GAROB Acrefair Ltd

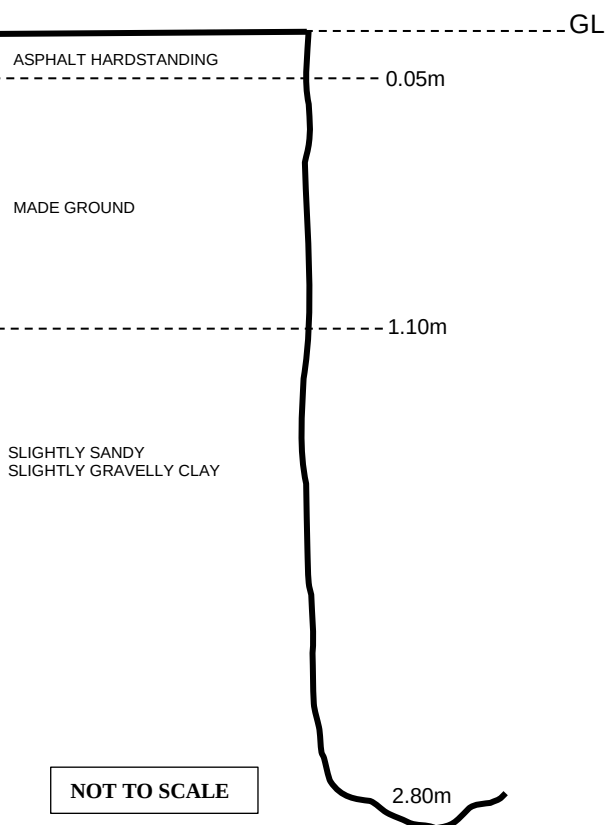
Hole Number: TP8

Logged By: A Ellams

Total Depth: 2.80m

Remarks:

Schematic Profile:



Legend	Depth (m)	Description
	0.00-0.05	Asphalt hardstanding (MADE GROUND).
	0.05-1.10	Light brownish grey slightly clayey sandy GRAVEL. Gravel is sub-angular to rounded fine to coarse brick, timber, sandstone and slag (MADE GROUND). ES at 0.70m.
	1.10-2.80	Very stiff light brown mottled grey slightly sandy gravelly CLAY. Gravel is angular fine to coarse mudstone with rare carbonaceous fragments. Becomes crumbly at 2.1m. D at 1.40m. HP at 1.20m: 180kN/m ² HP at 2.00m: 180kN/m ² HP at 2.50m: >215kN/m ²

Trial pit terminated at 2.80m.

Trial pit stable.

No groundwater ingress.

ES=Environmental Sample, D=Disturbed Sample

Pictures:



Trial Pit 08: Overview of excavation



Trial Pit 08: Overview of excavated soils



EARTH ENVIRONMENTAL & GEOTECHNICAL
Houldsworth Mill Business & Arts Centre, Houldsworth Street,
Stockport, SK5 6DA
Tel: 0161 975 6088
Email: info@earthenvironmental.co.uk
Web: www.earthenvironmental.co.uk

TRIAL PIT LOG

Project Name: Acrefair, Wrexham

Date: 29/06/20

Project No.: A3539

Client: GAROB Acrefair Ltd

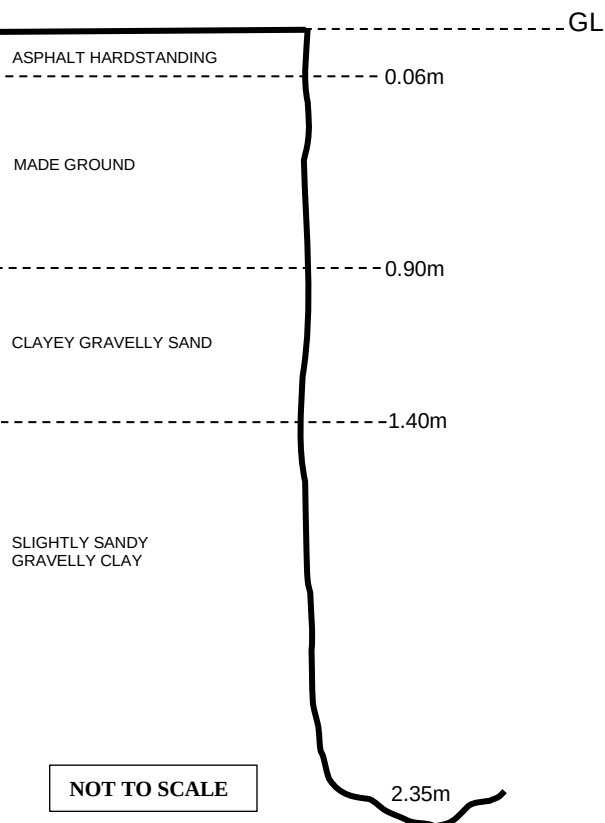
Hole Number: TP9

Logged By: L Glover

Total Depth: 2.35m

Remarks:

Schematic Profile:



Legend	Depth (m)	Description
	0.00-0.06	Asphalt hardstanding (MADE GROUND).
	0.06-0.45	Red SAND and GRAVEL. Gravel is angular fine to coarse slag, brick, pottery fragments and sandstone (MADE GROUND).
	0.45-0.90	Dark grey gravelly CLAY. Gravel is angular fine to coarse brick, slag, mudstone, clinker and carbonaceous fragments (MADE GROUND). ES at 0.50m.
	0.90-1.40	Dark grey clayey gravelly SAND. Gravel is angular fine to coarse brick, slag, mudstone, carbonaceous fragments and sandstone. Sandstone block at 1.30m.
	1.40-2.35	Very stiff light brown mottled grey slightly sandy gravelly CLAY. Gravel is angular fine to coarse mudstone with rare carbonaceous fragments. D at 2.0m. HP at 1.60m: >215kN/m ² HP at 2.10m: >215kN/m ²

Trial pit terminated at 2.35m.

Trial pit stable.
No groundwater ingress.

ES=Environmental Sample, D=Disturbed Sample

Pictures:



Trial Pit 09: Overview of excavation



Trial Pit 09: Overview of excavated soils



EARTH ENVIRONMENTAL & GEOTECHNICAL
Houldsworth Mill Business & Arts Centre, Houldsworth Street,
Stockport, SK5 6DA
Tel: 0161 975 6088
Email: info@earthenvironmental.co.uk
Web: www.earthenvironmental.co.uk

TRIAL PIT LOG

Project Name: Acrefair, Wrexham

Date: 29/06/20

Project No.: A3539

Client: GAROB Acrefair Ltd

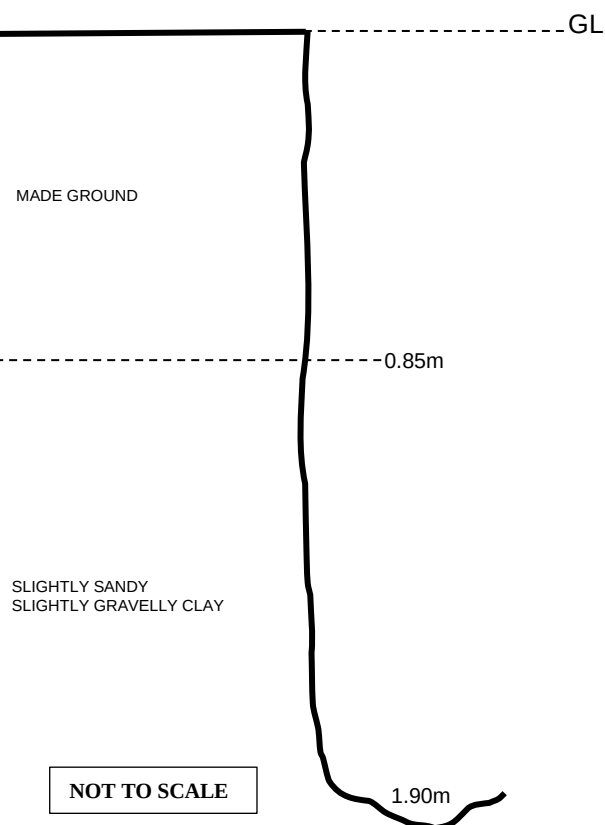
Hole Number: TP10

Logged By: L Glover

Total Depth: 1.90m

Remarks:

Schematic Profile:



Legend	Depth (m)	Description
	0.00-0.85	Grey and light brown sandy cobbly GRAVEL. Gravel is angular fine to coarse brick (and whole bricks), glass, concrete, metal, roots, timber, concrete blocks. Cobbles of brick and concrete (MADE GROUND). Cable at 0.70m, running NE-SW. ES at 0.40m.
	0.85-1.90	Very stiff light brown mottled grey slightly sandy gravelly CLAY. Gravel is angular fine to coarse mudstone with rare carbonaceous fragments. Brick wall at 1.10m, southwest side of the pit, when broken found void, possible service trench, running NE-SW. HP at 1.20m: >215kN/m ² HP at 1.90m: >215kN/m ²

Trial pit terminated at 1.90m.

Trial pit stable.

No groundwater ingress.

ES=Environmental Sample, D=Disturbed Sample

Pictures:



Trial Pit 10: Overview of excavation



Trial Pit 10: Overview of excavated soils



EARTH ENVIRONMENTAL & GEOTECHNICAL
Houldsworth Mill Business & Arts Centre, Houldsworth Street,
Stockport, SK5 6DA
Tel: 0161 975 6088
Email: info@earthenvironmental.co.uk
Web: www.earthenvironmental.co.uk

TRIAL PIT LOG

Project Name: Acrefair, Wrexham

Date: 29/06/20

Project No.: A3539

Client: GAROB Acrefair Ltd

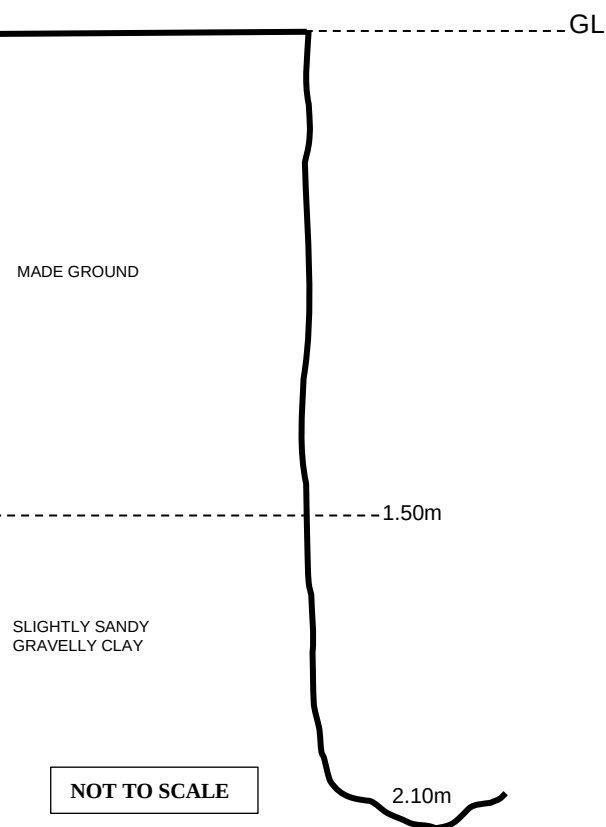
Hole Number: TP11

Logged By: A Ellams

Total Depth: 2.10m

Remarks:

Schematic Profile:



Legend	Depth (m)	Description
	0.00-1.50	Dark brown sandy cobbly GRAVEL. Gravel is angular fine to coarse brick (and whole bricks), slag, timber, asphalt, insulation, pottery fragments, plastic and cables (MADE GROUND). Made ground dipping towards NW. ES at 0.60m.
	1.50-2.10	Very stiff light brown mottled grey slightly sandy gravelly CLAY. Gravel is angular fine to coarse mudstone with rare carbonaceous fragments. Becomes crumbly towards base. D at 1.50m. HP at 2.10m: >215kN/m ²

Trial pit terminated at 2.10m.

Trial pit stable.

No groundwater ingress.

ES=Environmental Sample, D=Disturbed Sample

Pictures:



Trial Pit 11: Overview of excavation



Trial Pit 11: Overview of excavated soils



EARTH ENVIRONMENTAL & GEOTECHNICAL
Houldsworth Mill Business & Arts Centre, Houldsworth Street,
Stockport, SK5 6DA
Tel: 0161 975 6088
Email: info@earthenvironmental.co.uk
Web: www.earthenvironmental.co.uk

TRIAL PIT LOG

Project Name: Acrefair, Wrexham

Date: 29/06/20

Project No.: A3539

Client: GAROB Acrefair Ltd

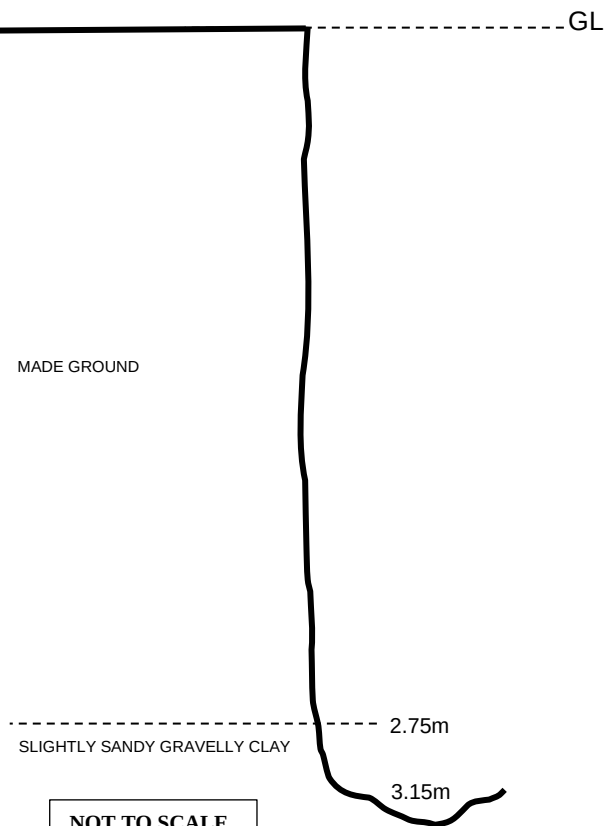
Hole Number: TP12

Logged By: A Ellams

Total Depth: 3.15m

Remarks:

Schematic Profile:



Legend	Depth (m)	Description
	0.00-2.75	Dark brown sandy gravelly COBBLES. Cobbles are whole bricks and reinforced concrete beams (near surface only) Gravel is angular fine to coarse brick, metal, slag, timber and plastic. (MADE GROUND). ES at 1.00m.
	2.75-3.15	Very stiff light brown mottled grey slightly sandy gravelly CLAY. Gravel is angular fine to coarse mudstone with rare carbonaceous fragments. D at 2.90m. HP at 2.95m: >215kN/m ²

Trial pit terminated at 3.15m.

Trial pit stable.

No groundwater ingress.

ES=Environmental Sample, D=Disturbed Sample

Pictures:



Trial Pit 12: Overview of excavation



Trial Pit 12: Overview of excavated soils