



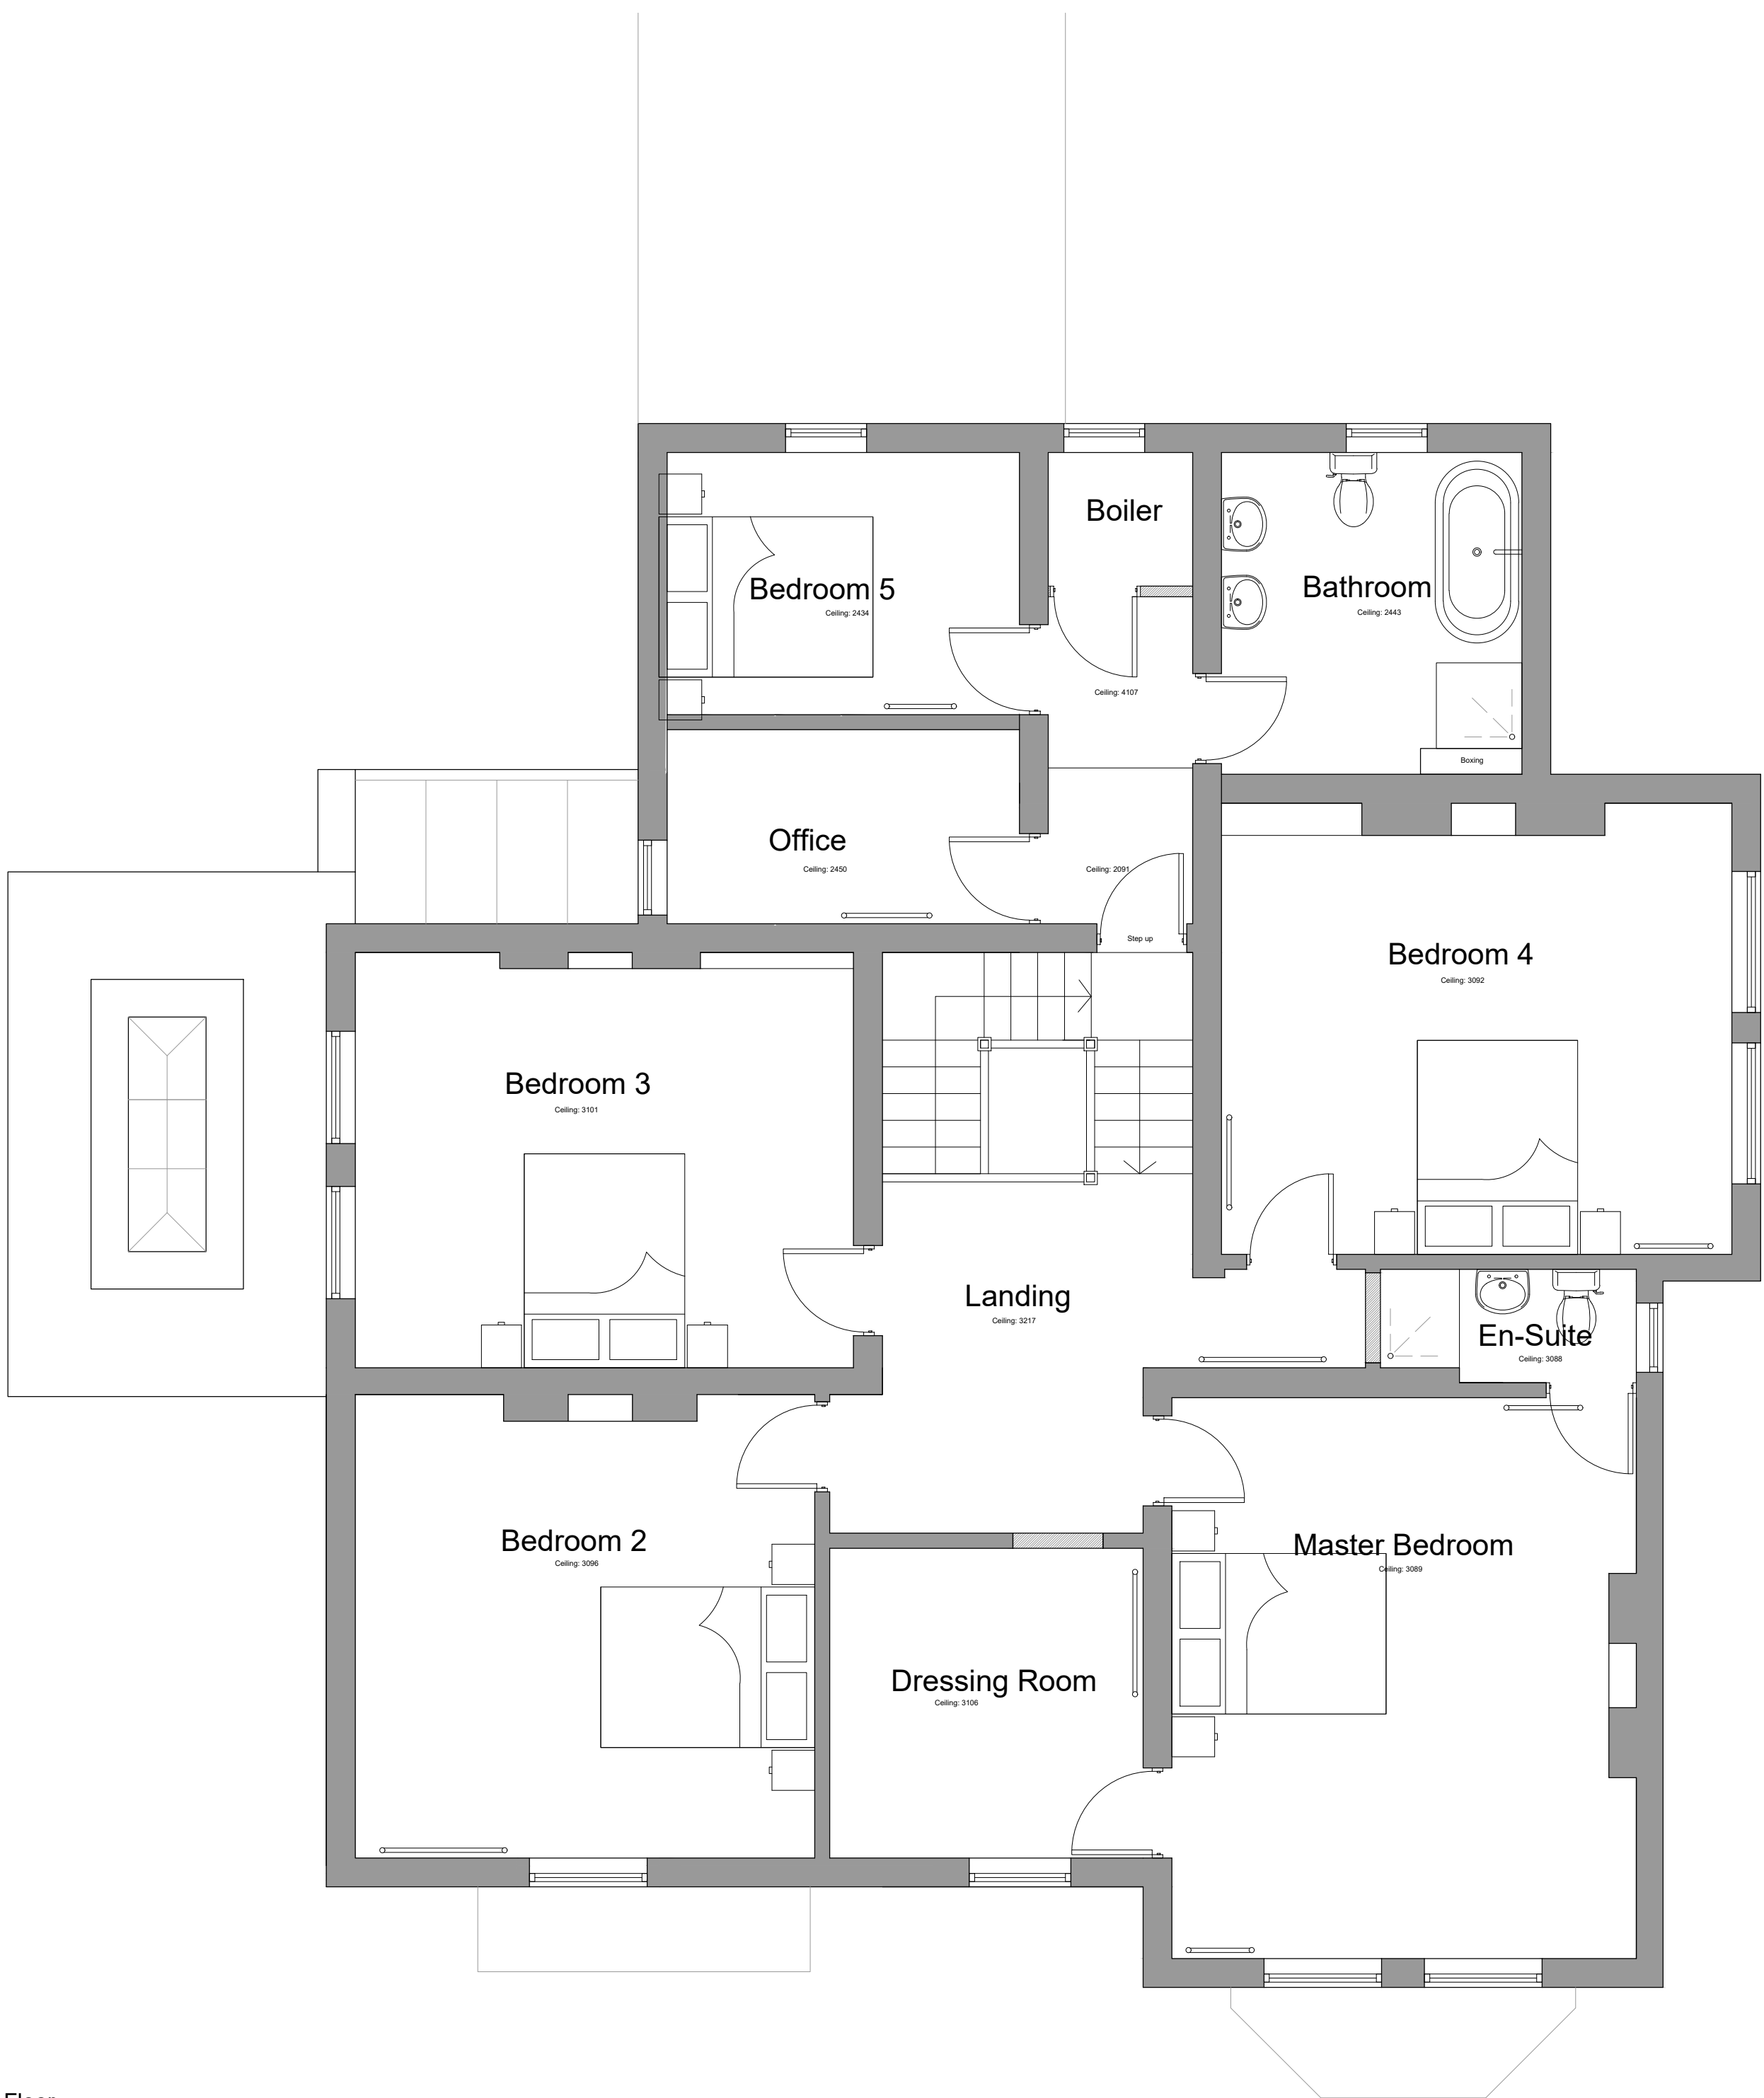

First Floor

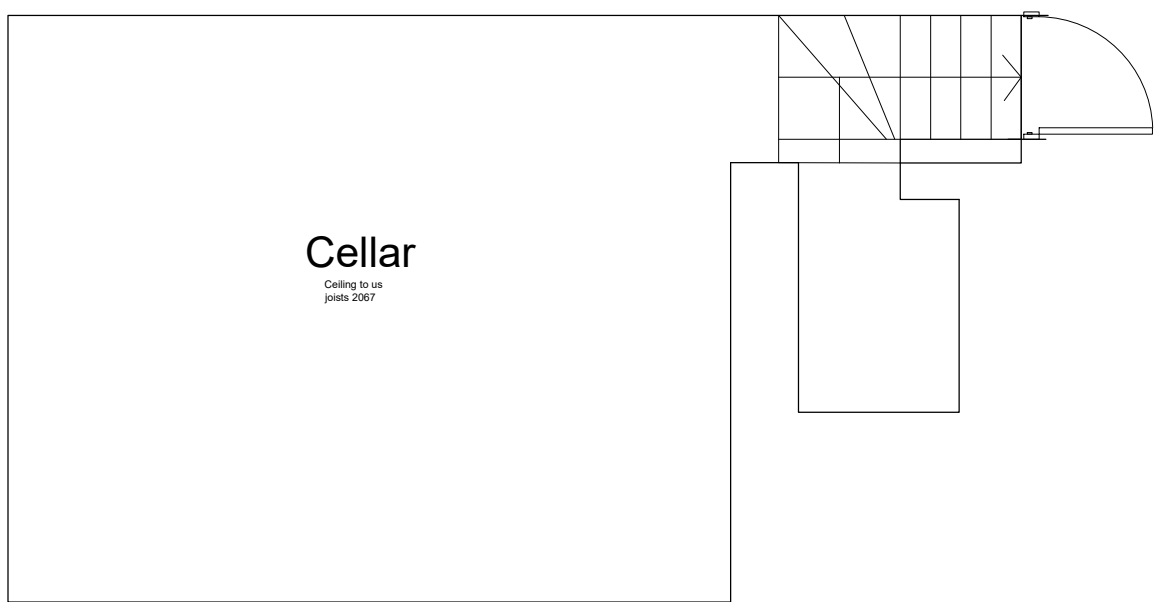

Basement





This drawing is for indicative representation only and should not be used for any purposes other than planning. Do not scale from, or use this drawing for construction.

The contractor is to complete the detailed design for the purpose of construction and building regulations approval.

The Structural Engineer to carry out full assessment of scheme and provide all calculations for building control approval prior to starting construction.

CDM REGULATIONS 2015. All current drawings and specifications for the project must be read in conjunction with the Designer's Hazard and Environment Assessment Record.

All intellectual property rights reserved.

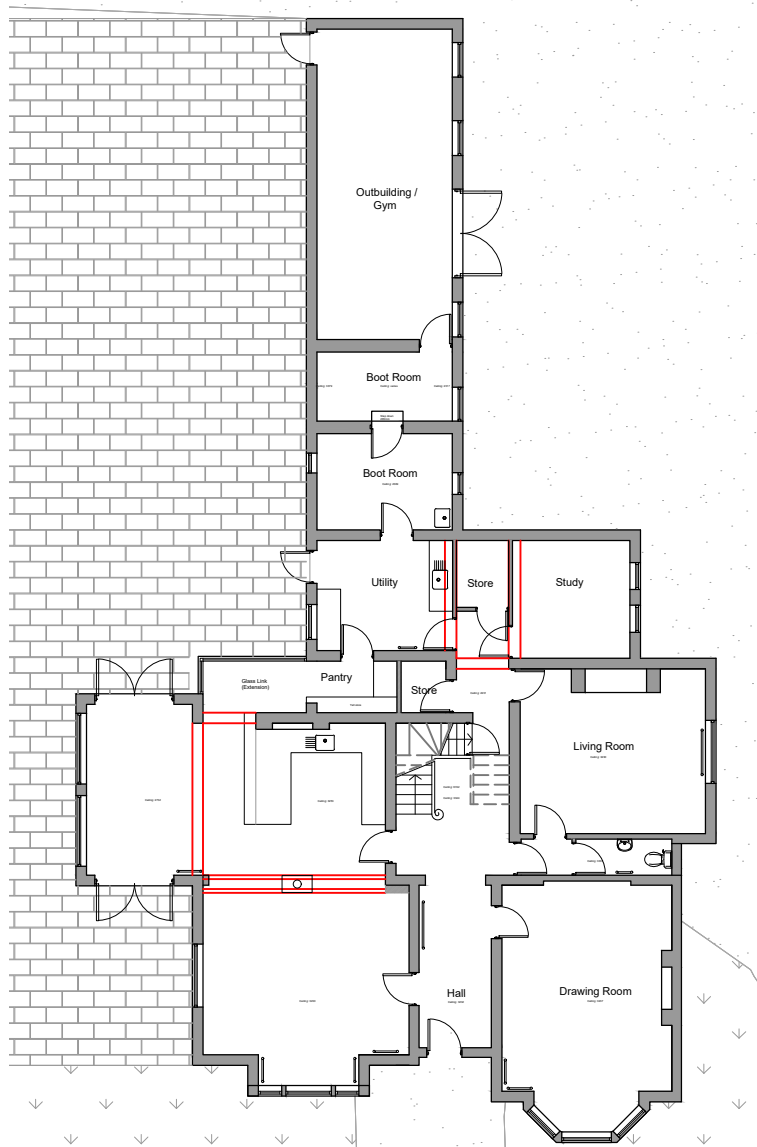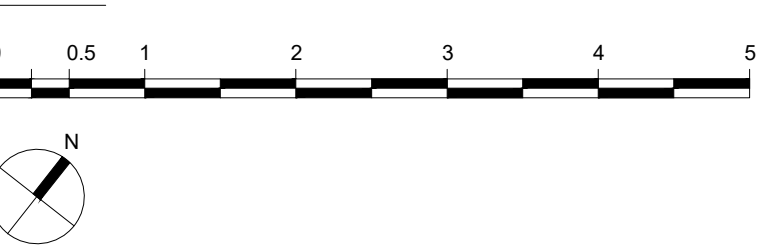

Sketch Steel Layout tbc by Structural Engineer

21/02/24	Doors added to sun room, fireplace removed	E
15/02/24	Window to living space added	D
12/02/24	Extension removed and internal layout rearranged	C
05/12/23	Updated for planning	B
17/08/22	Updated following call	A
12/01/22	First issue for discussion	
Date	Comment	Revision

Project Title
33 Chester Road Extension

Drawing
Proposed Plans

Purpose of Issue
Planning

Scale	Date	Drawing no.	Rev.
1:50@A1 / 1:100@A3	12/01/2022	2125_2105	E

James Mather Architecture
Unit 7, Astra Road,
Trafford Park,
Manchester
M17 1SU
07512 054 068
james@jm-a.co.uk

JMA
Architecture & Design