
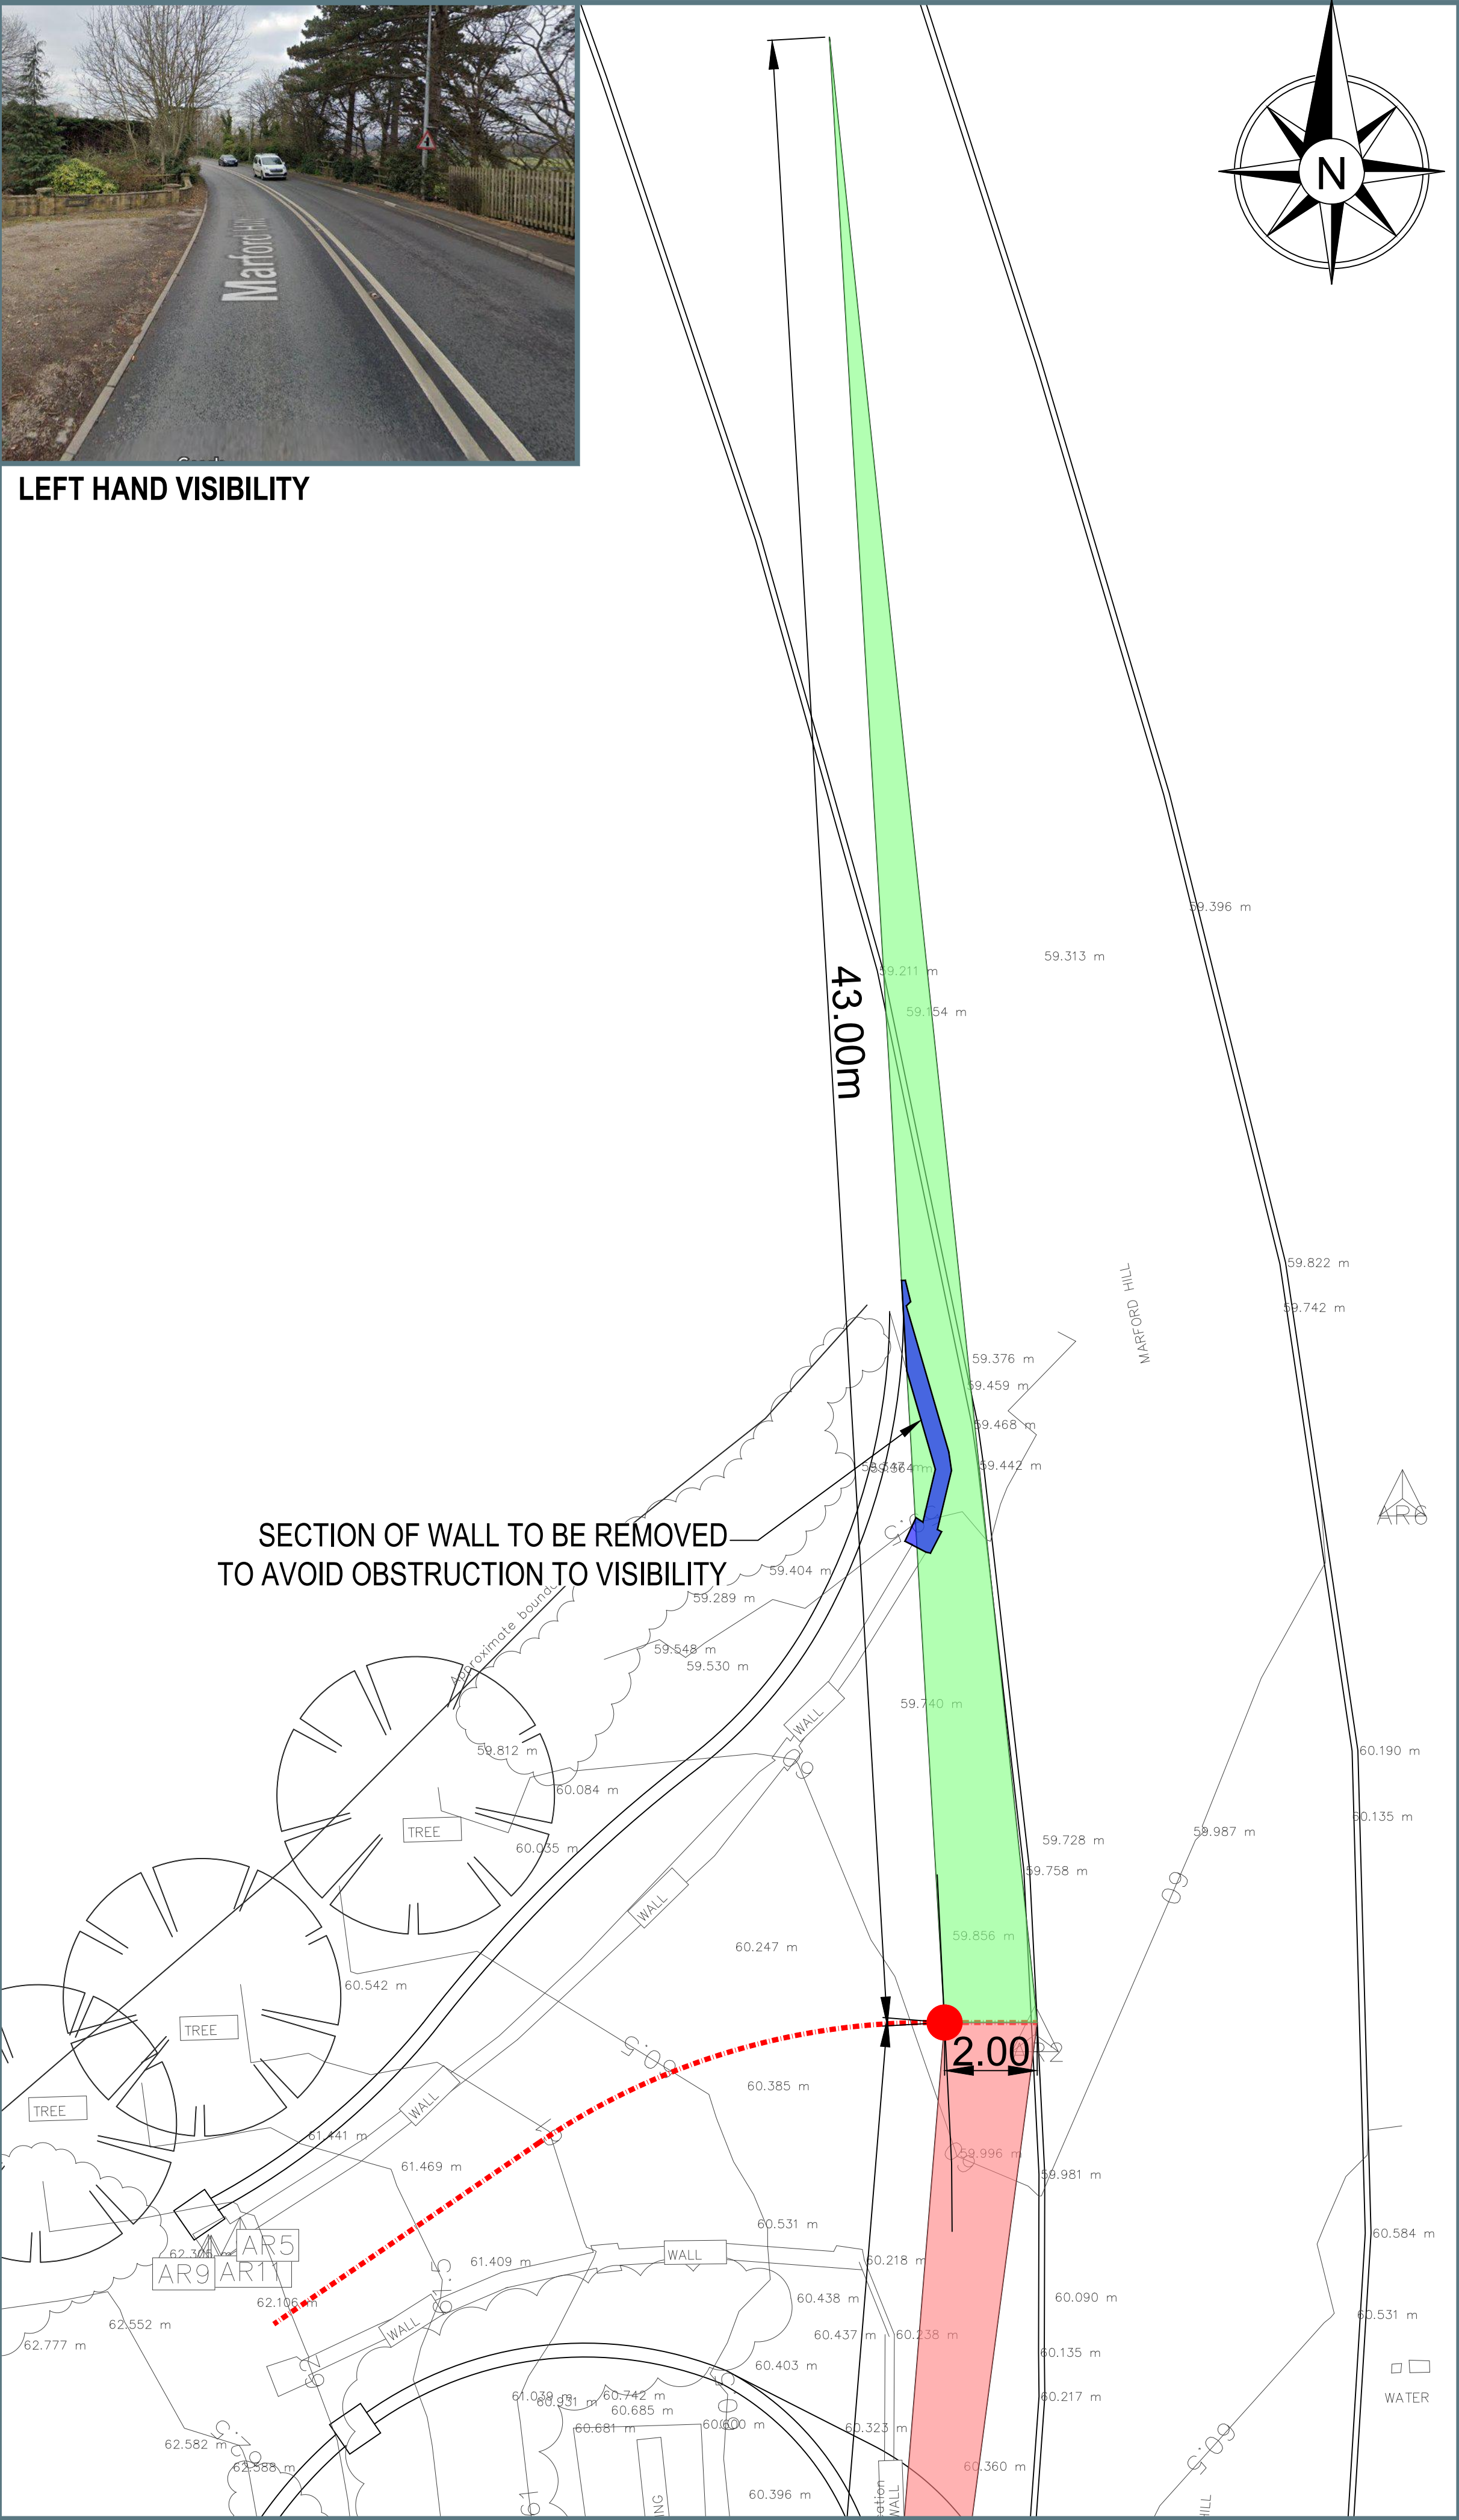


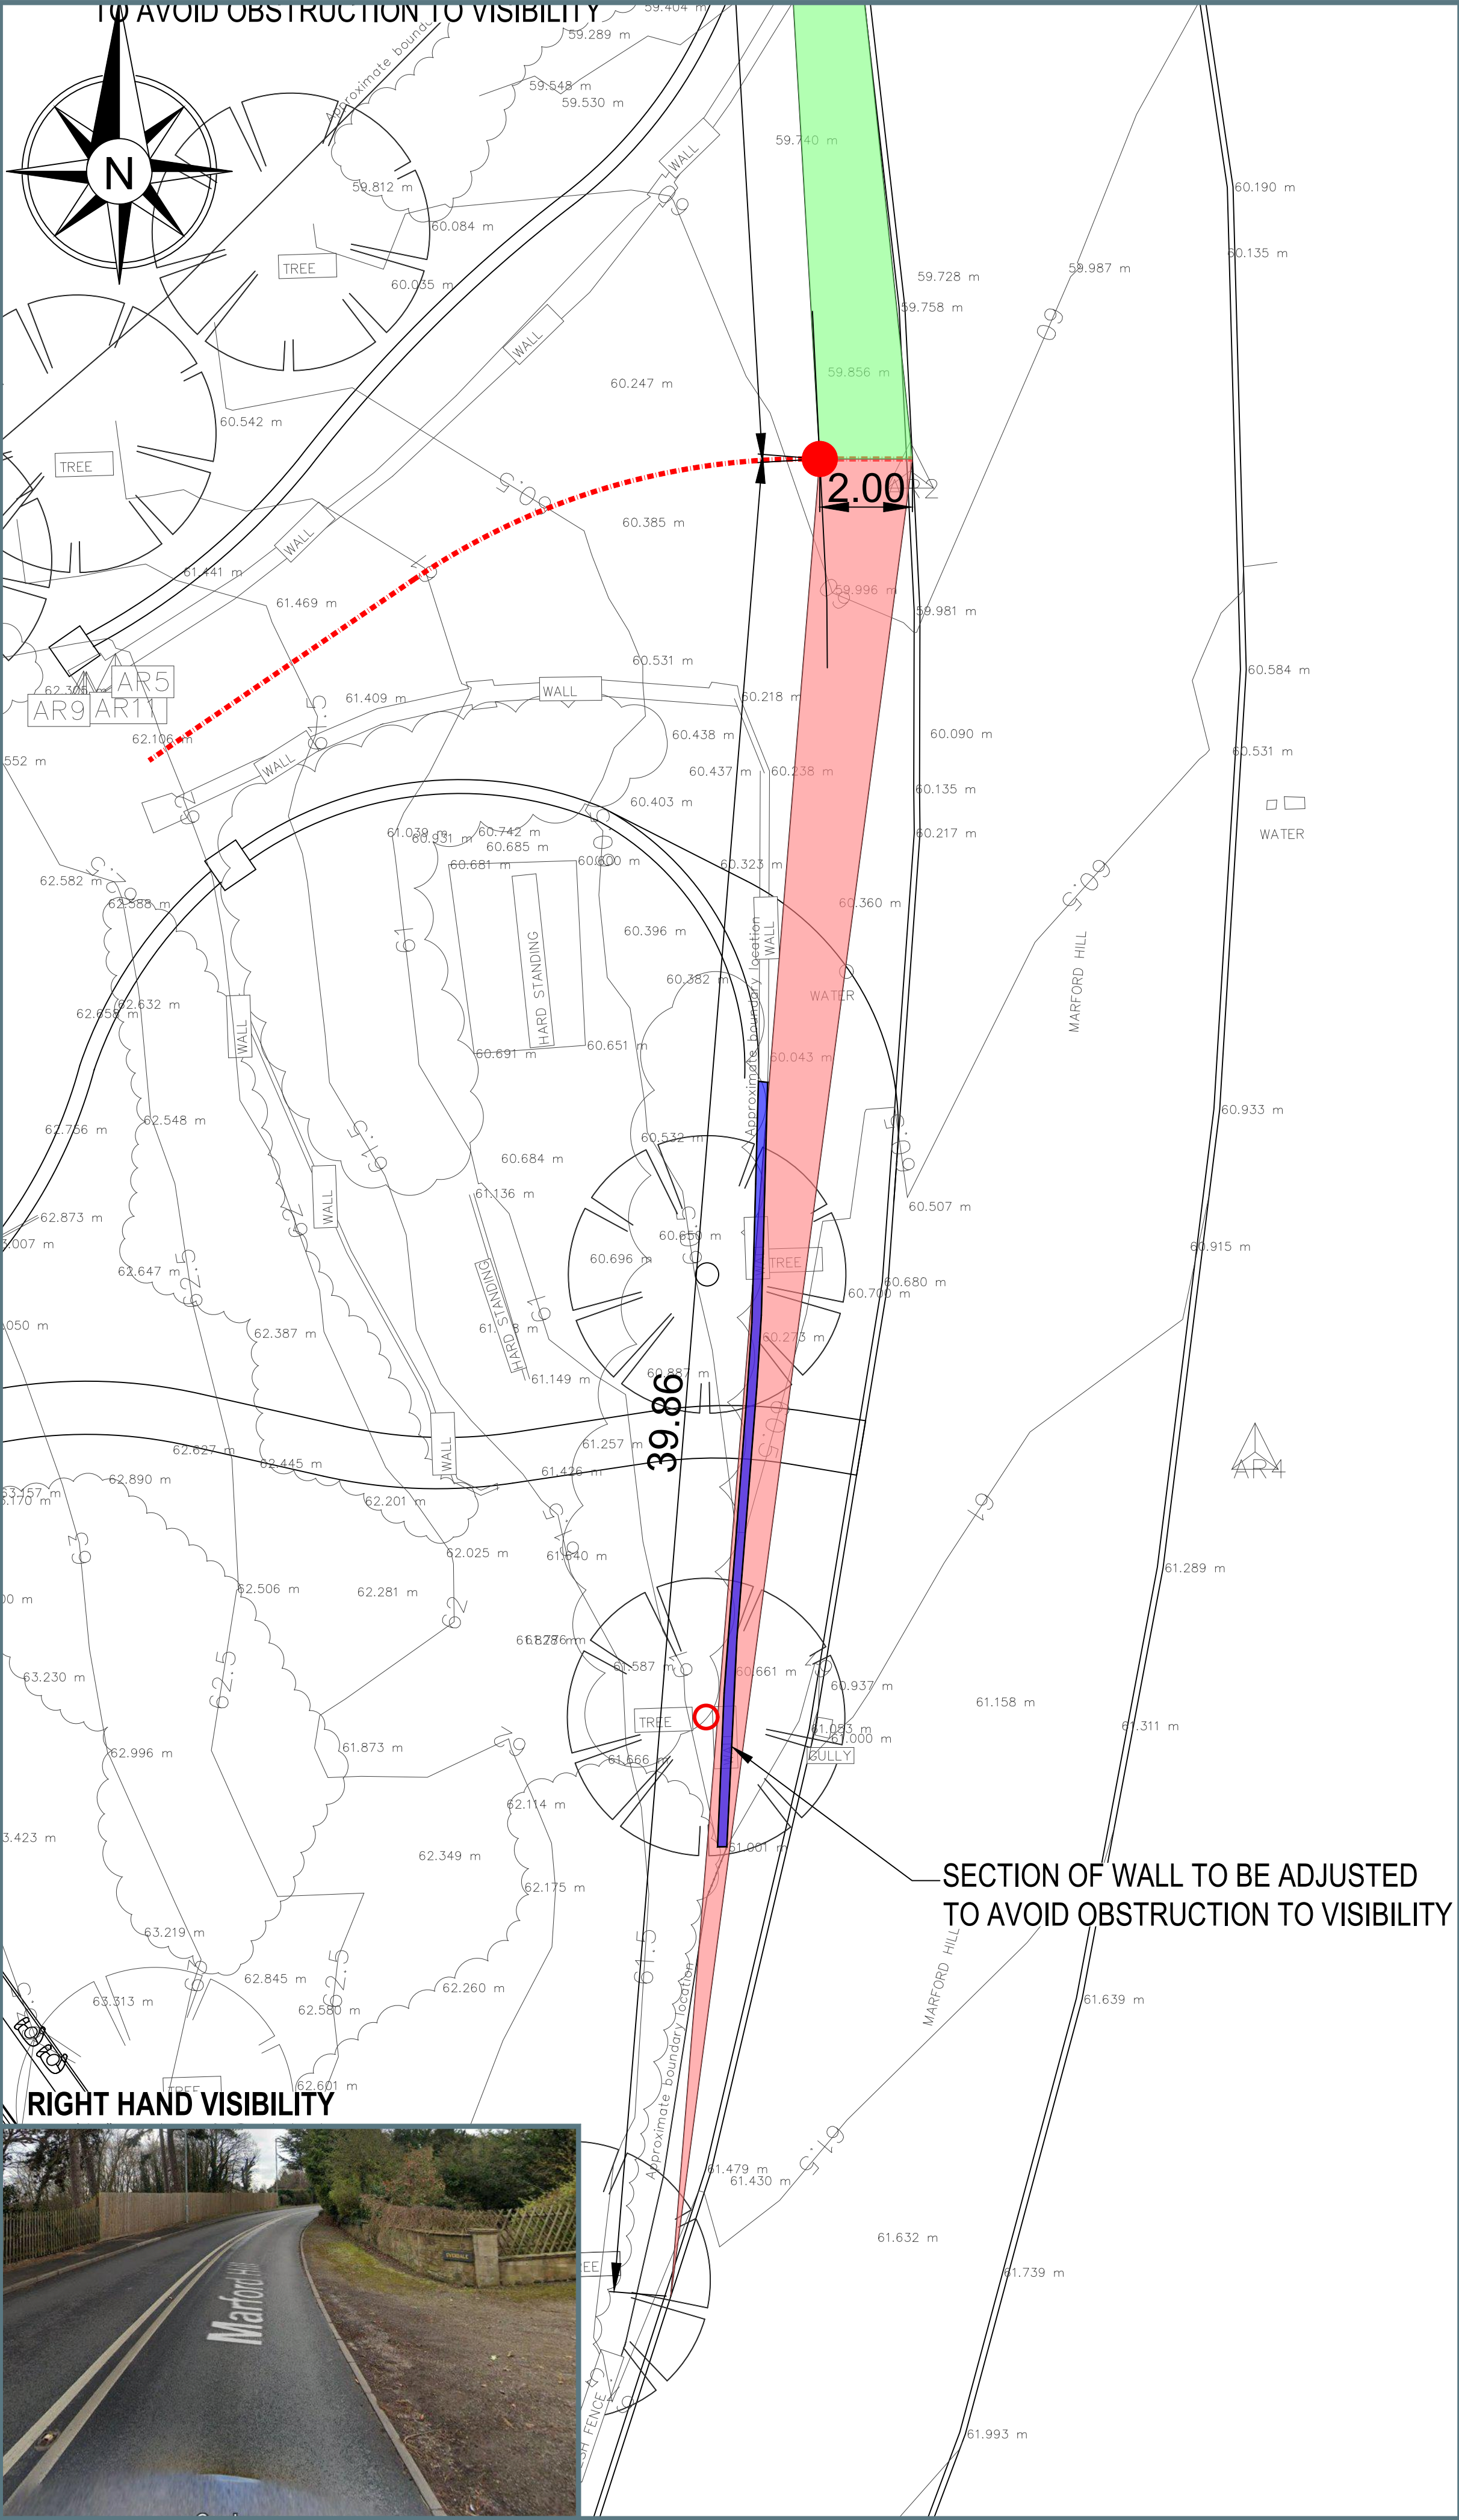

NOTES

G1 ALL LEVELS IN METRES UNLESS NOTED OTHERWISE ON DRAWING.

G2 ALL MEASUREMENTS IN METRES UNLESS NOTED OTHERWISE ON DRAWING.

G3 ROAD SPEED IS 20mph AND THEREFORE IS CLASSIFIED AS A BUILT-UP AREA.

G4 INLINE WITH TABLE B OF TAN18 THE PROPOSED VISIBILITY SPAY SHOULD BE 22m FOR A 20mph ROAD.

LEGEND

LEFT HAND VISIBILITY

RIGHT HAND VISIBILITY

P02	02.10.2024	PROPOSED LEFT HAND WALL UPDATED TO SUIT VISIBILITY	KB	BT	BT
P01	24.09.2024	FIRST ISSUE	KB	KB	KB
REV	DATE	DESCRIPTION	BY	CHK	APP

DRAWING STATUS:

PRELIMINARY

CLIENT:

JBF GROUP

ARCHITECT:

BR ARCHITECTURE

PROJECT:

OVERDALE, MARFORD HILL, MARFORD

TITLE:

VISIBILITY SPLAY LAYOUT

STATUS:	PROJECT No:	001			REV:
S2	437				P02

SCALE @ A1:	DESIGNED:	DRAWN:	CHECKED:	APPROVED:	DATE:
1:100	BT	KB	BT	BT	SEPTEMBER 2024

MÔN CIVILS

LIMITED