
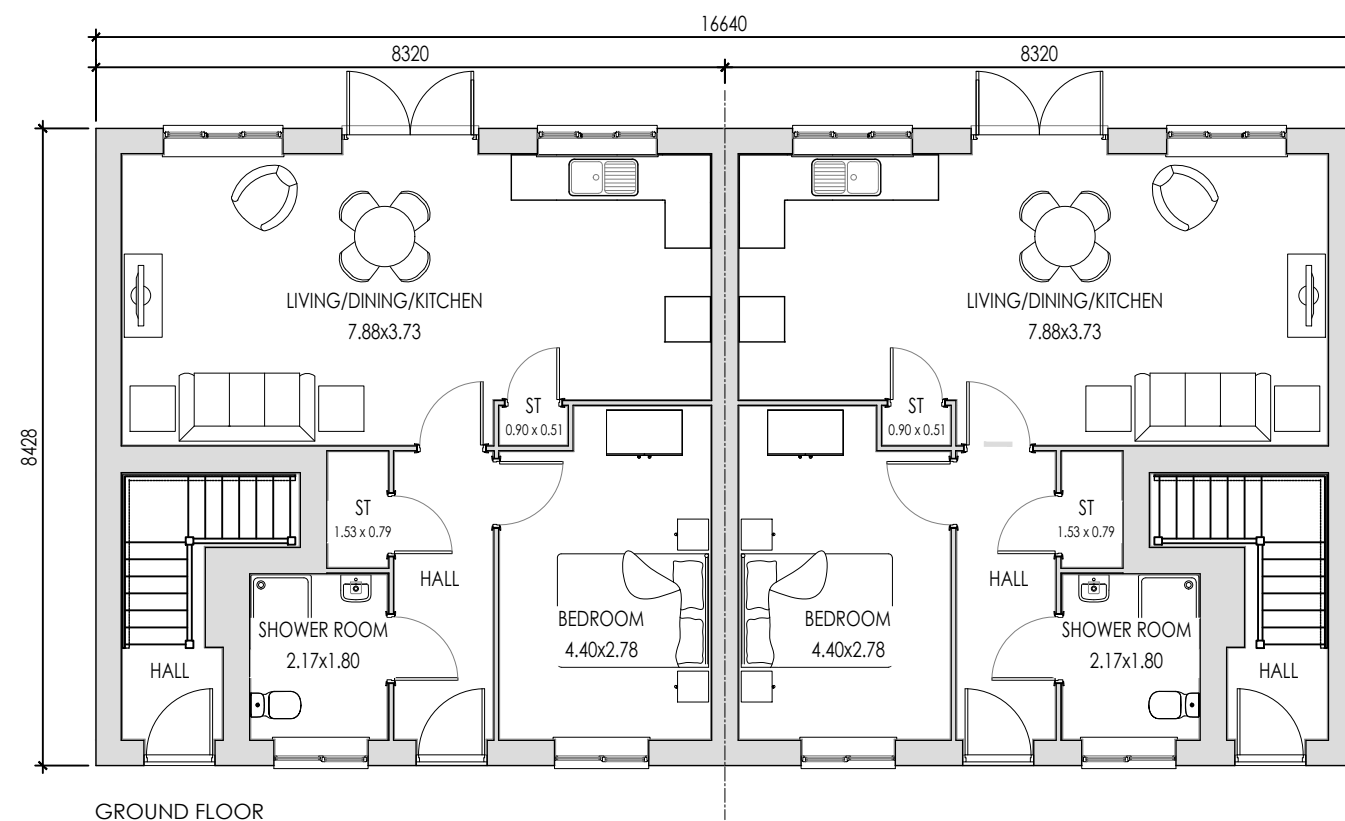



Sales Name: 2P1B		
Bedrooms: GF - 1 FF - 1	Area sq.ft: GF - 571 FF - 726	Area m²: GF - 53.08 FF - 67.44
Drawing Scale 1:100 @ A3 - room dimensions taken into wardrobe recesses		

Castle Green

Castle Green Homes
Unit 20
St. Asaph Business Park
Ffordd Richard Davies
St Asaph
Denbighshire
LL17 0LJ
Tel. 01745 536677

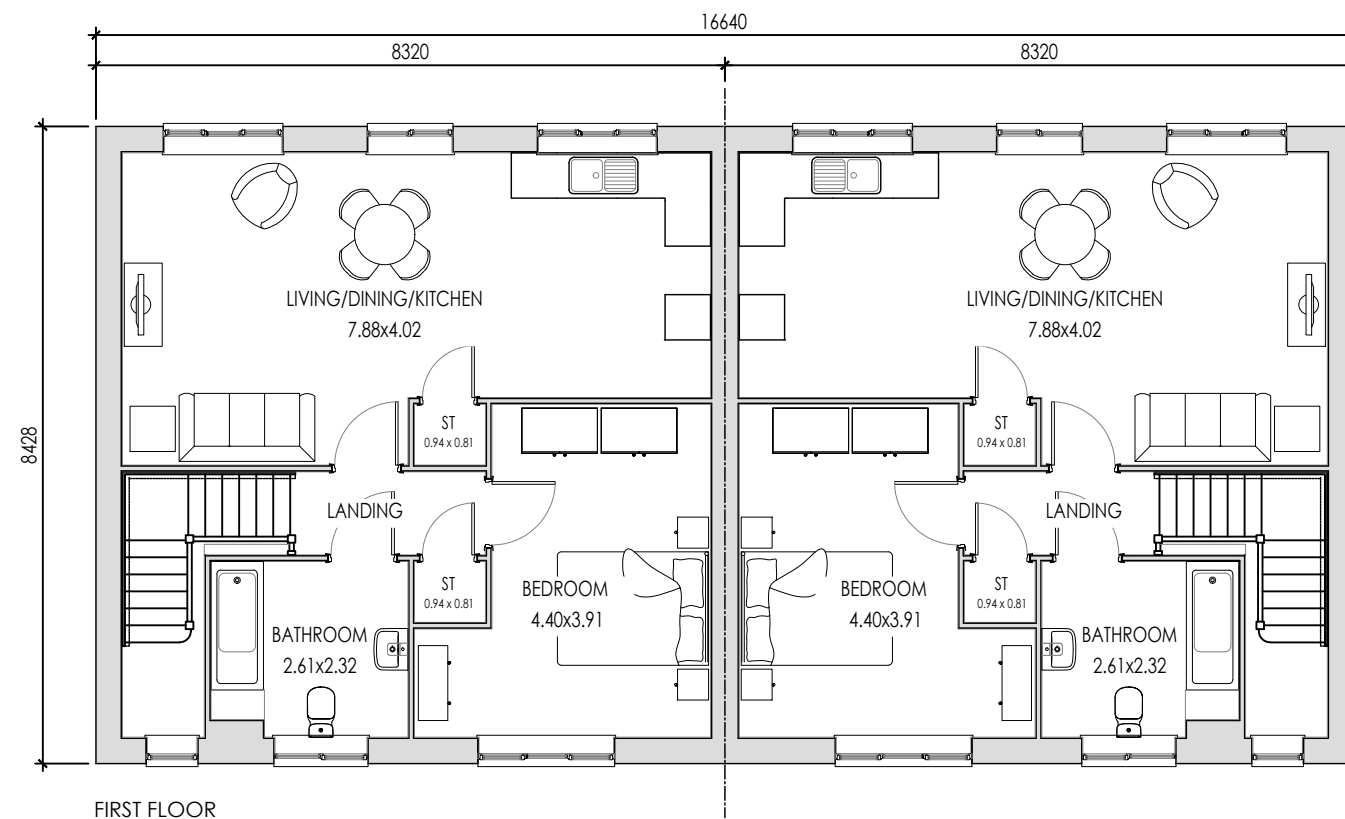


FRONT ELEVATION

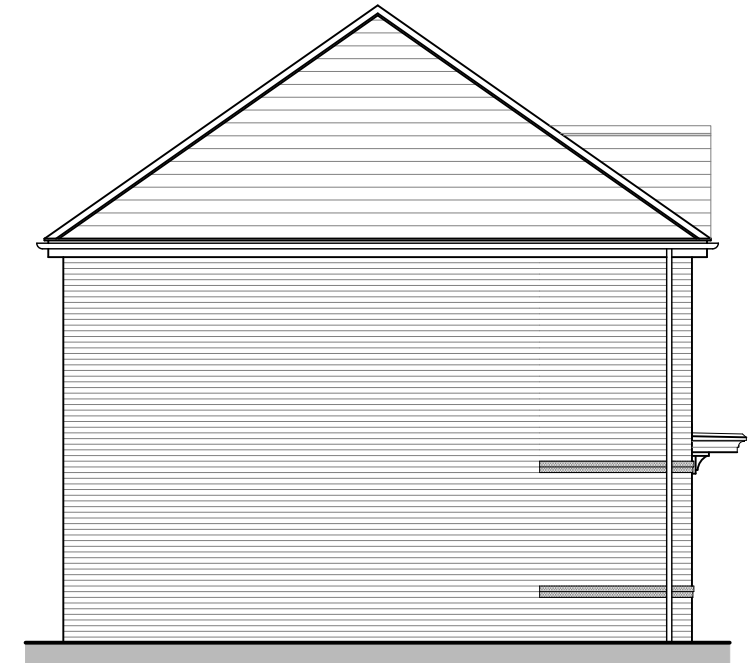

SIDE ELEVATION



REAR ELEVATION

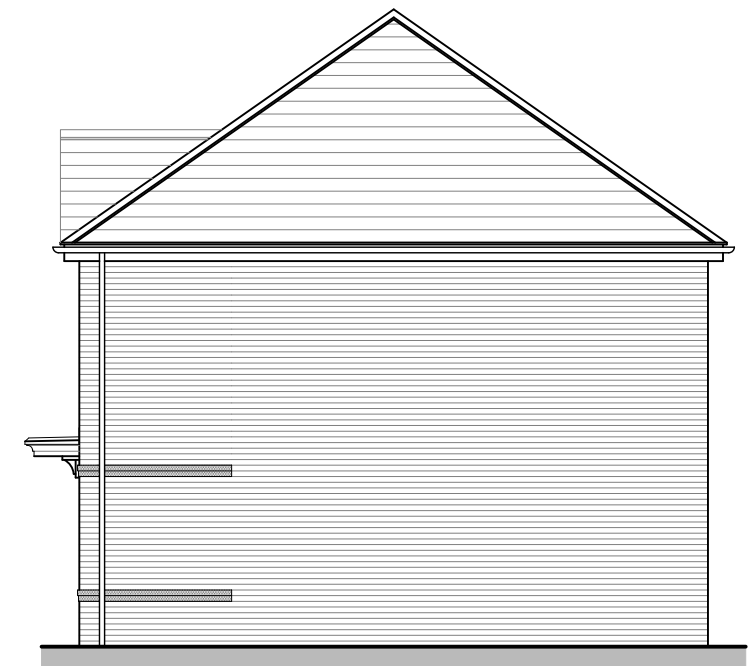

SIDE ELEVATION


0 1m 2m 3m 4m 5m
Scale 1:100

Sales Name: 2P1B - Brick		
Bedrooms:	Area sq.ft:	Area m ² :
GF - 1 FF - 1	GF - 571 FF - 726	GF - 53.08 FF - 67.44
Drawing Scale 1:100 @ A3 - room dimensions taken into wardrobe recesses		

Castle Green
 Castle Green Homes
 Unit 20
 St. Asaph Business Park
 Ffordd Richard Davies
 St Asaph
 Denbighshire
 LL17 0LJ
 Tel. 01745 536677




FRONT ELEVATION

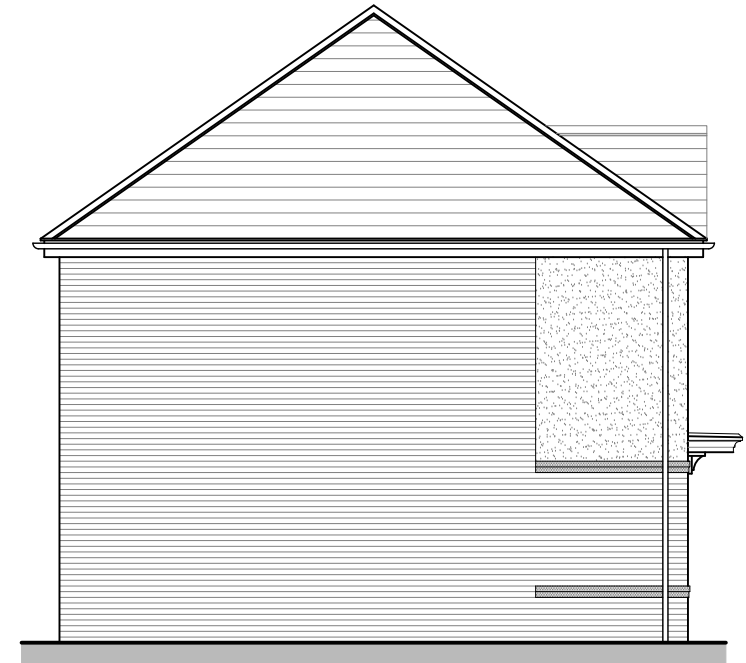

SIDE ELEVATION



REAR ELEVATION

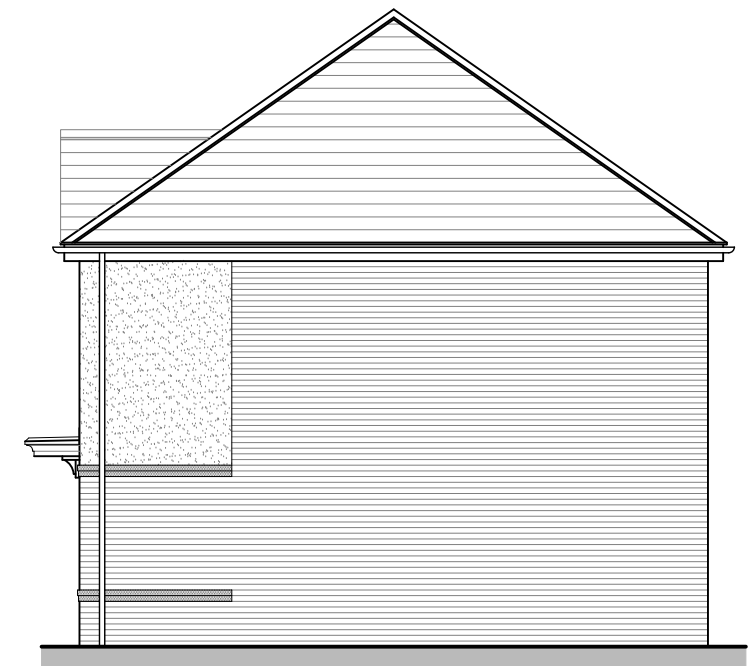


SIDE ELEVATION


0 1m 2m 3m 4m 5m
Scale 1:100

Sales Name: 2P1B - Render		
Bedrooms:	Area sq.ft:	Area m²:
GF - 1 FF - 1	GF - 571 FF - 726	GF - 53.08 FF - 67.44
Drawing Scale 1:100 @ A3 - room dimensions taken into wardrobe recesses		

Castle Green
 Castle Green Homes
 Unit 20
 St. Asaph Business Park
 Ffordd Richard Davies
 St Asaph
 Denbighshire
 LL17 0LJ
 Tel. 01745 536677

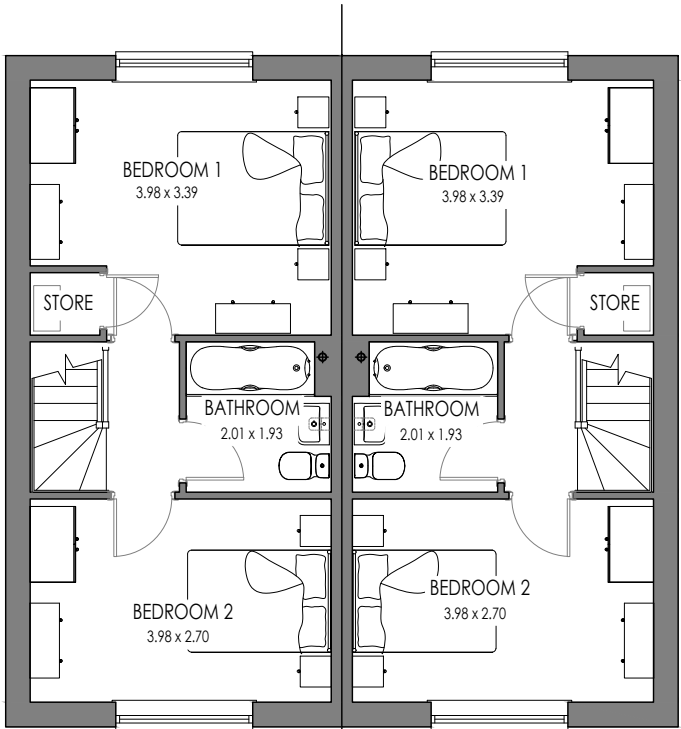

OAKLEY AS
FIRST FLOOR

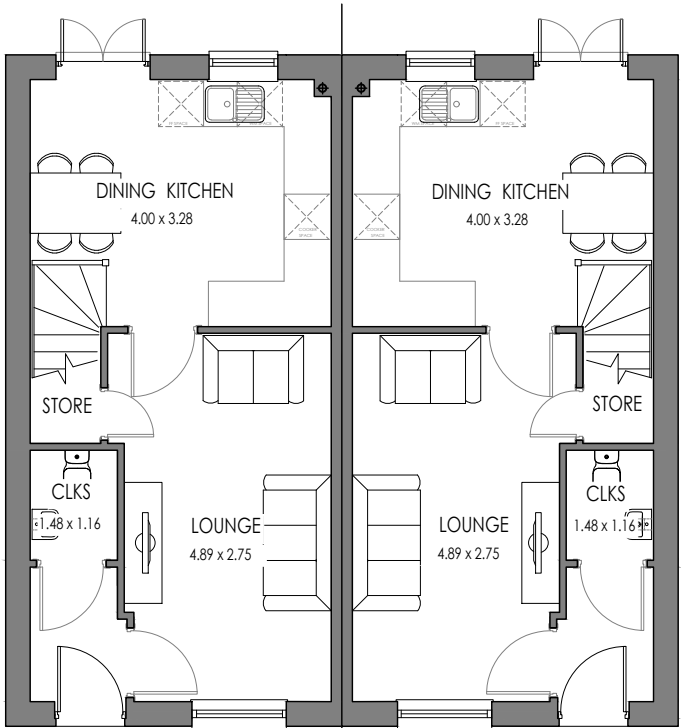


OAKLEY AS
GROUND FLOOR

Rev:	Description:	Date:
 Castle Green Homes, Unit 20, St. Asaph Business Park, Ffordd Richard Davies, St Asaph, Denbighshire. LL17 0LJ. Tel. 01745 536677		
Site:	Rossett Road, Rossett	
Title:	Oakley Semi Floor Plans	
Scale:	1:100 @ A3	Date: 18.01.21
Ref:	RRDR - OAKSEMI. PL01	Rev: -



OAKLEY AS
FRONT ELEVATION

OAKLEY OPP
FRONT ELEVATION

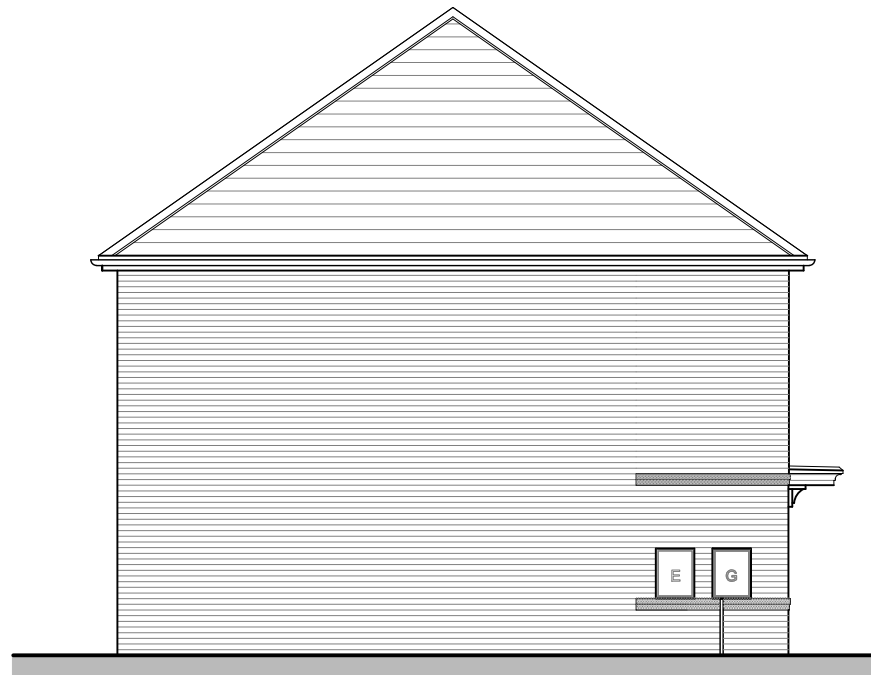


OAKLEY AS
SIDE ELEVATION



OAKLEY OPP
REAR ELEVATION

OAKLEY AS
REAR ELEVATION

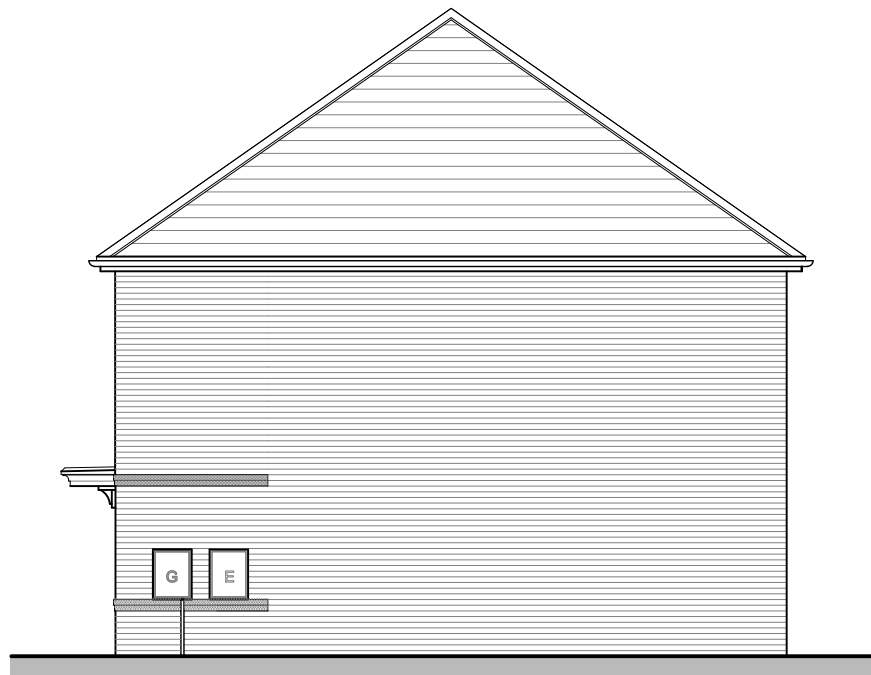

OAKLEY OPP
SIDE ELEVATION

Rev:	Description:	Date:
A:	Roof Hipped	06.02.24




Castle Green Homes,
Unit 20,
St. Asaph Business Park,
Ffordd Richard Davies, St Asaph,
Denbighshire. LL17 0LJ.
Tel. 01745 536677

Site:	Rossett Road, Rossett		
Title:	Oakley Semi Elevations Brick		
Scale:	1:100 @ A3	Date:	18.01.21
Ref:	RRDR - OAKSEMI. PL02	Rev:	A



OAKLEY AS
FRONT ELEVATION

OAKLEY OPP
FRONT ELEVATION

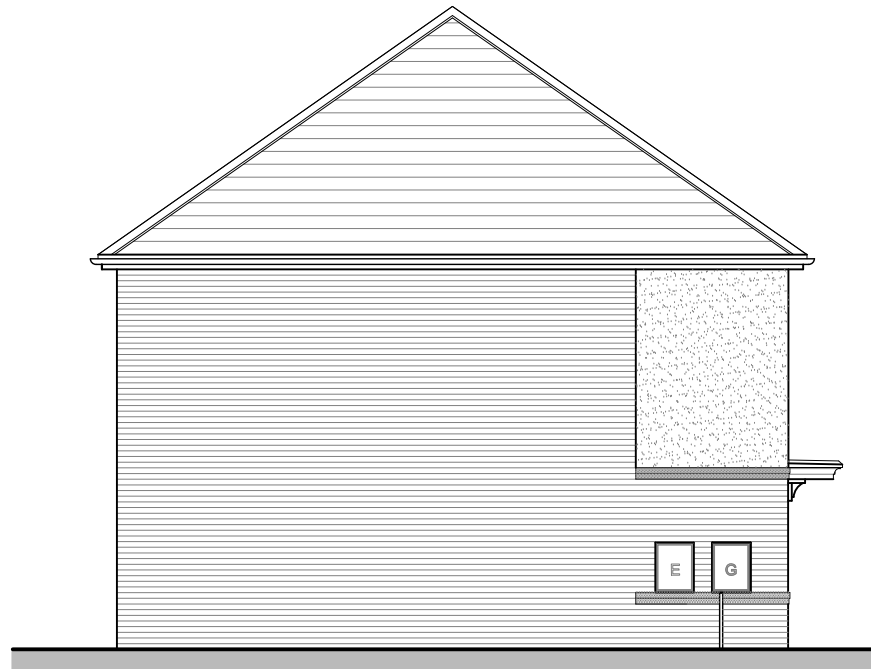

OAKLEY AS
SIDE ELEVATION



OAKLEY OPP
REAR ELEVATION

OAKLEY AS
REAR ELEVATION





OAKLEY OPP
SIDE ELEVATION

Rev:	Description:	Date:
A:	Roof Hipped	06.02.24



Castle Green Homes,
Unit 20,
St. Asaph Business Park,
Ffordd Richard Davies, St Asaph,
Denbighshire. LL17 0LJ.
Tel. 01745 536677

Site:	Rossett Road, Rossett		
Title:	Oakley Semi Elevations Render		
Scale:	1:100 @ A3	Date:	18.01.21
Ref:	RRDR - OAKSEMI. PL03	Rev:	A

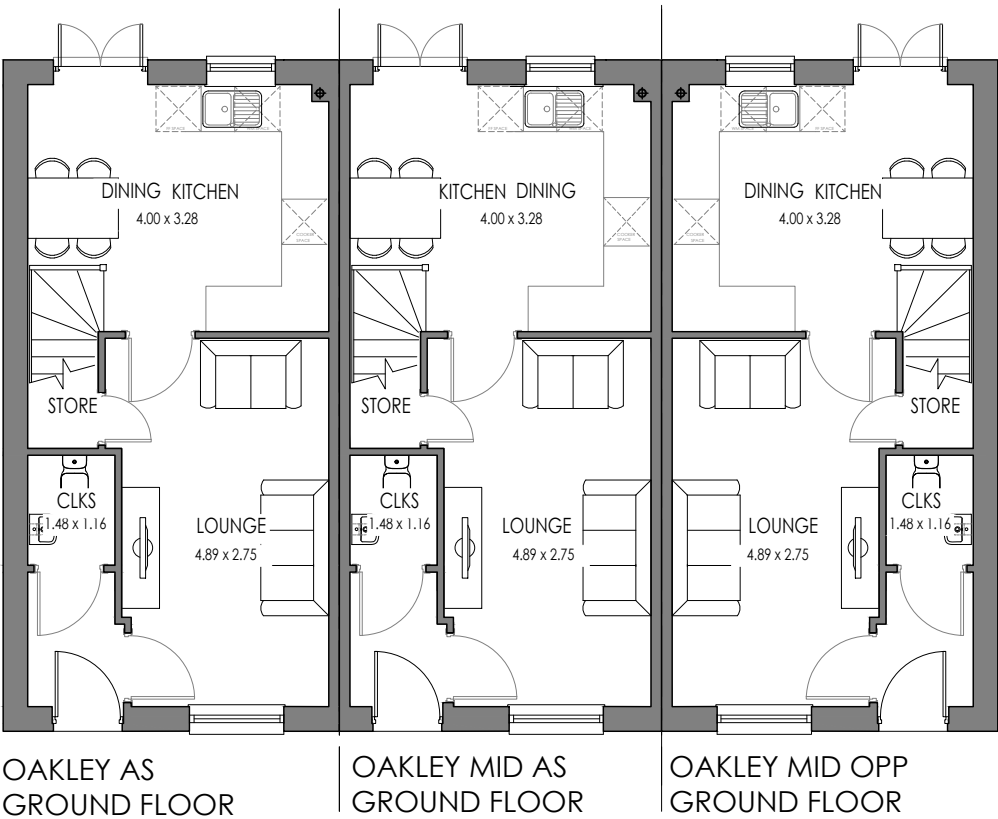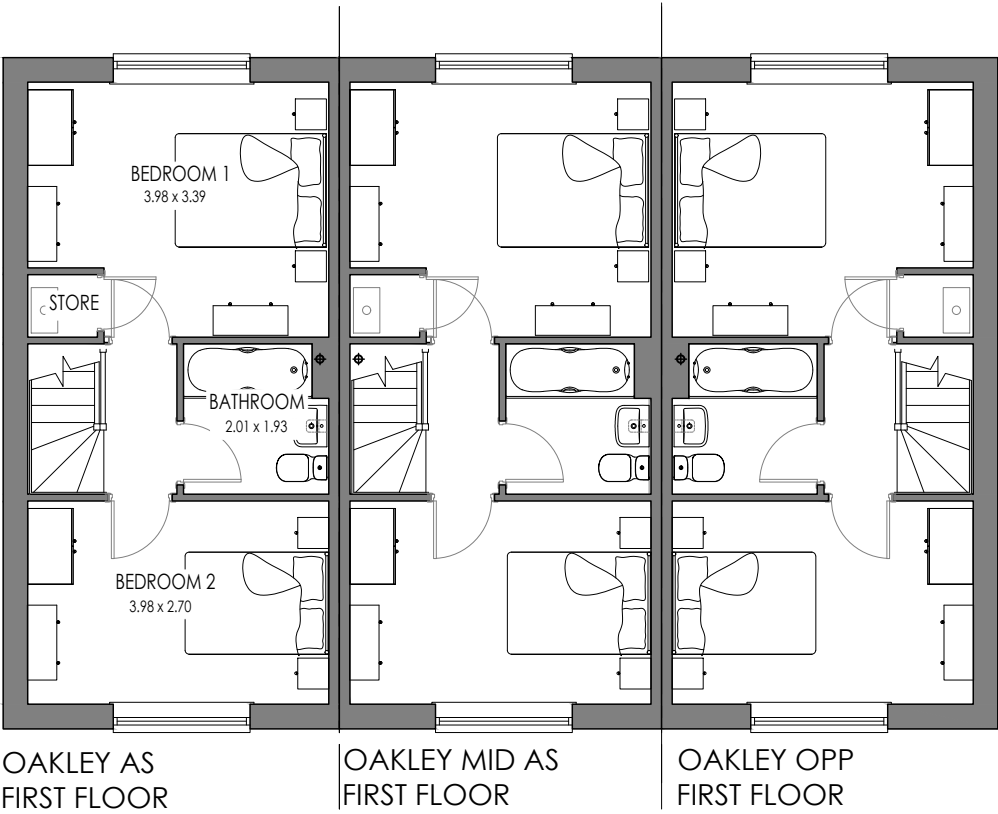


Rev:	Description:	Date:
A:	Mid Unit changed to AS handing	06.02.24
 Castle Green Homes, Unit 20, St. Asaph Business Park, Ffordd Richard Davies, St Asaph, Denbighshire. LL17 0LJ. Tel. 01745 536677		
Site:	Rossett Road, Rossett	
Title:	Oakley 3 Terrace Floor Plans	
Scale:	1:100 @ A3	Date: 18.01.21
Ref:	RRDR - OAK3T. PL01	Rev: A



OAKLEY AS
FRONT ELEVATION

OAKLEY MID AS
FRONT ELEVATION

OAKLEY OPP
FRONT ELEVATION

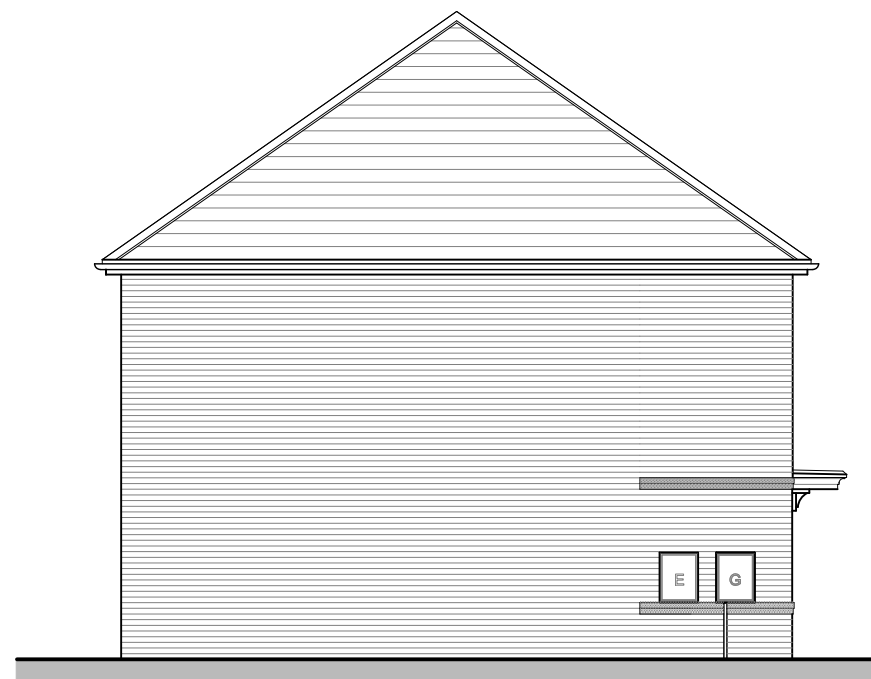


OAKLEY AS
SIDE ELEVATION



OAKLEY OPP
REAR ELEVATION

OAKLEY MID AS
REAR ELEVATION

OAKLEY AS
REAR ELEVATION

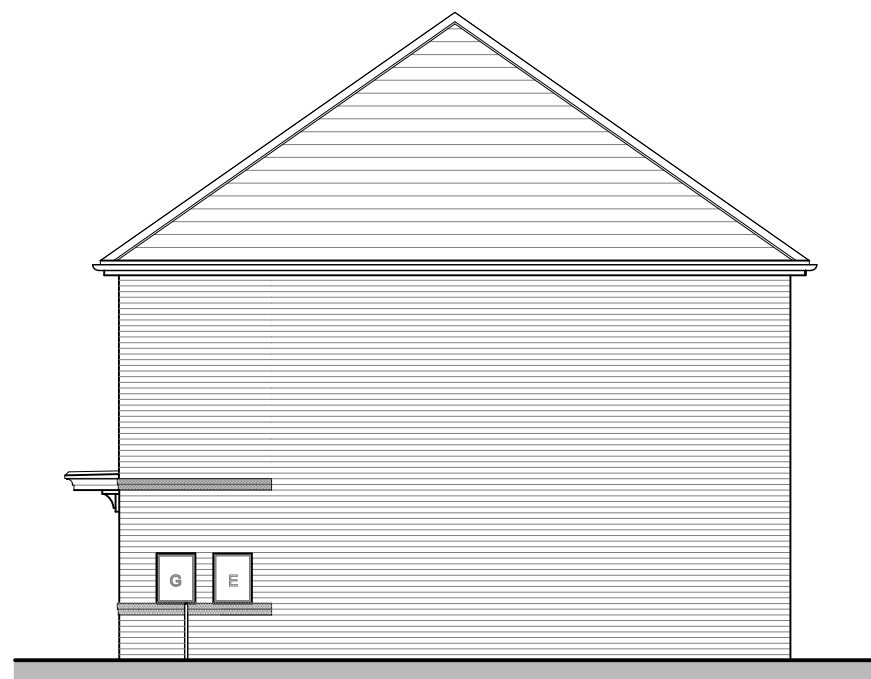

OAKLEY OPP
SIDE ELEVATION

Rev:	Description:	Date:
A:	Roof Hipped; Mid Unit changed to AS handing	06.02.24



Castle Green Homes,
Unit 20,
St. Asaph Business Park,
Ffordd Richard Davies, St Asaph,
Denbighshire. LL17 0LJ.
Tel. 01745 536677


Site:	Rossett Road, Rossett
Title:	Oakley 3 Terrace Elevations Brick
Scale:	1:100 @ A3
Date:	18.01.21
Ref:	RRDR - OAK3T. PL02
Rev:	A



OAKLEY AS
FRONT ELEVATION

OAKLEY MID AS
FRONT ELEVATION

OAKLEY OPP
FRONT ELEVATION

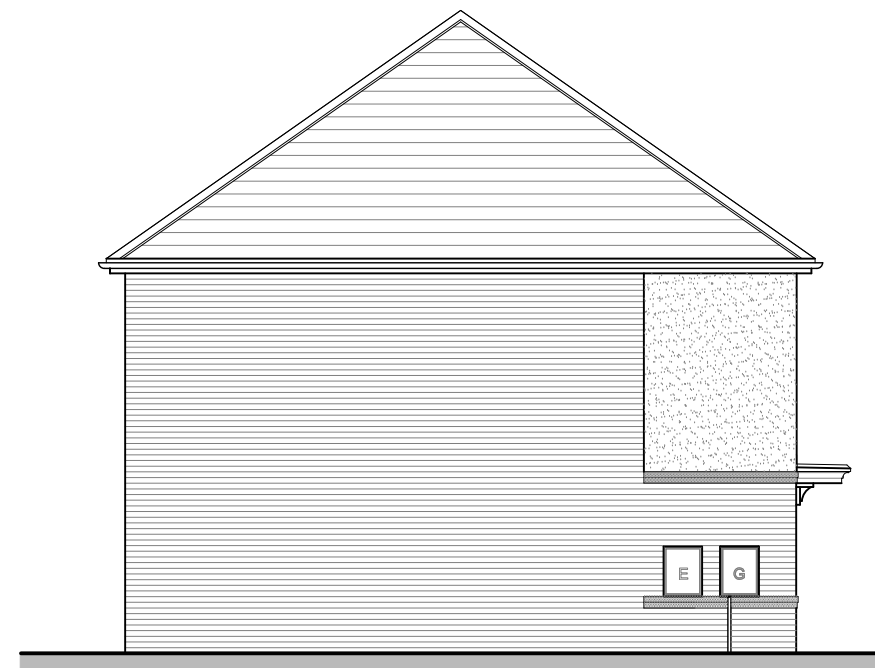


OAKLEY AS
SIDE ELEVATION



OAKLEY OPP
REAR ELEVATION

OAKLEY MID AS
REAR ELEVATION

OAKLEY AS
REAR ELEVATION

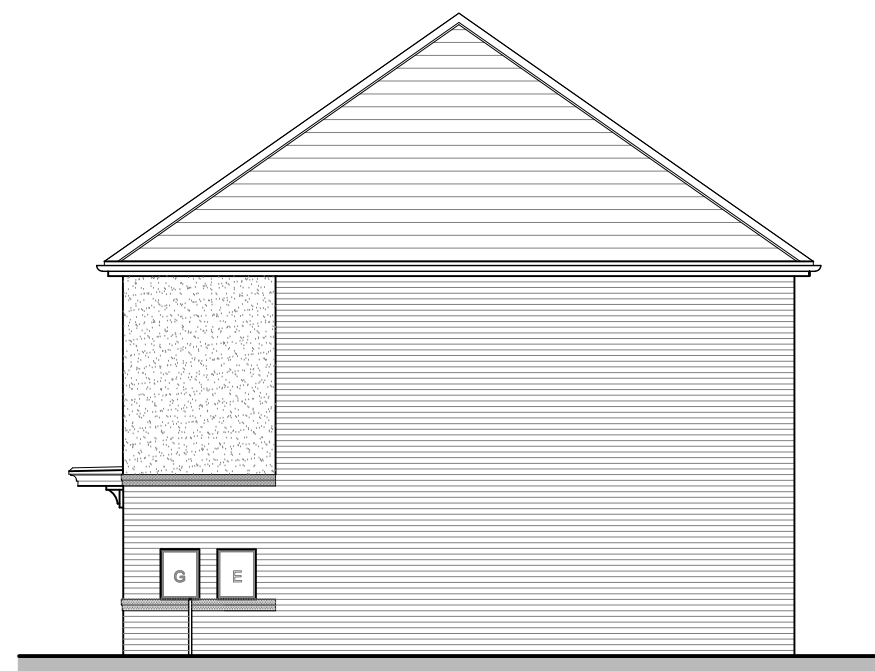


OAKLEY OPP
SIDE ELEVATION

Rev:	Description:	Date:
A:	Roof Hipped; Mid Unit changed to AS handing	06.02.24




Castle Green Homes,
Unit 20,
St. Asaph Business Park,
Ffordd Richard Davies, St Asaph,
Denbighshire. LL17 0LJ.
Tel. 01745 536677

Site:	Rossett Road, Rossett		
Title:	Oakley 3 Terrace Elevations Render		
Scale:	1:100 @ A3	Date:	18.01.21
Ref:	RRDR - OAK3T. PL03	Rev:	A

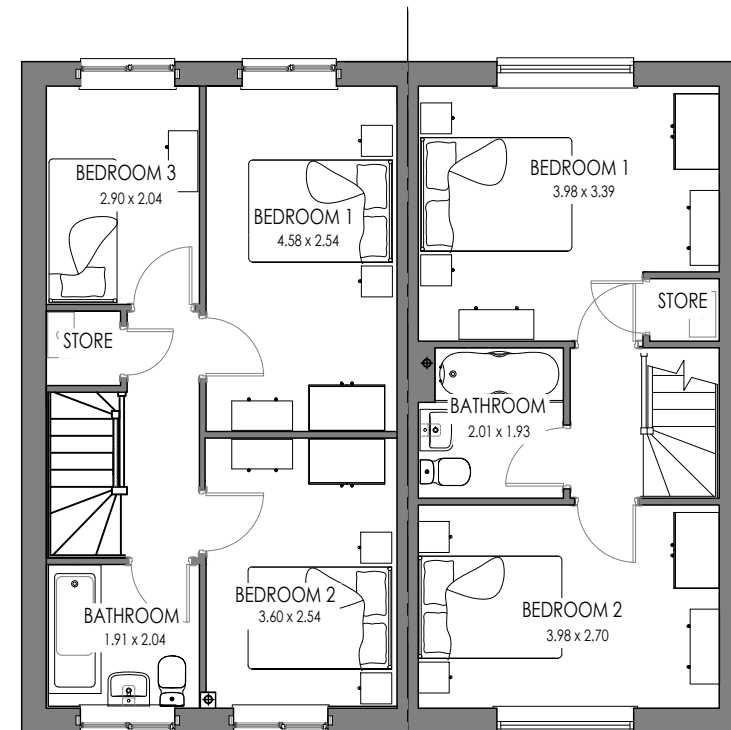

HIGHFIELD AS
FIRST FLOOR

OAKLEY OPP
FIRST FLOOR

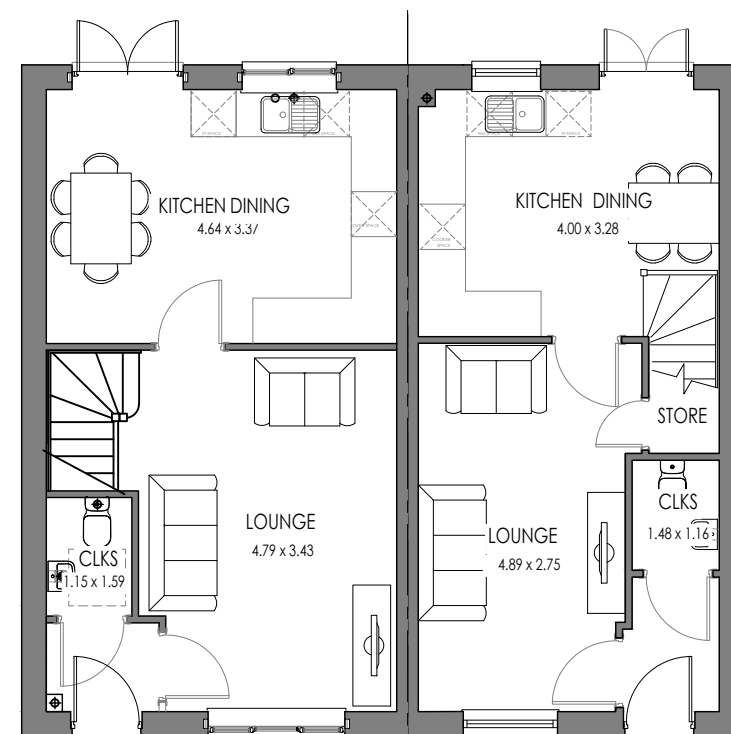

HIGHFIELD AS
GROUND FLOOR


OAKLEY OPP
GROUND FLOOR

Rev:	Description:	Date:
 Castle Green Homes, Unit 20, St. Asaph Business Park, Ffordd Richard Davies, St Asaph, Denbighshire. LL17 0LJ. Tel. 01745 536677		
Site:	Rossett Road, Rossett	
Title:	Highfield Oakley Semi Floor Plans	
Scale:	1:100 @ A3	Date: 08.02.21
Ref:	RRDR - HIGHOAKSEMI. PL01	Rev: -



HIGHFIELD AS
FRONT ELEVATION

OAKLEY OPP
FRONT ELEVATION

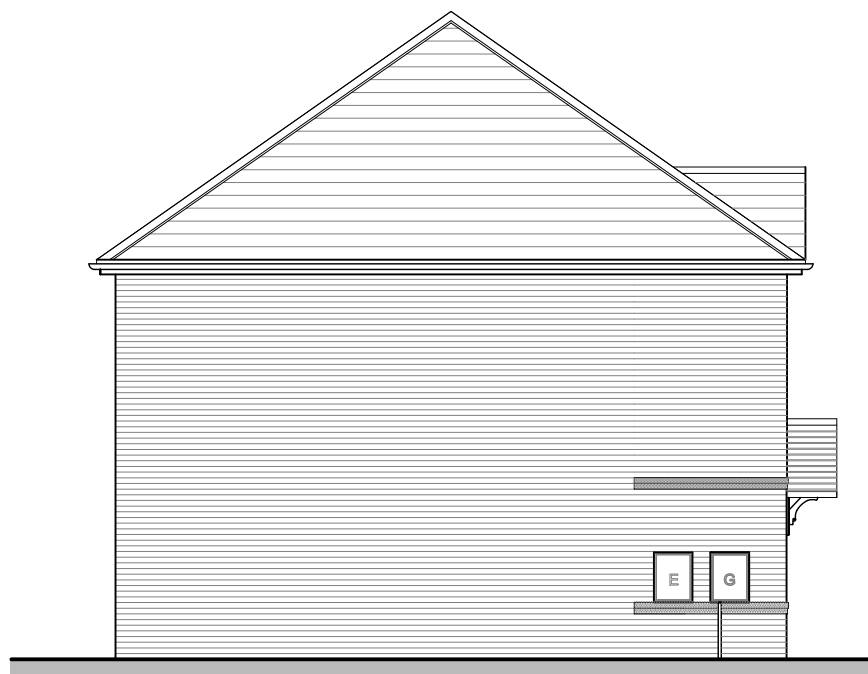


HIGHFIELD AS
SIDE ELEVATION



OAKLEY OPP
REAR ELEVATION

HIGHFIELD AS
REAR ELEVATION

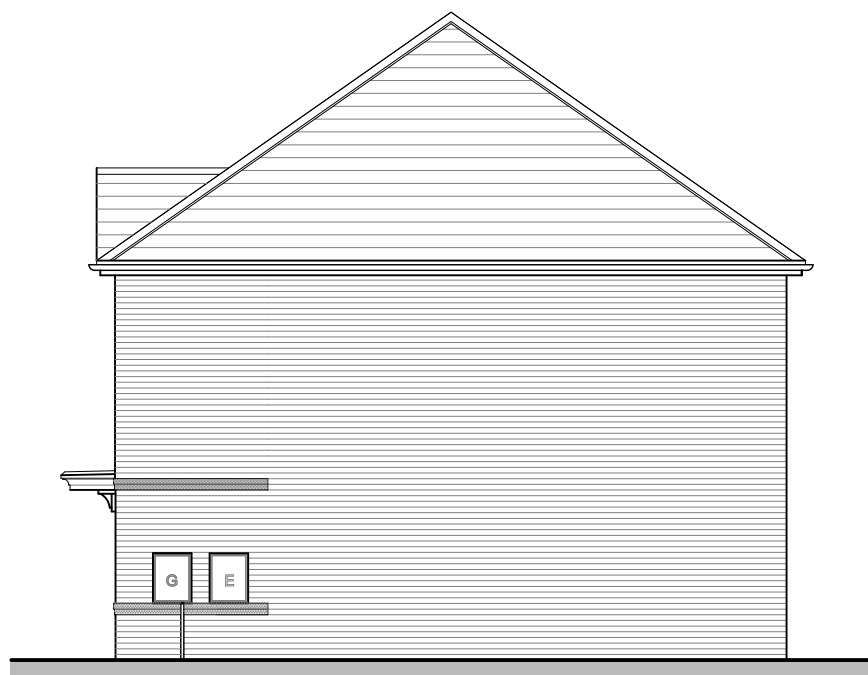

OAKLEY OPP
SIDE ELEVATION

Rev:	Description:	Date:




Castle Green Homes,
Unit 20,
St. Asaph Business Park,
Ffordd Richard Davies, St Asaph,
Denbighshire. LL17 0LJ.
Tel. 01745 536677

Site:	Rossett Road, Rossett	
Title:	Highfield Oakley Semi Elevations Brick	
Scale:	1:100 @ A3	Date: 08.02.21
Ref:	RRDR - HIGHOAKSEMI. PL02	Rev: -



HIGHFIELD AS
FRONT ELEVATION

OAKLEY OPP
FRONT ELEVATION

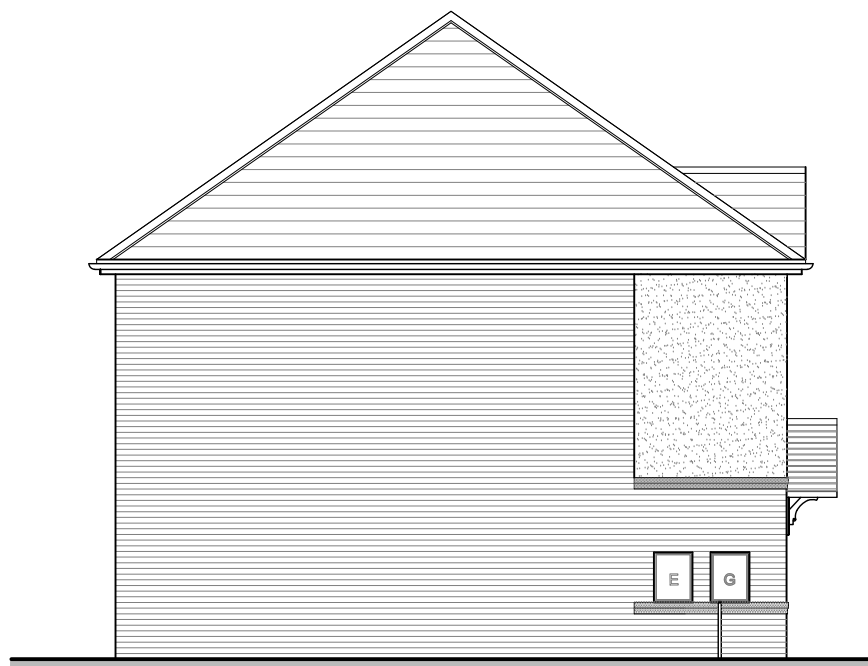

HIGHFIELD AS
SIDE ELEVATION



OAKLEY OPP
REAR ELEVATION

HIGHFIELD AS
REAR ELEVATION





OAKLEY OPP
SIDE ELEVATION

Rev:	Description:	Date:



Castle Green Homes,
Unit 20,
St. Asaph Business Park,
Ffordd Richard Davies, St Asaph,
Denbighshire. LL17 0LJ.
Tel. 01745 536677

Site:	Rossett Road, Rossett		
Title:	Highfield Oakley Semi Elevations Render		
Scale:	1:100 @ A3	Date:	08.02.21
Ref:	RRDR - HIGHOAKSEMI. PL03	Rev:	-

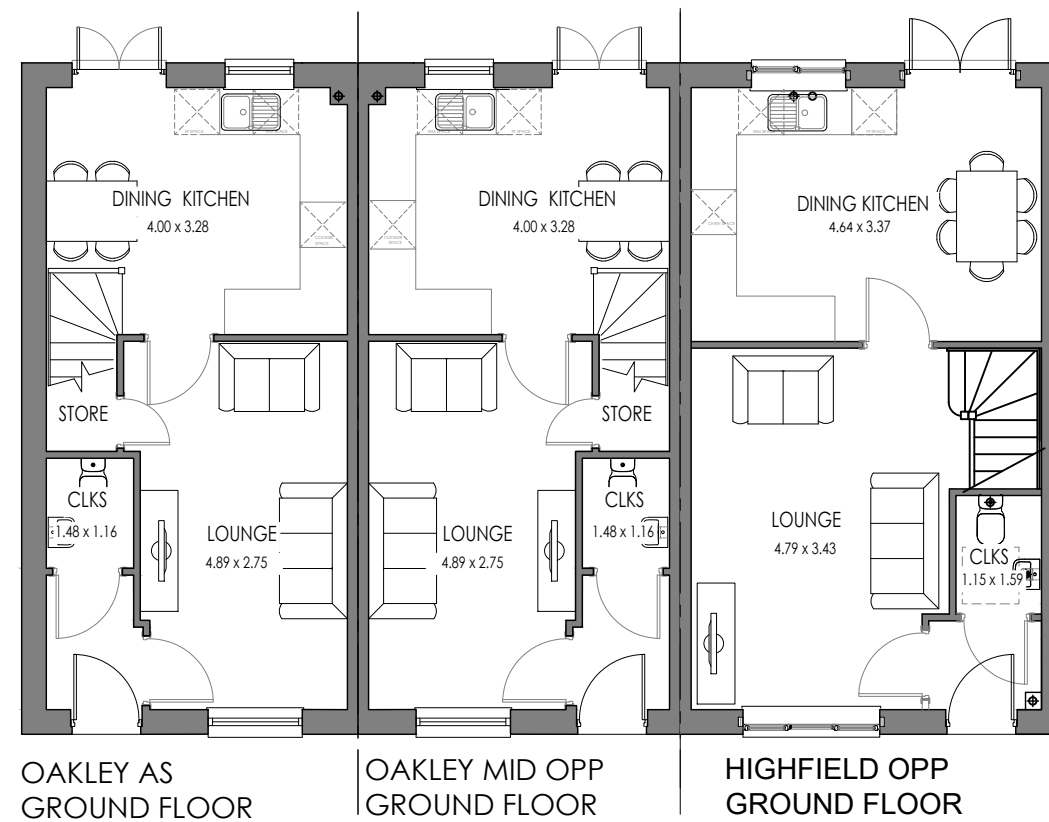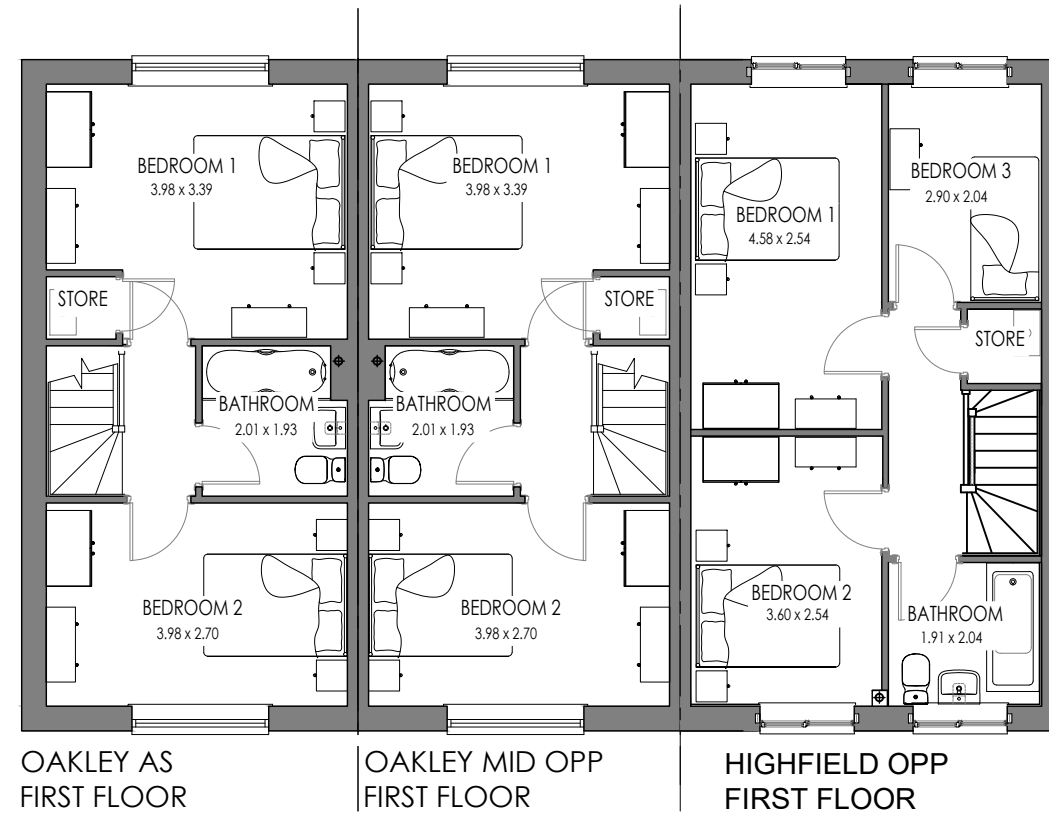

Rev:	Description:	Date:
 Castle Green Homes, Unit 20, St. Asaph Business Park, Ffordd Richard Davies, St Asaph, Denbighshire. LL17 0LJ. Tel. 01745 536677		
Site:		
Rossett Road, Rossett		
Title:		
Oakley & Highfield 3 Block Floor Plans		
Scale:		Date:
1:100 @ A3		18.01.21
Ref:		Rev:
RRDR - OAKHIGH3. PL01		-



OAKLEY AS
FRONT ELEVATION

OAKLEY MID OPP
FRONT ELEVATION

HIGHFIELD OPP
FRONT ELEVATION



OAKLEY AS
SIDE ELEVATION



HIGHFIELD OPP
REAR ELEVATION

OAKLEY MID OPP
REAR ELEVATION

OAKLEY AS
REAR ELEVATION



OAKLEY OPP
SIDE ELEVATION

Rev:	Description:	Date:
A:	Roof Hipped	08.02.24



Castle Green Homes,
Unit 20,
St. Asaph Business Park,
Ffordd Richard Davies, St Asaph,
Denbighshire. LL17 0LJ.
Tel. 01745 536677


Site:	Rossett Road, Rossett	
Title:	Oakley & Highfield 3 Block Elevations (Brick)	
Scale:	1:100 @ A3	Date: 18.01.21
Ref:	RRDR - OAKHIGH3. PL02	Rev: A



OAKLEY AS
FRONT ELEVATION

OAKLEY MID OPP
FRONT ELEVATION

HIGHFIELD OPP
FRONT ELEVATION

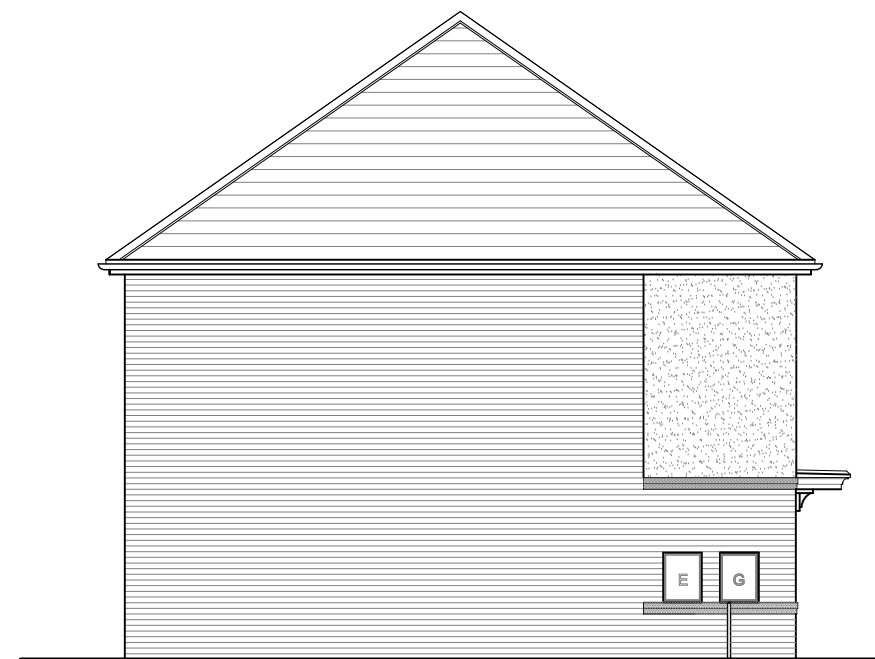


OAKLEY AS
SIDE ELEVATION



HIGHFIELD OPP
REAR ELEVATION

OAKLEY MID OPP
REAR ELEVATION

OAKLEY AS
REAR ELEVATION

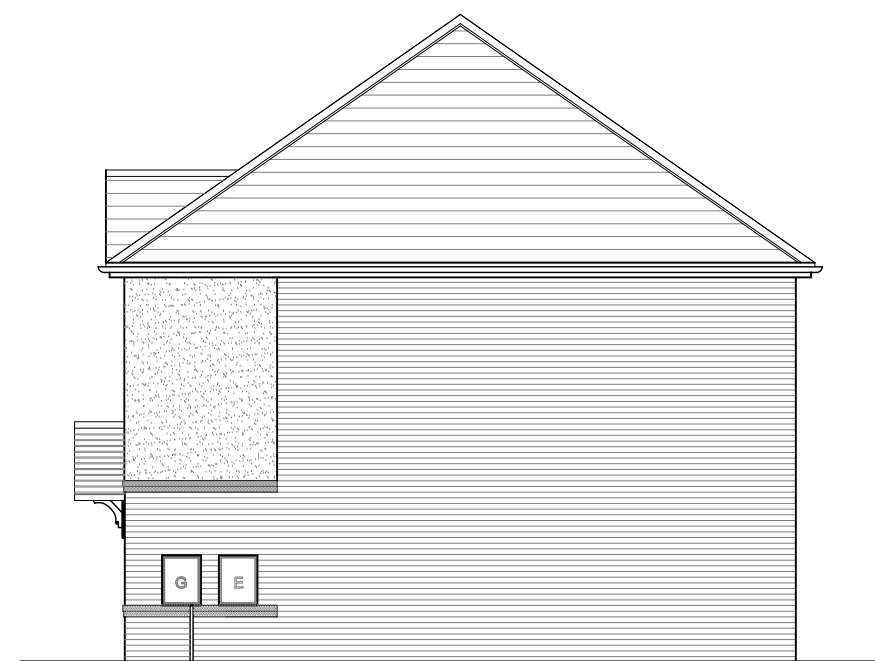



OAKLEY OPP
SIDE ELEVATION

Rev:	Description:	Date:
A:	Roof Hipped	08.02.24



Castle Green Homes,
Unit 20,
St. Asaph Business Park,
Ffordd Richard Davies, St Asaph,
Denbighshire. LL17 0LJ.
Tel. 01745 536677

Site:	Rossett Road, Rossett	
Title:	Oakley & Highfield 3 Block Elevations (Render)	
Scale:	1:100 @ A3	Date: 18.01.21
Ref:	RRDR - OAKHIGH3. PL03	Rev: A

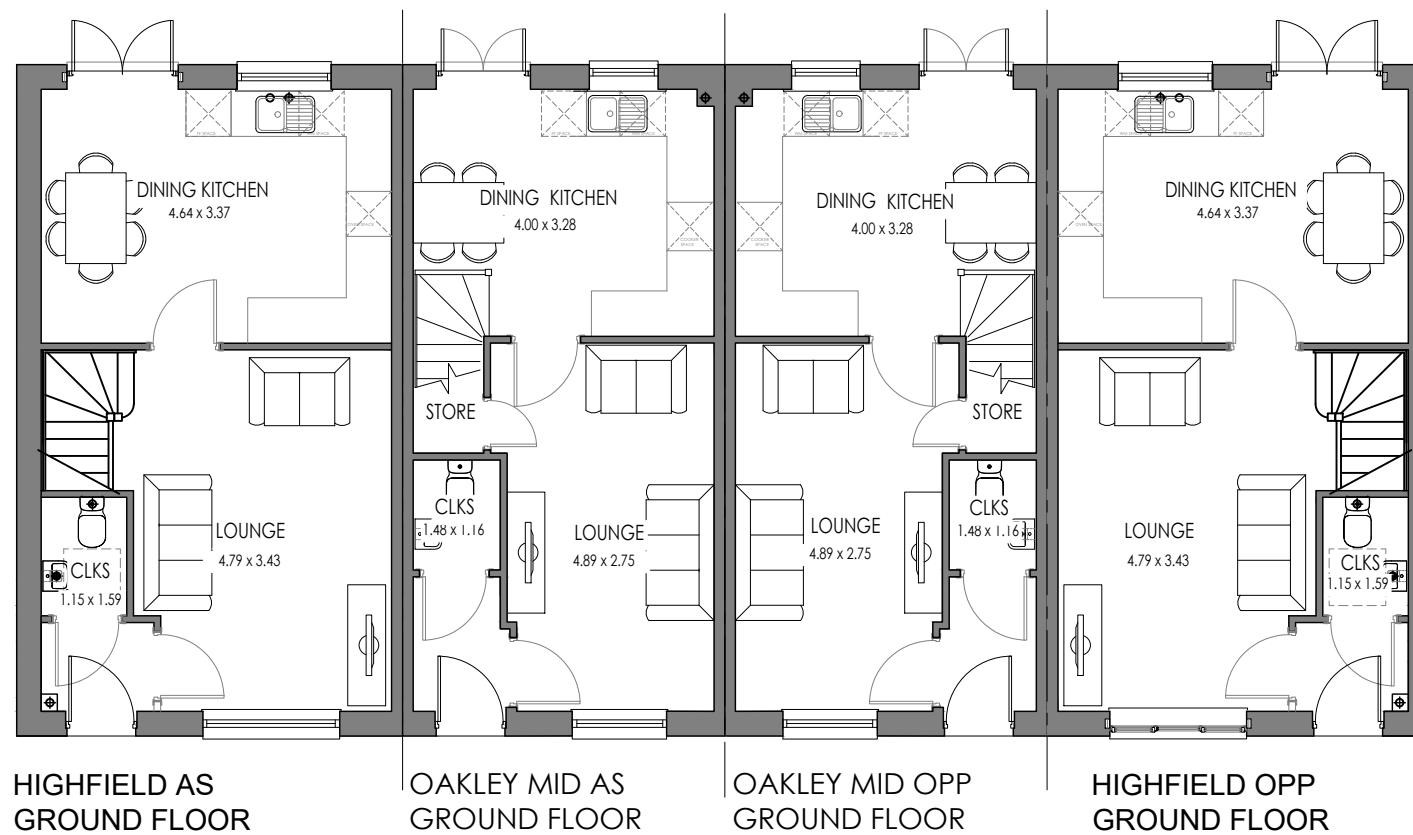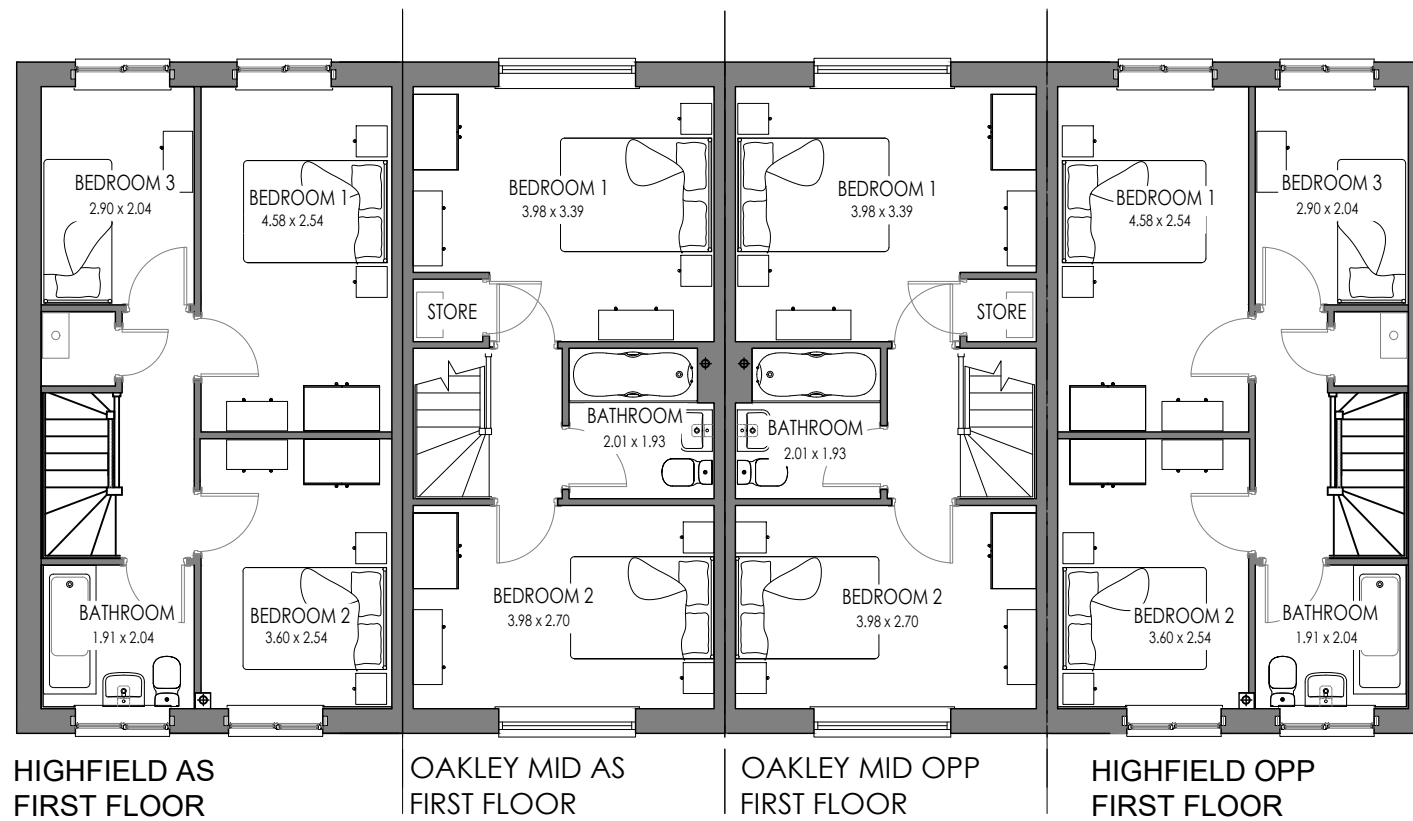

Rev:	Description:	Date:
A:	Mid Units handing switched	08.02.24
 Castle Green Homes, Unit 20, St. Asaph Business Park, Ffordd Richard Davies, St Asaph, Denbighshire. LL17 0LJ. Tel. 01745 536677		
Site:	Rossett Road, Rossett	
Title:	Oakley & Highfield 4 Block Floor Plans	
Scale:	1:100 @ A3	Date: 18.01.21
Ref:	RRDR - OAKHIGH4. PL01	Rev: A



HIGHFIELD AS
FRONT ELEVATION

OAKLEY MID OPP
FRONT ELEVATION

OAKLEY MID OPP
FRONT ELEVATION

HIGHFIELD AS
FRONT ELEVATION



HIGHFIELD OPP
SIDE ELEVATION



HIGHFIELD AS
REAR ELEVATION

OAKLEY MID OPP
REAR ELEVATION

OAKLEY MID OPP
REAR ELEVATION

HIGHFIELD AS
REAR ELEVATION





HIGHFIELD AS
SIDE ELEVATION

Rev:	Description:	Date:
A:	Roof Hipped; Mid Units handing switched	08.02.24



Castle Green Homes,
Unit 20,
St. Asaph Business Park,
Ffordd Richard Davies, St Asaph,
Denbighshire. LL17 0LJ.
Tel. 01745 536677

Site:	Rossett Road, Rossett	
Title:	Oakley & Highfield 4 Block Elevations (Brick)	
Scale:	1:100 @ A3	Date: 18.01.21
Ref:	RRDR - OAKHIGH4. PL02	Rev: A

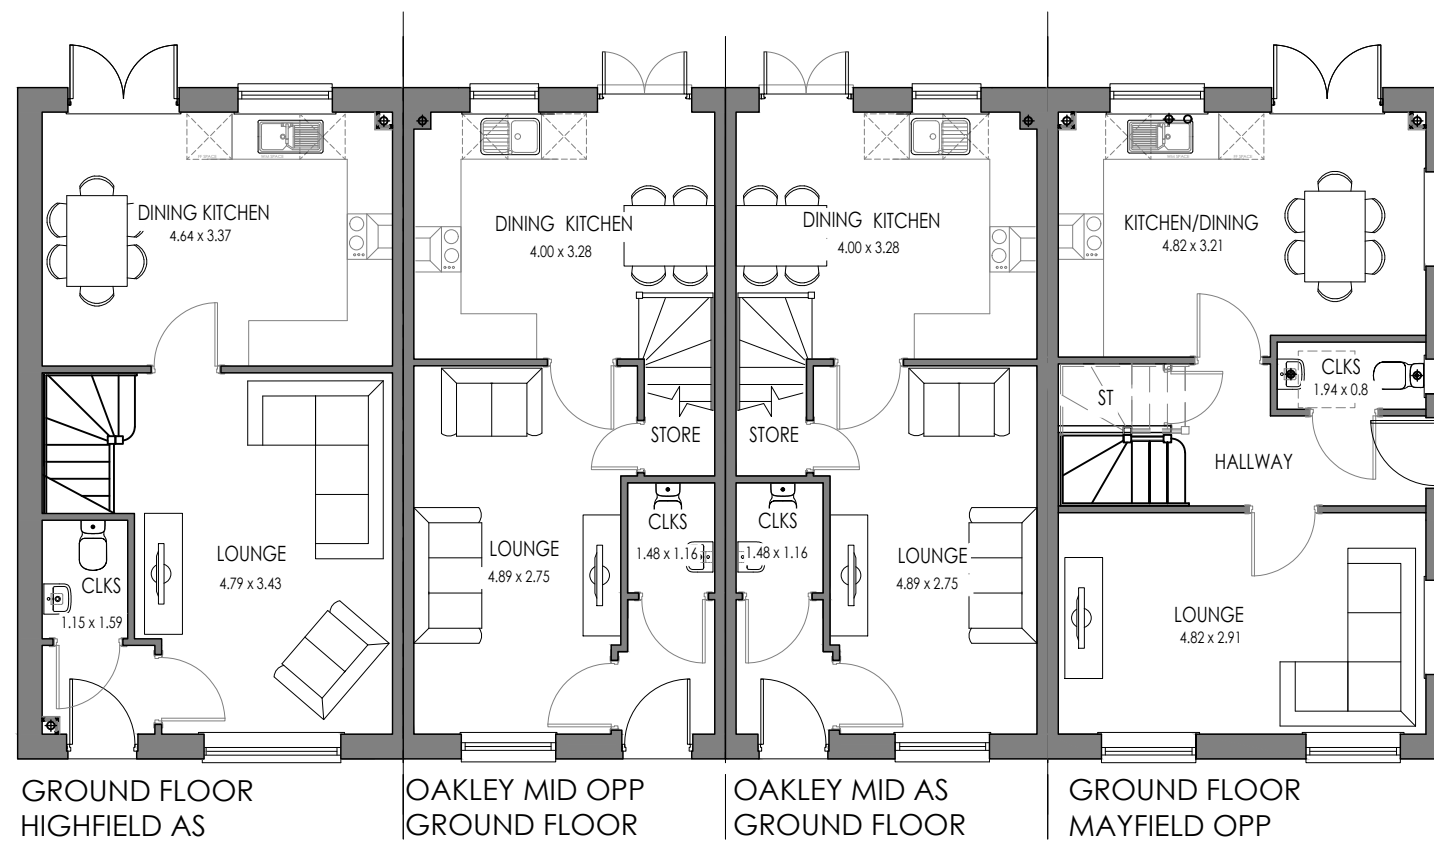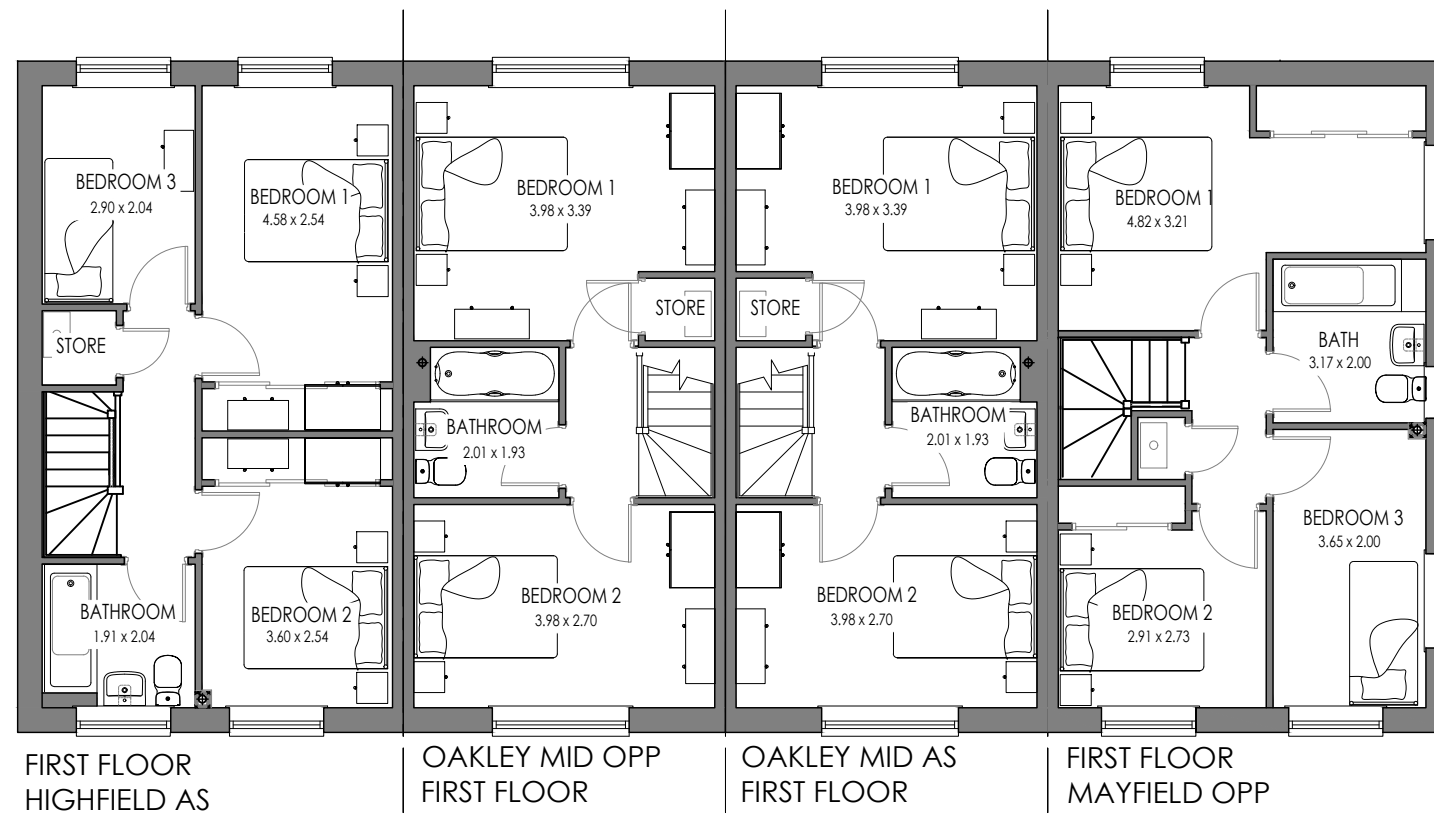

Rev:	Description:	Date:
 Castle Green Homes, Unit 20, St. Asaph Business Park, Ffordd Richard Davies, St Asaph, Denbighshire. LL17 0LJ. Tel. 01745 536677		
Site: Rossett Road, Rossett		
Title: Highfield, Oakley, Mayfield Plans		
Scale: 1:100 @ A3	Date: 18.01.21	
Ref: RRDR - HIOAKMAY. PL01	Rev: -	



FRONT ELEVATION
HIGHFIELD AS

OAKLEY MID OPP
FRONT ELEVATION

OAKLEY MID AS
FRONT ELEVATION

FRONT ELEVATION
MAYFIELD OPP



SIDE ELEVATION
HIGHFIELD AS



REAR ELEVATION
MAYFIELD OPP

OAKLEY MID AS
REAR ELEVATION

OAKLEY MID OPP
REAR ELEVATION

REAR ELEVATION
HIGHFIELD AS





SIDE ELEVATION
MAYFIELD OPP

Rev:	Description:	Date:
A:	Highfield Roof Hipped	08.02.24



Castle Green Homes,
Unit 20,
St. Asaph Business Park,
Ffordd Richard Davies, St Asaph,
Denbighshire. LL17 0LJ.
Tel. 01745 536677

Site:	Rossett Road, Rossett	
Title:	Highfield, Oakley, Mayfield Elevations	
Scale:	1:100 @ A3	Date: 18.01.21
Ref:	RRDR - HIOAKMAY. PL02	Rev: A

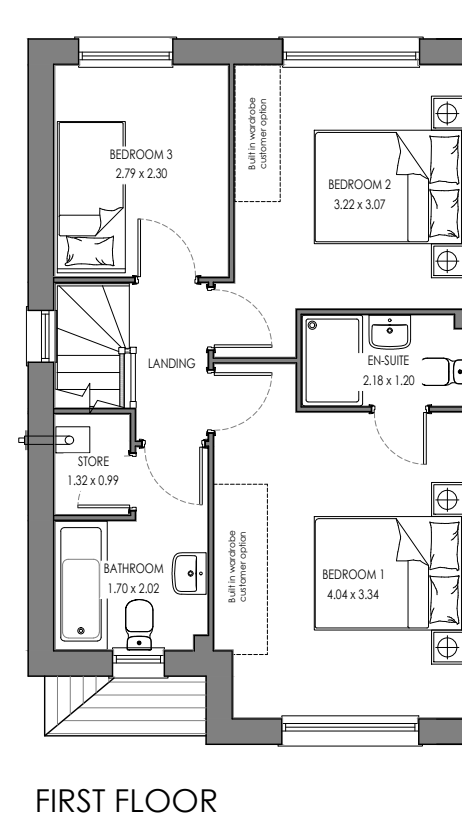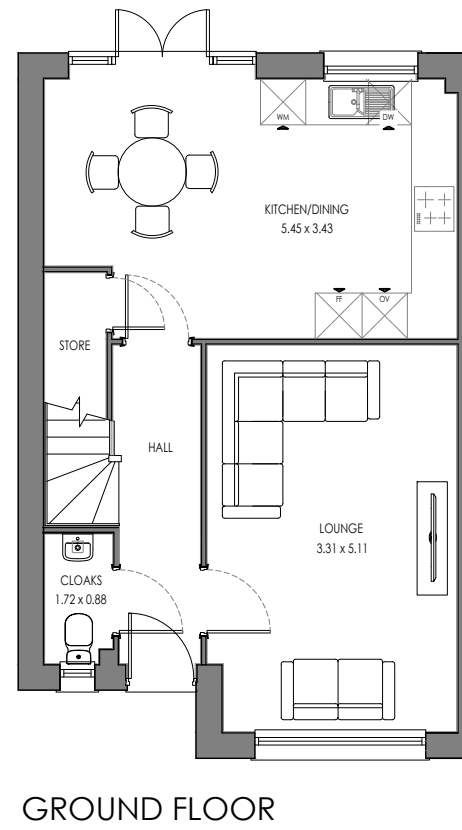

Rev: Description: Date:

CASTLE GREEN TF CORE RANGE

DO NOT SCALE FROM THIS DRAWING
ALL DIMENSIONS MUST BE VERIFIED AT THE SITE BEFORE SETTING OUT,
COMMENCING WORK OR MAKING ANY SHOP DRAWINGS.



Castle Green Homes,
Unit 20,
St. Asaph Business Park,
Ffordd Richard Davies, St Asaph,
Denbighshire. LL17 0LJ.
Tel. 01745 536677

Title: MAR.E.TF.1 Floor plans 987ft² / 91.7m²

Scale: 1:100 @ A3

Date: 16.10.23

Ref: MAR.E.TF.1.PD-00

Rev: -



FRONT ELEVATION



SIDE ELEVATION



REAR ELEVATION



SIDE ELEVATION

Rev: Description: Date:

CASTLE GREEN TF CORE RANGE

DO NOT SCALE FROM THIS DRAWING
ALL DIMENSIONS MUST BE VERIFIED AT THE SITE BEFORE SETTING OUT,
COMMENCING WORK OR MAKING ANY SHOP DRAWINGS.



Castle Green Homes,
Unit 20,
St. Asaph Business Park,
Ffordd Richard Davies, St Asaph,
Denbighshire. LL17 0LJ.
Tel. 01745 536677

Title: MAR.E.TF.1 Elevations - Brick 987ft² / 91.7m²

Scale: 1:100 @ A3

Date: 16.10.23

Ref: MAR.E.TF.1.1-01

Rev:



FRONT ELEVATION



SIDE ELEVATION



REAR ELEVATION



SIDE ELEVATION

Rev: Description:

Date:

CASTLE GREEN TF CORE RANGE

DO NOT SCALE FROM THIS DRAWING
ALL DIMENSIONS MUST BE VERIFIED AT THE SITE BEFORE SETTING OUT,
COMMENCING WORK OR MAKING ANY SHOP DRAWINGS.



Castle Green Homes,
Unit 20,
St. Asaph Business Park,
Ffordd Richard Davies, St Asaph,
Denbighshire. LL17 0LJ.
Tel. 01745 536677


Title: MAR.E.TF.1 Elevations - Render 987ft² / 91.7m²

Scale: 1:100 @ A3


Date: 16.10.23

Ref: MAR.E.TF.1.1-02

Rev:

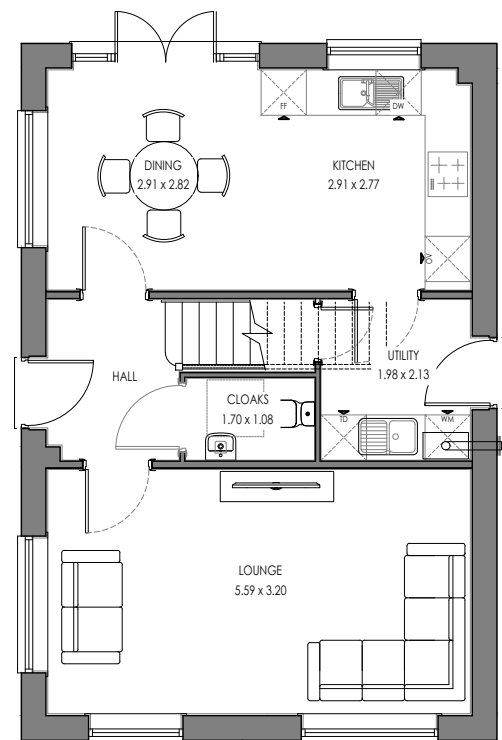

GROUND FLOOR

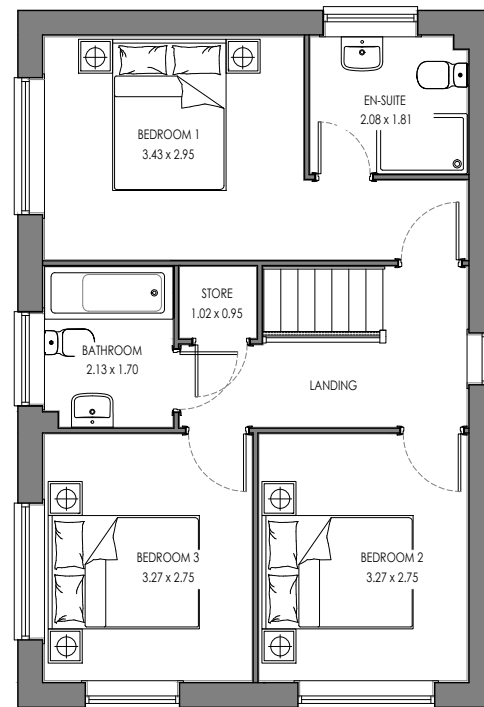

FIRST FLOOR

Rev:	Description:	Date:
A	Amends to Living Room	08.11.23

CASTLE GREEN TF CORE RANGE

DO NOT SCALE FROM THIS DRAWING
ALL DIMENSIONS MUST BE VERIFIED AT THE SITE BEFORE SETTING OUT,
COMMENCING WORK OR MAKING ANY SHOP DRAWINGS.



Castle Green Homes,
Unit 20,
St. Asaph Business Park,
Ffordd Richard Davies, St Asaph,
Denbighshire. LL17 0LJ.
Tel. 01745 536677

Title:
HEN.TF.1 - Floor Plans 1040ft² /
69.62m²

Scale:
1:100 @ A3

Date:
24.10.23

Ref:
HEN.TF.1.PD-00

Rev:
A



FRONT ELEVATION



SIDE ELEVATION



REAR ELEVATION



SIDE ELEVATION

Rev: Description:

Date:

CASTLE GREEN TF CORE RANGE

DO NOT SCALE FROM THIS DRAWING
ALL DIMENSIONS MUST BE VERIFIED AT THE SITE BEFORE SETTING OUT,
COMMENCING WORK OR MAKING ANY SHOP DRAWINGS.



Castle Green Homes,
Unit 20,
St. Asaph Business Park,
Ffordd Richard Davies, St Asaph,
Denbighshire. LL17 0LJ.
Tel. 01745 536677

Title: HEN.TF.1 - Elevations (Brick) 1040ft² / 69.62m²

Scale: 1:100 @ A3

Date: 24.10.23

Ref: HEN.TF.1.PD-01

Rev: -



FRONT ELEVATION



SIDE ELEVATION



REAR ELEVATION



SIDE ELEVATION

Rev: Description:

Date:

CASTLE GREEN TF CORE RANGE

DO NOT SCALE FROM THIS DRAWING
ALL DIMENSIONS MUST BE VERIFIED AT THE SITE BEFORE SETTING OUT,
COMMENCING WORK OR MAKING ANY SHOP DRAWINGS.



Castle Green Homes,
Unit 20,
St. Asaph Business Park,
Ffordd Richard Davies, St Asaph,
Denbighshire. LL17 0LJ.
Tel. 01745 536677


Title: HEN.TF.1 - Elevations (Render) 1040ft² / 69.62m²

Scale: 1:100 @ A3


Date: 24.10.23

Ref: HEN.TF.1.PD-02

Rev: -

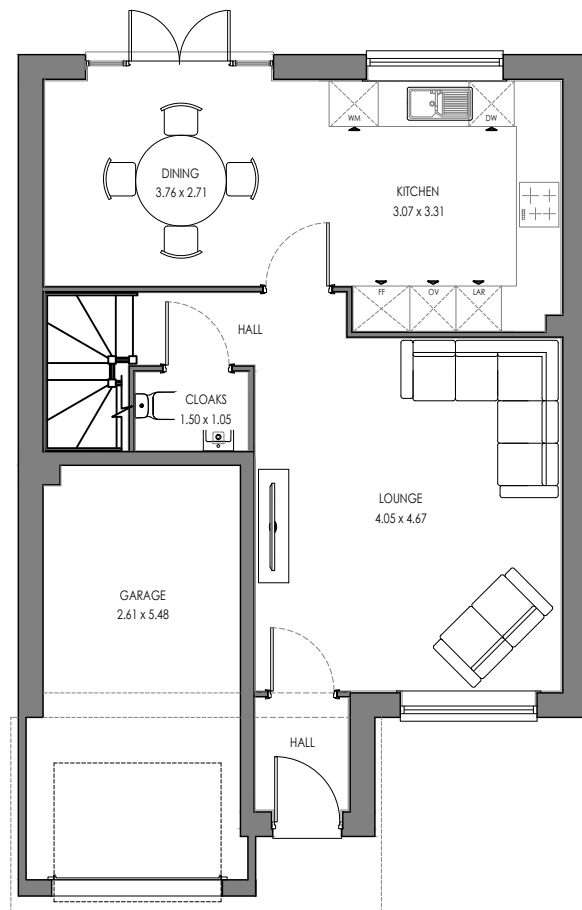

GROUND FLOOR

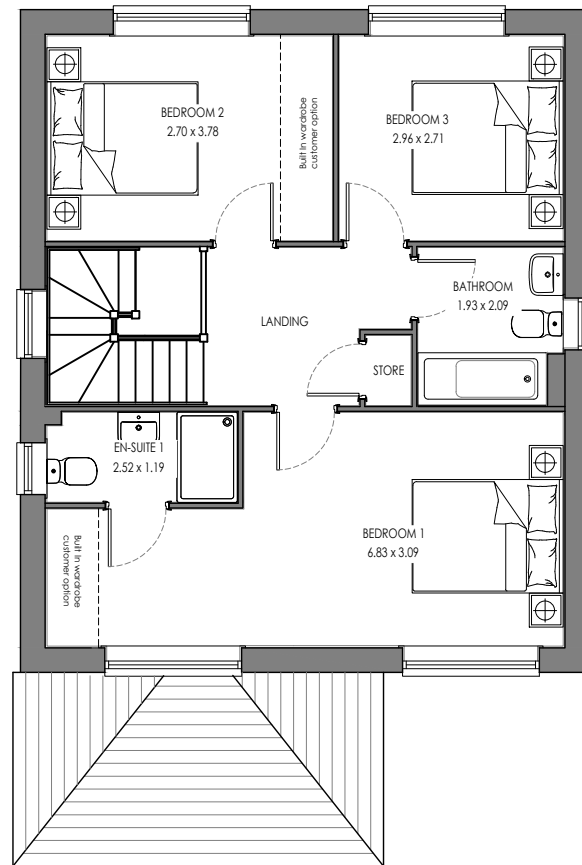

FIRST FLOOR

Rev: Description: Date:

CASTLE GREEN TF CORE RANGE

DO NOT SCALE FROM THIS DRAWING
ALL DIMENSIONS MUST BE VERIFIED AT THE SITE BEFORE SETTING OUT,
COMMENCING WORK OR MAKING ANY SHOP DRAWINGS.



Castle Green Homes,
Unit 20,
St. Asaph Business Park,
Ffordd Richard Davies, St Asaph,
Denbighshire. LL17 0LJ.
Tel. 01745 536677

Title: EVE.TF.1 - Floor Plans 1130 ft²/
104.97m²

Scale: 1:100 @ A3


Date: 30.10.23

Ref: EVE.TF.1.PD - 00

Rev:




FRONT ELEVATION

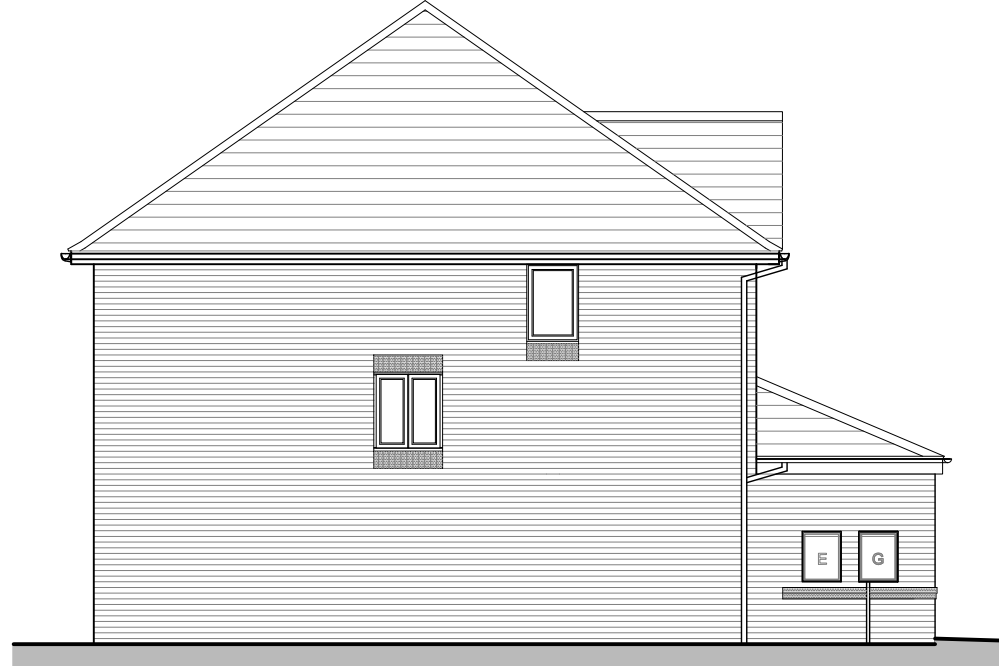

SIDE ELEVATION



REAR ELEVATION

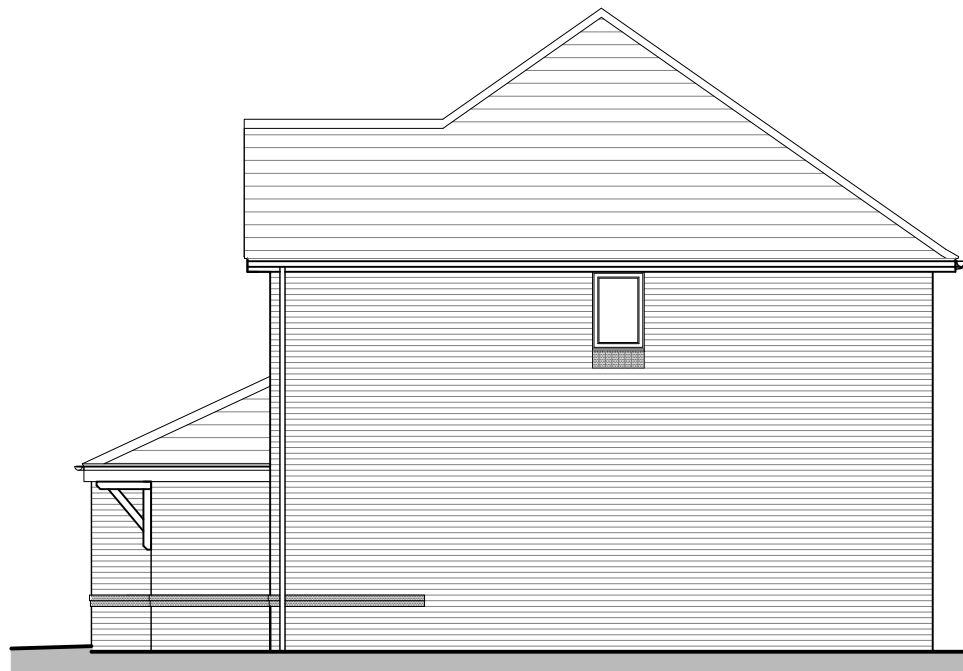

SIDE ELEVATION

Rev: Description:

Date:

CASTLE GREEN TF CORE RANGE

DO NOT SCALE FROM THIS DRAWING
ALL DIMENSIONS MUST BE VERIFIED AT THE SITE BEFORE SETTING OUT,
COMMENCING WORK OR MAKING ANY SHOP DRAWINGS.



Castle Green Homes,
Unit 20,
St. Asaph Business Park,
Ffordd Richard Davies, St Asaph,
Denbighshire. LL17 0LJ.
Tel. 01745 536677

Title:

EVE.TF.1 - Elevations (Brick)
1130 ft²/ 104.97m²

Scale:

1:100 @ A3

Date:

30.10.23


Ref:

EVE.TF.1.PD - 01

Rev:




FRONT ELEVATION

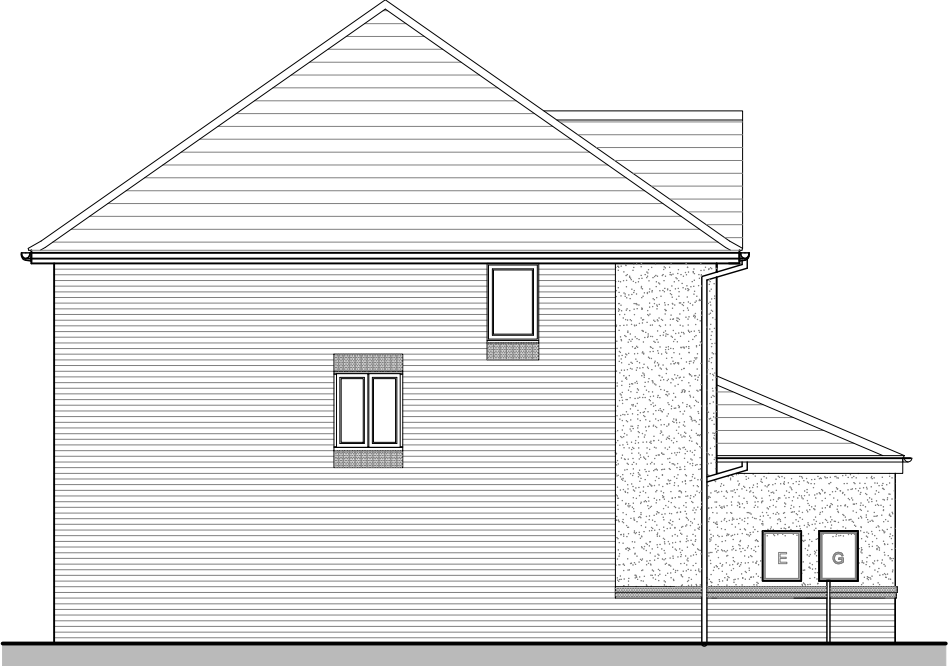

SIDE ELEVATION



REAR ELEVATION

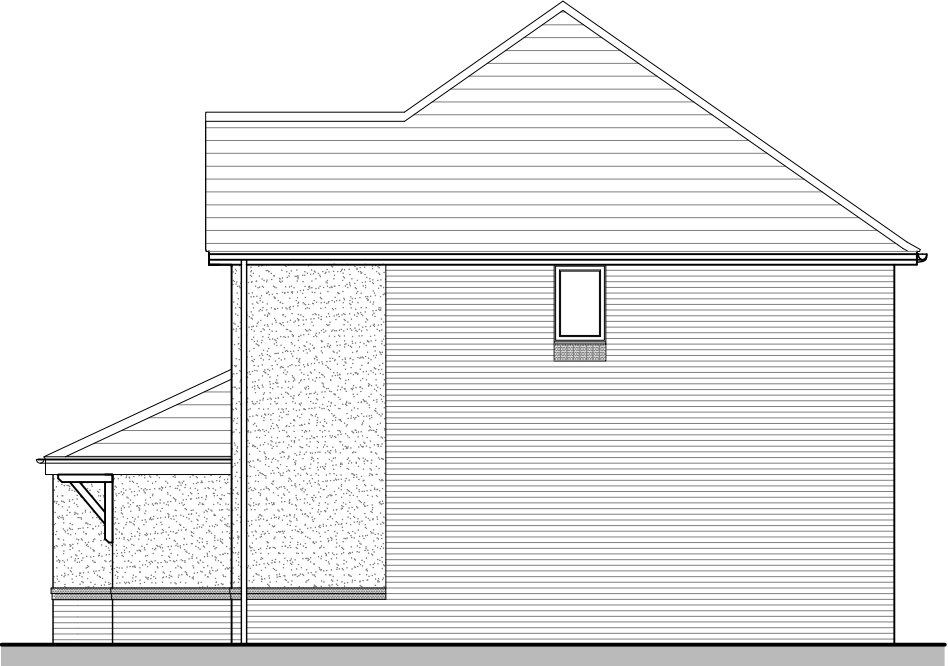

SIDE ELEVATION

Rev: Description: Date:

CASTLE GREEN TF CORE RANGE

DO NOT SCALE FROM THIS DRAWING
ALL DIMENSIONS MUST BE VERIFIED AT THE SITE BEFORE SETTING OUT,
COMMENCING WORK OR MAKING ANY SHOP DRAWINGS.



Castle Green Homes,
Unit 20,
St. Asaph Business Park,
Ffordd Richard Davies, St Asaph,
Denbighshire. LL17 0LJ.
Tel. 01745 536677


Title: W-EVE.1 Elevations Render
1130 ft²/ 104.97m²

Scale: 1:100 @ A3


Date: 30.10.23

Ref: EVE.TF.1.PD - 02

Rev:

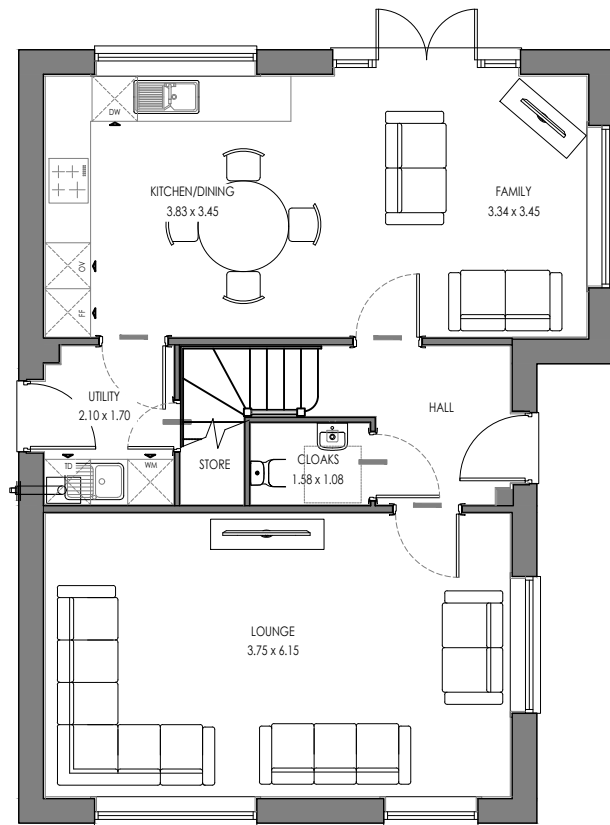

GROUND FLOOR

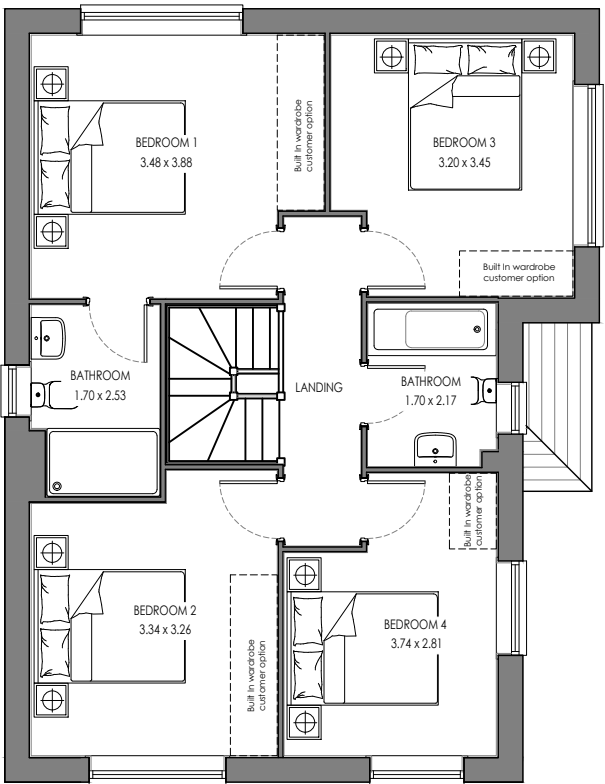

FIRST FLOOR

Rev: Description: Date:

CASTLE GREEN TF CORE RANGE

DO NOT SCALE FROM THIS DRAWING
ALL DIMENSIONS MUST BE VERIFIED AT THE SITE BEFORE SETTING OUT,
COMMENCING WORK OR MAKING ANY SHOP DRAWINGS.



Castle Green Homes,
Unit 20,
St. Asaph Business Park,
Ffordd Richard Davies, St Asaph,
Denbighshire. LL17 0LJ.
Tel. 01745 536677

Title: HEA.TF.1 - Floor Plan 1355 ft² / 125.9 m²

Scale: 1:50 @ A3

Date: 24.10.23

Ref: HEA.TF.1.PD - 00

Rev: -



FRONT ELEVATION



SIDE ELEVATION



REAR ELEVATION



SIDE ELEVATION

Rev: Description: Date:

CASTLE GREEN TF CORE RANGE

DO NOT SCALE FROM THIS DRAWING
ALL DIMENSIONS MUST BE VERIFIED AT THE SITE BEFORE SETTING OUT,
COMMENCING WORK OR MAKING ANY SHOP DRAWINGS.



Castle Green Homes,
Unit 20,
St. Asaph Business Park,
Ffordd Richard Davies, St Asaph,
Denbighshire. LL17 0LJ.
Tel. 01745 536677

Title: HEA.TF.1 - Elevations (Brick) 1355 ft² / 125.9 m²

Scale: 1:50 @ A3

Date: 24.10.23

Ref: HEA.TF.1.PD - 01


Rev: -



FRONT ELEVATION



SIDE ELEVATION

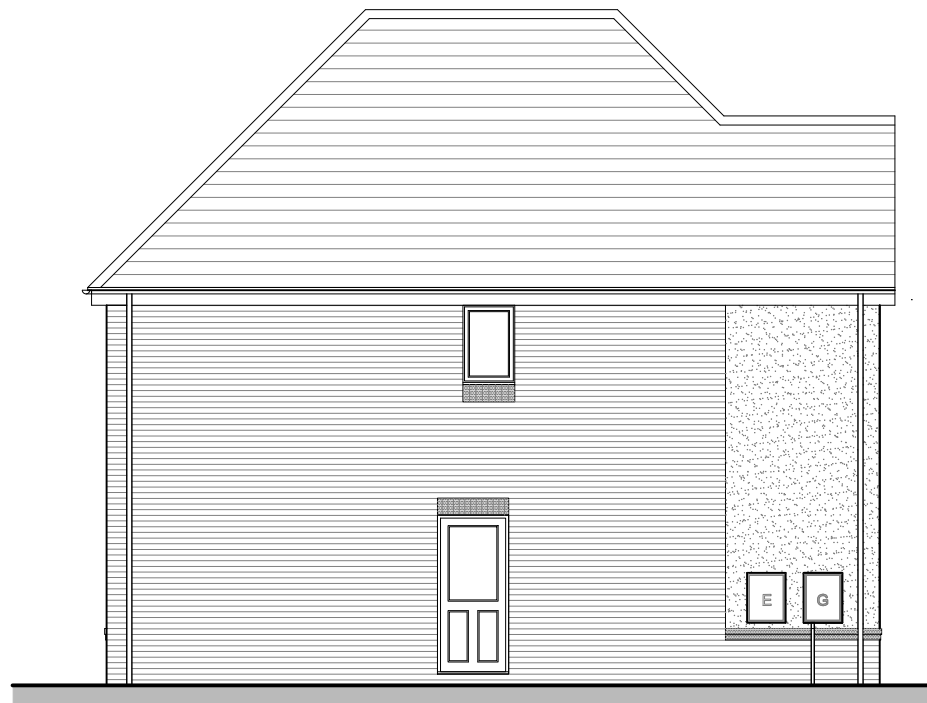

REAR ELEVATION



SIDE ELEVATION

Rev: Description: Date:

CASTLE GREEN TF CORE RANGE

DO NOT SCALE FROM THIS DRAWING
ALL DIMENSIONS MUST BE VERIFIED AT THE SITE BEFORE SETTING OUT,
COMMENCING WORK OR MAKING ANY SHOP DRAWINGS.



Castle Green Homes,
Unit 20,
St. Asaph Business Park,
Ffordd Richard Davies, St Asaph,
Denbighshire. LL17 0LJ.
Tel. 01745 536677


Title: HEA.TF.1 - Elevations (Render) 1355 ft² / 125.9 m²

Scale: 1:50 @ A3


Date: 24.10.23

Ref: HEA.TF.1.PD - 02


Rev: -

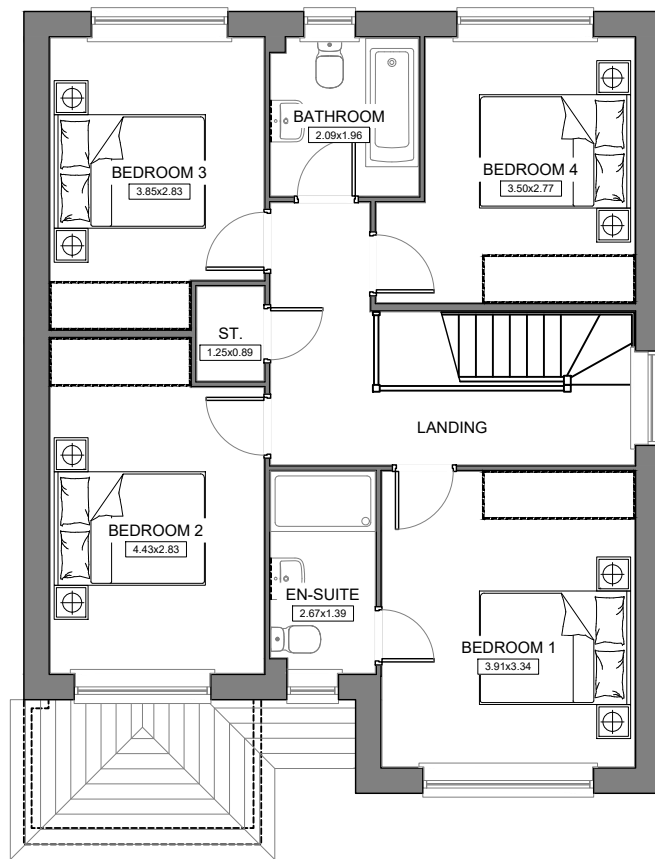

FRONT ELEVATION

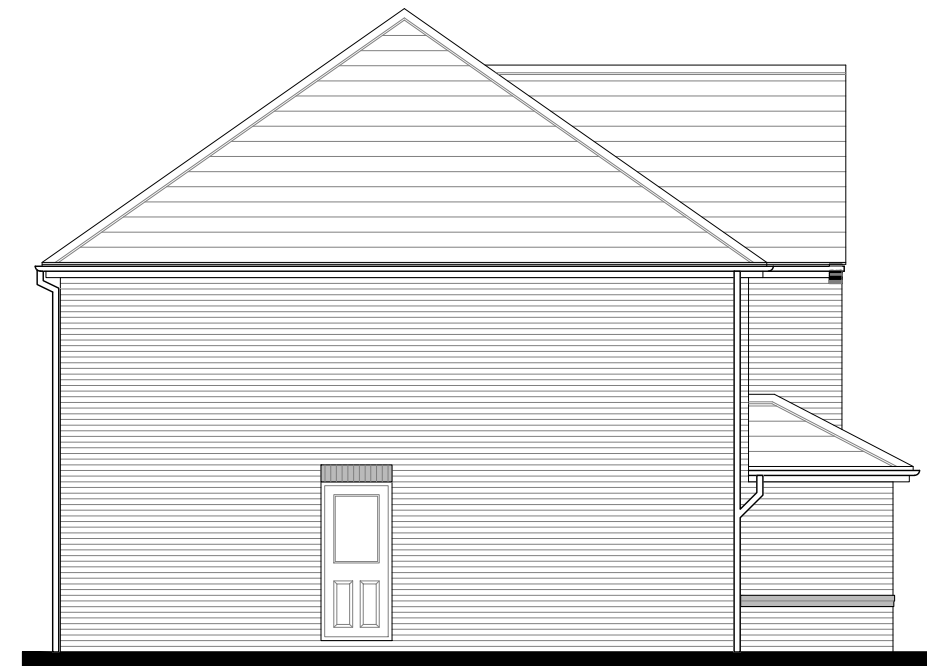

SIDE ELEVATION

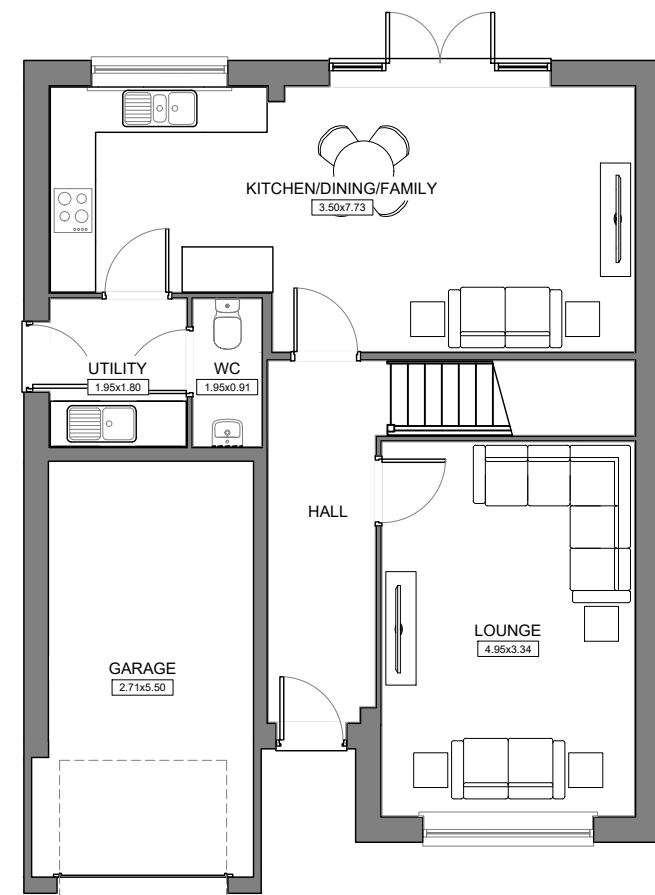

REAR ELEVATION




SIDE ELEVATION

0 1m 2m 3m 4m 5m
 Scale 1:100

Sales Name: WINDERMERE		
Bedrooms: 4	Area sq.ft: 1385	Area m ² : 128.65
Drawing Scale 1:100 @ A3 - room dimensions taken into wardrobe recesses		

Castle Green
 Castle Green Homes
 Unit 20
 St. Asaph Business Park
 Ffordd Richard Davies
 St Asaph
 Denbighshire
 LL17 0LJ
 Tel. 01745 536677

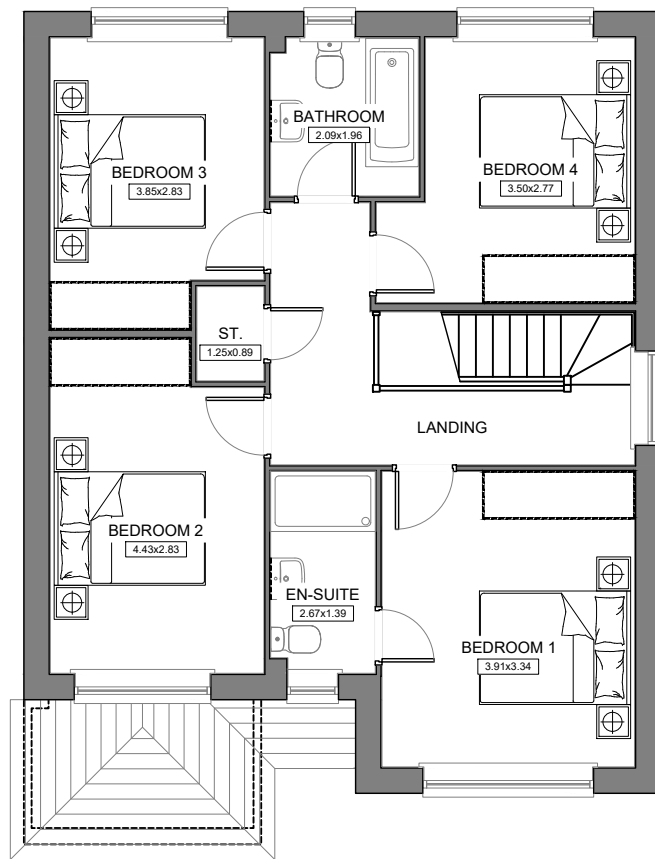


FIRST FLOOR



FRONT ELEVATION




SIDE ELEVATION

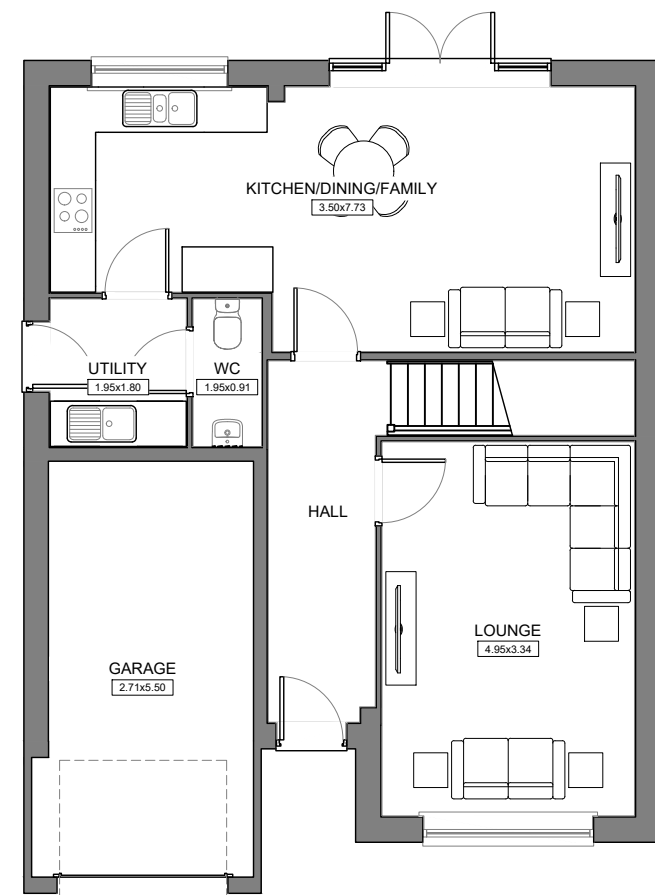


GROUND FLOOR



REAR ELEVATION

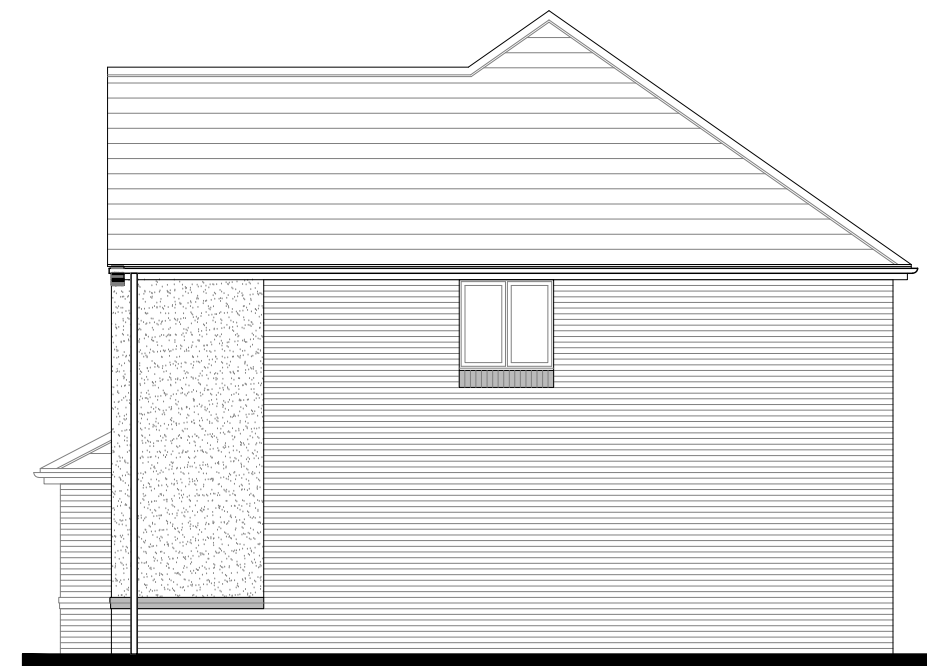


SIDE ELEVATION

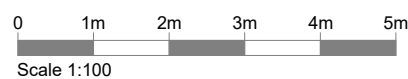


Sales Name: WINDERMERE		
Bedrooms: 4	Area sq.ft: 1385	Area m²: 128.65
Drawing Scale 1:100 @ A3 - room dimensions taken into wardrobe recesses		

Castle Green

Castle Green Homes
 Unit 20
 St. Asaph Business Park
 Ffordd Richard Davies
 St Asaph
 Denbighshire
 LL17 0LJ
 Tel. 01745 536677

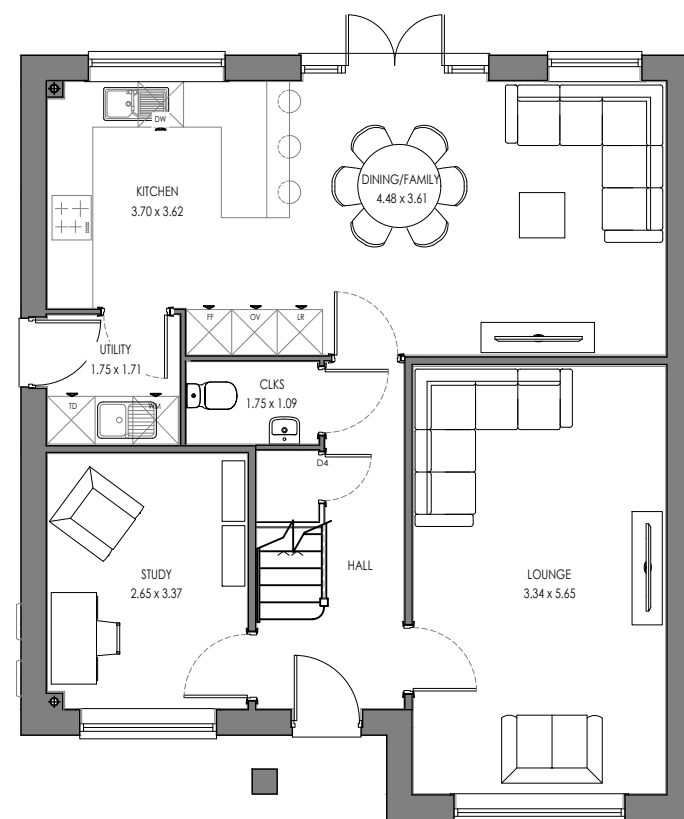

GROUND FLOOR

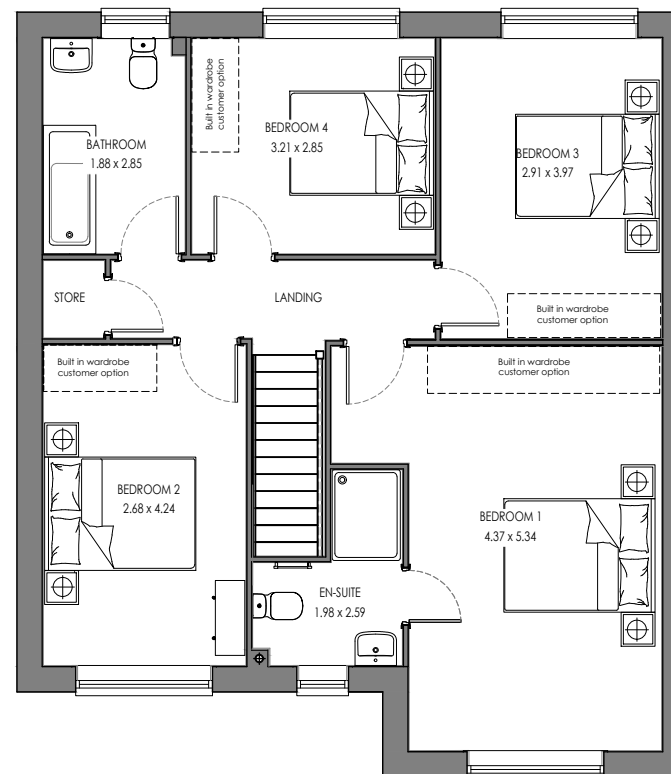

FIRST FLOOR

Rev: Description: Date:

CASTLE GREEN TF CORE RANGE

DO NOT SCALE FROM THIS DRAWING
ALL DIMENSIONS MUST BE VERIFIED AT THE SITE BEFORE SETTING OUT,
COMMENCING WORK OR MAKING ANY SHOP DRAWINGS.



Castle Green Homes,
Unit 20,
St. Asaph Business Park,
Ffordd Richard Davies, St Asaph,
Denbighshire. LL17 0LJ.
Tel. 01745 536677
Fax. 01745 536688

Site:

Title:
CHA.TF.1 Floor Plans 1552ft²/144.15m²

Scale:
1:50 @ A3


Date:
05.07.2022

Ref:
CHA.TF.1.PD-00

Rev:



FRONT ELEVATION

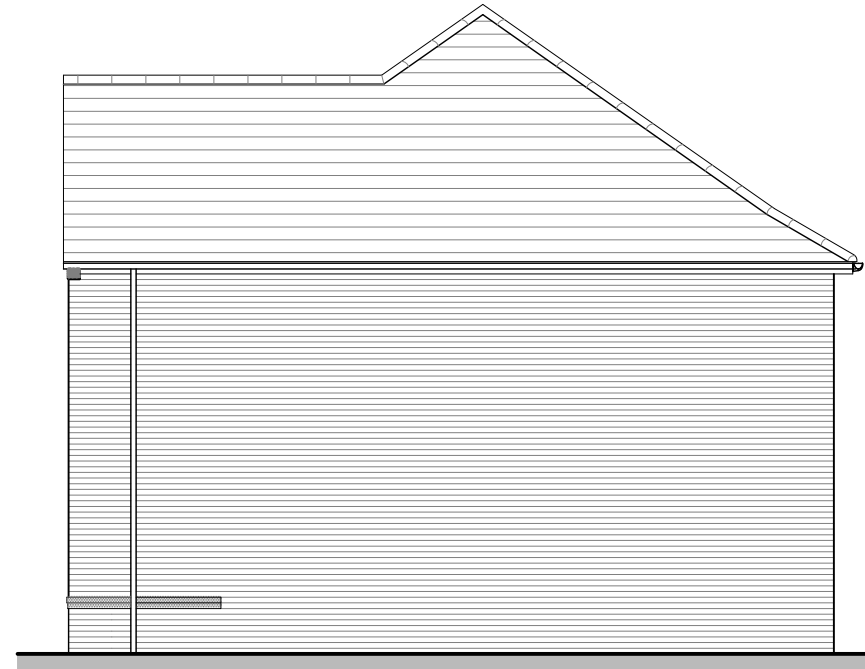

SIDE ELEVATION



REAR ELEVATION



SIDE ELEVATION

Rev: Description:

Date:

CASTLE GREEN TF CORE RANGE

DO NOT SCALE FROM THIS DRAWING
ALL DIMENSIONS MUST BE VERIFIED AT THE SITE BEFORE SETTING OUT,
COMMENCING WORK OR MAKING ANY SHOP DRAWINGS.



Castle Green Homes,
Unit 20,
St. Asaph Business Park,
Ffordd Richard Davies, St Asaph,
Denbighshire. LL17 0LJ.
Tel. 01745 536677
Fax. 01745 536688

Site:

Title:

CHA.TF.1 Elevations - Brick

Scale:

1:50 @ A3

Date:

05.07.2022


Ref:

CHA.TF.1.PD-01

Rev:



FRONT ELEVATION

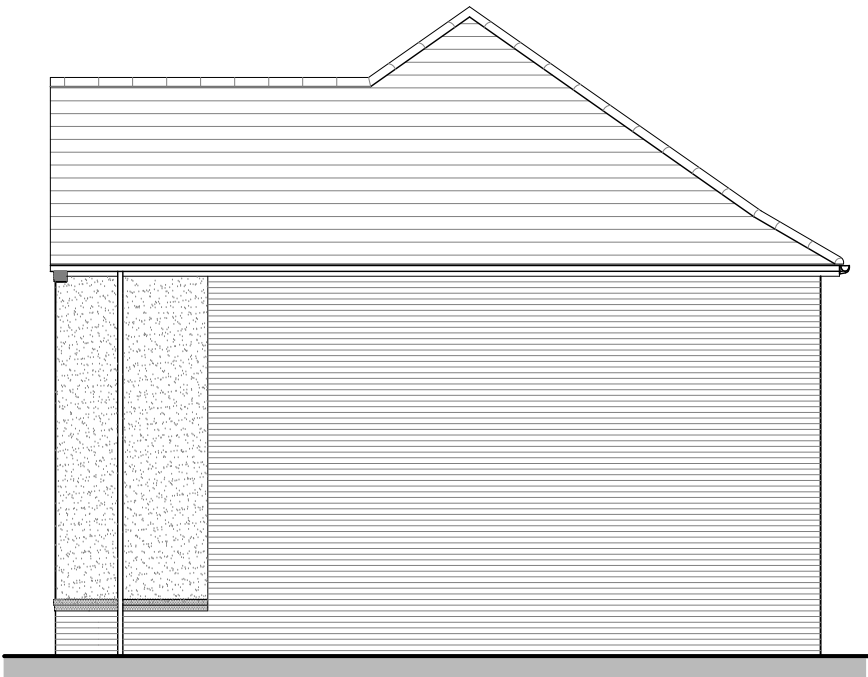

SIDE ELEVATION



REAR ELEVATION



SIDE ELEVATION

Rev: Description: Date:

CASTLE GREEN TF CORE RANGE

DO NOT SCALE FROM THIS DRAWING
ALL DIMENSIONS MUST BE VERIFIED AT THE SITE BEFORE SETTING OUT,
COMMENCING WORK OR MAKING ANY SHOP DRAWINGS.



Castle Green Homes,
Unit 20,
St. Asaph Business Park,
Ffordd Richard Davies, St Asaph,
Denbighshire. LL17 0LJ.
Tel. 01745 536677
Fax. 01745 536688

Site:



Title:
CHA.TF.1 Elevations - Render

Scale:
1:50 @ A3

Date:
05.07.2022

Ref:
CHA.TF.1.PD-02

Rev:

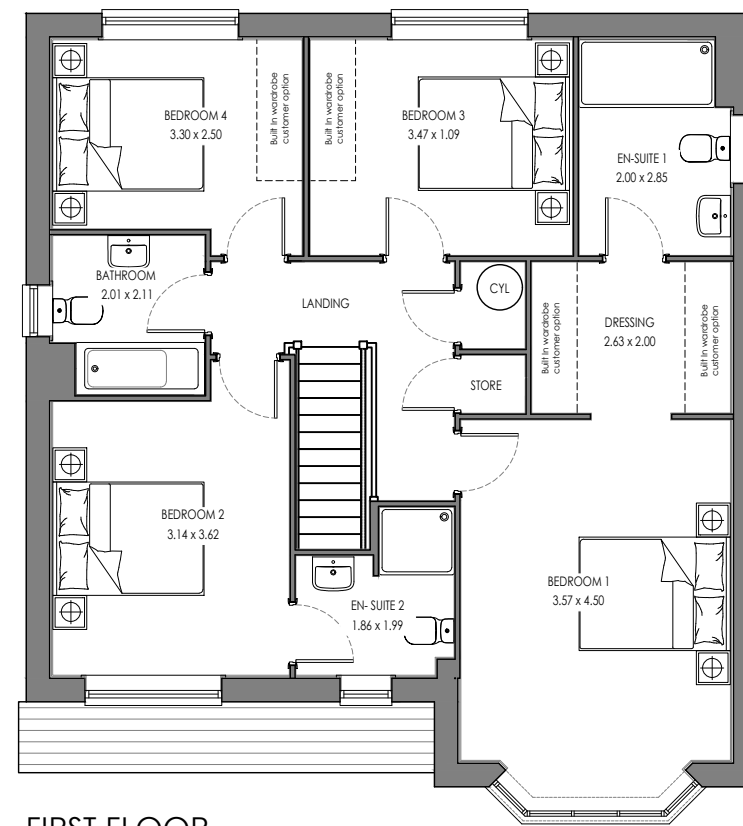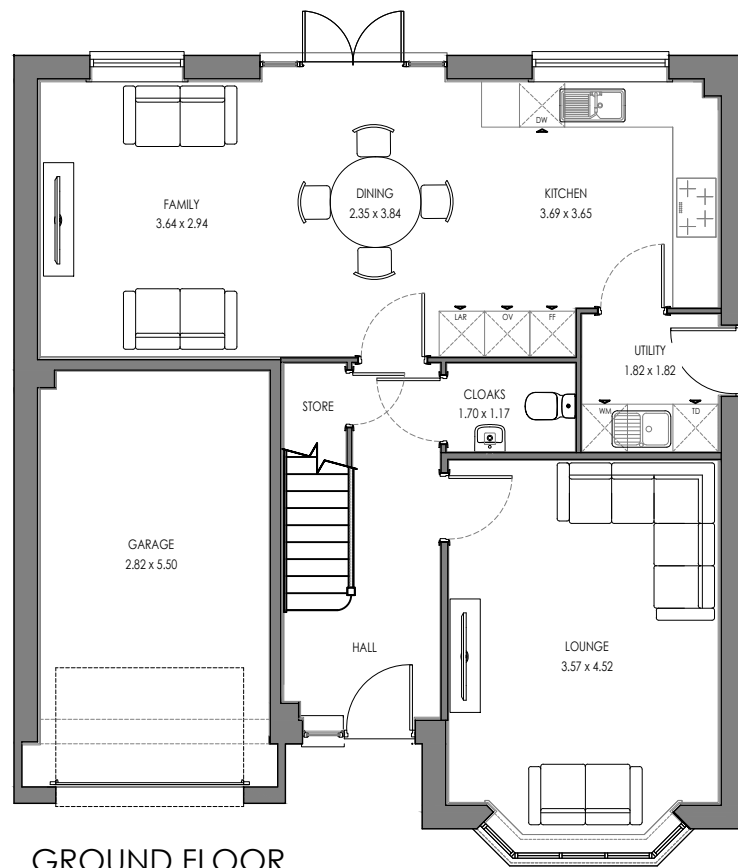

Rev: Description: Date:

CASTLE GREEN TF CORE RANGE

DO NOT SCALE FROM THIS DRAWING
ALL DIMENSIONS MUST BE VERIFIED AT THE SITE BEFORE SETTING OUT,
COMMENCING WORK OR MAKING ANY SHOP DRAWINGS.



Castle Green Homes,
Unit 20,
St. Asaph Business Park,
Ffordd Richard Davies, St Asaph,
Denbighshire. LL17 0LJ.
Tel. 01745 536677

Title:
SAL.TF.1 - Floor Plans 1570ft² / 145.90m²

Scale:
1:100 @ A3

Date:
30.10.23

Ref:
SAL.TF.1.PD - 00

Rev:
-



FRONT ELEVATION



SIDE ELEVATION



SIDE ELEVATION



SIDE ELEVATION

Rev: Description:

Date:

CASTLE GREEN TF CORE RANGE

DO NOT SCALE FROM THIS DRAWING
ALL DIMENSIONS MUST BE VERIFIED AT THE SITE BEFORE SETTING OUT,
COMMENCING WORK OR MAKING ANY SHOP DRAWINGS.



Castle Green Homes,
Unit 20,
St. Asaph Business Park,
Ffordd Richard Davies, St Asaph,
Denbighshire. LL17 0LJ.
Tel. 01745 536677

Title: SAL.TF.1 Elevations (Brick) 1570ft² / 145.90m²

Scale: 1:50 @ A3

Date: 30.10.23

Ref: SAL.TF.1- 01

Rev: -



FRONT ELEVATION



SIDE ELEVATION



SIDE ELEVATION



SIDE ELEVATION

Rev: Description:

Date:

CASTLE GREEN TF CORE RANGE

DO NOT SCALE FROM THIS DRAWING
ALL DIMENSIONS MUST BE VERIFIED AT THE SITE BEFORE SETTING OUT,
COMMENCING WORK OR MAKING ANY SHOP DRAWINGS.



Castle Green Homes,
Unit 20,
St. Asaph Business Park,
Ffordd Richard Davies, St Asaph,
Denbighshire. LL17 0LJ.
Tel. 01745 536677



Title: SAL.TF.1 Elevations (Render) 1570ft² / 145.90m²

Scale: 1:100 @ A3

Date: 30.10.23

Ref: SAL.TF.1- 02

Rev: -

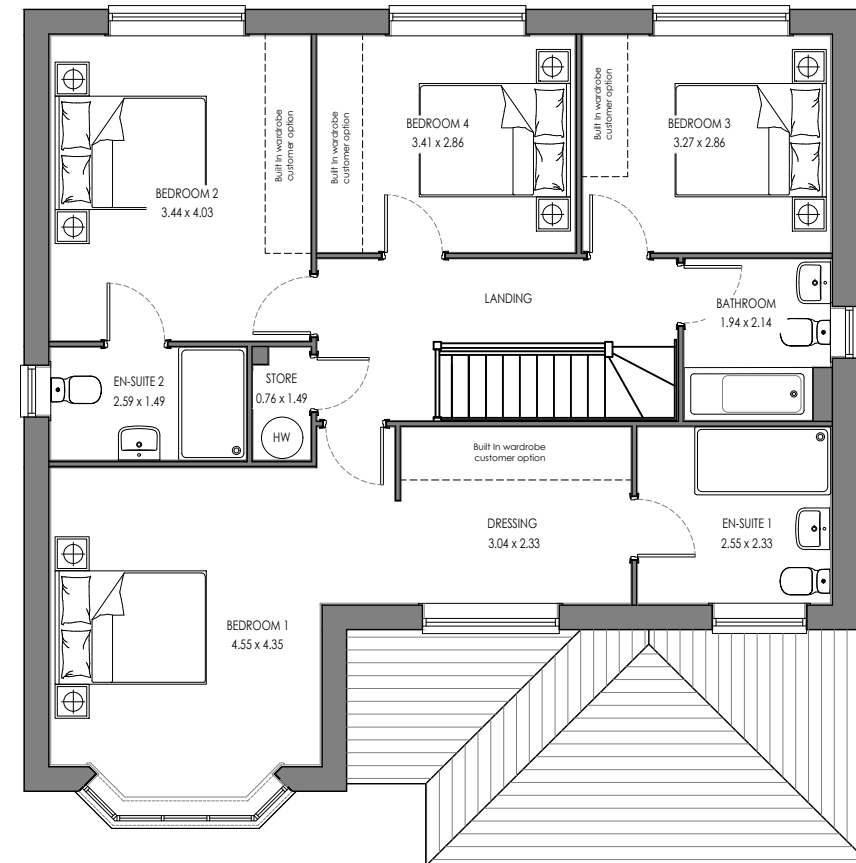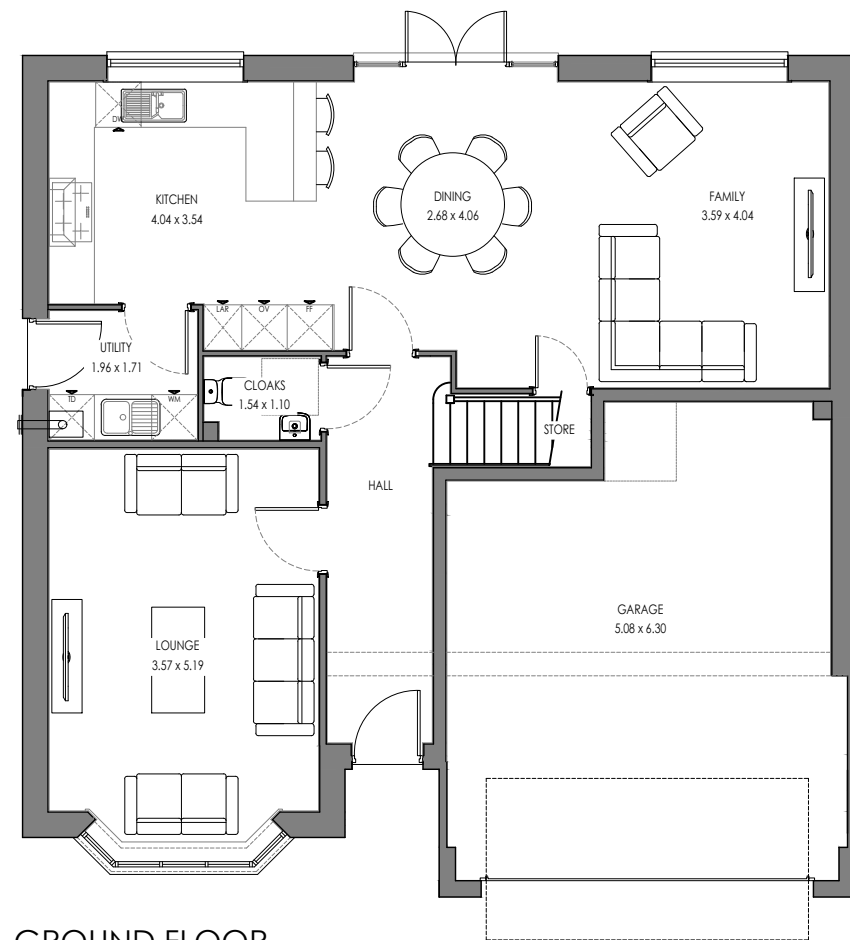

Rev:	Description:	Date:
A	Amends to Dining Area	08.11.23
B	Amends to wall separating hallway and dining area	21.02.24

CASTLE GREEN TF CORE RANGE

DO NOT SCALE FROM THIS DRAWING
ALL DIMENSIONS MUST BE VERIFIED AT THE SITE BEFORE SETTING OUT,
COMMENCING WORK OR MAKING ANY SHOP DRAWINGS.



Castle Green Homes,
Unit 20,
St. Asaph Business Park,
Ffordd Richard Davies, St Asaph,
Denbighshire. LL17 0LJ.
Tel. 01745 536677

Title:
WIL.TF.1 - Floor Plans 1732ft² /
160.97m²

Scale:
1:100 @ A3

Date:
24.10.23

Ref:
WIL.TF.1.PD-00

Rev:
B



FRONT ELEVATION



SIDE ELEVATION



REAR ELEVATION



SIDE ELEVATION

Rev: Description: Date:

CASTLE GREEN TF CORE RANGE

DO NOT SCALE FROM THIS DRAWING
ALL DIMENSIONS MUST BE VERIFIED AT THE SITE BEFORE SETTING OUT,
COMMENCING WORK OR MAKING ANY SHOP DRAWINGS.



Castle Green Homes,
Unit 20,
St. Asaph Business Park,
Ffordd Richard Davies, St Asaph,
Denbighshire. LL17 0LJ.
Tel. 01745 536677

Title: WIL.TF.1 - Elevations (Brick) 1732ft² / 160.97m²

Scale: 1:100 @ A3

Date: 24.10.23

Ref: WIL.TF.1.PD-01

Rev: -



FRONT ELEVATION



SIDE ELEVATION



REAR ELEVATION



SIDE ELEVATION

Rev: Description: Date:

CASTLE GREEN TF CORE RANGE

DO NOT SCALE FROM THIS DRAWING
ALL DIMENSIONS MUST BE VERIFIED AT THE SITE BEFORE SETTING OUT,
COMMENCING WORK OR MAKING ANY SHOP DRAWINGS.



Castle Green Homes,
Unit 20,
St. Asaph Business Park,
Ffordd Richard Davies, St Asaph,
Denbighshire. LL17 0LJ.
Tel. 01745 536677


Title: WIL.TF.1 - Elevations (Render) 1732ft² / 160.97m²

Scale: 1:100 @ A3

Date: 24.10.23

Ref: WIL.TF.1.PD-02


Rev: -

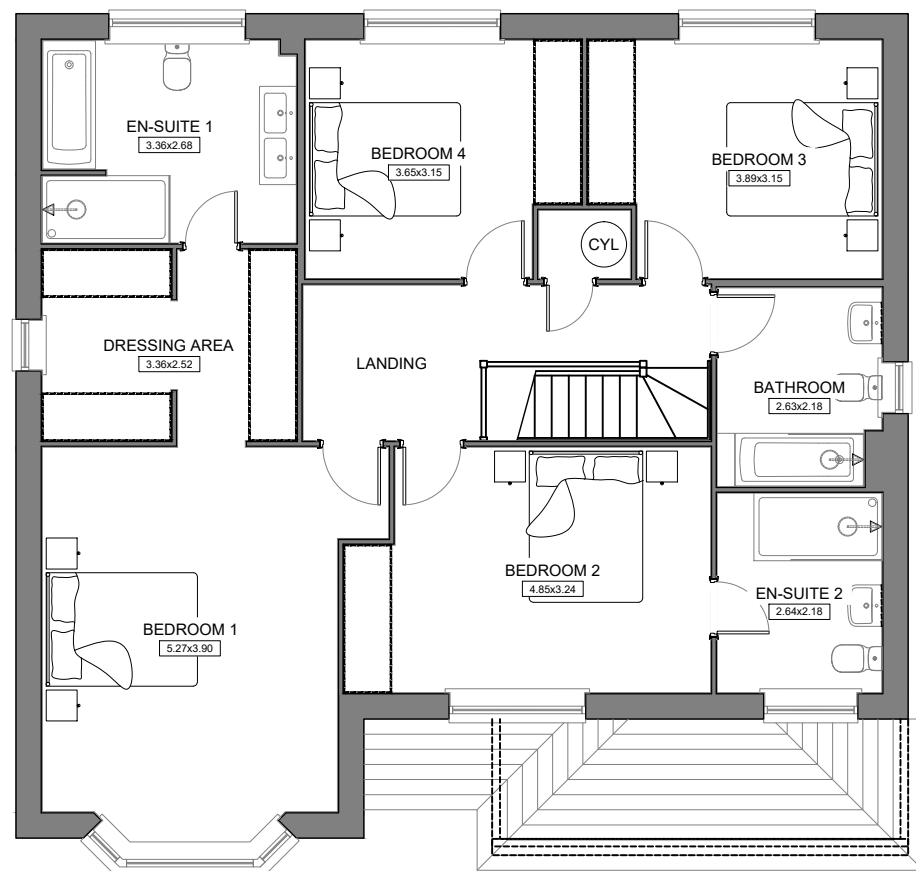

FIRST FLOOR



GROUND FLOOR

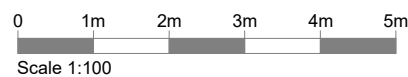

FRONT ELEVATION



SIDE ELEVATION



REAR ELEVATION




SIDE ELEVATION

Sales Name: CAMBRIDGE		
Bedrooms: 4	Area sq.ft: 2014	Area m ² : 187.12
Drawing Scale 1:100 @ A3 - room dimensions taken into wardrobe recesses		

Castle Green


Castle Green Homes
Unit 20
St. Asaph Business Park
Ffordd Richard Davies
St Asaph
Denbighshire
LL17 0LJ
Tel. 01745 536677

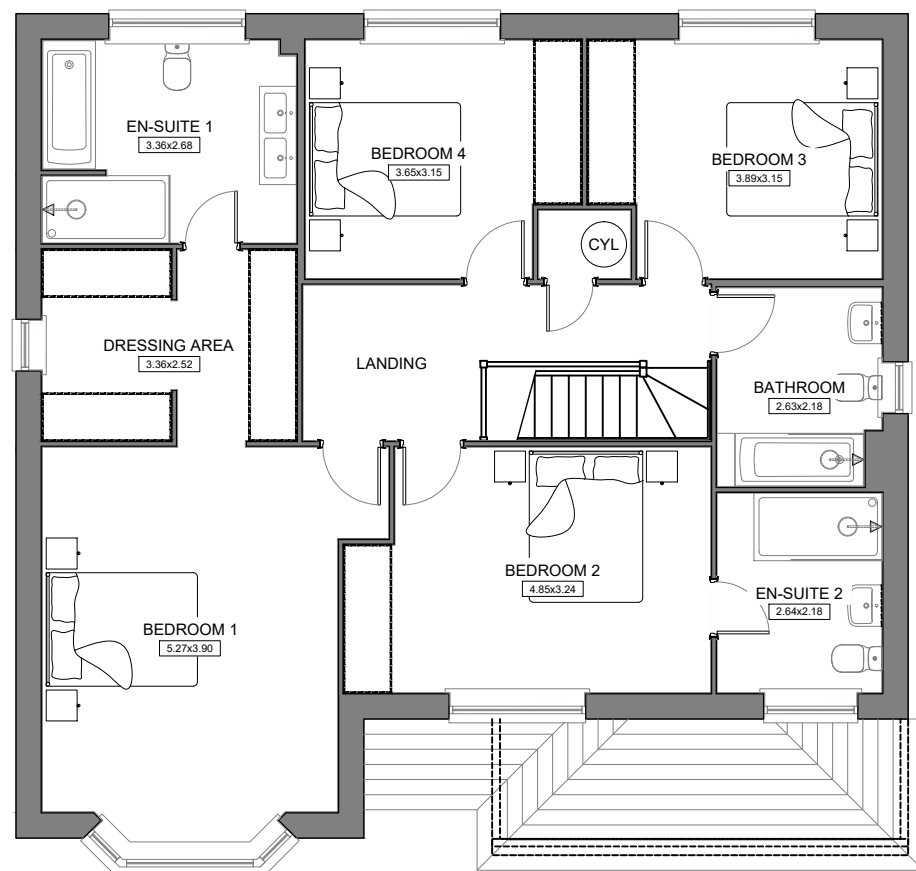

FIRST FLOOR



GROUND FLOOR

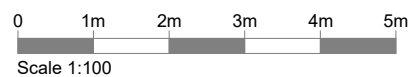


FRONT ELEVATION



SIDE ELEVATION



REAR ELEVATION

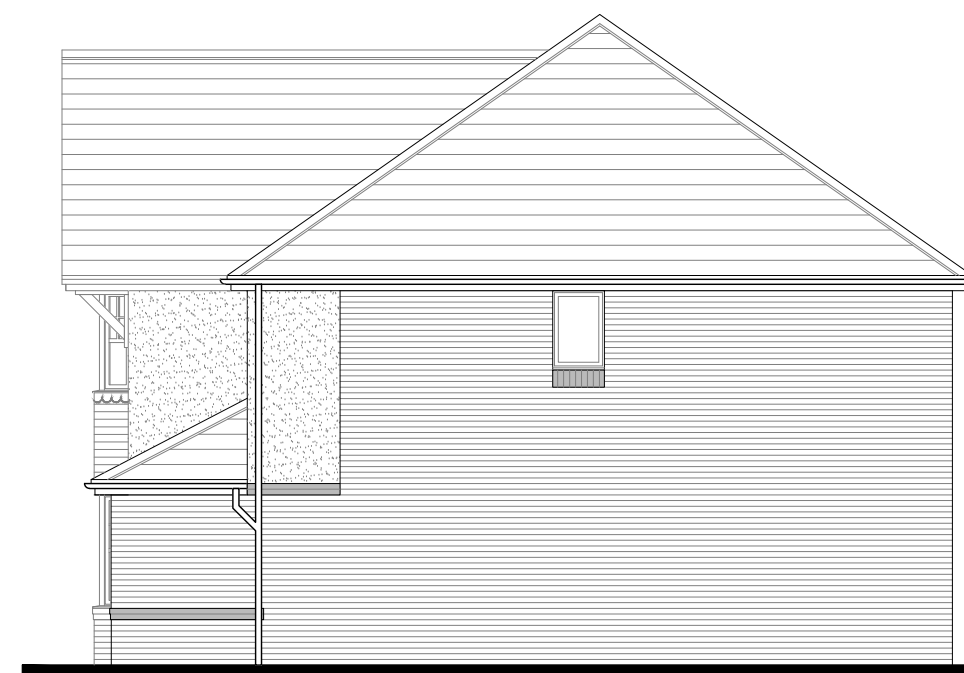


SIDE ELEVATION

Sales Name: CAMBRIDGE		
Bedrooms: 4	Area sq.ft: 2014	Area m²: 187.12
Drawing Scale 1:100 @ A3 - room dimensions taken into wardrobe recesses		

Castle Green

Castle Green Homes
Unit 20
St. Asaph Business Park
Ffordd Richard Davies
St Asaph
Denbighshire
LL17 0LJ
Tel. 01745 536677

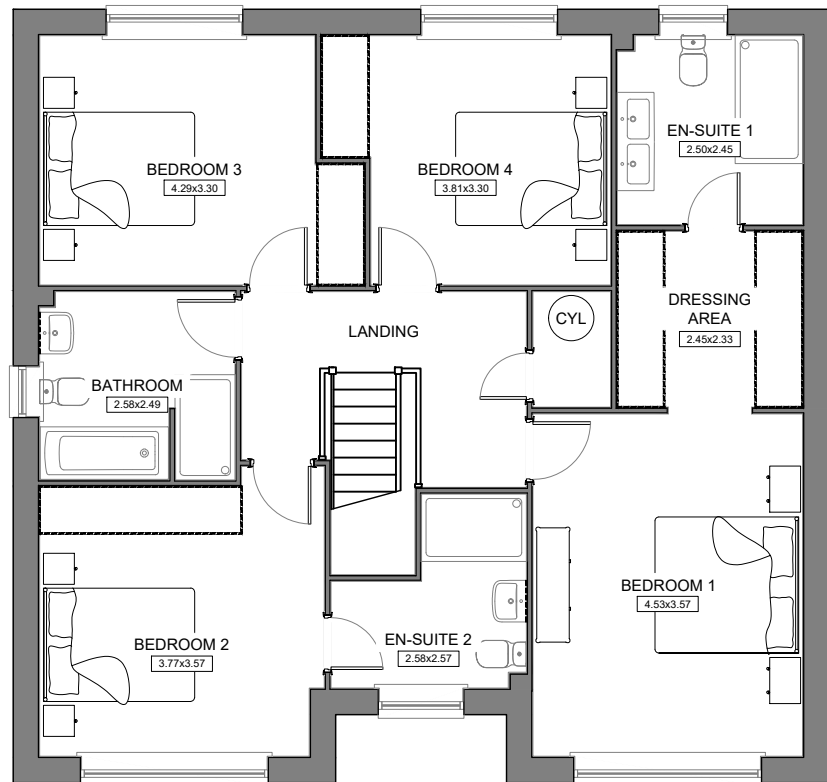


FIRST FLOOR



FRONT ELEVATION



SIDE ELEVATION

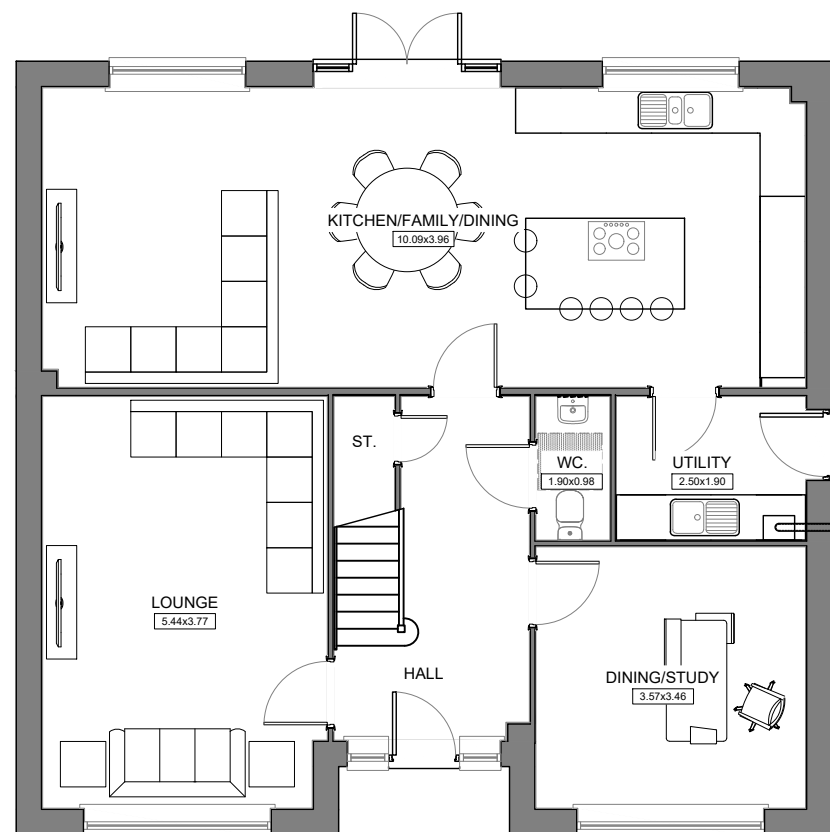


GROUND FLOOR



REAR ELEVATION




SIDE ELEVATION

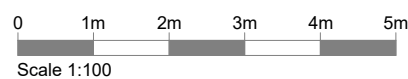

Sales Name: ASHBOURNE		
Bedrooms: 4	Area sq.ft: 1976	Area m²: 183.62
Drawing Scale 1:100 @ A3 - room dimensions taken into wardrobe recesses		

Castle Green


Castle Green Homes
Unit 20
St. Asaph Business Park
Ffordd Richard Davies
St Asaph
Denbighshire
LL17 0LJ
Tel. 01745 536677

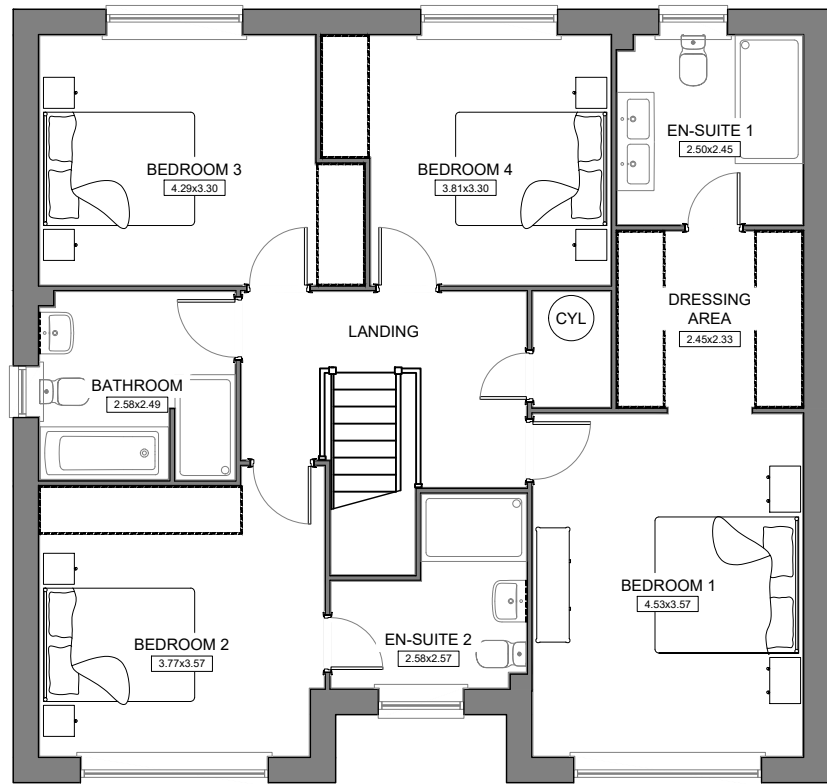


FIRST FLOOR



FRONT ELEVATION

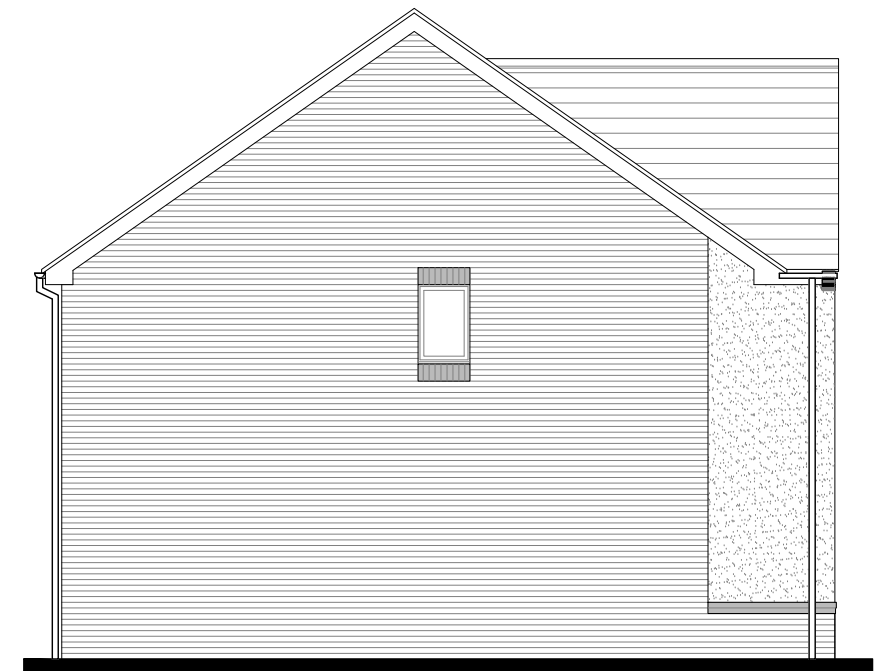

SIDE ELEVATION

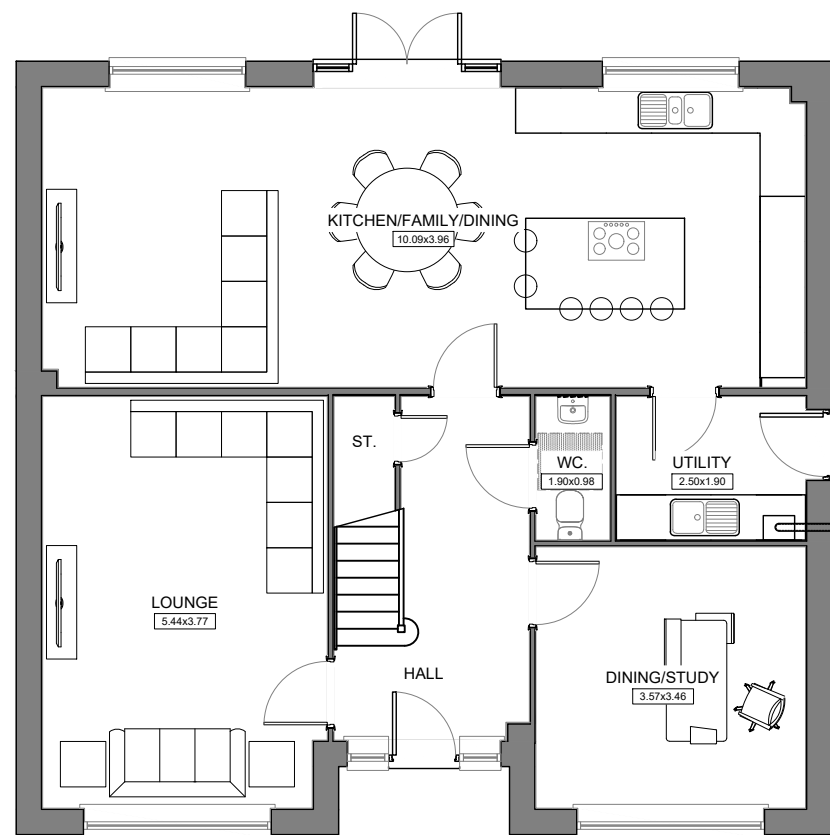


GROUND FLOOR



REAR ELEVATION



SIDE ELEVATION

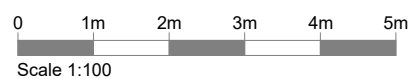

Sales Name: ASHBOURNE		
Bedrooms: 4	Area sq.ft: 1976	Area m²: 183.62
Drawing Scale 1:100 @ A3 - room dimensions taken into wardrobe recesses		

Castle Green

Castle Green Homes
 Unit 20
 St. Asaph Business Park
 Ffordd Richard Davies
 St Asaph
 Denbighshire
 LL17 0LJ
 Tel. 01745 536677