


The Contractor must check all dimensions on site before commencing setting out works. Any discrepancies are to be reported immediately.
DO NOT PROCEED IN THE EVENT OF A DISCREPANCY.
DO NOT SCALE FROM THE PRINTS.

Planning Drawing

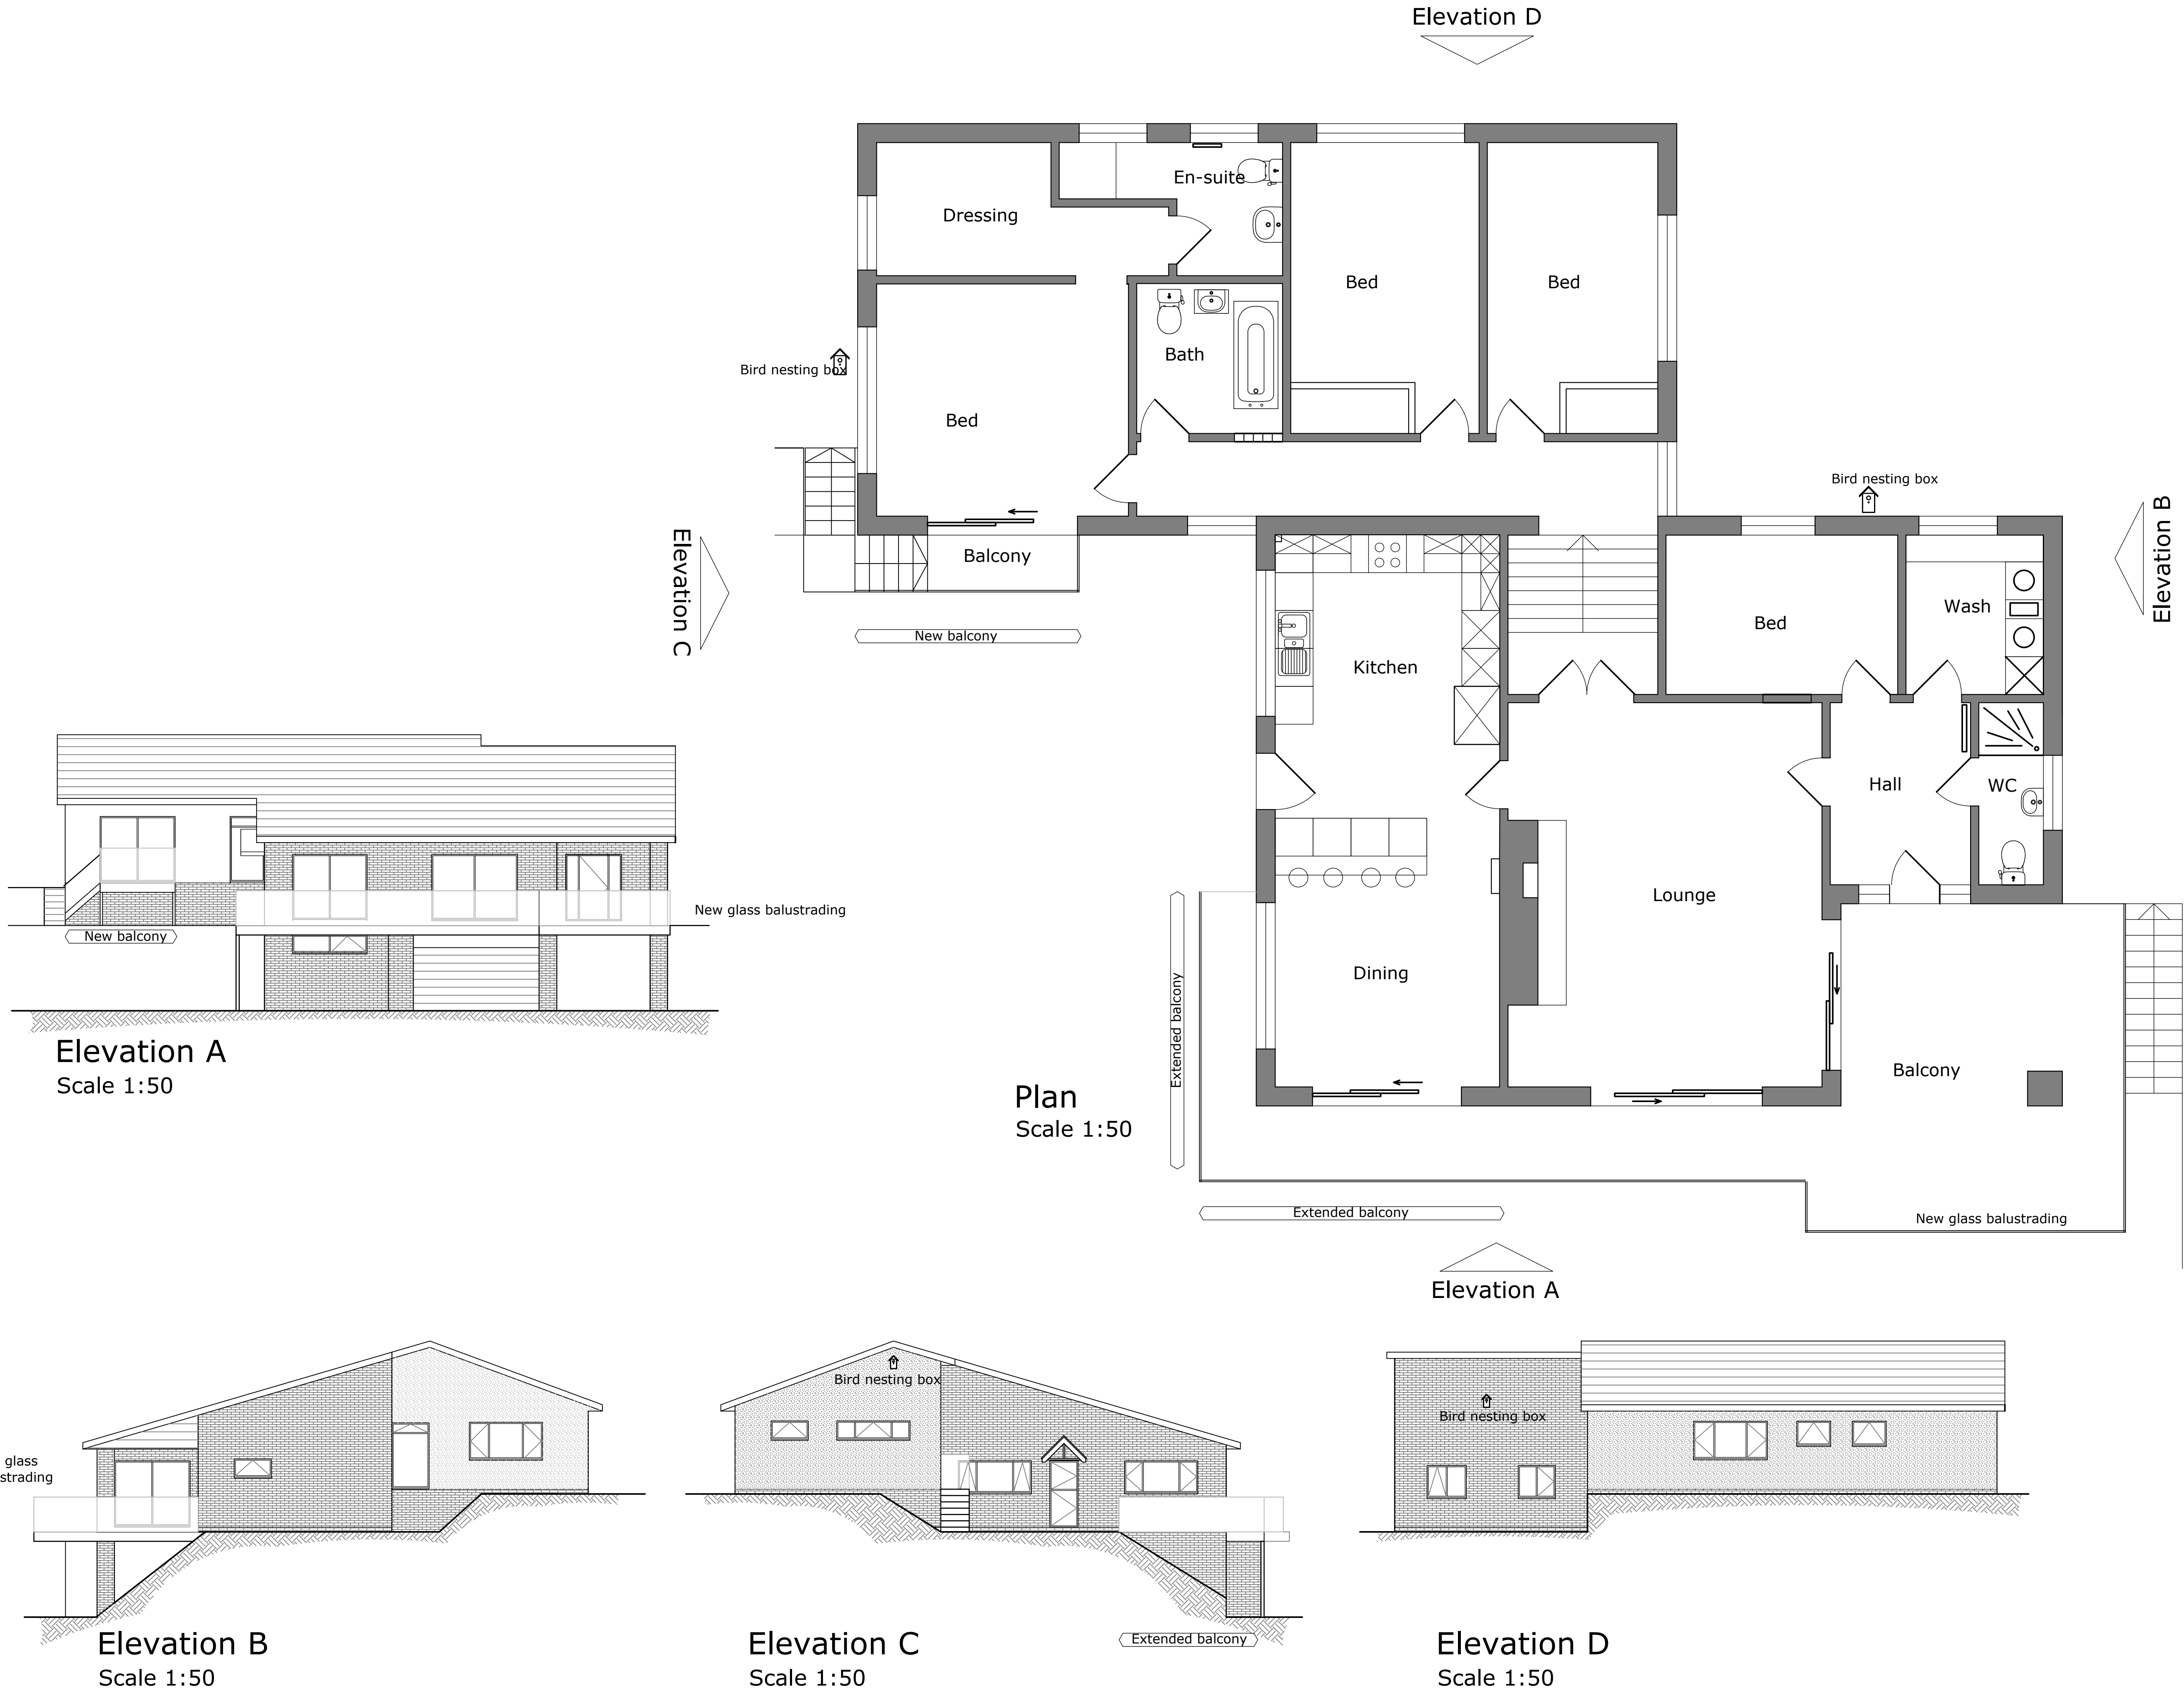

A 01/07/2024 Bird nesting boxes shown
15/04/2024
Drawing Revisions

Project
The Bungalow
Nant Road
Bwlchgwyn

Drawing Title
Plans and Elevations
As Proposed

Drawing Number	Revision
BUNG-02	A
Scale	Date
As Shown @ A1	Apr 2024

DO NOT SCALE COPYRIGHT RESERVED