
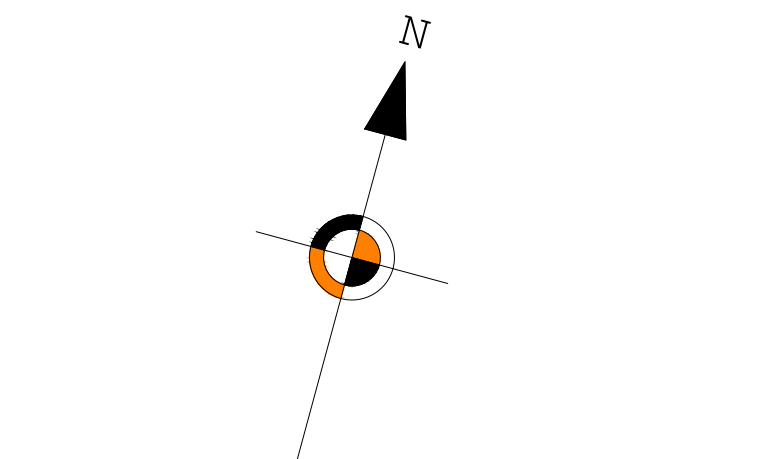
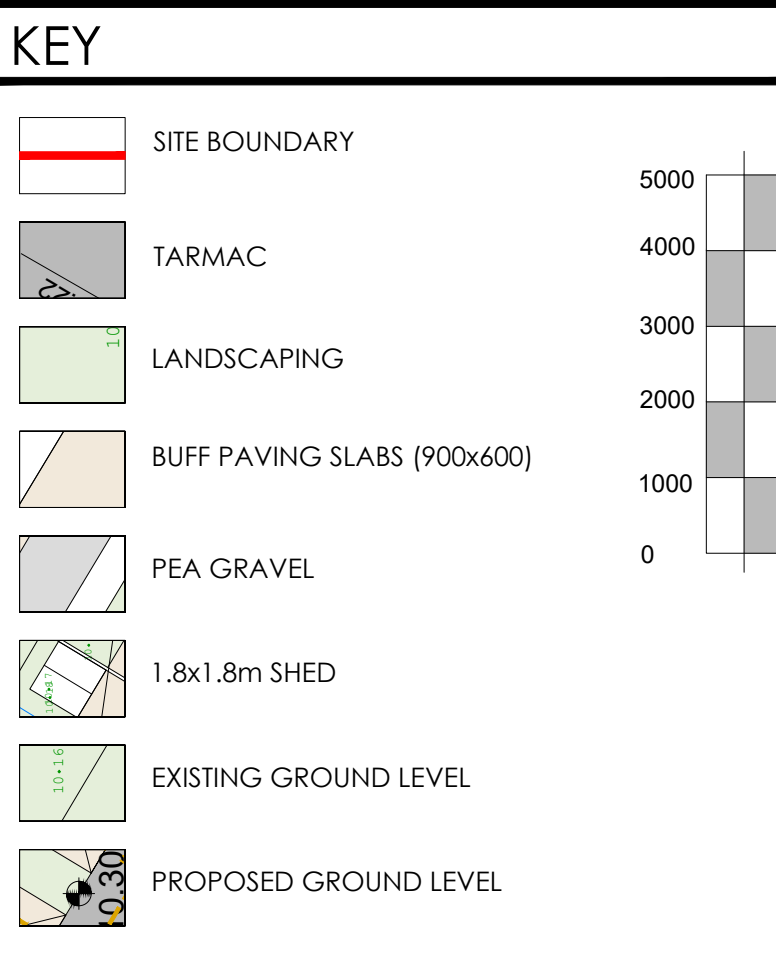


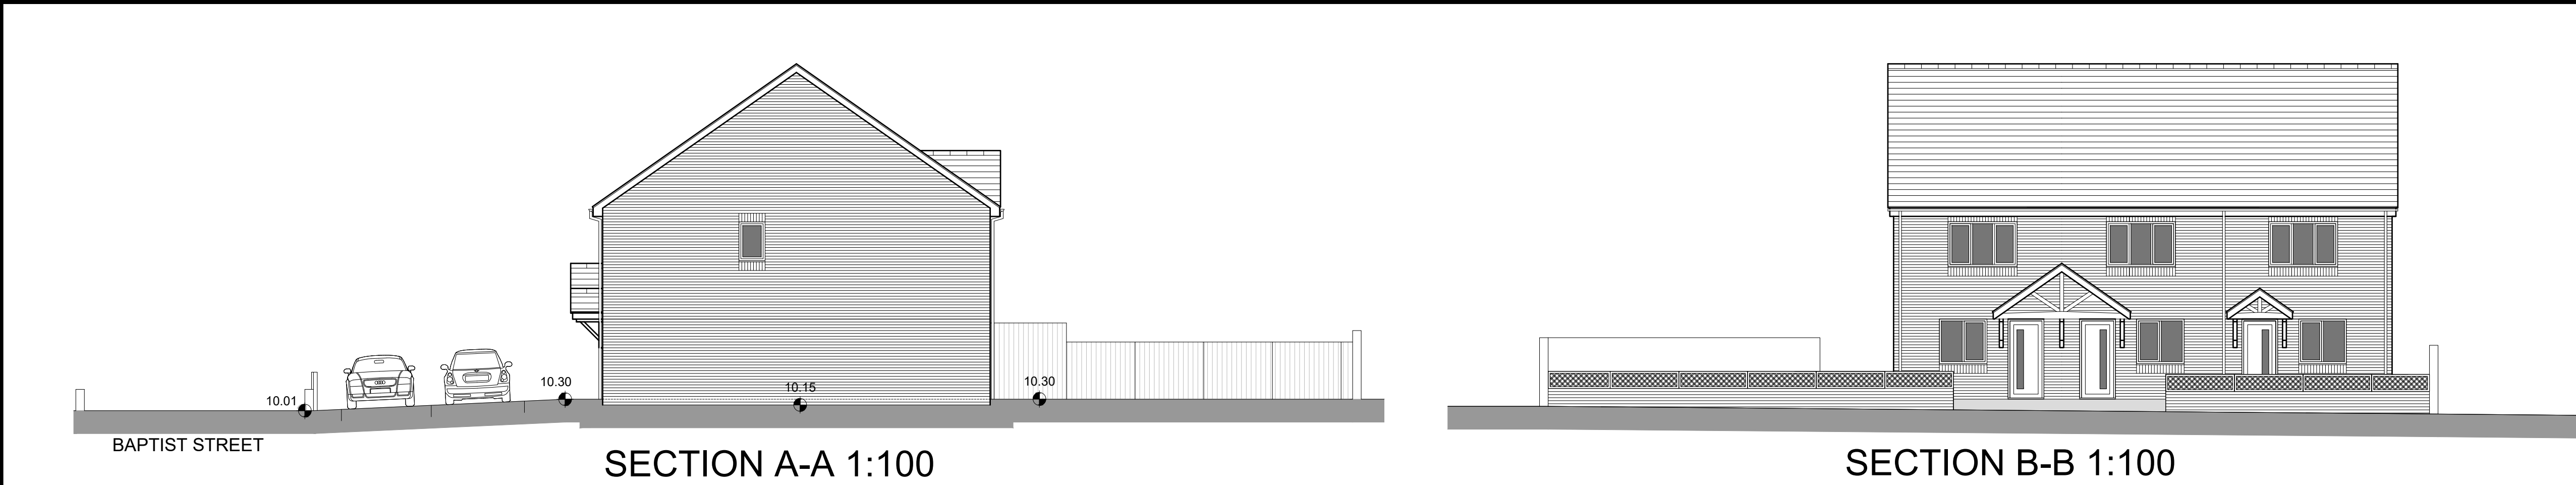

B A		SITE BOUNDARY UPDATED DRAINAGE RUNS ADDED		18.10.23 20.07.22
REV		AMENDMENT		DATE
Ian Stockdale Limited				
3C Edison House Wrexham Technology Park Wrexham LL13 7YT Tel: 07725 555715				
TITLE BAPTIST STREET, WREXHAM, WALES				
TITLE SITE LAYOUT				
SCALE	1:200 @ A1			DRAWING No.
DATE	21.02.22	REV.	B	BSW-SL-01
DRAWN	DC			