
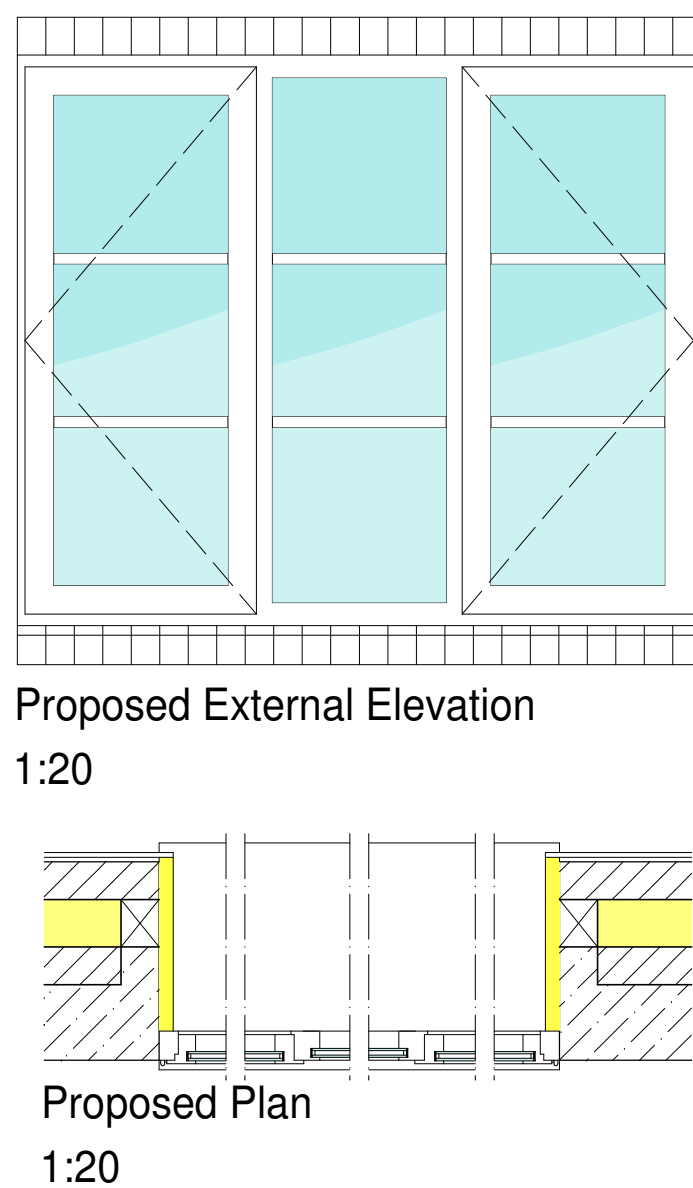
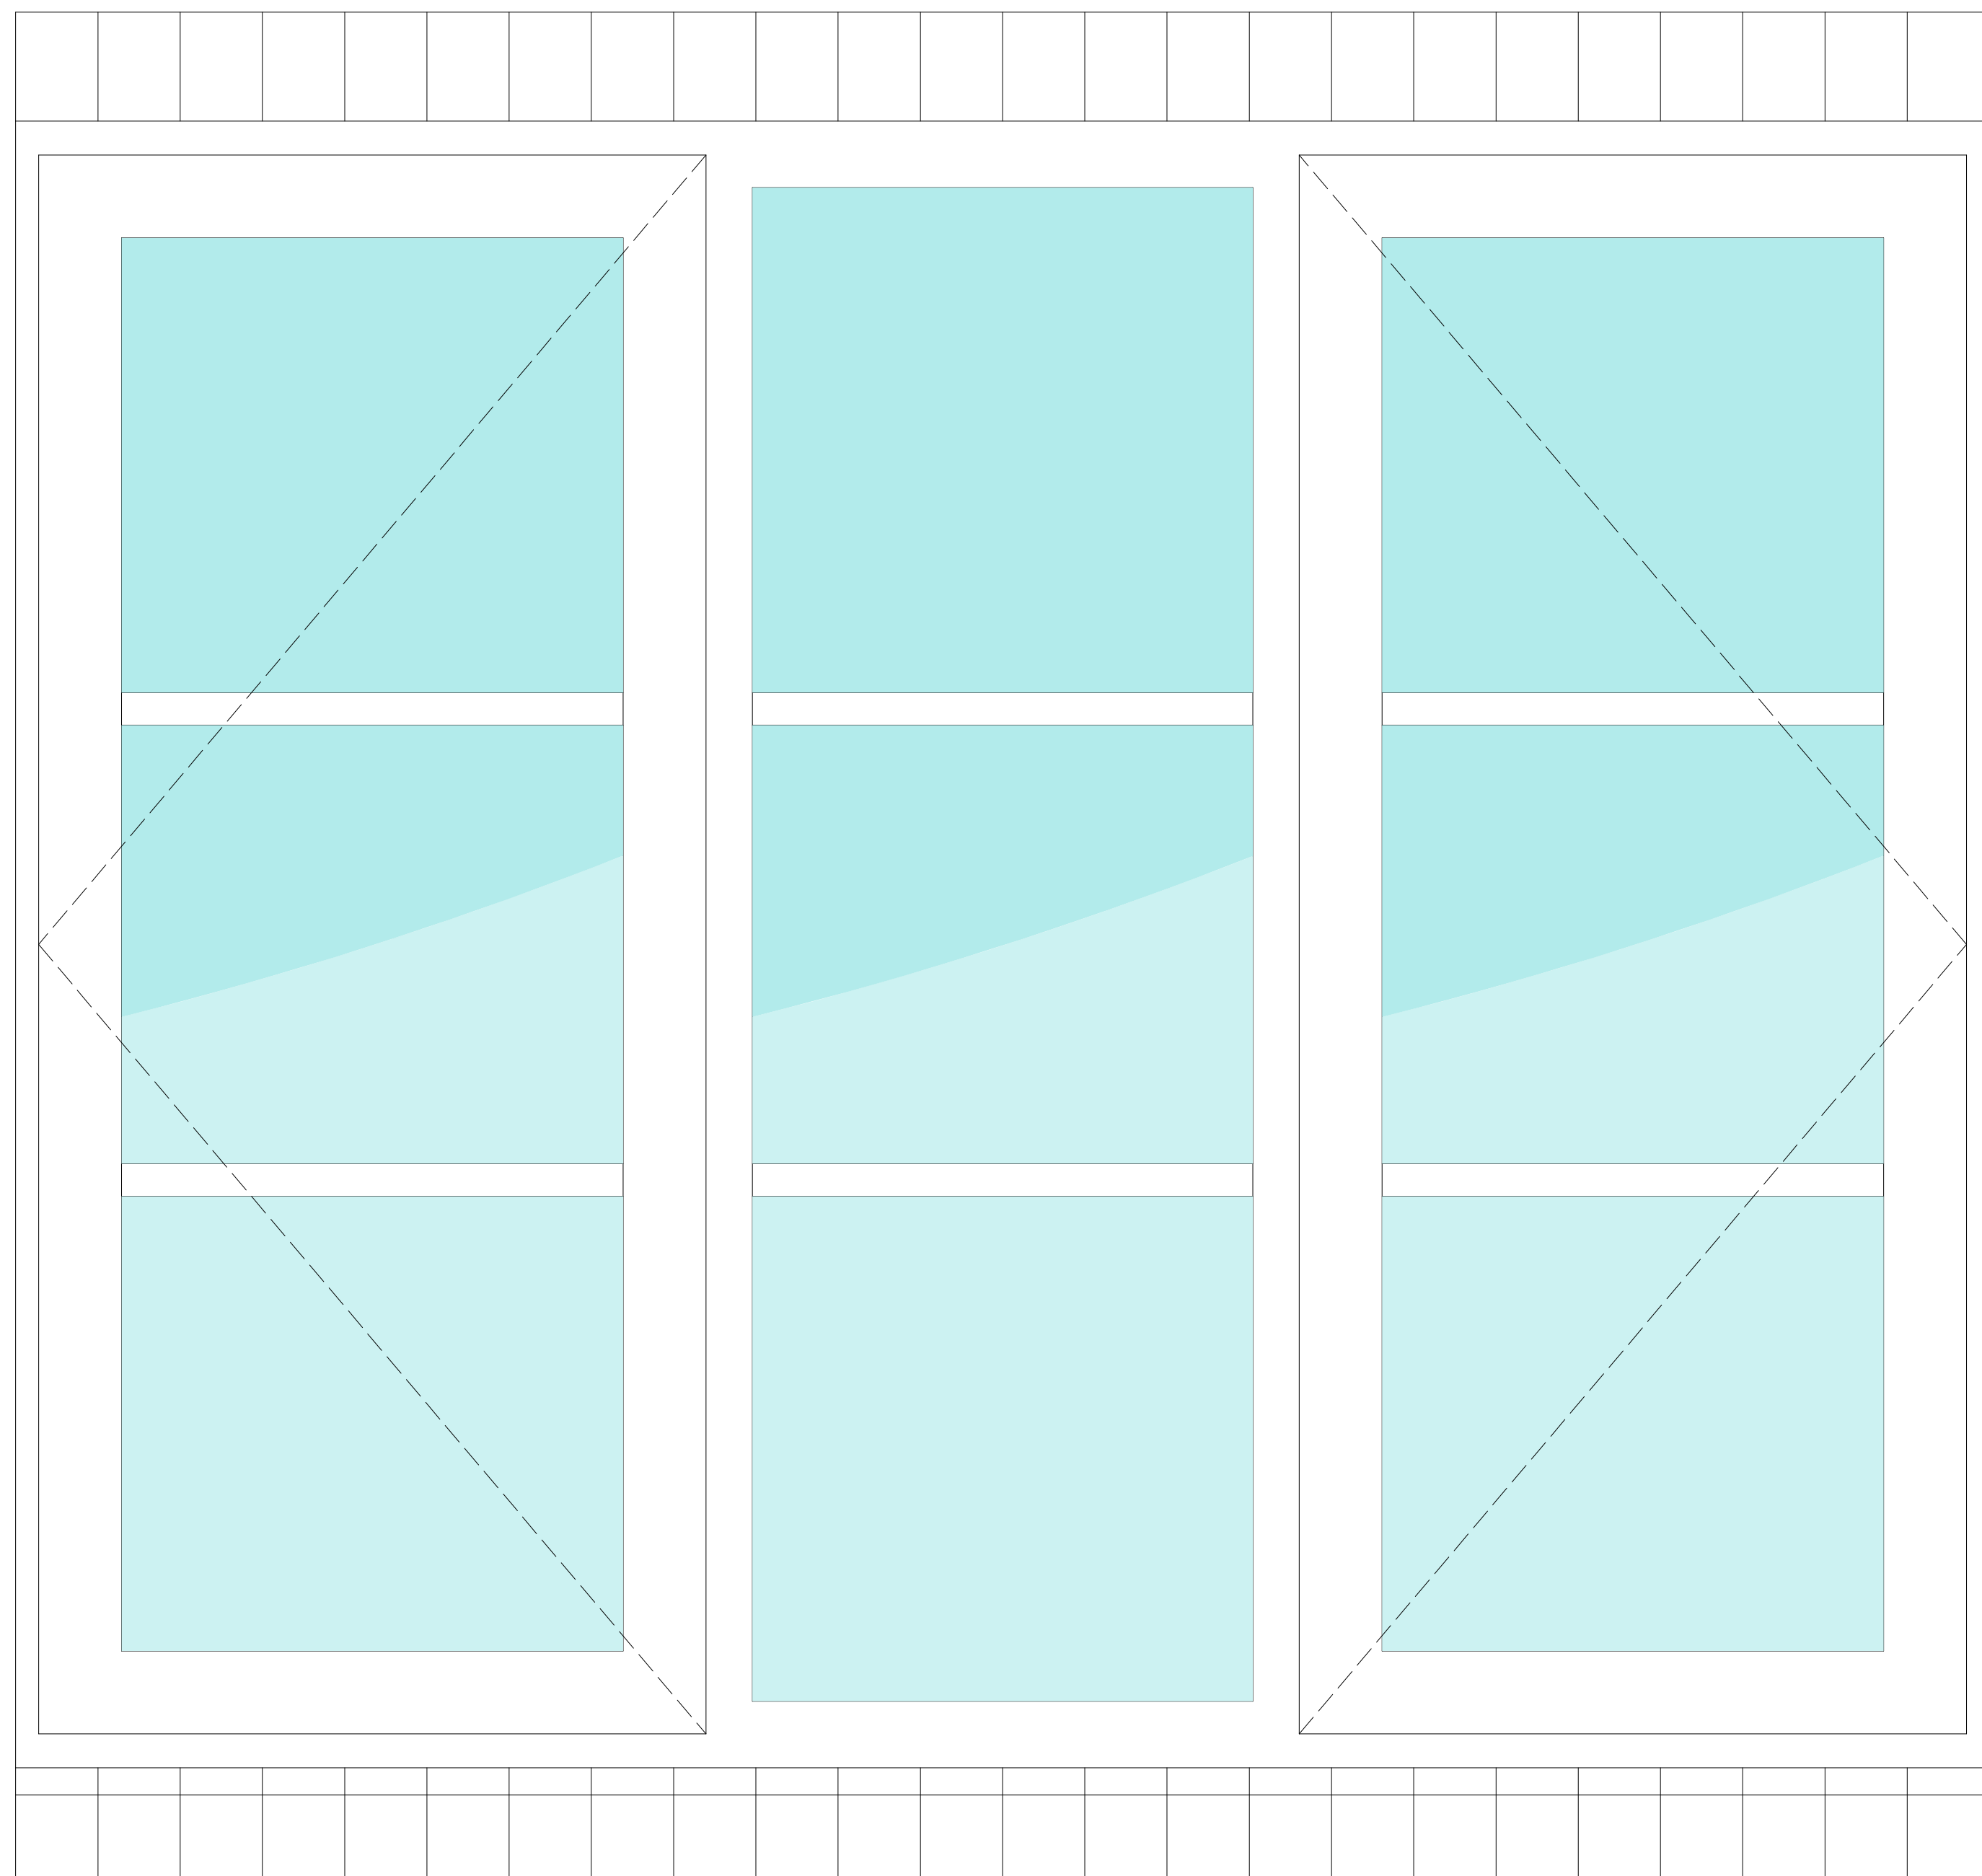
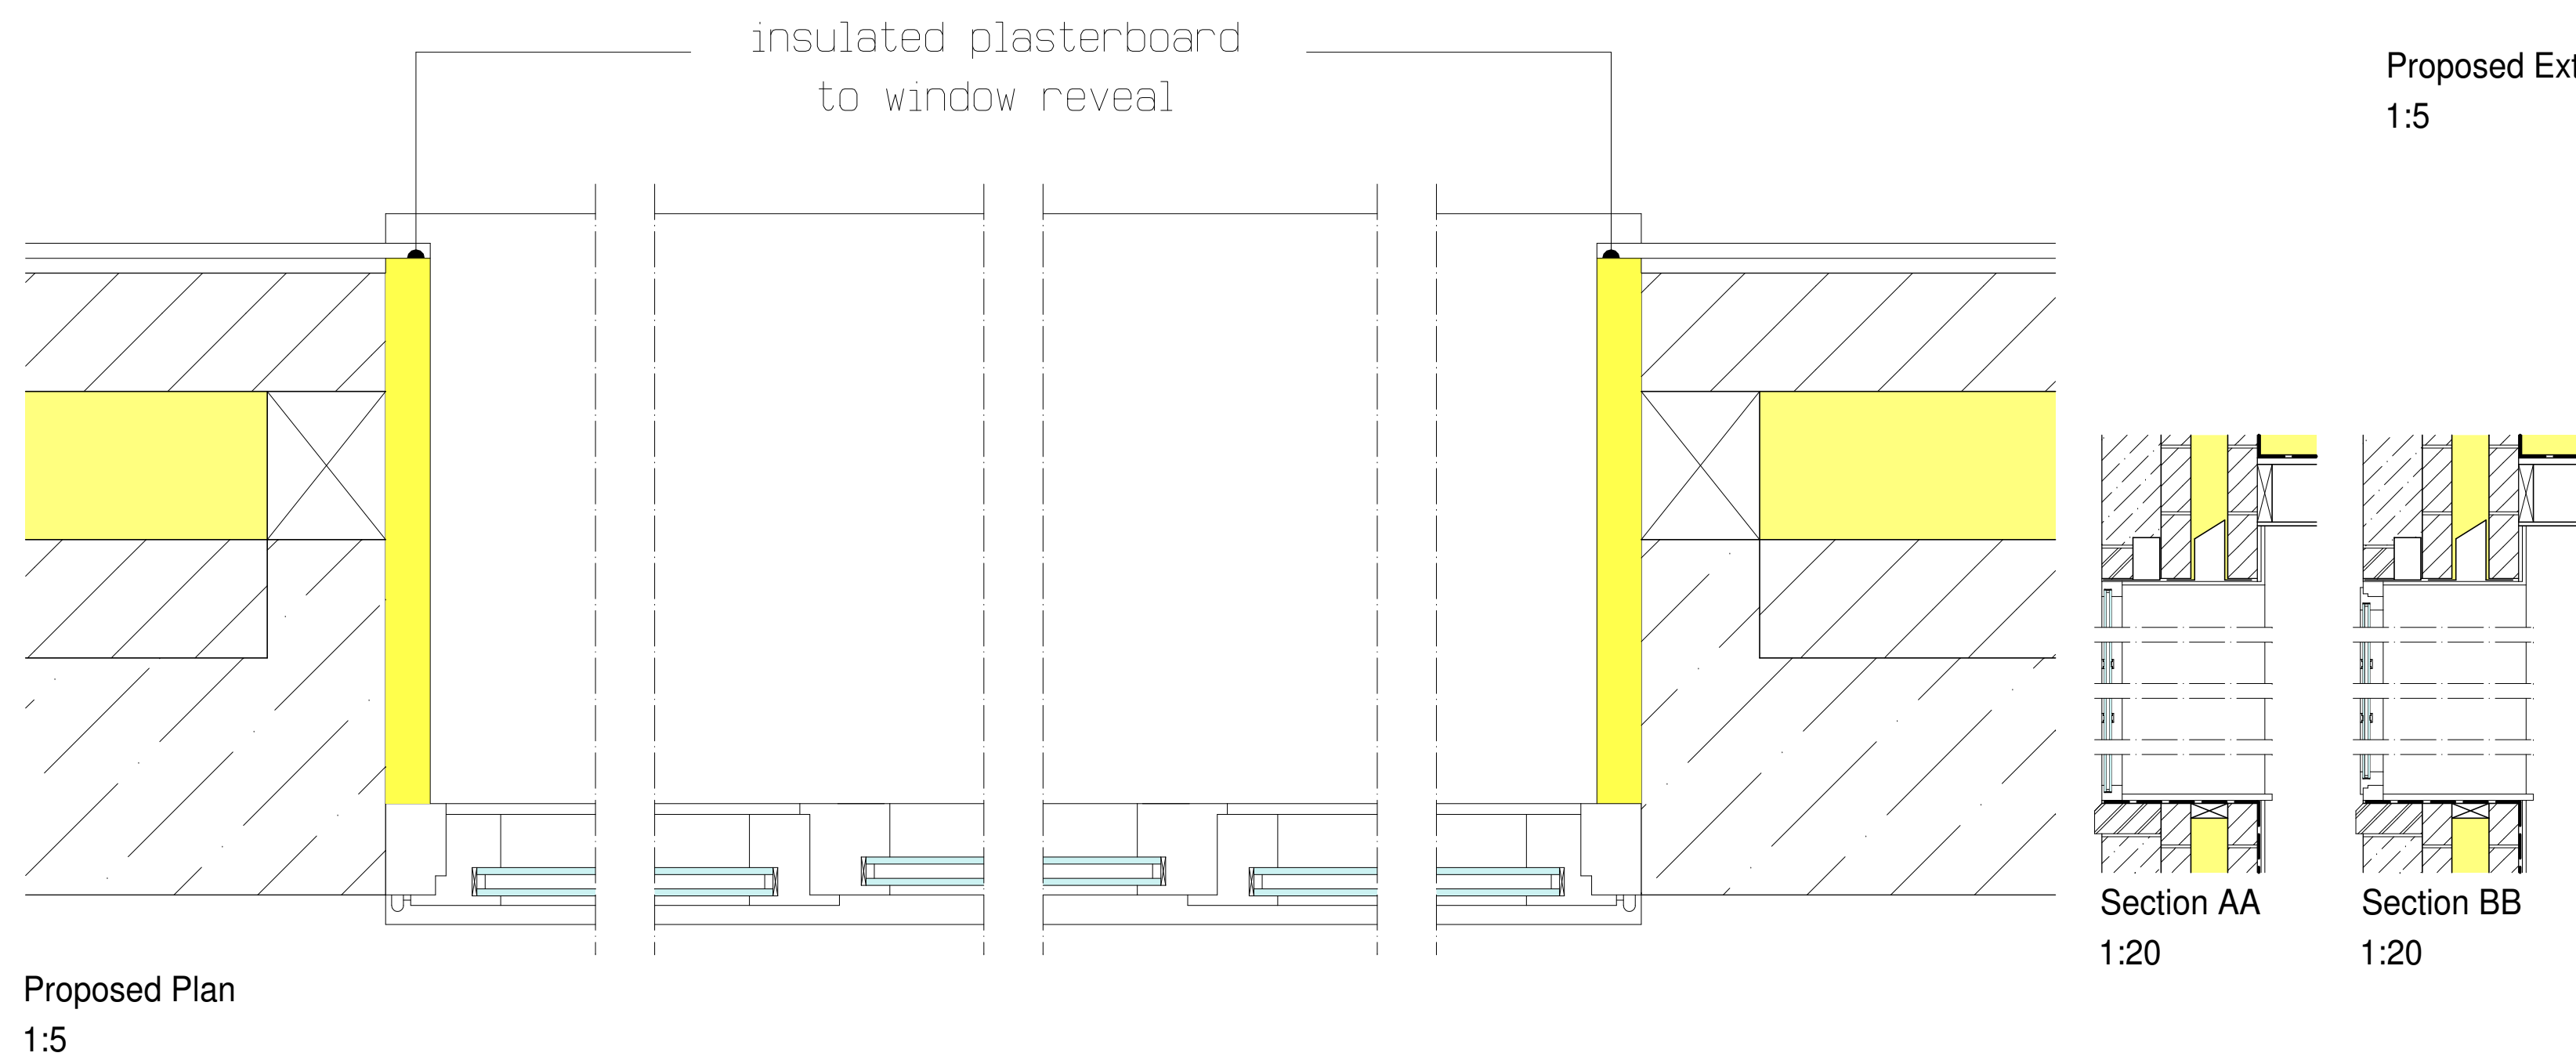
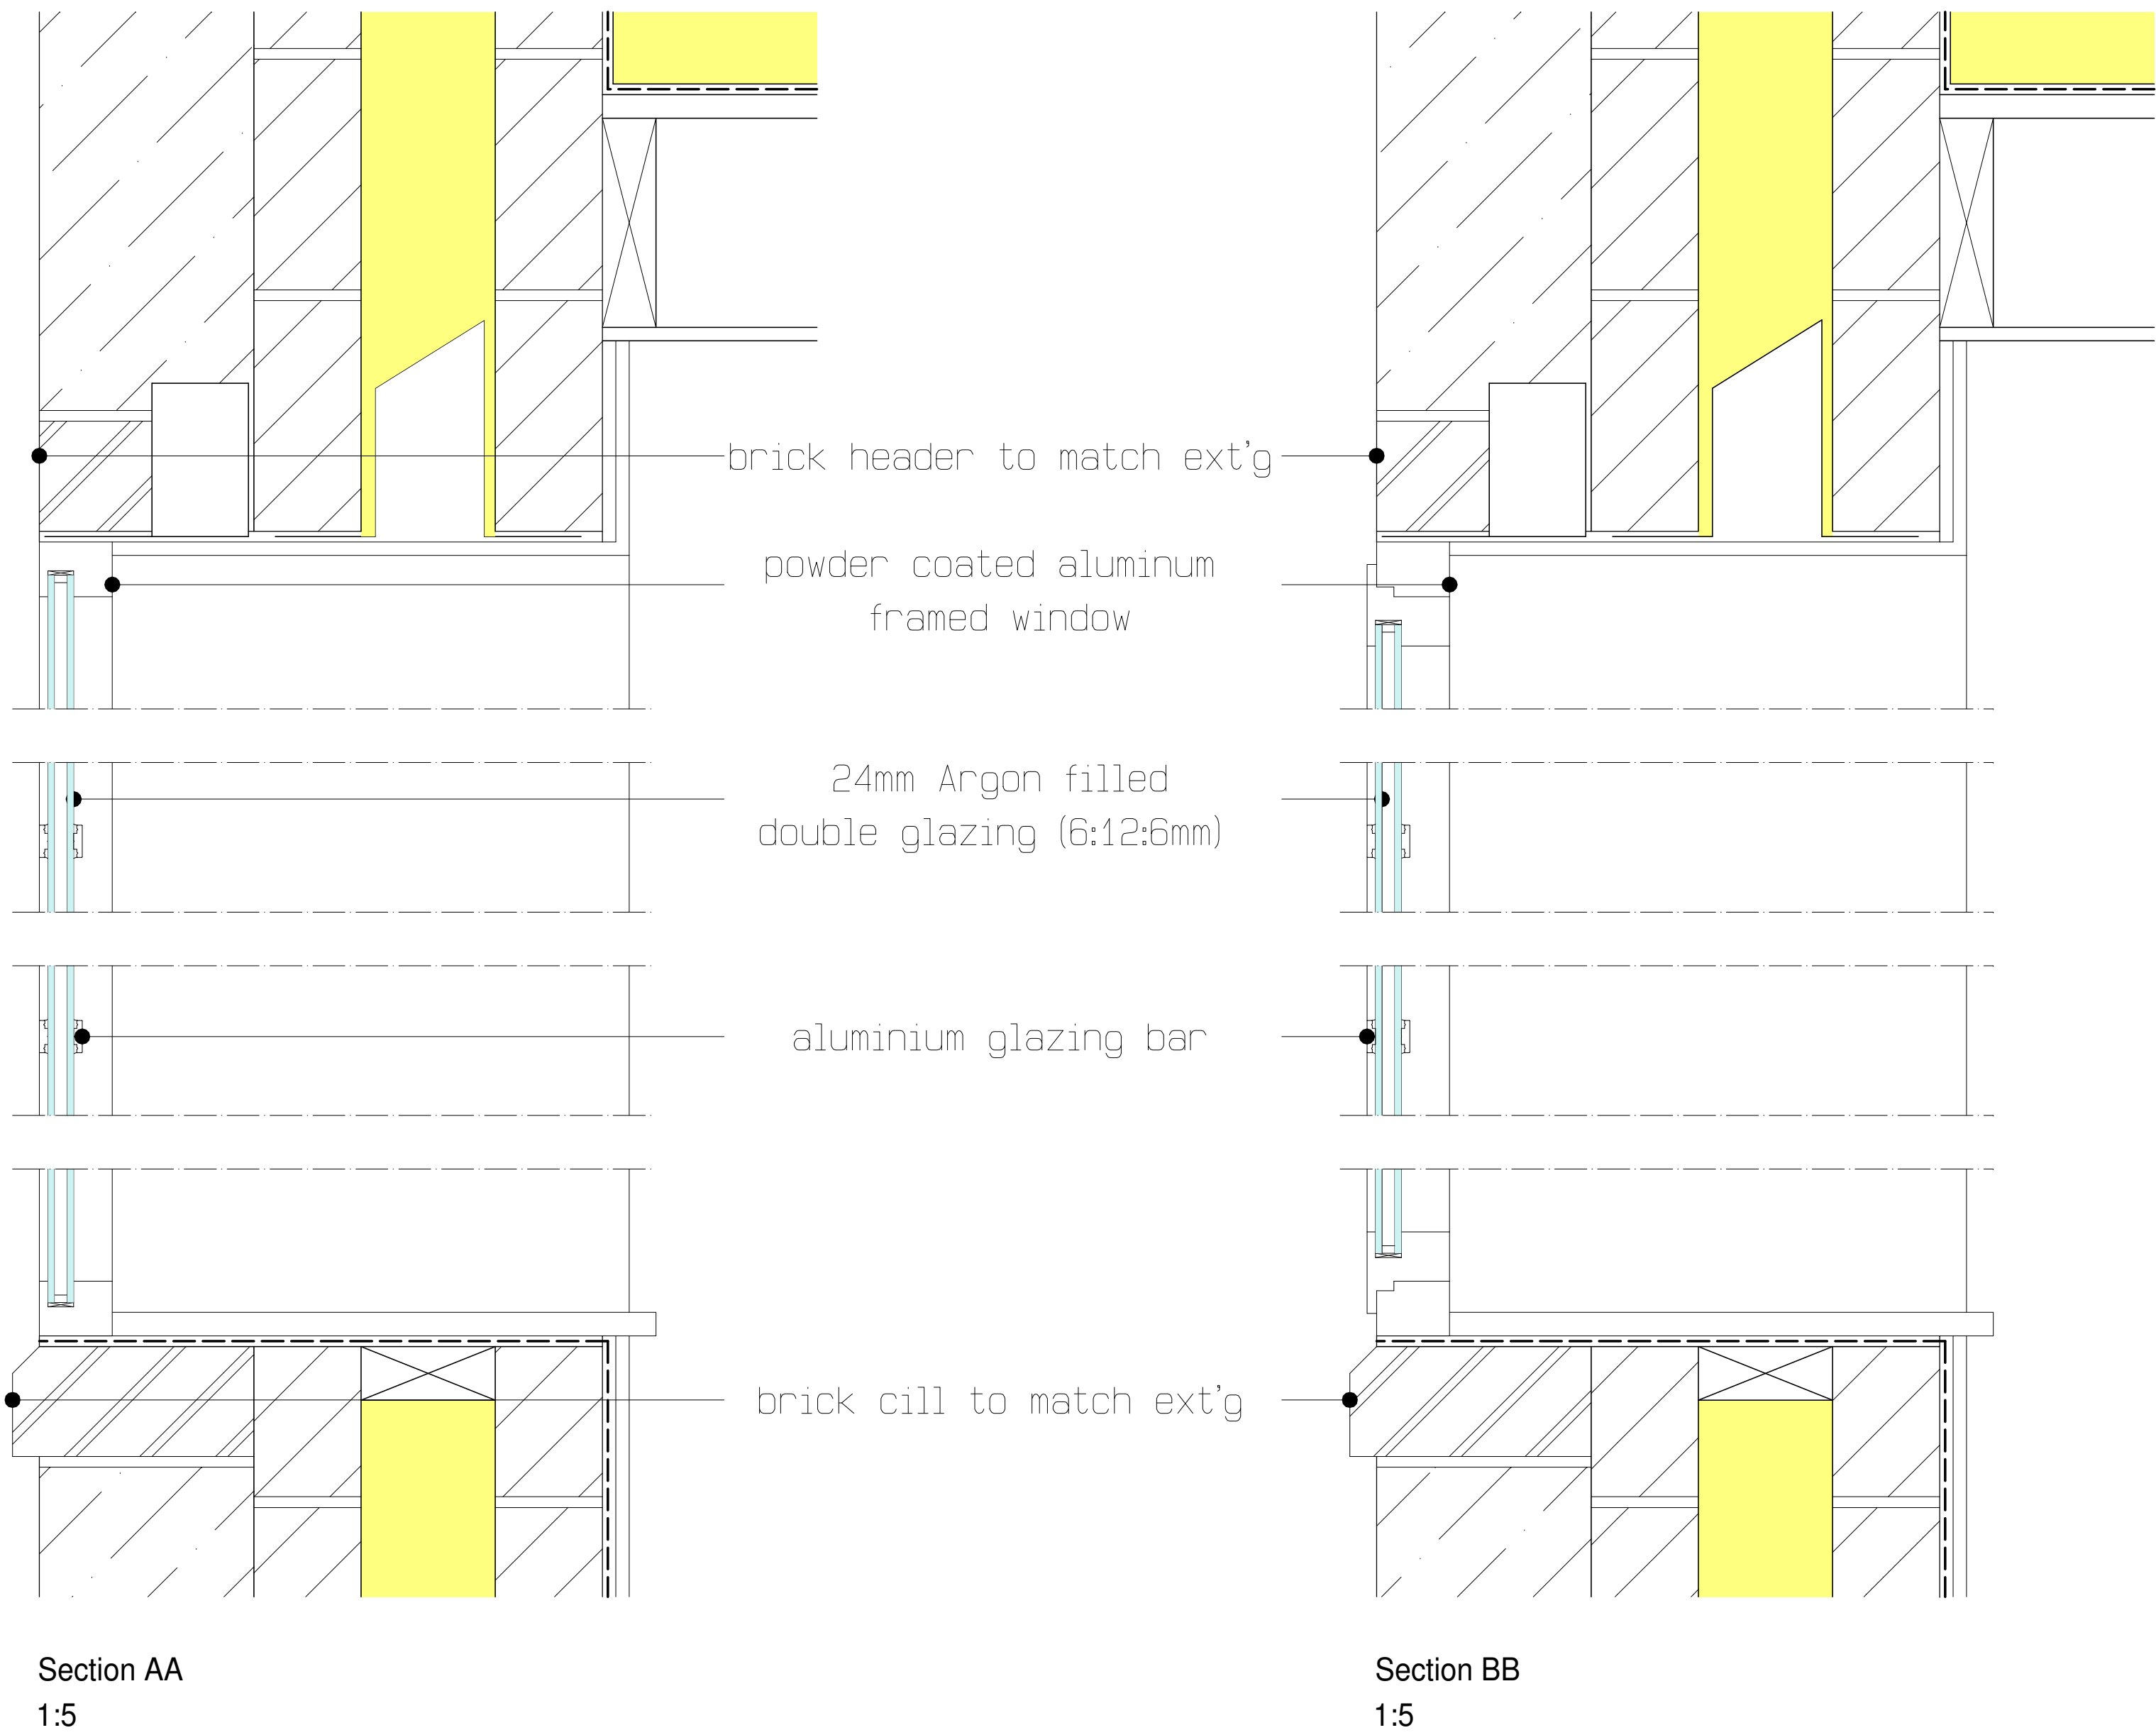


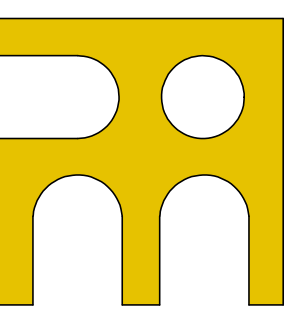

Proposed Casement Window Detail - W01, W02 & W03 All glazing to be min 24mm Argon filled, White powder coated aluminium framed double glazed units (6:12:6mm), with inner pane low emissivity glass and fitted with trickle vents of not less than 8000sq mm. Windows to be the "Functional" Variation of the CS77 Aluminium Windows by Reynaers Aluminium.

Project: Proposed Extension & Alterations 5, Rackery Hall Mews, Llay, Wrexham LL12 0QB	Drawn by: mjc	 Paterson Macaulay & Owens 9 Earl Road - Mold - Flintshire - CH7 1AJ Telephone: 01352 755703 E-Mail: mail@pmoarchitects.com www.pmoarchitects.com
Client: Mr & Mrs Swatman	Checked by: jskw	
Drawing Title: Working Drawing: Window Details	Created: 12/10/2023	
COPYRIGHT: Paterson Macaulay & Owens c 2022. The drawings, details and information shown on this document are subject to the copyright of the architect (Paterson Macaulay and Owens) and are not to be used, reproduced or disclosed without their express permission. Likewise third parties who do not have a licence or sub-licence to use the design will not be entitled to use the drawings without the architect's consent. This drawing, including dimensions are to be verified on site prior to commencement of works. Any discrepancies should be brought to the attention of Paterson Macaulay & Owens immediately. Do not scale from this drawing.	Scale: 1:5 1:20	
	Sheet Size: A1	
	Job No.: 5167	Revision: A
	Drawing No.: W04	