


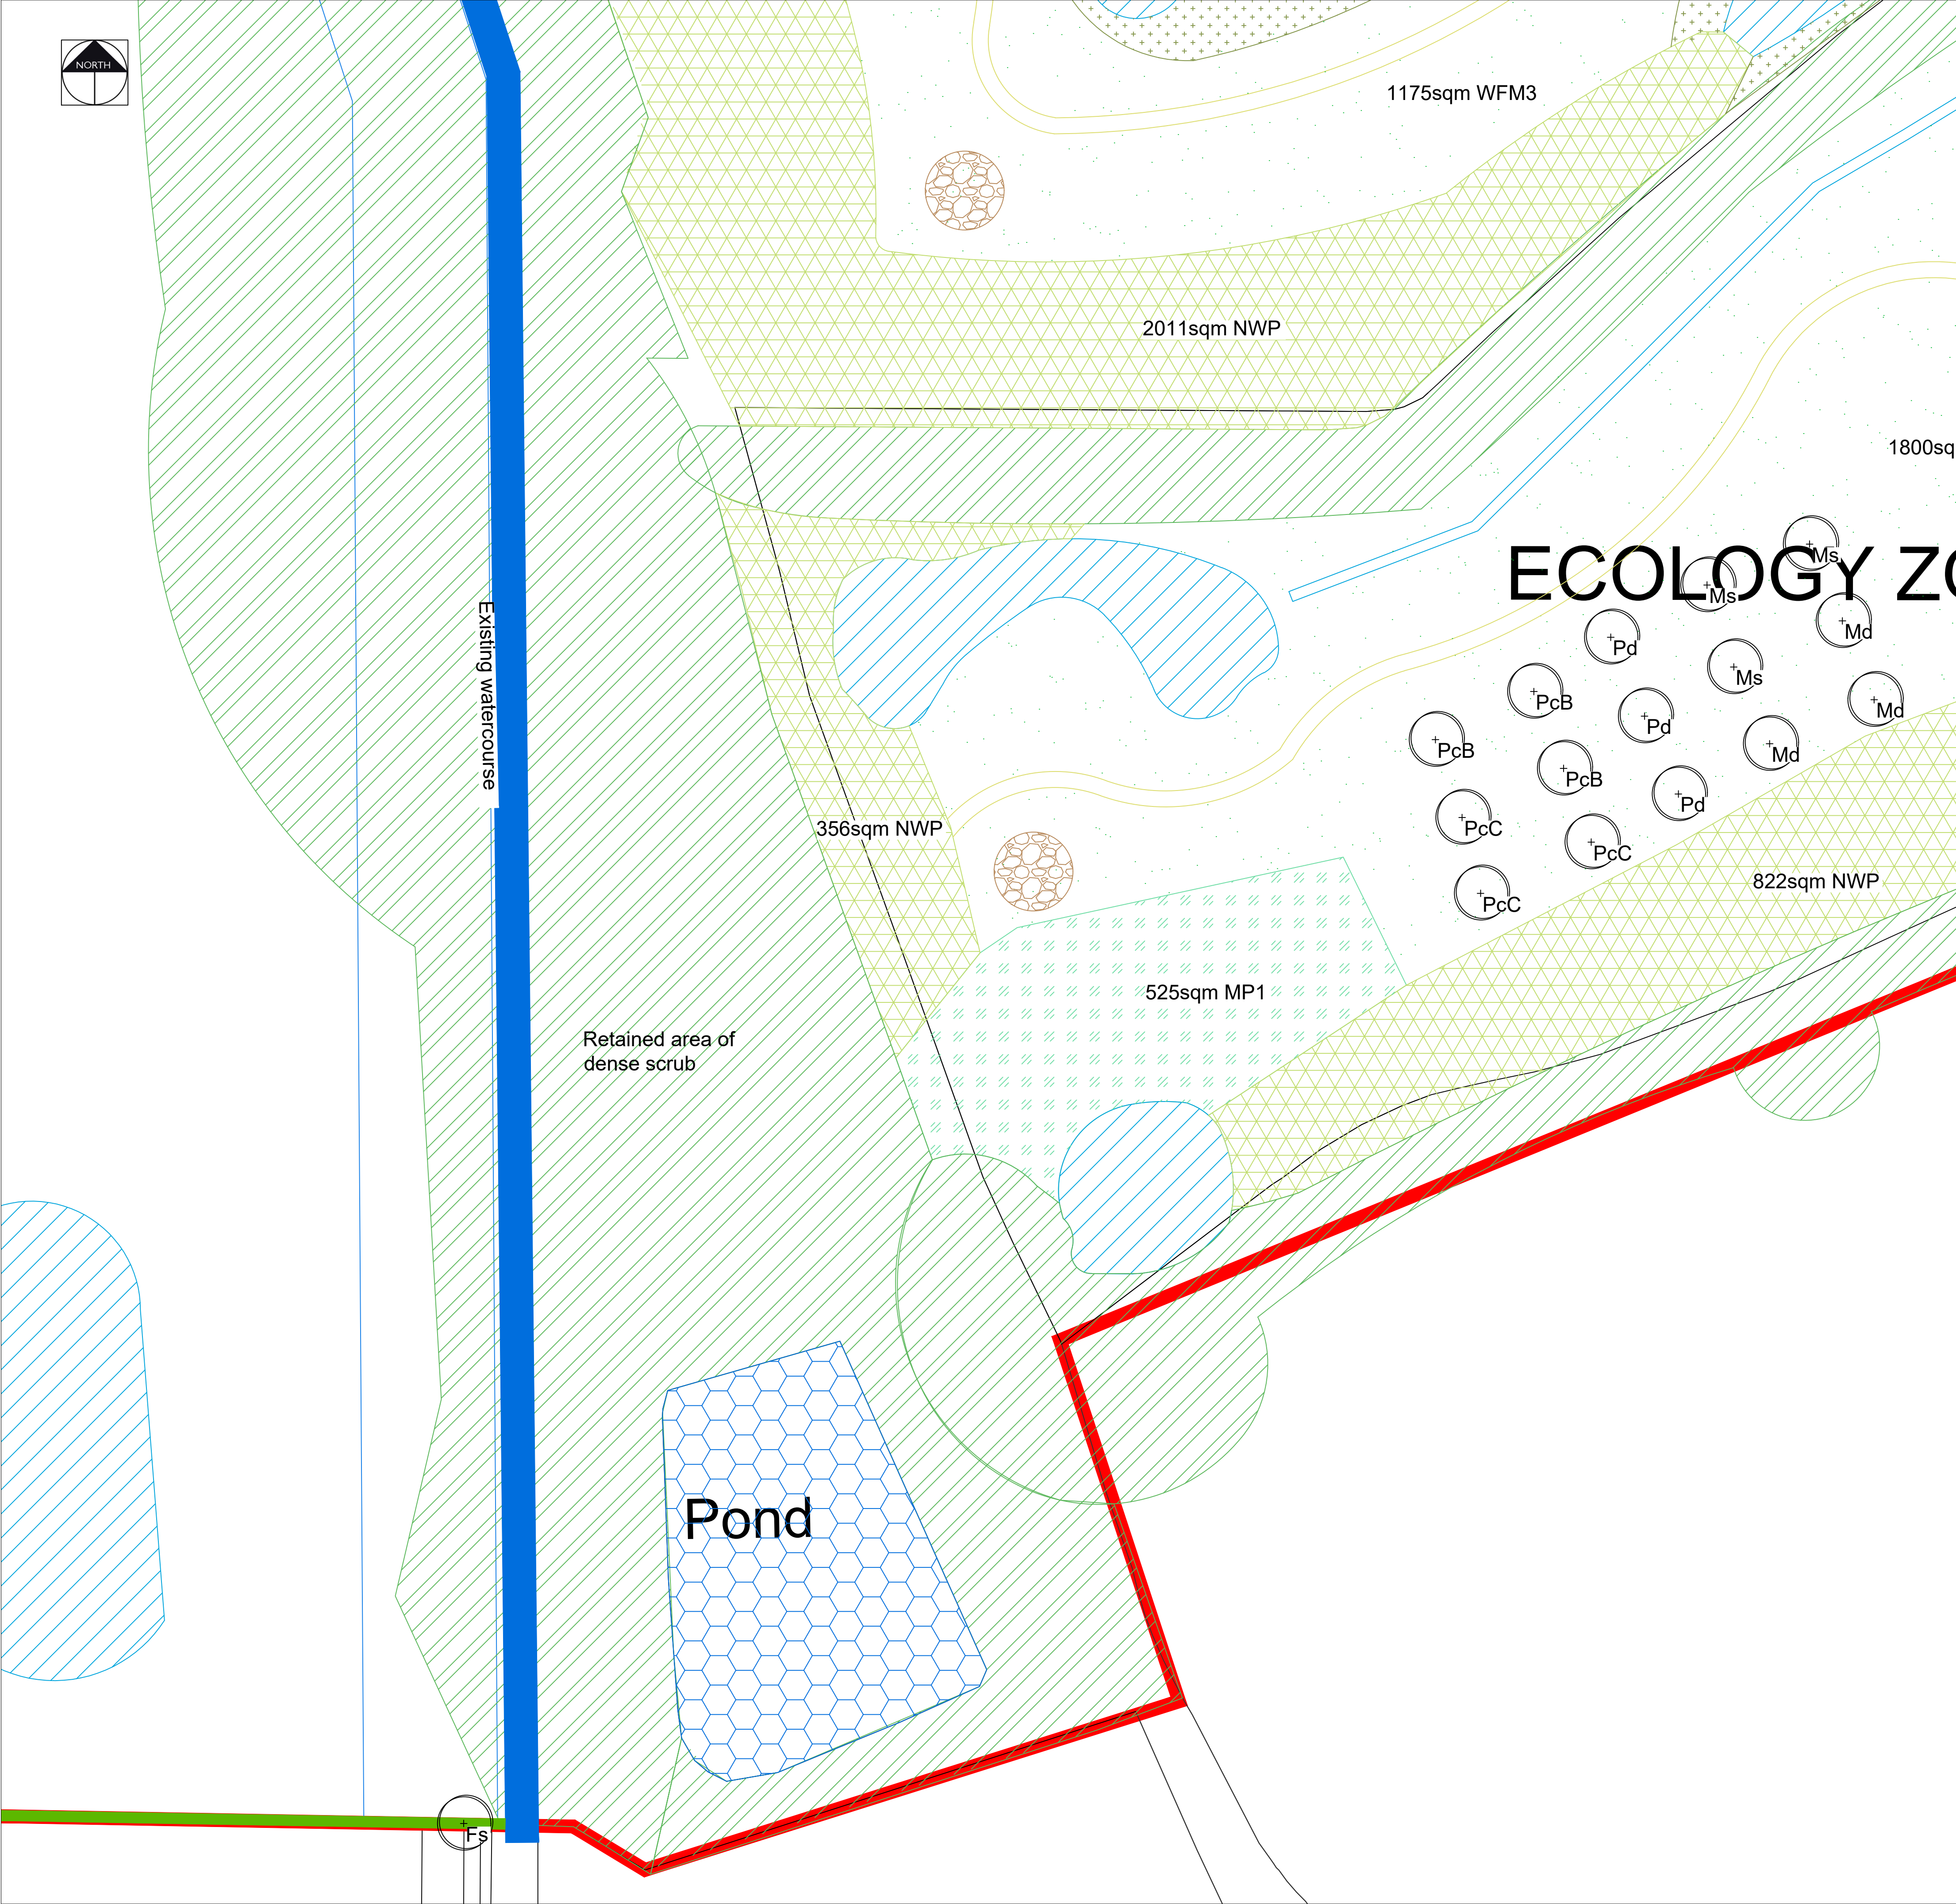

- KEY
- EXISTING VEGETATION - DENSE SCRUB  
*Please refer to the ecology report for details on species*
- EXISTING VEGETATION - WOODLAND  
*Please refer to the ecology report for details on species*
- EXISTING GRASSLAND  
*Areas of grassland to be retained. Please refer to the ecology report for details*
- EXISTING PONDS  
*Ponds to be retained*
- PROPOSED PONDS  
*Refer to Ecology Report for further details*
- MARSHY WET GRASSLAND  
*Refer to planting schedule for species and quantities and Ecology Report*
- WILDFLOWER GRASSLAND  
*Refer to planting schedule for details on species and quantities*
- TALL TUSsocky GRASSLAND  
*Refer to planting schedule for details on species and quantities*
- MIXED NATIVE HEDGEROW  
*Refer to planting schedule for details on species and quantities*
- BUTTERFLY / BEETLE WILDFLOWER MOUND  
*South facing mound planted in a wildflower mix. Refer to planting schedule for details on species and quantities*
- TREES  
*Refer to planting schedule for details on species and quantities*
- WET DITCH
- PATH  
*Maintained short grassland path*
- AMPHIBIAN AND REPTILE HIBERNACULA  
*Refer to Ecology Report for further information*
- LOG PILE
- MARGINAL PLANTING  
*Refer to planting schedule for details and quantities*
- DENSE SCRUB  
*Native whip planting. Refer to planting schedule for details and quantities*
- PROPOSED SHRUB BED  
*Please refer to the planting schedule for further details on species, quantities and nursery grades*

|     |          |               |          |
|-----|----------|---------------|----------|
| P1  | 30.01.24 | Initial Issue | KLJ      |
| Rev | Date     | Description   | Initials |

landscapearchitects

PGLA Ltd  
Landscape Architects  
Station Hop Offices  
815 Stockport Road  
Manchester  
M19 3BS

t: 0161 238 9138  
e: info@pgla.co.uk  
w: www.pgla.co.uk

Client

**FIREM**

Project

**3A, KINGMOOR, WREXHAM**

Description

**ECOLOGY AREA PLANTING PLAN**

**SHEET 4**

Status

**FOR PLANNING**

|            |                |          |          |
|------------|----------------|----------|----------|
| Scale      | Drawn          | Checked  | Date     |
| 1:250@A1   | KLJ            | PGG      | JAN 2024 |
| Job number | Drawing number | Revision |          |
| WRE2206    | PP02.04        | P1       |          |

Original size 100mm @ A1