


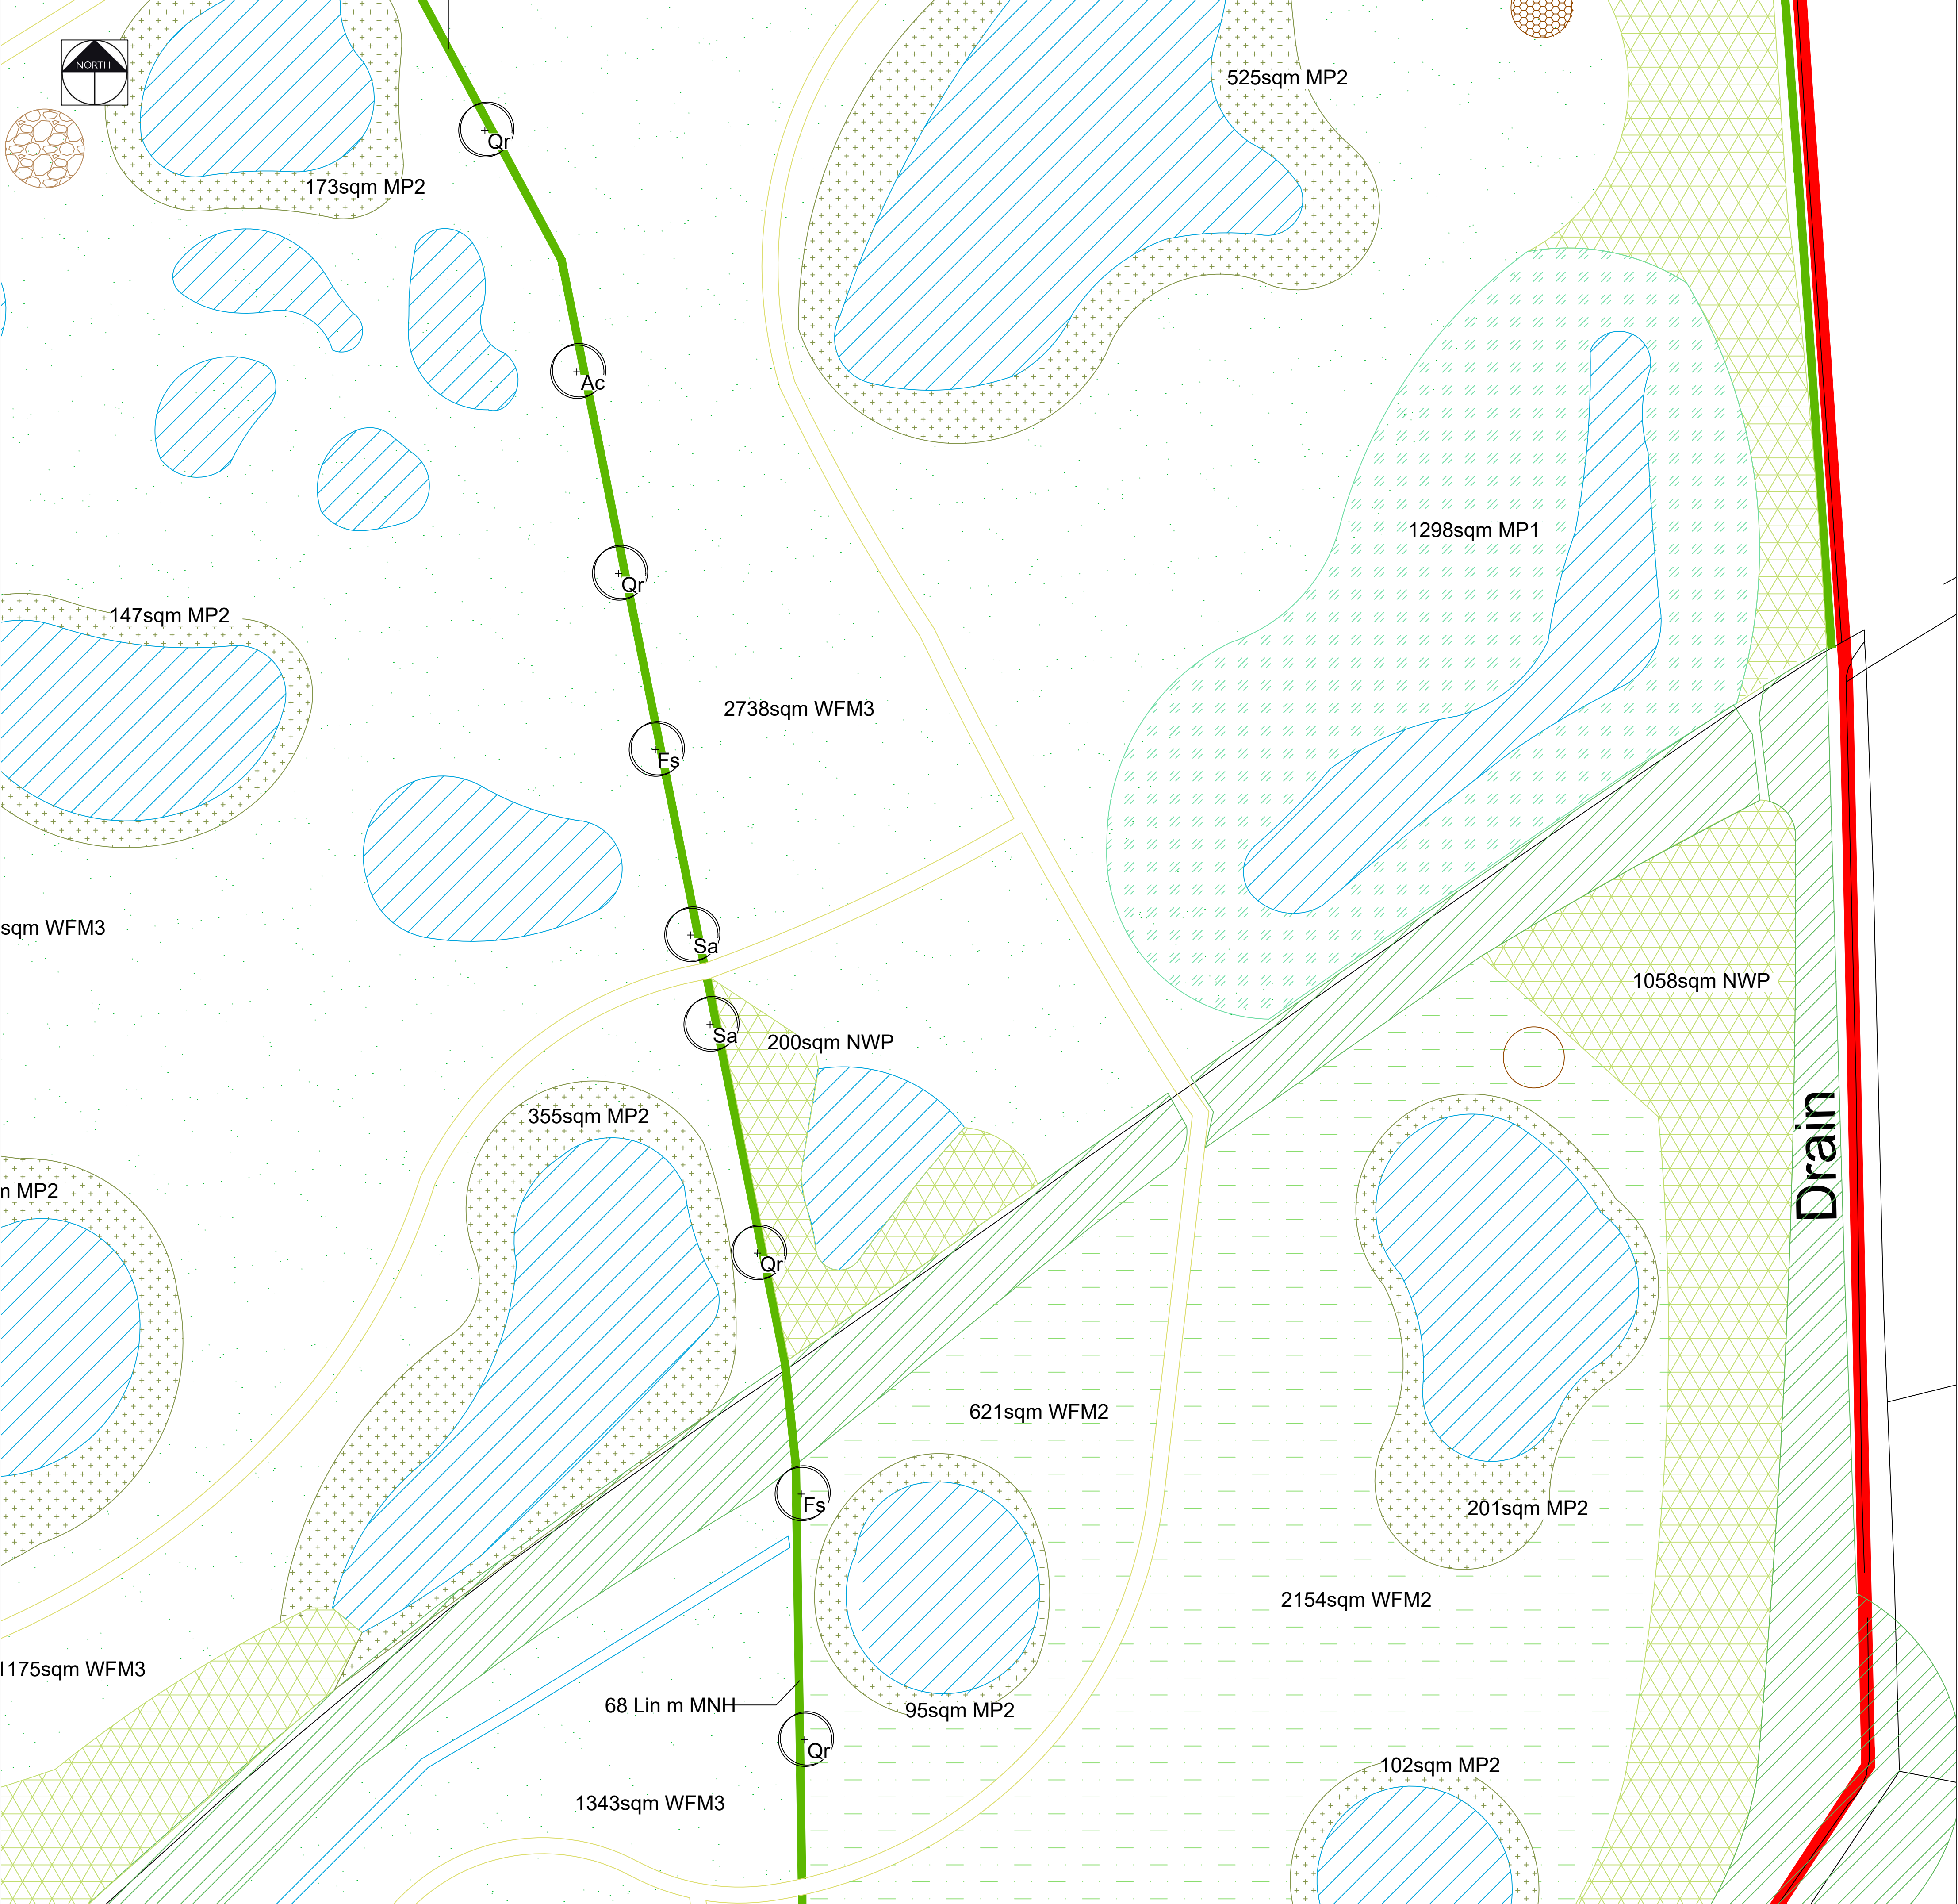

KEY

EXISTING VEGETATION - DENSE SCRUB
Please refer to the ecology report for details on species

EXISTING VEGETATION - WOODLAND
Please refer to the ecology report for details on species

EXISTING GRASSLAND
Areas of grassland to be retained. Please refer to the ecology report for details

EXISTING PONDS
Ponds to be retained

PROPOSED PONDS
Refer to Ecology Report for further details

MARSHY WET GRASSLAND
Refer to planting schedule for species and quantities and Ecology Report

WILDFLOWER GRASSLAND
Refer to planting schedule for details on species and quantities

TALL TUSSOCKY GRASSLAND
Refer to planting schedule for details on species and quantities

MIXED NATIVE HEDGEROW
Refer to planting schedule for details on species and quantities

BUTTERFLY / BEETLE WILDFLOWER MOUND
South facing mound planted in a wildflower mix. Refer to planting schedule for details on species and quantities

TREES
Refer to planting schedule for details on species and quantities

WET DITCH

PATH
Maintained short grassland path

AMPHIBIAN AND REPTILE HIBERNACULA
Refer to Ecology Report for further information

LOG PILE

MARGINAL PLANTING
Refer to planting schedule for details and quantities

DENSE SCRUB
Native whip planting. Refer to planting schedule for details and quantities

RETAINED DISTURBED AREAS
Areas of open mosaic disturbed ground with scattered scrub to remain as existing. Refer to UES Ecology Report for further details

OPEN MOSAIC GROUND
Areas of existing hardstanding / gravel to be broken up & allowed to naturally colonise with wildflower and scrub. Refer to UES Ecology Report for further details

SANDBANKS
Unvegetated sandbanks

AMPHIBIAN HIBERNACULA

PROPOSED SHRUB BED
Please refer to the planting schedule for further details on species, quantities and nursery grades

P5	09.01.24	Additional ponds added to the ecological area	KLJ
P4	27.03.23	Updated SuDS ponds	KLJ
P3	01.11.22	Revised to Architects layout + Drainage Strategy	KLJ
P2	14.09.22	Marginal planting to ponds	KLJ
P1	26.08.22	Initial Issue	KLJ

Rev	Date	Description	Initials
-----	------	-------------	----------

PGLA Ltd
Landscape Architects
Station Hop Offices
815 Stockport Road
Manchester
M19 3BS

t: 0161 238 9138
e: info@pgla.co.uk
w: www.pgla.co.uk

Client

FIREM

Project

3A, KINGMOOR, WREXHAM

Description

PLANTING PLAN

SHEET 18

Status

FOR PLANNING

Scale

1:250@A1

Drawn

KLJ

Checked

PGG

Date

OCT 2022

Job number

WRE2206

Drawing number

PP01.18

Revision

P5

Original size 100mm @ A1