


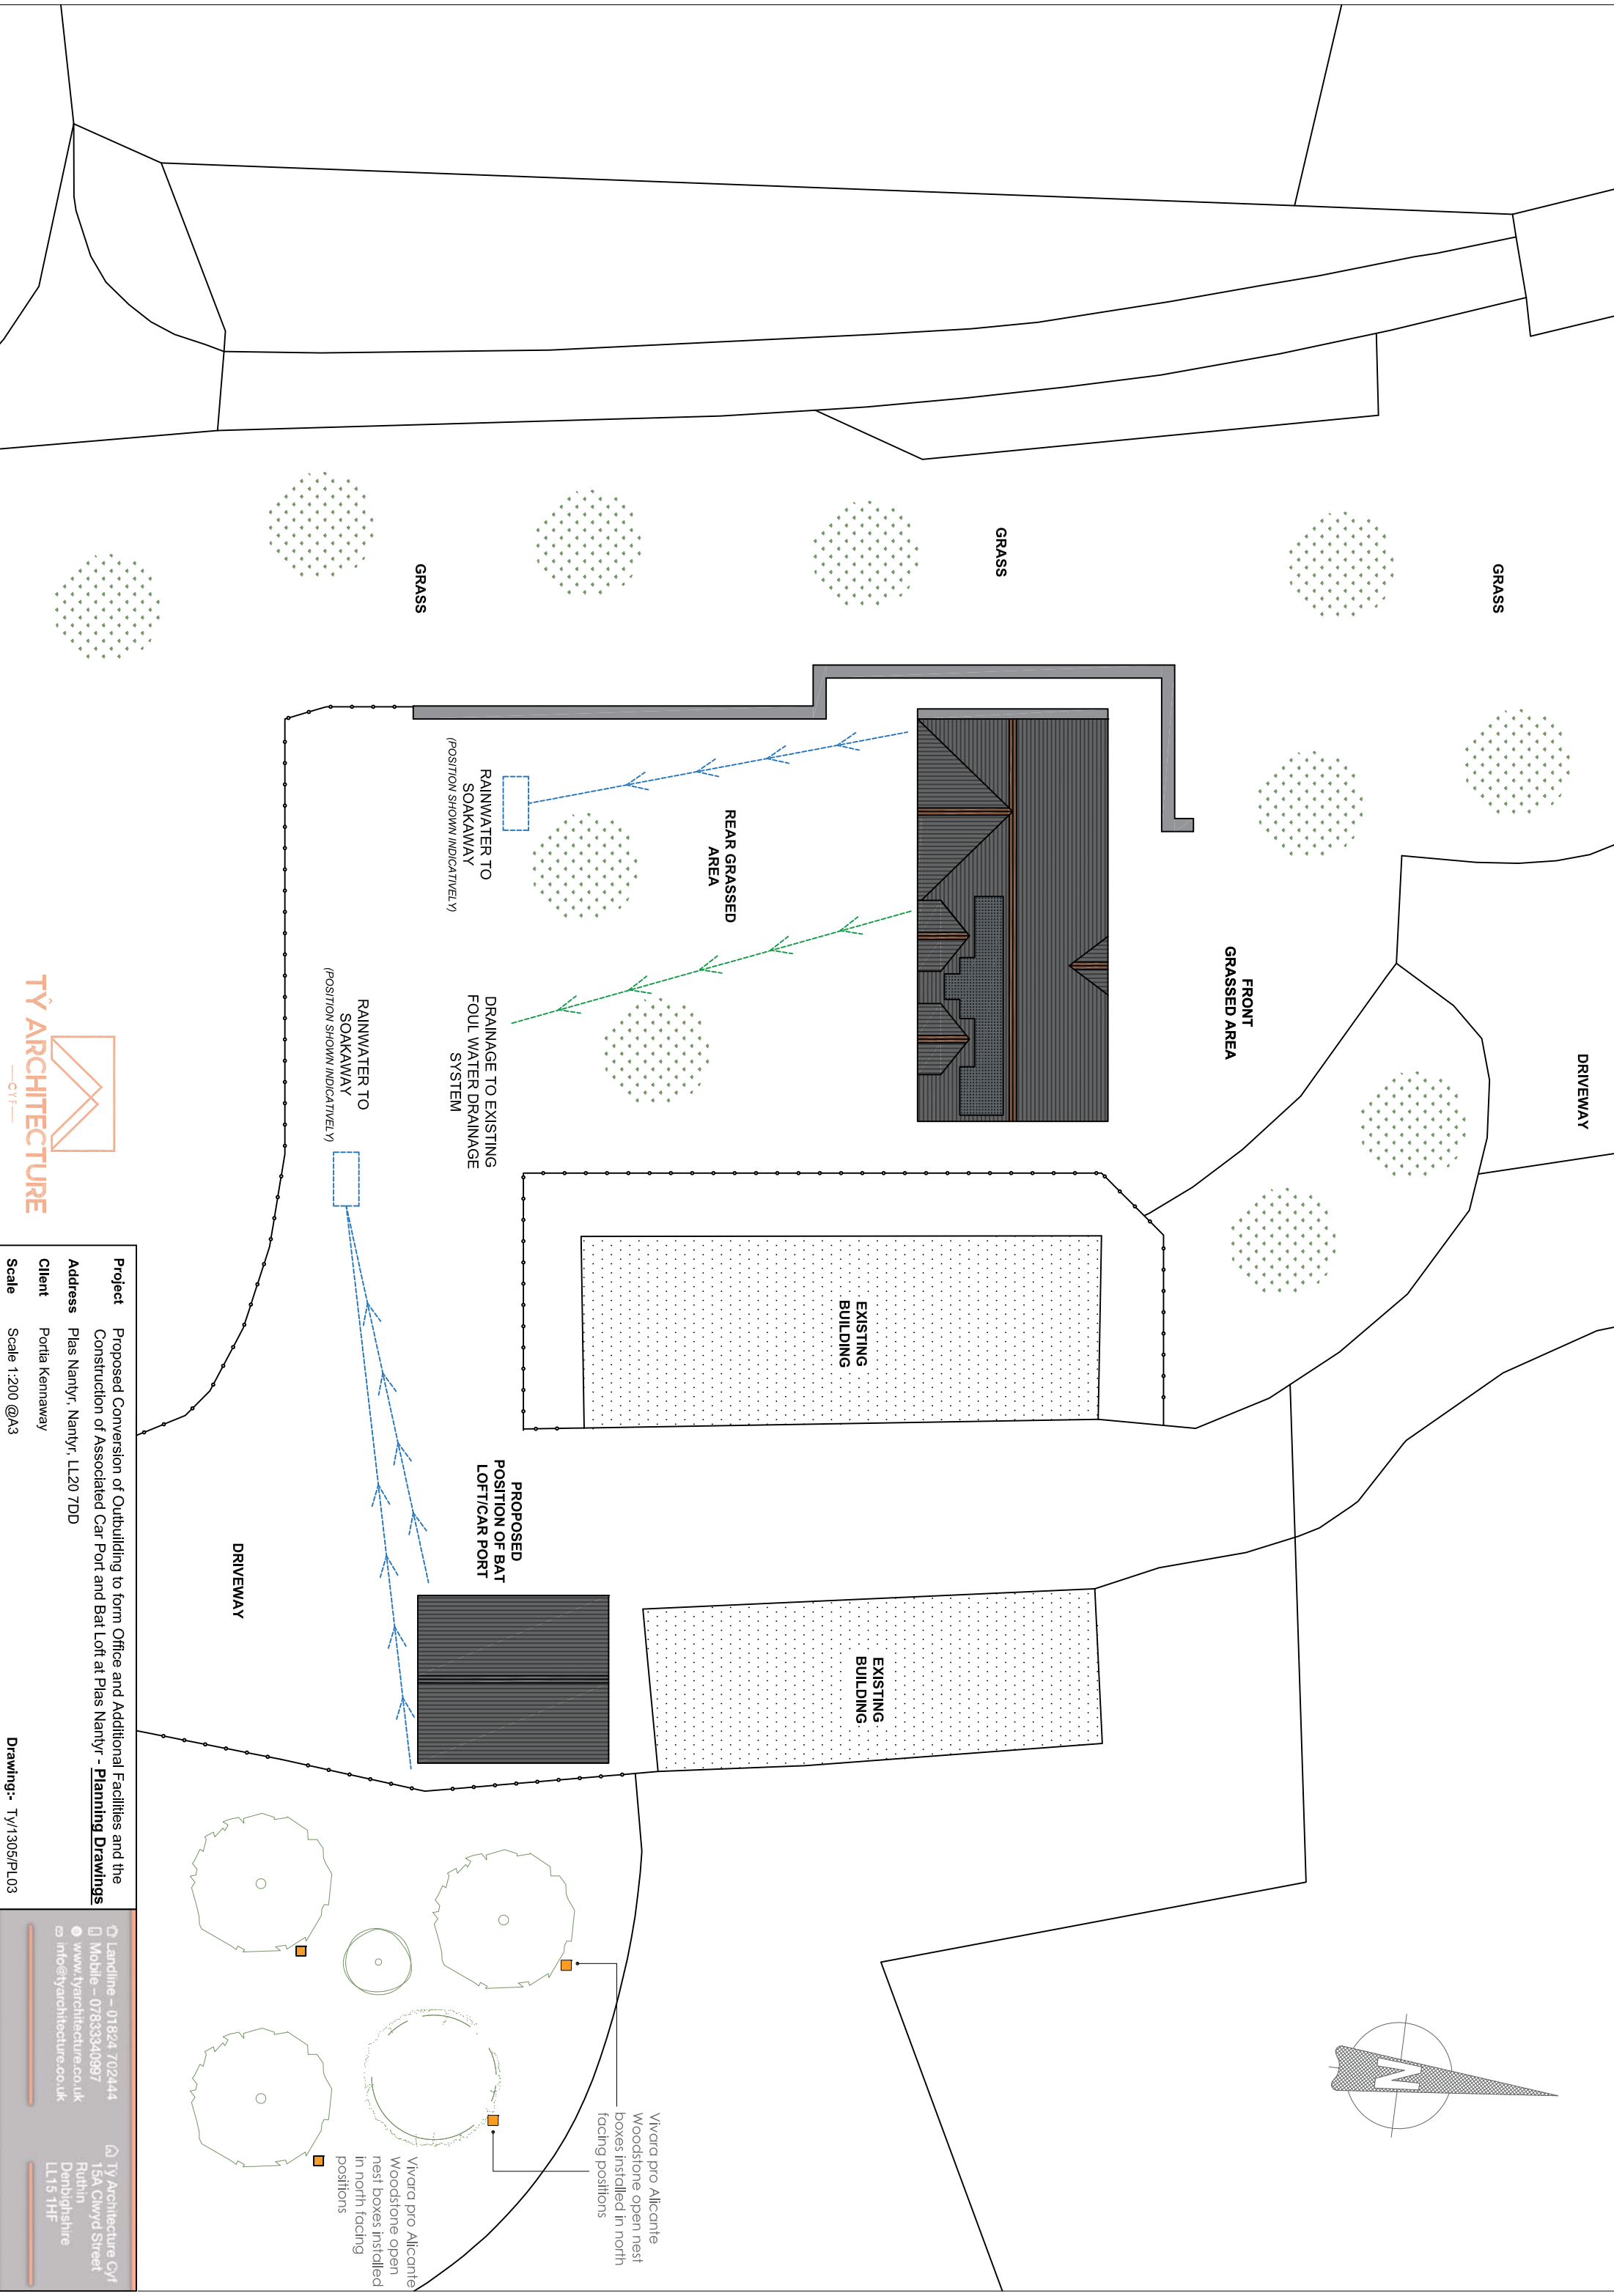

Project Proposed Conversion of Outbuilding to form Office and Additional Facilities and the Construction of Associated Car Port and Bat Loft at Plas Nanŷr - **Planning Drawings**

Address Plas Nanŷr, Nanŷr, LL20 7DD

Client Portia Kennaway

Scale Scale 1:200 @A3

Landline - 01824 702444

Mobile - 07833340997

www.tyarchitecture.co.uk

info@tyarchitecture.co.uk

Ty Architecture Cyf
15A Clwyd Street
Ruthin
Denbighshire
LL15 1HF