



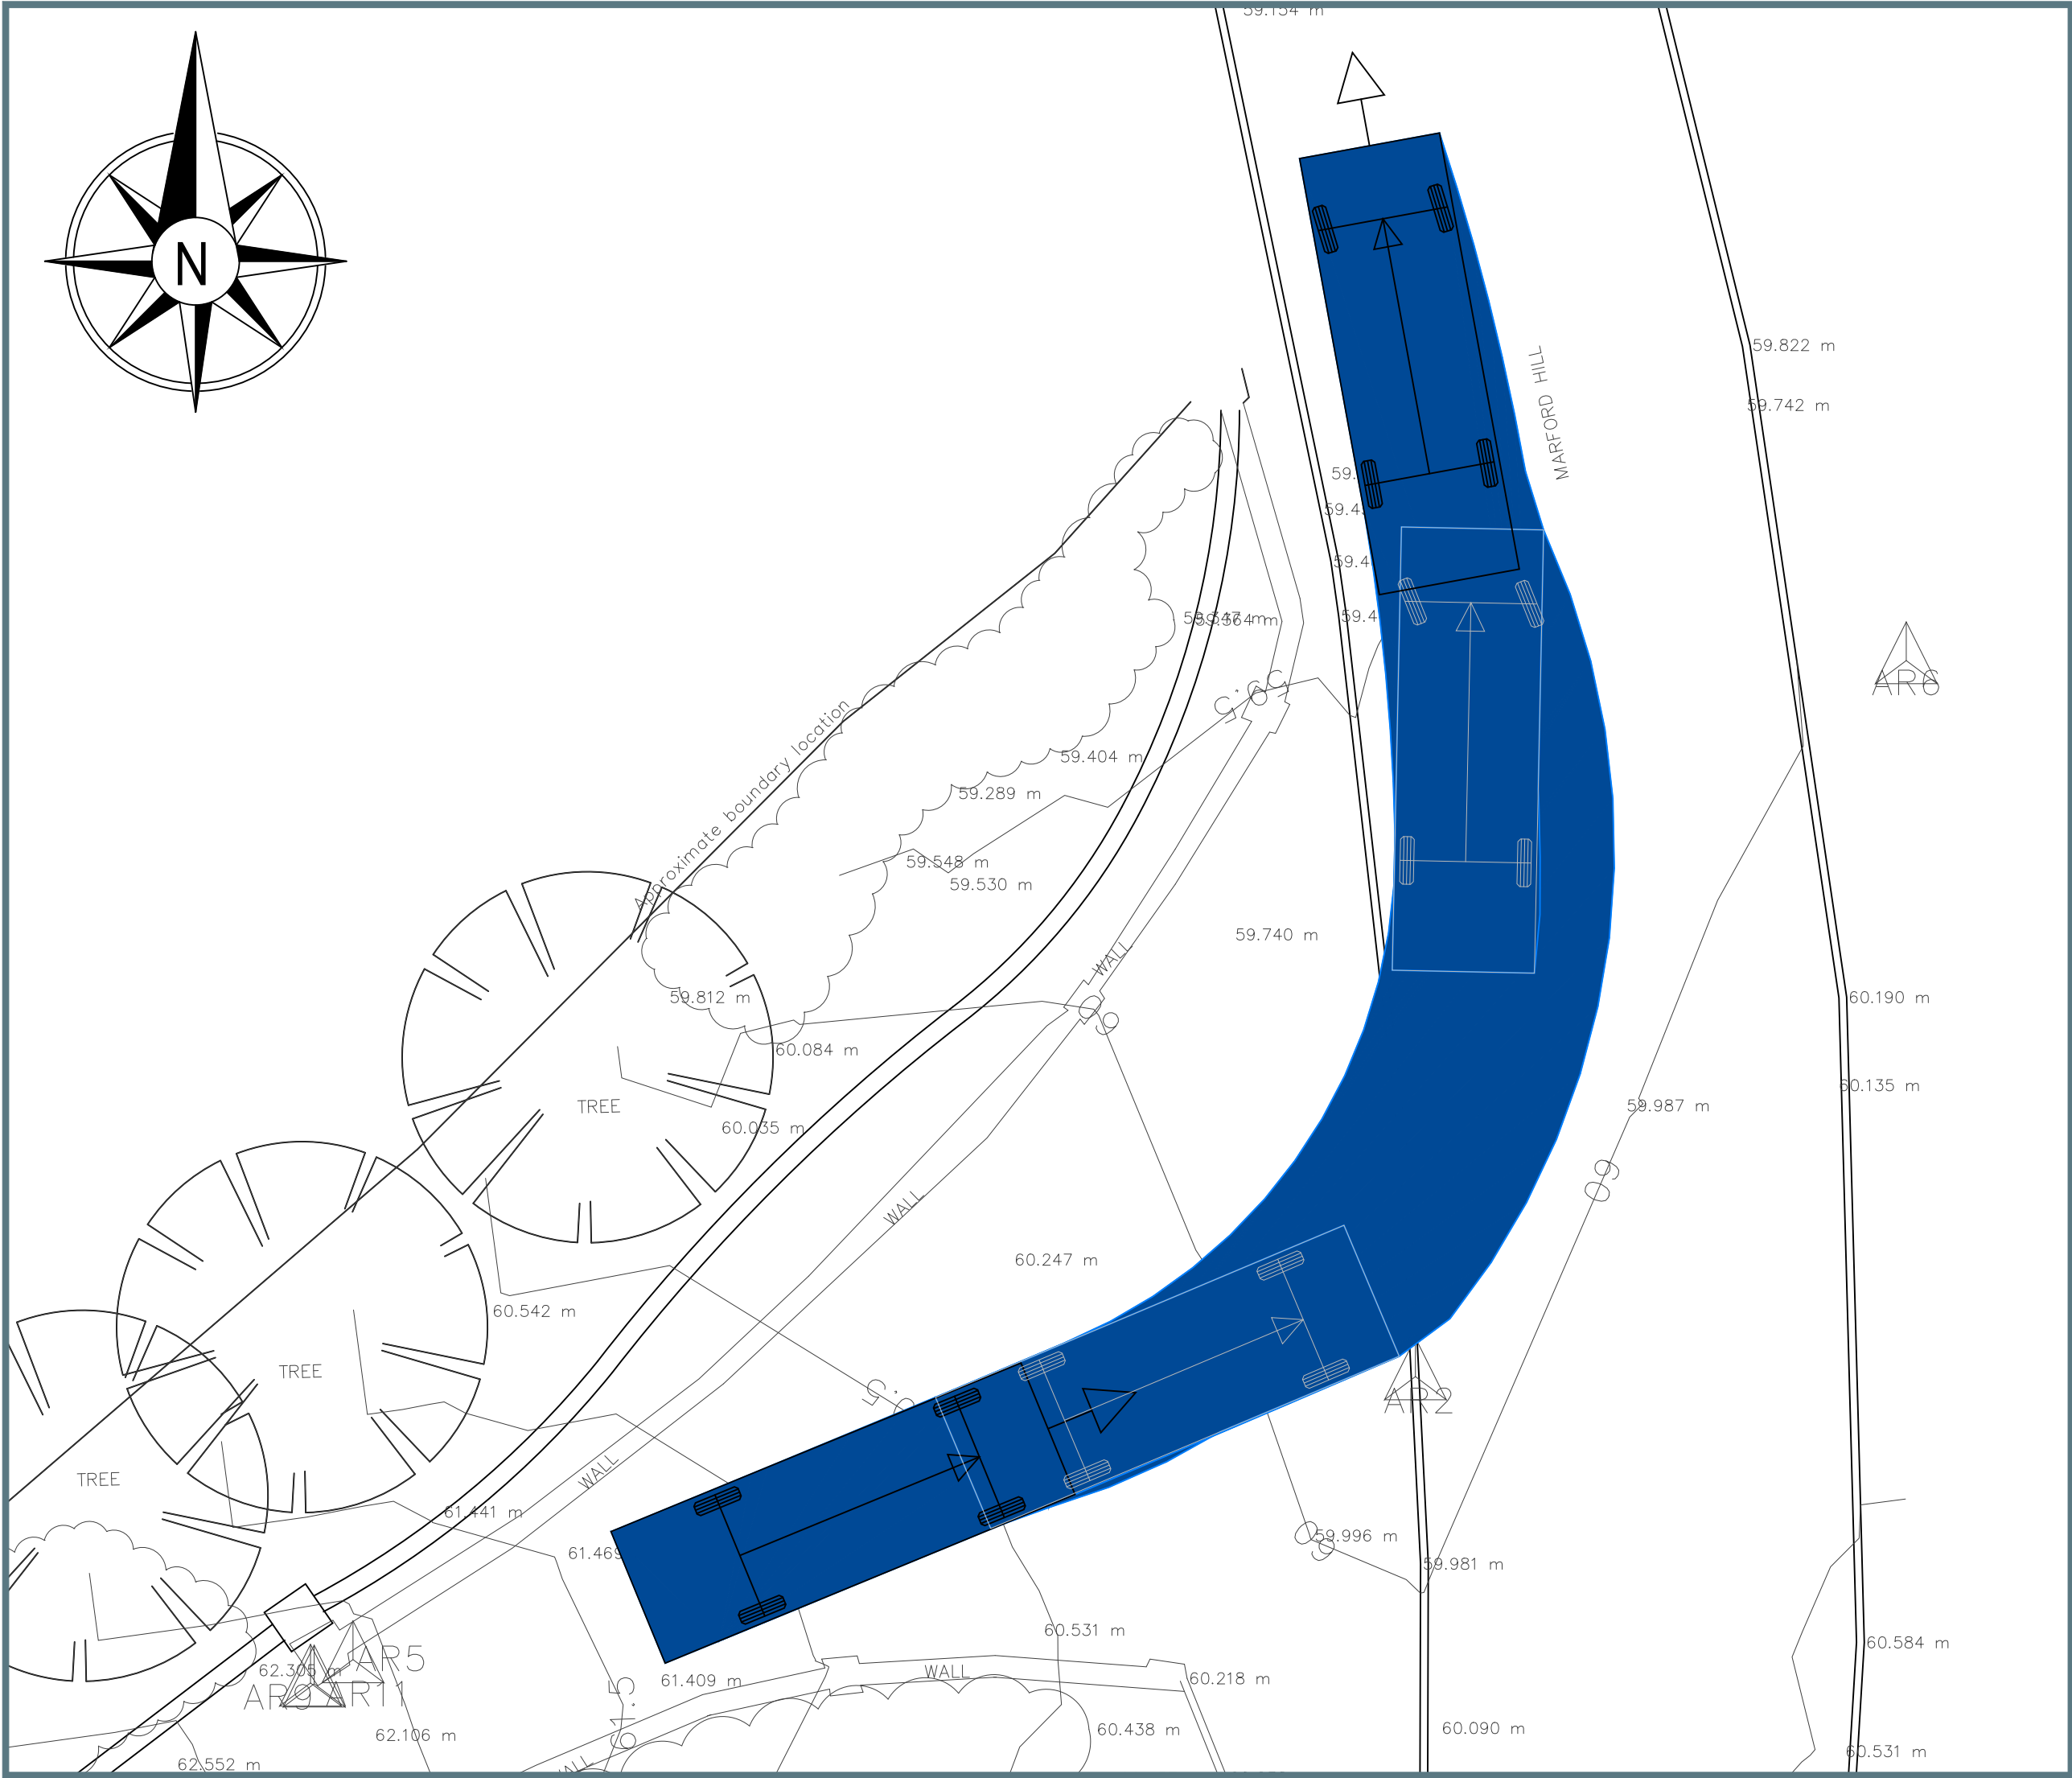

LEFT TURN LG RIGID VEHICLE
SCALE: 1:100



RIGHT TURN LG RIGID VEHICLE
SCALE: 1:100

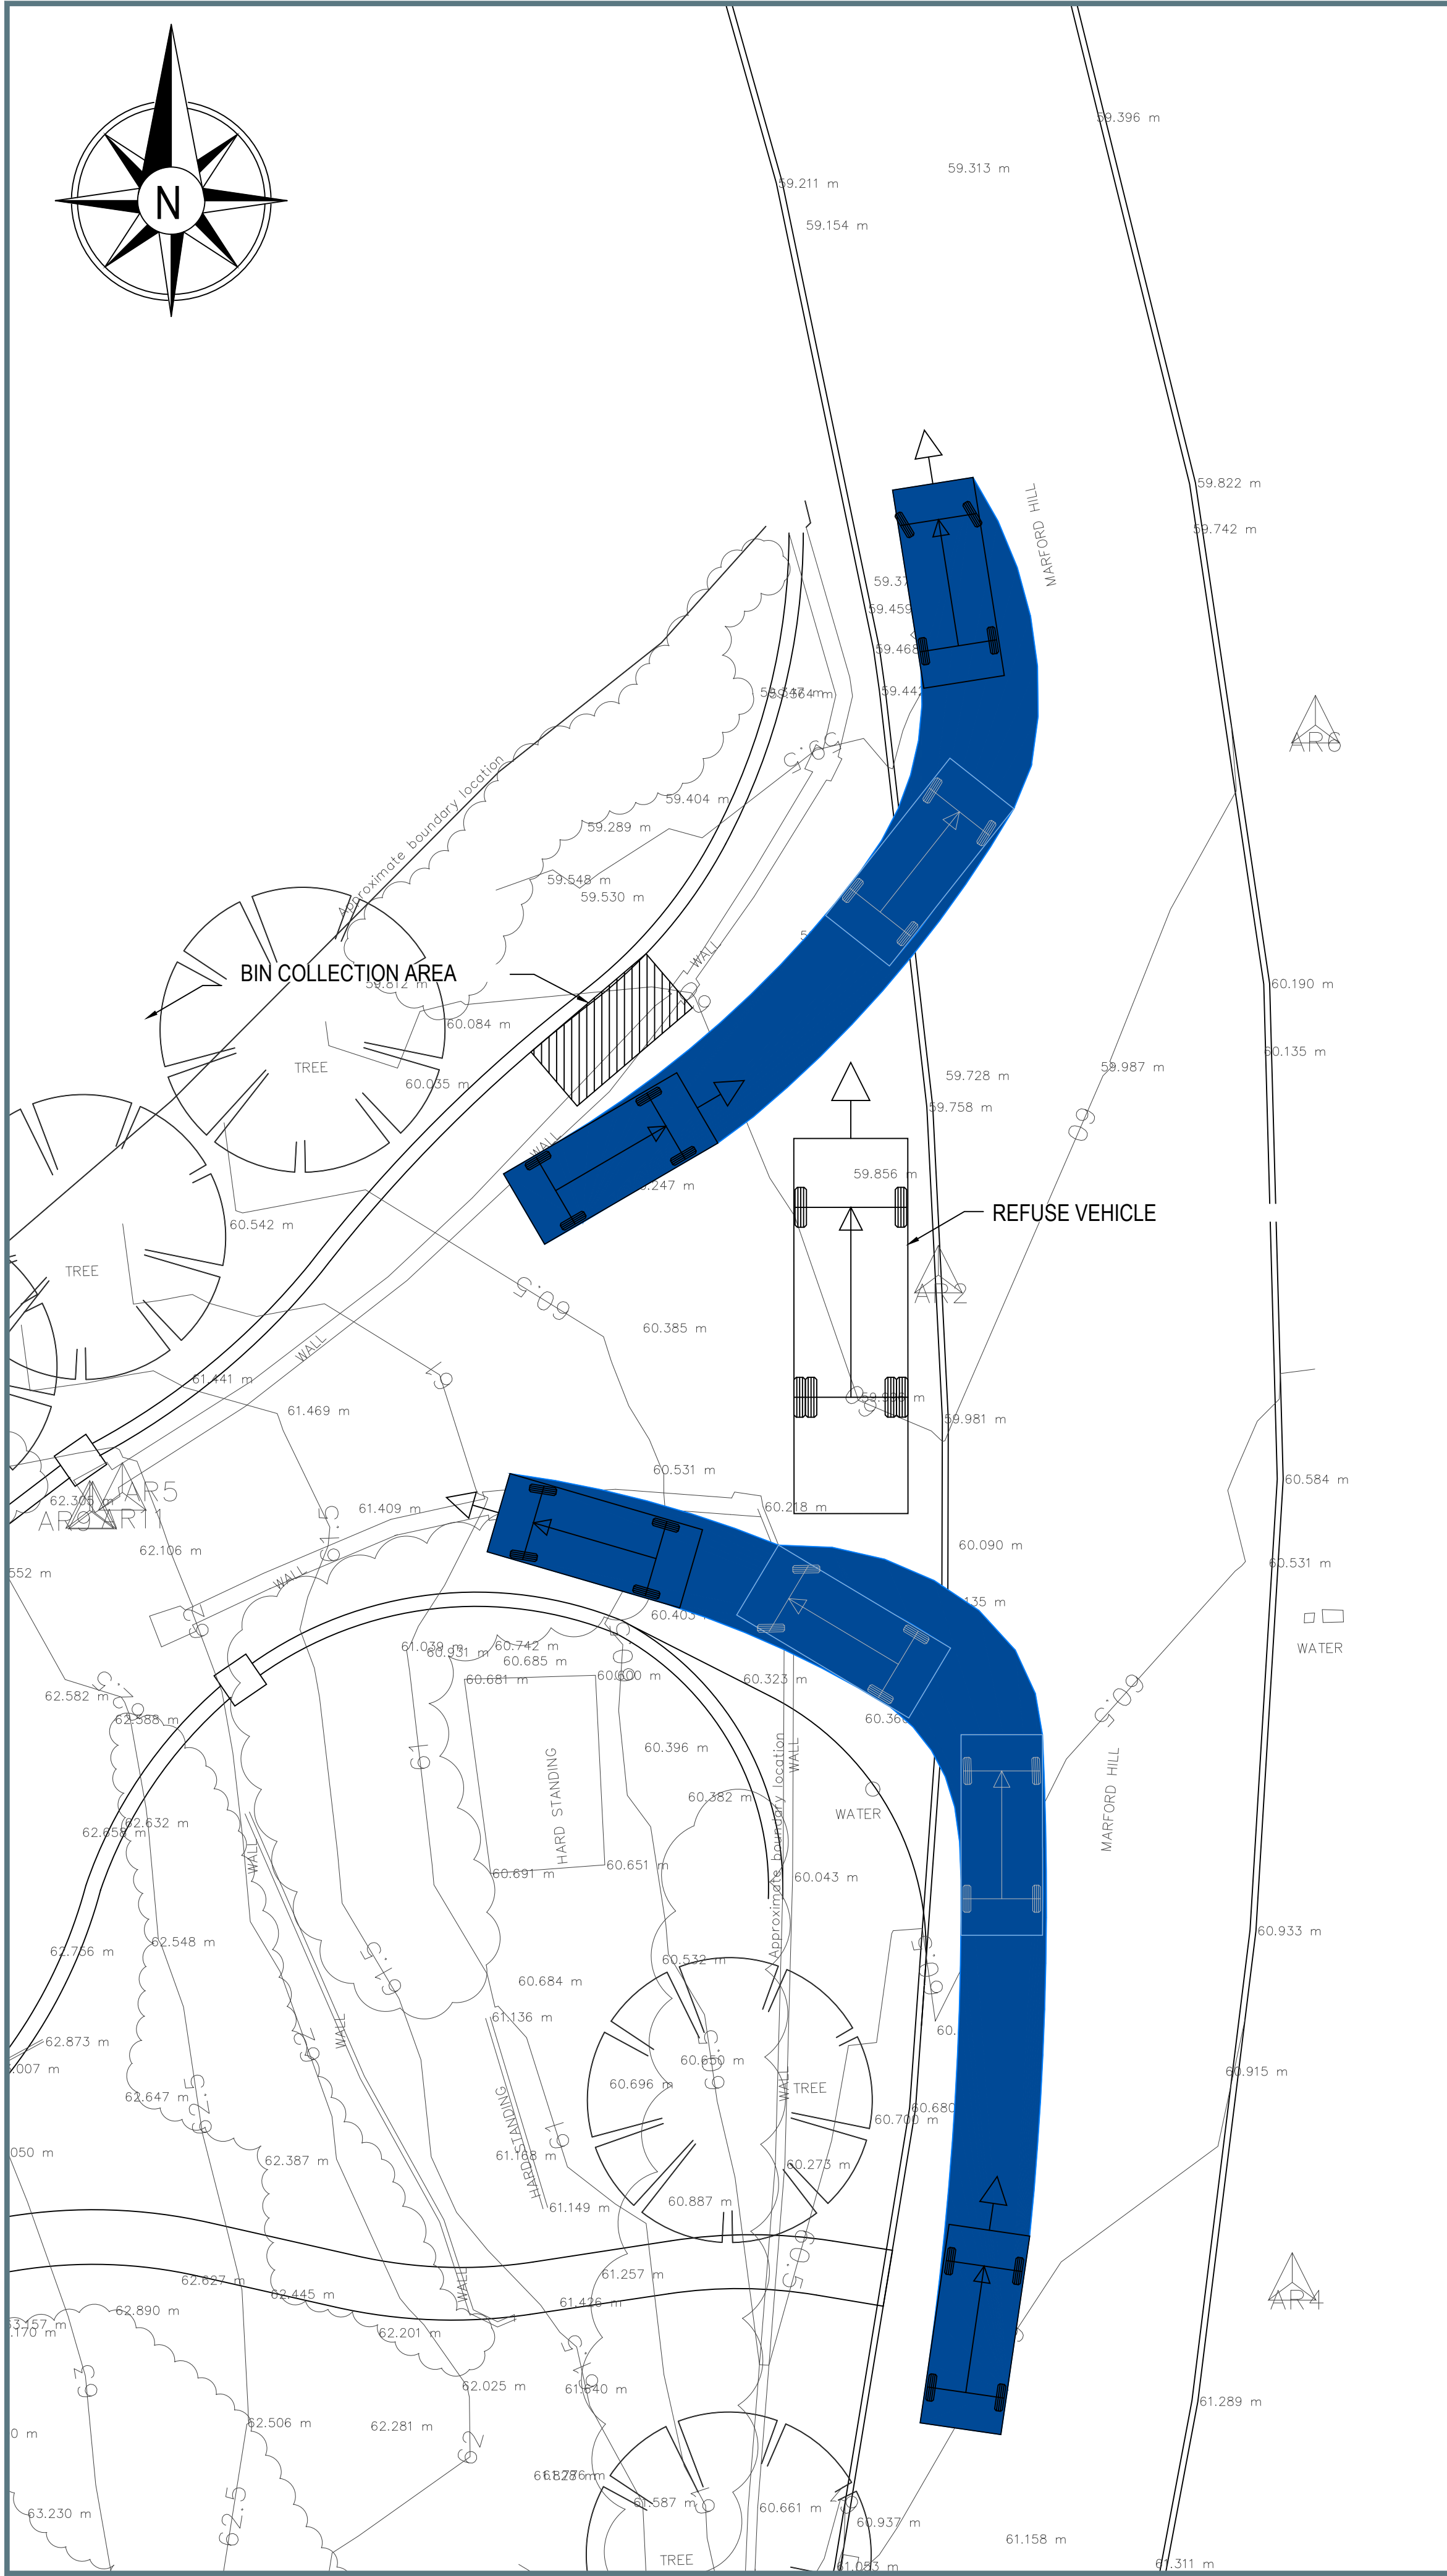

PRIVATE CAR WITH STATIONERY REFUSE VEHICLE
SCALE: 1:100

- NOTES**
- G1 ALL LEVELS IN METRES UNLESS NOTED OTHERWISE ON DRAWING.
 - G2 ALL MEASUREMENTS IN METRES UNLESS NOTED OTHERWISE ON DRAWING.
 - G3 ROAD SPEED IS 20mph AND THEREFORE IS CLASSIFIED AS A BUILT-UP AREA.
 - G4 INLINE WITH TABLE B OF TAN18 THE PROPOSED VISIBILITY SPAY SHOULD BE 22m FOR A 20mph ROAD.

P01	02.10.2024	FIRST ISSUE	KB	KB	KB
REV	DATE	DESCRIPTION	BY	CHK	APP
DRAWING STATUS:					
PRELIMINARY					
CLIENT:					
JBF GROUP					
ARCHITECT:					
BR ARCHITECTURE					
PROJECT:					
OVERDALE, MARFORD HILL, MARFORD					
TITLE:					
VEHICLE TRACKING LAYOUT					
STATUS:		PROJECT No.	002		REV:
S2		437			P01
SCALE @ A1:	DESIGNED:	DRAWN:	CHECKED:	APPROVED:	DATE:
1:100	BT	KB	BT	BT	SEPTEMBER 2024

MÔN CIVILS
LIMITED