


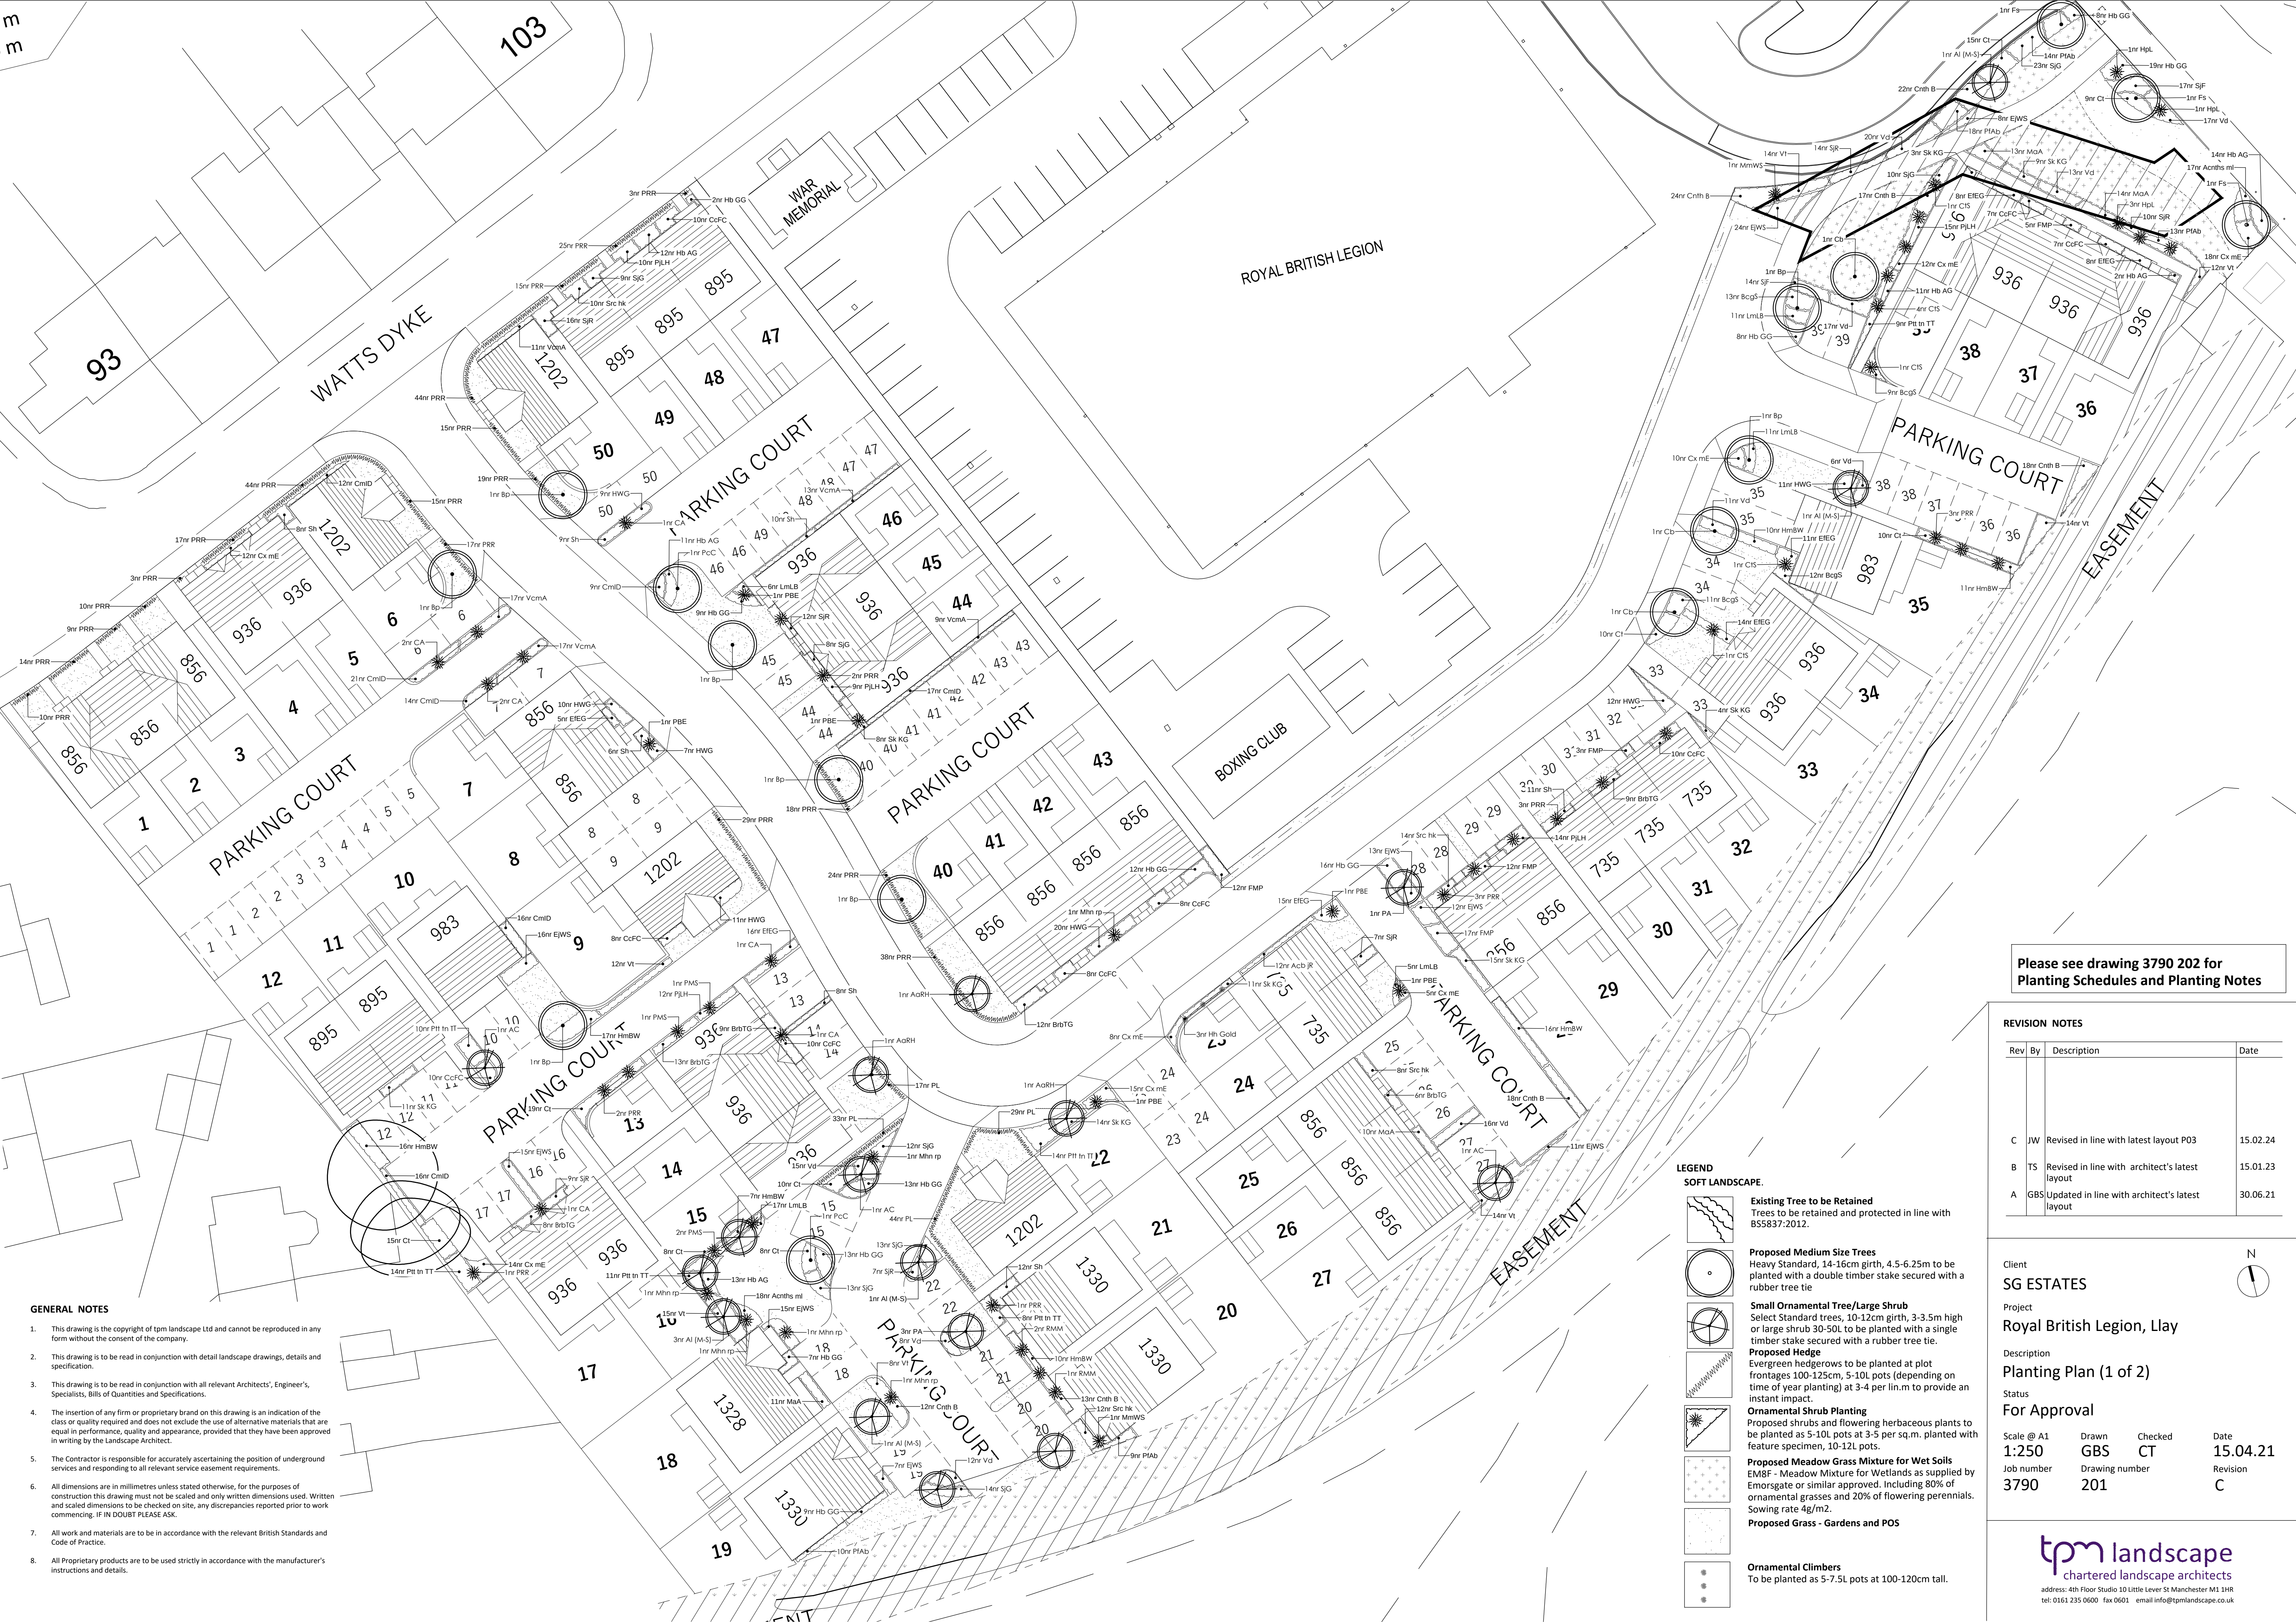

GENERAL NOTES

- This drawing is the copyright of tpm landscape Ltd and cannot be reproduced in any form without the consent of the company.
- This drawing is to be read in conjunction with detail landscape drawings, details and specification.
- This drawing is to be read in conjunction with all relevant Architects', Engineer's, Specialists, Bills of Quantities and Specifications.
- The insertion of any firm or proprietary brand on this drawing is an indication of the class or quality required and does not exclude the use of alternative materials that are equal in performance, quality and appearance, provided that they have been approved in writing by the Landscape Architect.
- The Contractor is responsible for accurately ascertaining the position of underground services and responding to all relevant service easement requirements.
- All dimensions are in millimetres unless stated otherwise, for the purposes of construction this drawing must not be scaled and only written dimensions used. Written and scaled dimensions to be checked on site, any discrepancies reported prior to work commencing. IF IN DOUBT PLEASE ASK.
- All work and materials are to be in accordance with the relevant British Standards and Code of Practice.
- All Proprietary products are to be used strictly in accordance with the manufacturer's instructions and details.

Please see drawing 3790 202 for
Planting Schedules and Planting Notes

REVISION NOTES

Rev	By	Description	Date
C	JW	Revised in line with latest layout P03	15.02.24
B	TS	Revised in line with architect's latest layout	15.01.23
A	GBS	Updated in line with architect's latest layout	30.06.21

Client
SG ESTATES
Project
Royal British Legion, Llay

Description
Planting Plan (1 of 2)

Status

For Approval

Scale @ A1 1:250	Drawn GBS	Checked CT	Date 15.04.21
Job number 3790	Drawing number 201	Revision C	

tpm landscape
chartered landscape architects
address: 4th Floor Studio 10 Little Lever St Manchester M11 1HR
tel: 0161 235 0600 fax 0601 email info@tpmlandscape.co.uk